


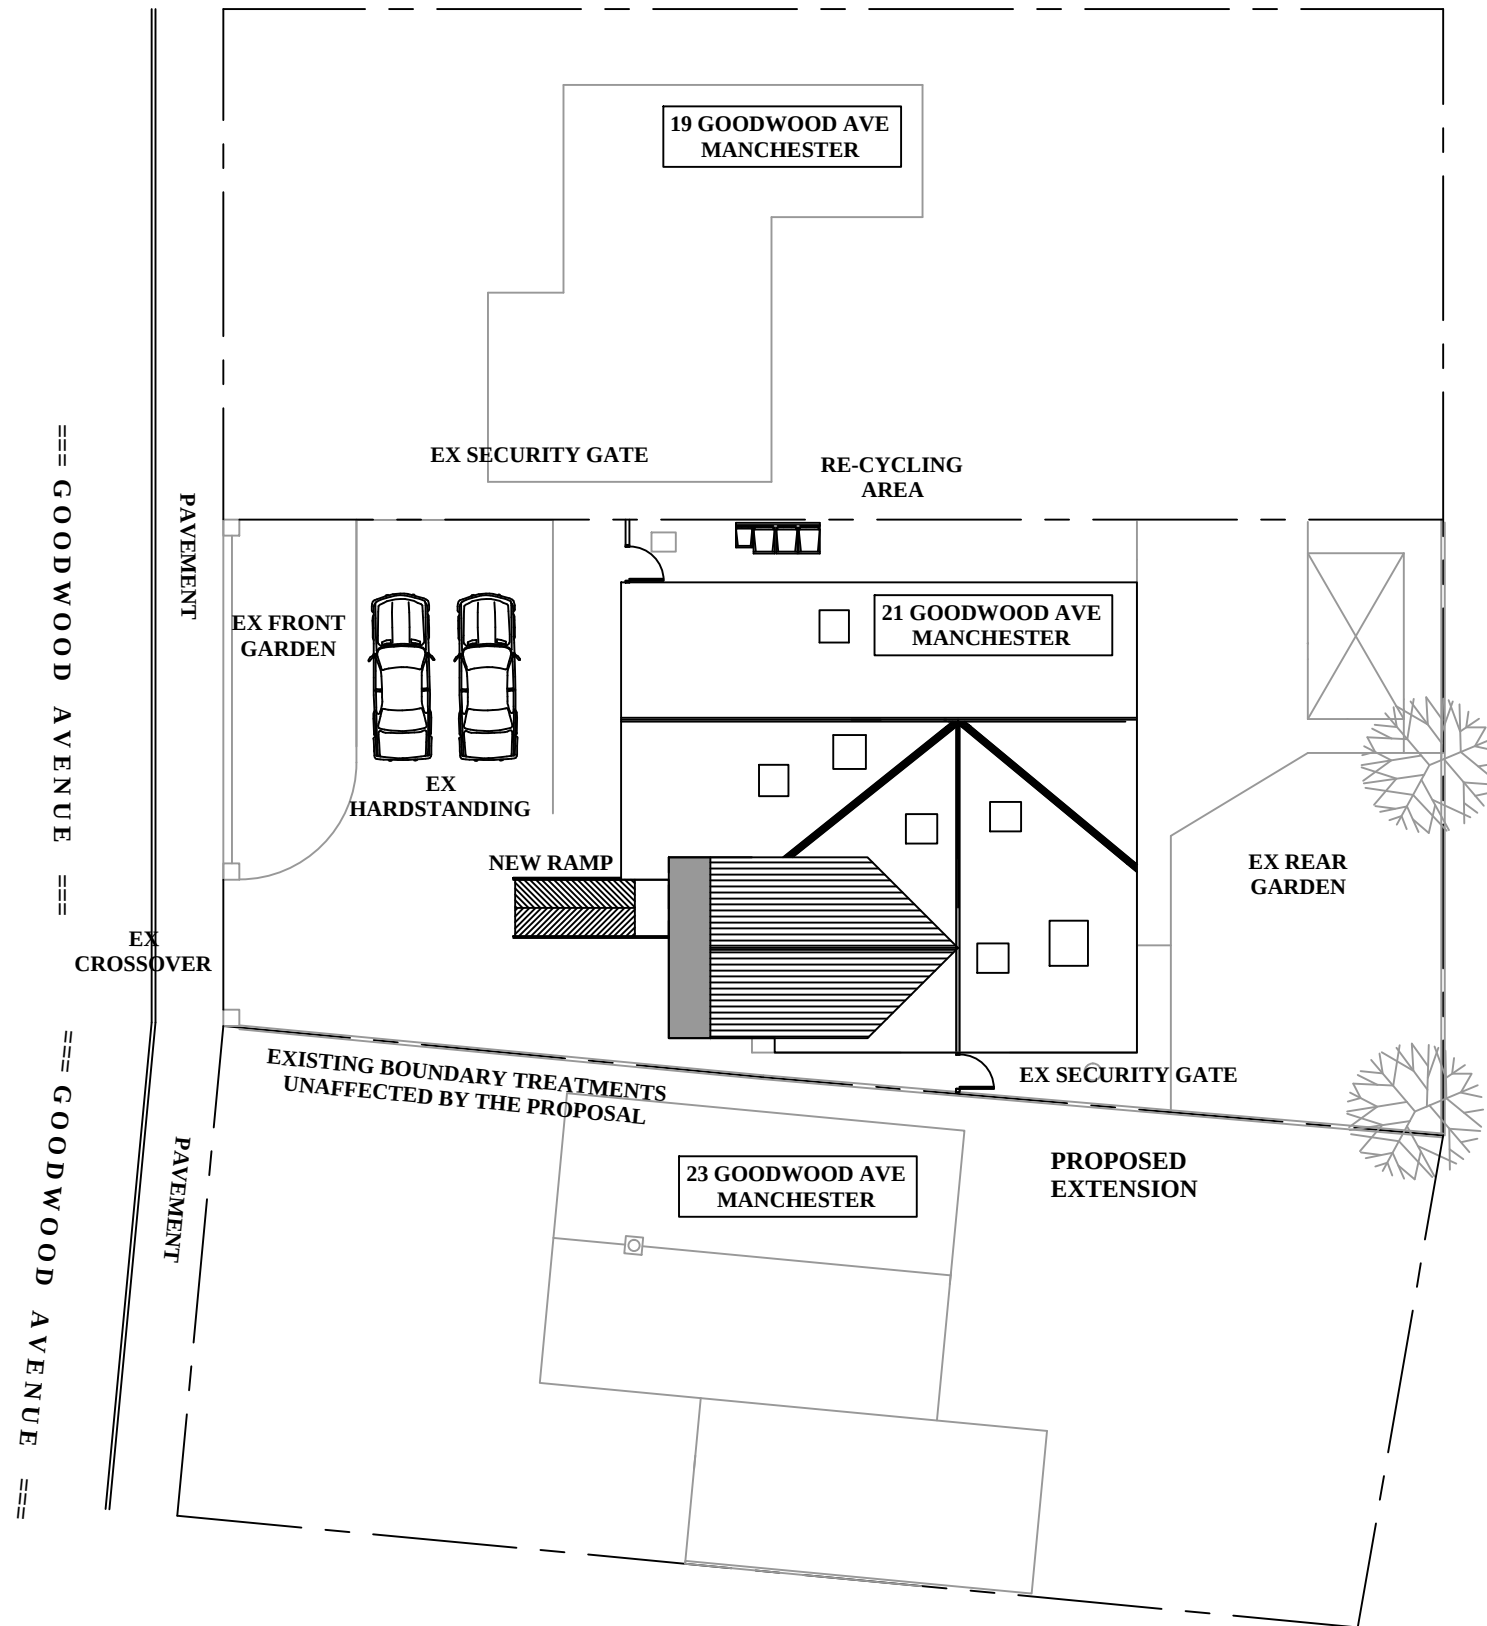

x	xxx	xxx	xx/xx/xx
Rev	Description	By	Date
Initial Issue: xx/xx/xx			

Project Title: PROPOSED SITE PLAN	
Project Address: 21 GOODWOOD AVENUE MANCHESTER M23 9JQ	
Drawn by: DAC	Checked by: DAC
Date: 25/08/22	Scale: 1:200 @ A3

DAC Designs 100 Cromwell Road Stretford Manchester M32 8QL Tel:- 0161 865 9340 Mob:- 07857 656 323	
Drawing No. 25-08-22-2	Revision -