


NOTES

This drawing to be read in accordance with the specification/Bills of Quantities and related drawings.
No Dimensions to be scaled from this drawing. All stated dimensions to be verified on site and the designer notified of any discrepancies.

EXISTING ground floor plan

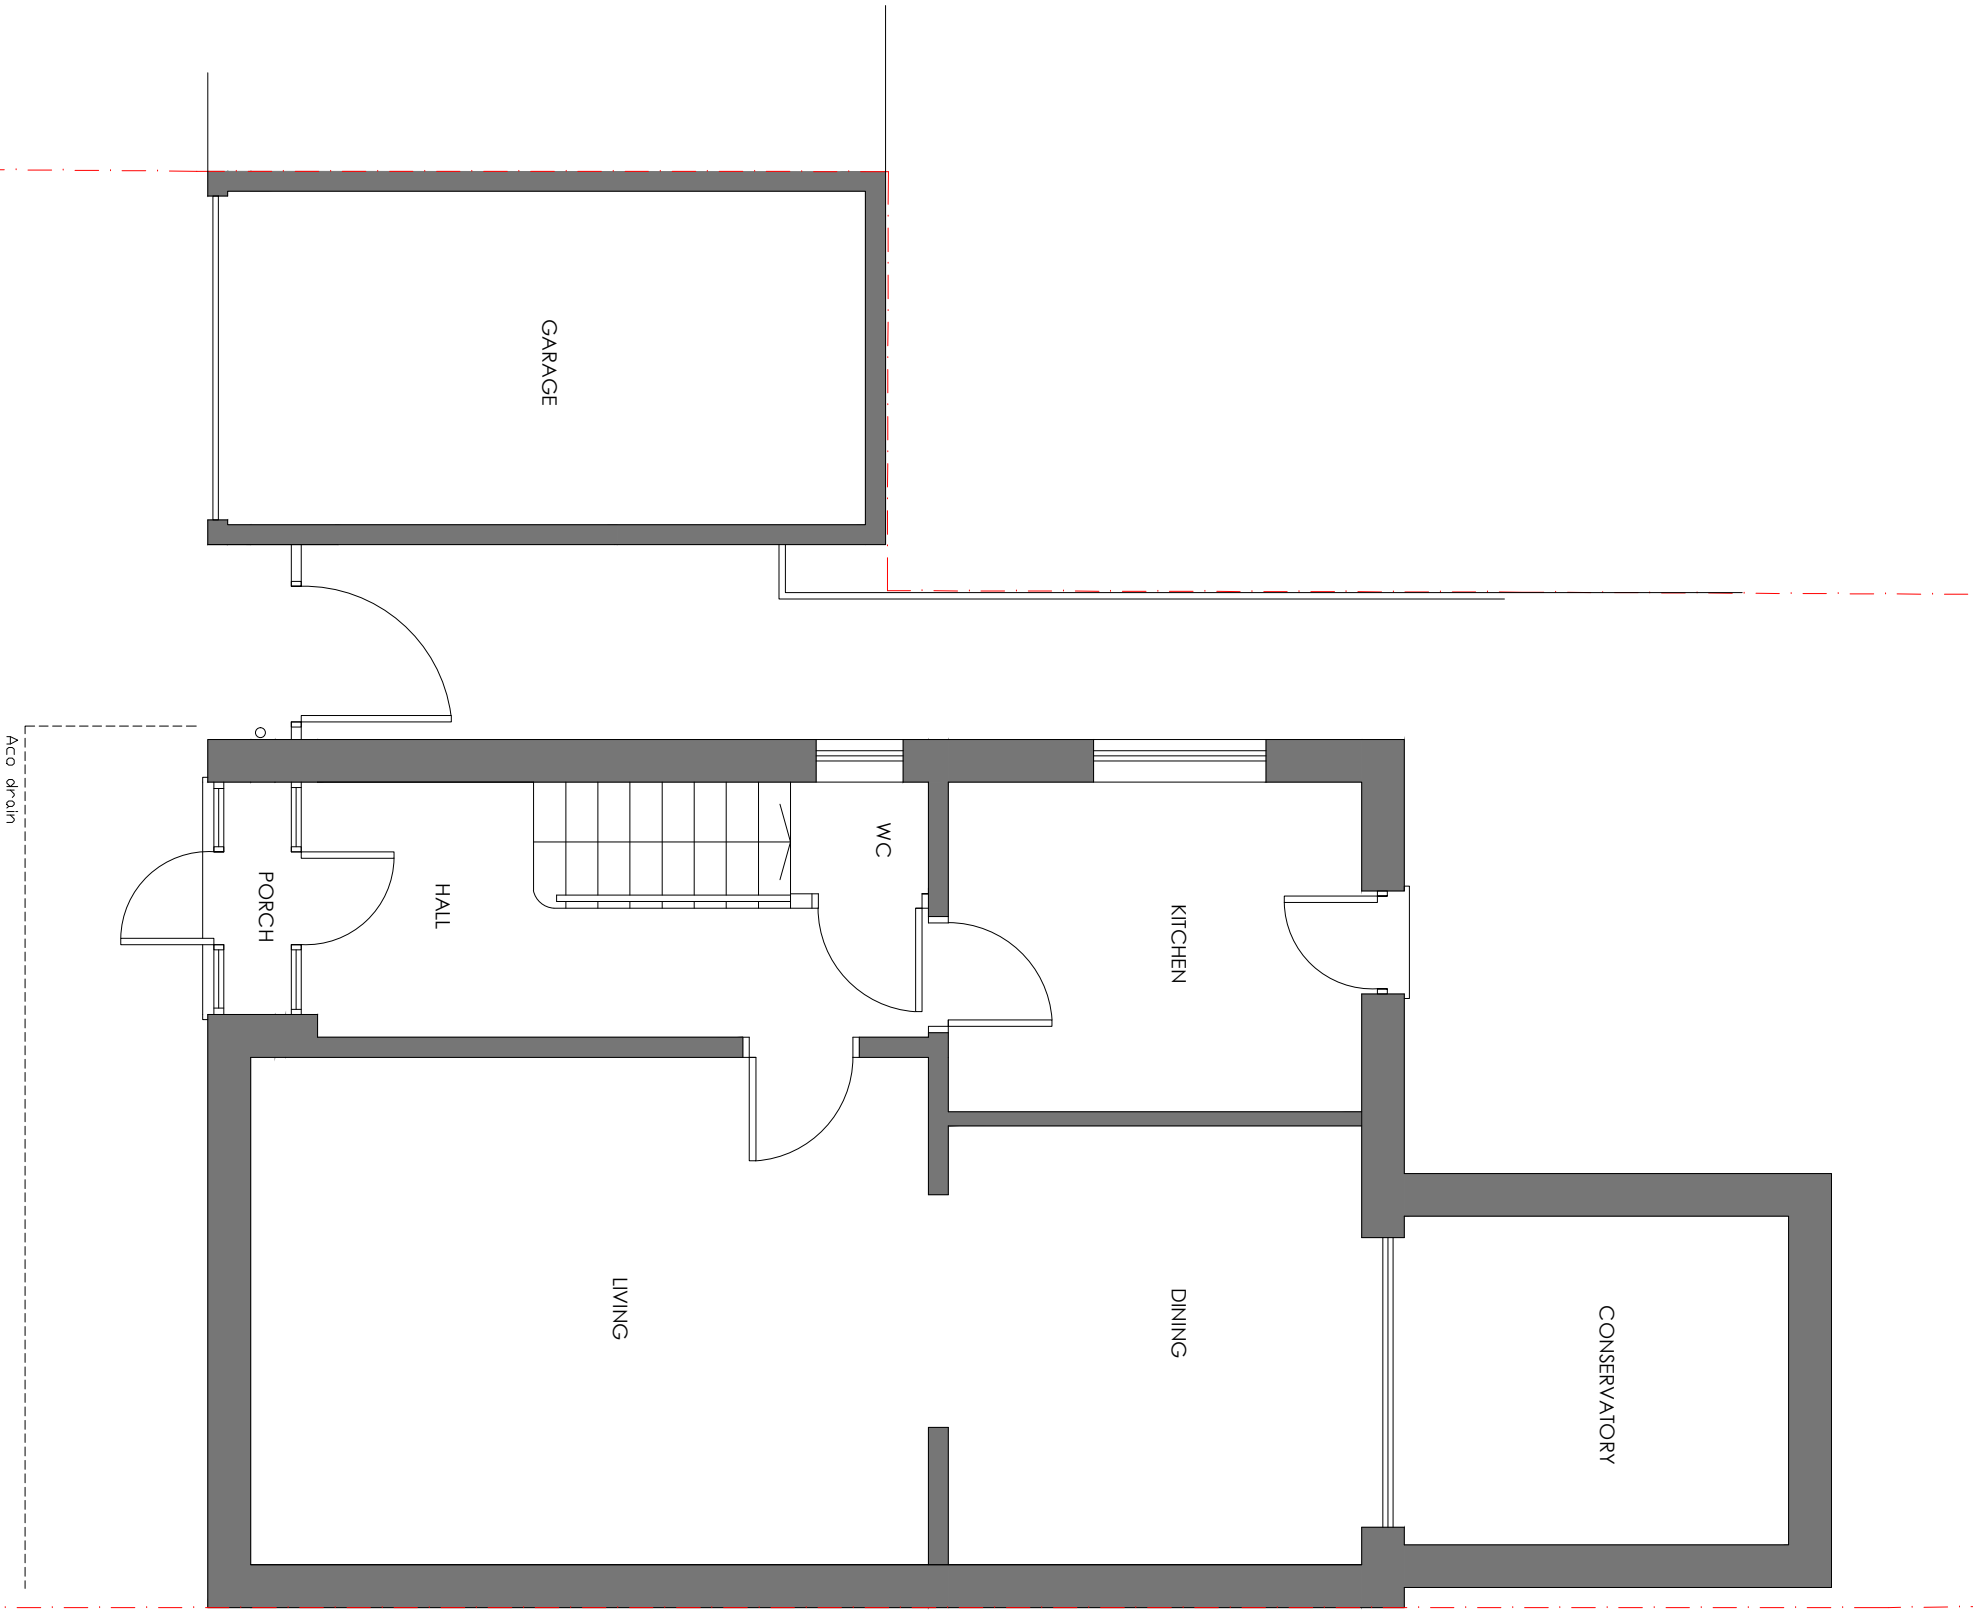

FOR PLANNING

Project
1 CHASETOWN CLOSE
MANCHESTER
M23 9NS

Title
EXISTING GROUND FLOOR PLAN

Scale 1:50 @ A3	Date OCTOBER 2022
Drawn SB	Checked -
Drawing Number 7029_PL02	Revision -

SMASHBOX

97 Alderley Road | Wilmslow | Cheshire | SK9 1PT
ARCHITECTURE DESIGN PLANNING
T. 01625 466 557 E. hello@smashboxarchitecture.com
www.smashboxarchitecture.com

This drawing to be read in accordance with the specification/Bills of Quantities and related drawings.
No Dimensions to be scaled from this drawing. All stated dimensions to be verified on site and the designer notified of any discrepancies.

FOR PLANNING

Project
1 CHASETOWN CLOSE
MANCHESTER
M23 9NS


Title
EXISTING FIRST FLOOR PLAN

Scale 1:50 @ A3	Date OCTOBER 2022
Drawn SB	Checked -
Drawing Number 7029_PL03	Revision -

SMASHBOX

97 Alderley Road | Wilmslow | Cheshire | SK9 1PT
ARCHITECTURE DESIGN PLANNING
T. 01625 466 557 E: hello@smashboxarchitecture.com
www.smashboxarchitecture.com

EXISTING first floor plan

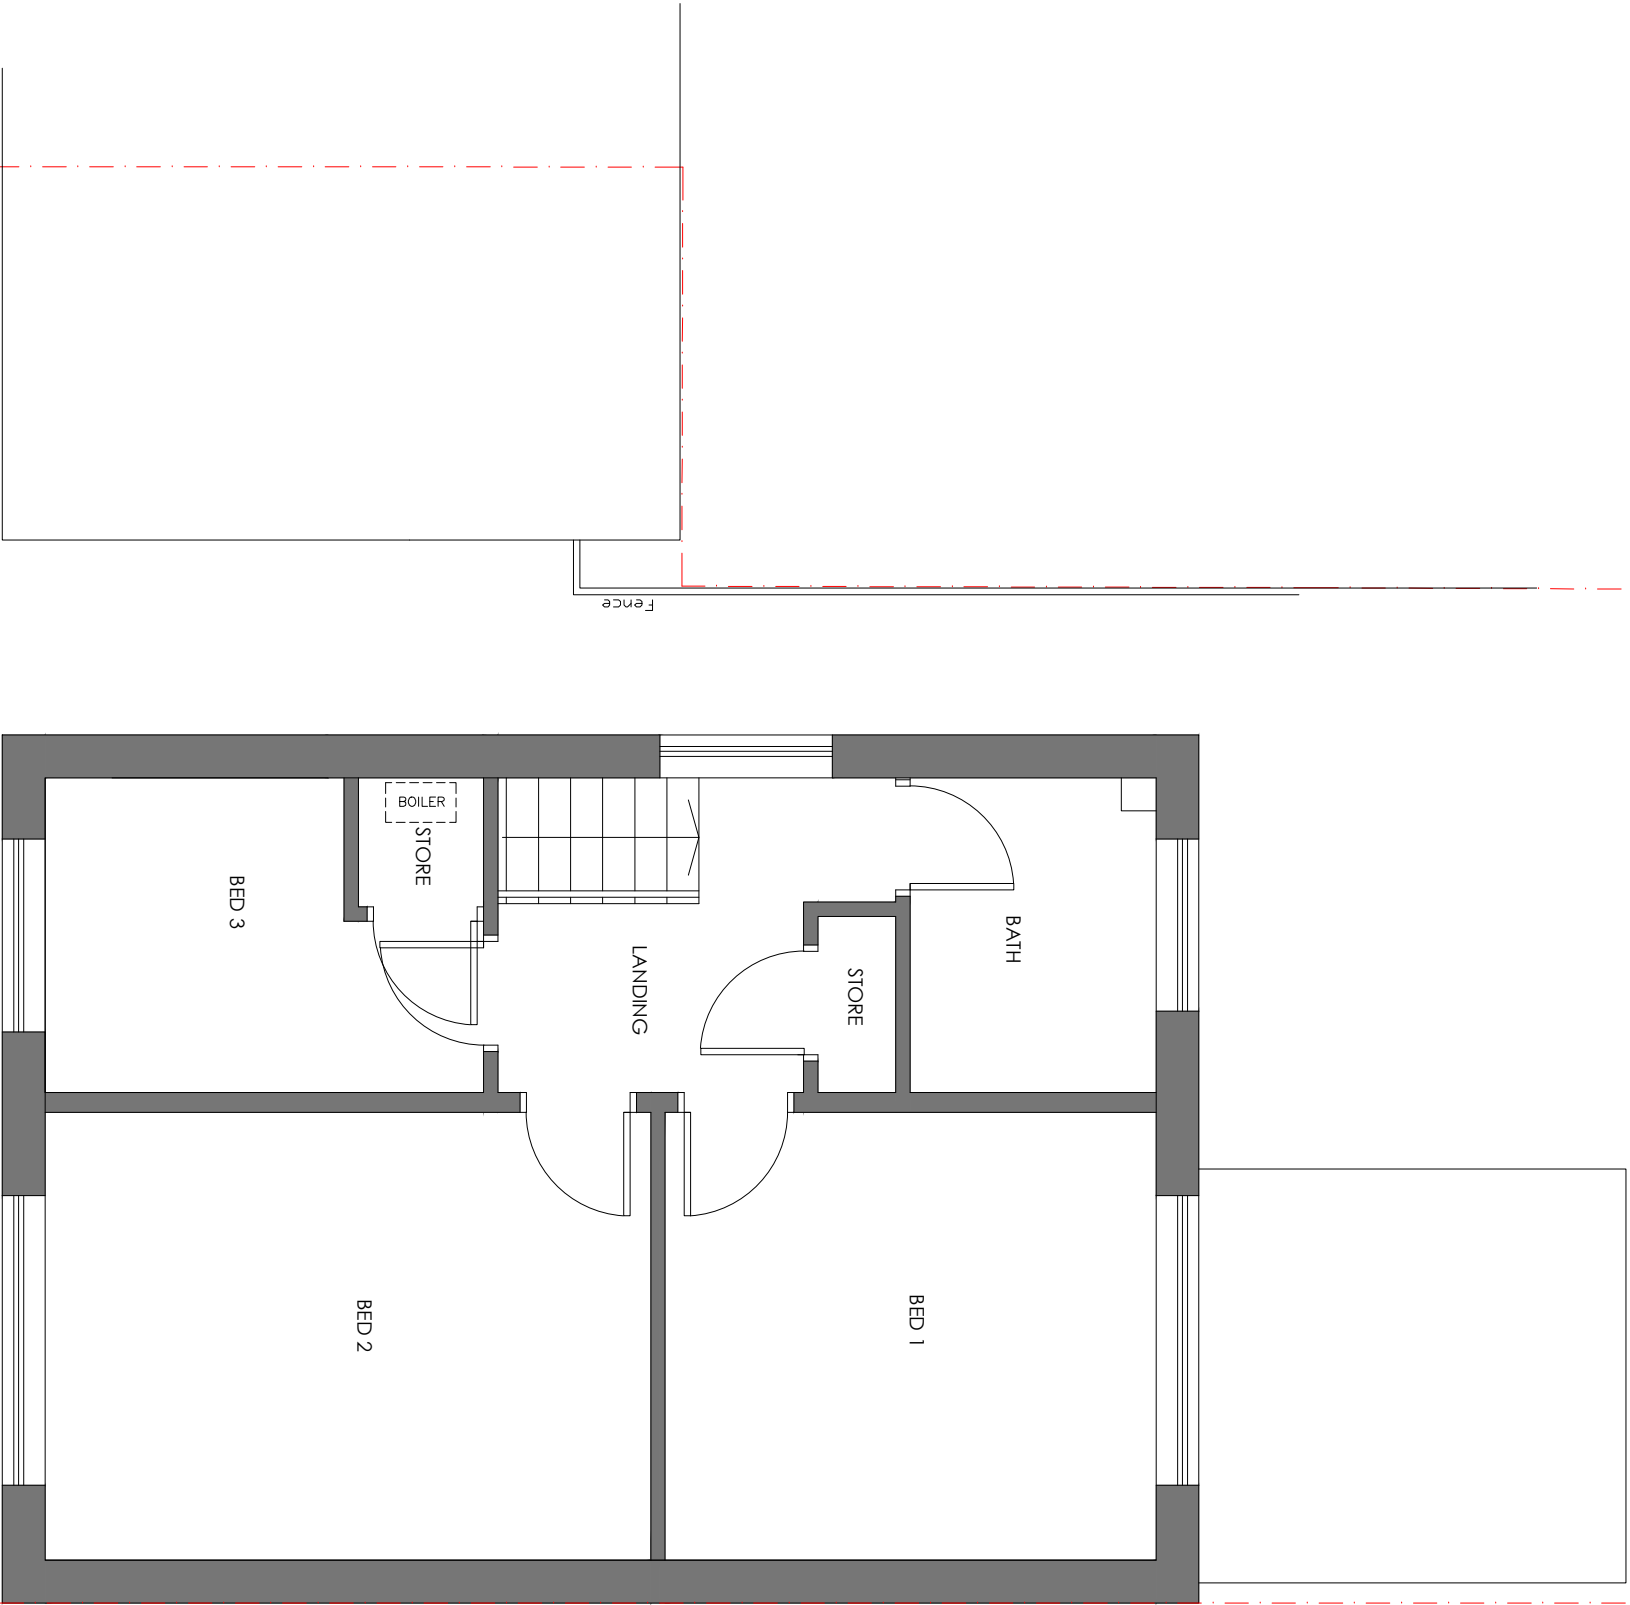


NOTES

This drawing to be read in accordance with the specification/Bills of Quantities and related drawings.
No Dimensions to be scaled from this drawing. All stated dimensions to be verified on site and the designer notified of any discrepancies.



EXISTING front elevation

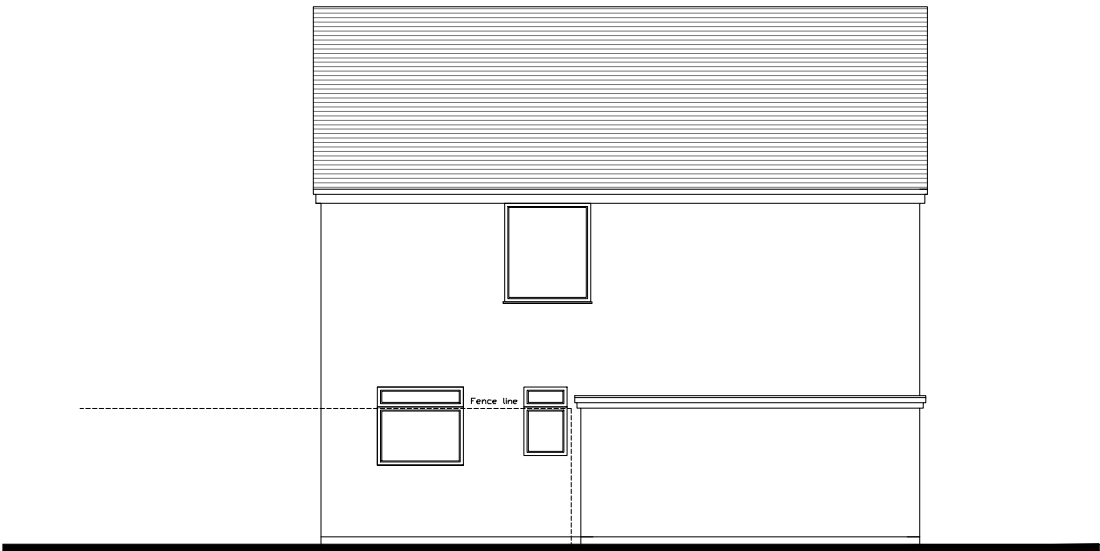

EXISTING side elevation
(west)



EXISTING rear elevation

FOR PLANNING

Project
1 CHASETOWN CLOSE
MANCHESTER
M23 9NS


Title
EXISTING ELEVATIONS

Scale 1:100@ A3	Date OCTOBER 2022
Drawn SB	Checked -
Drawing Number 7029_PL04	Revision -

NOTES

This drawing to be read in accordance with the specification/Bills of Quantities and related drawings.
No Dimensions to be scaled from this drawing. All stated dimensions to be verified on site and the designer notified of any discrepancies.

PROPOSED ground floor plan

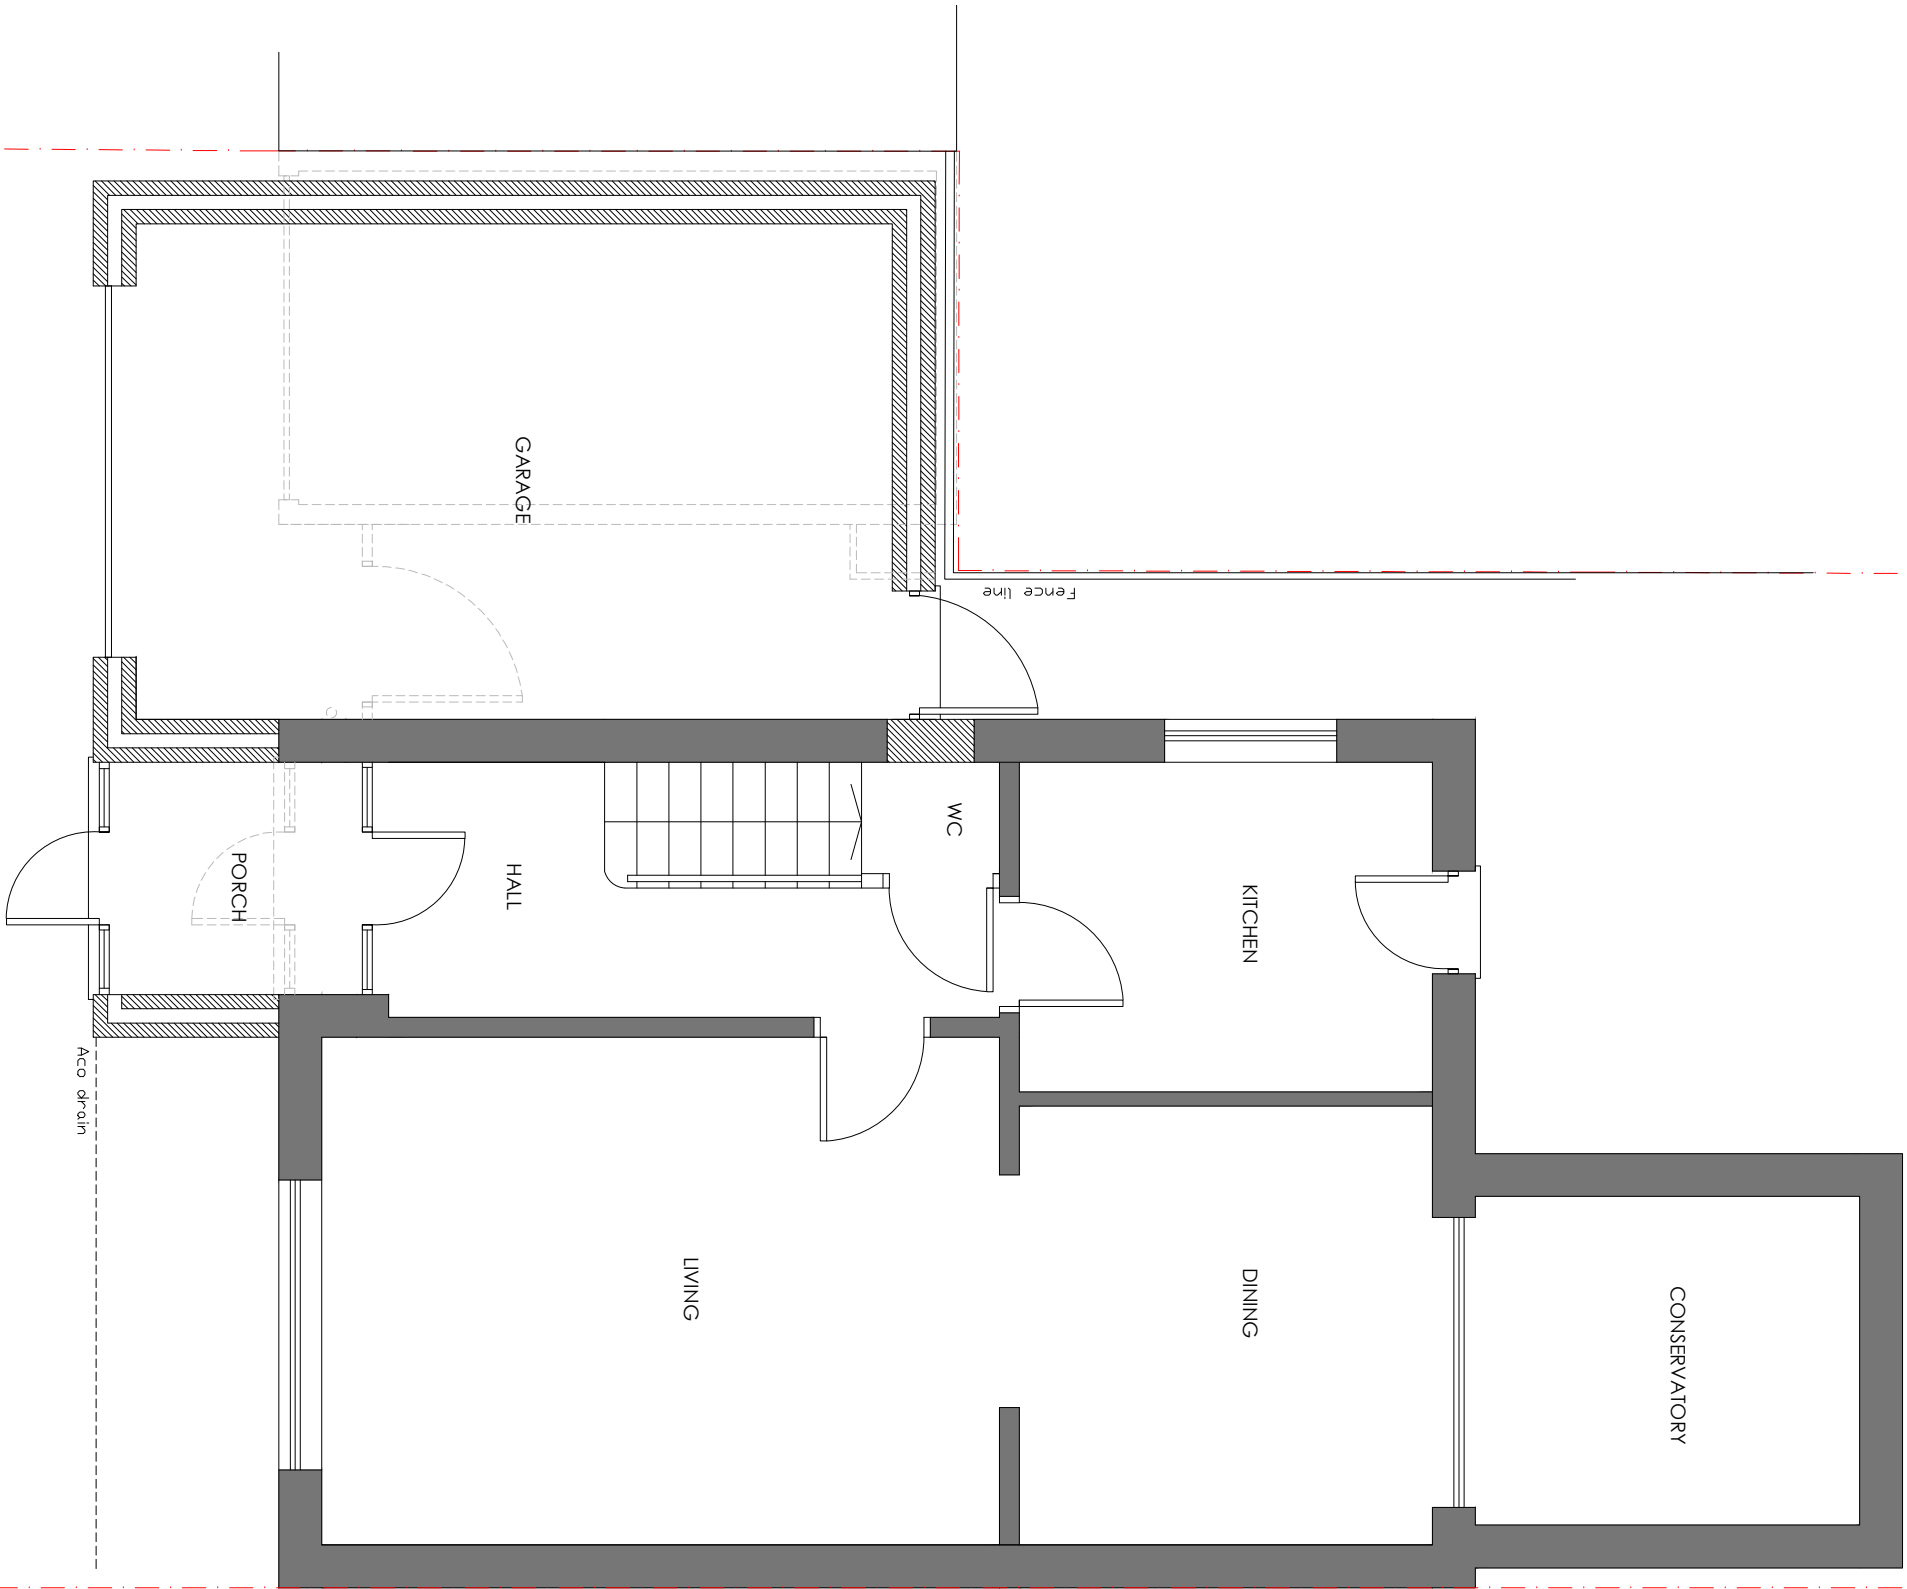

FOR PLANNING

Project
1 CHASETOWN CLOSE
MANCHESTER
M23 9NS

Title
PROPOSED GROUND FLOOR
PLAN


Scale 1:50 @ A3	Date OCTOBER 2022
Drawn SB	Checked -
Drawing Number 7029_PL05	Revision -

SMASHBOX

97 Alderley Road | Wilmslow | Cheshire | SK9 1PT
ARCHITECTURE DESIGN PLANNING
T. 01625 466 557 E. hello@smashboxarchitecture.com
www.smashboxarchitecture.com

This drawing to be read in accordance with the specification/Bills of Quantities and related drawings.
No Dimensions to be scaled from this drawing. All stated dimensions to be verified on site and the designer notified of any discrepancies.

PROPOSED first floor plan

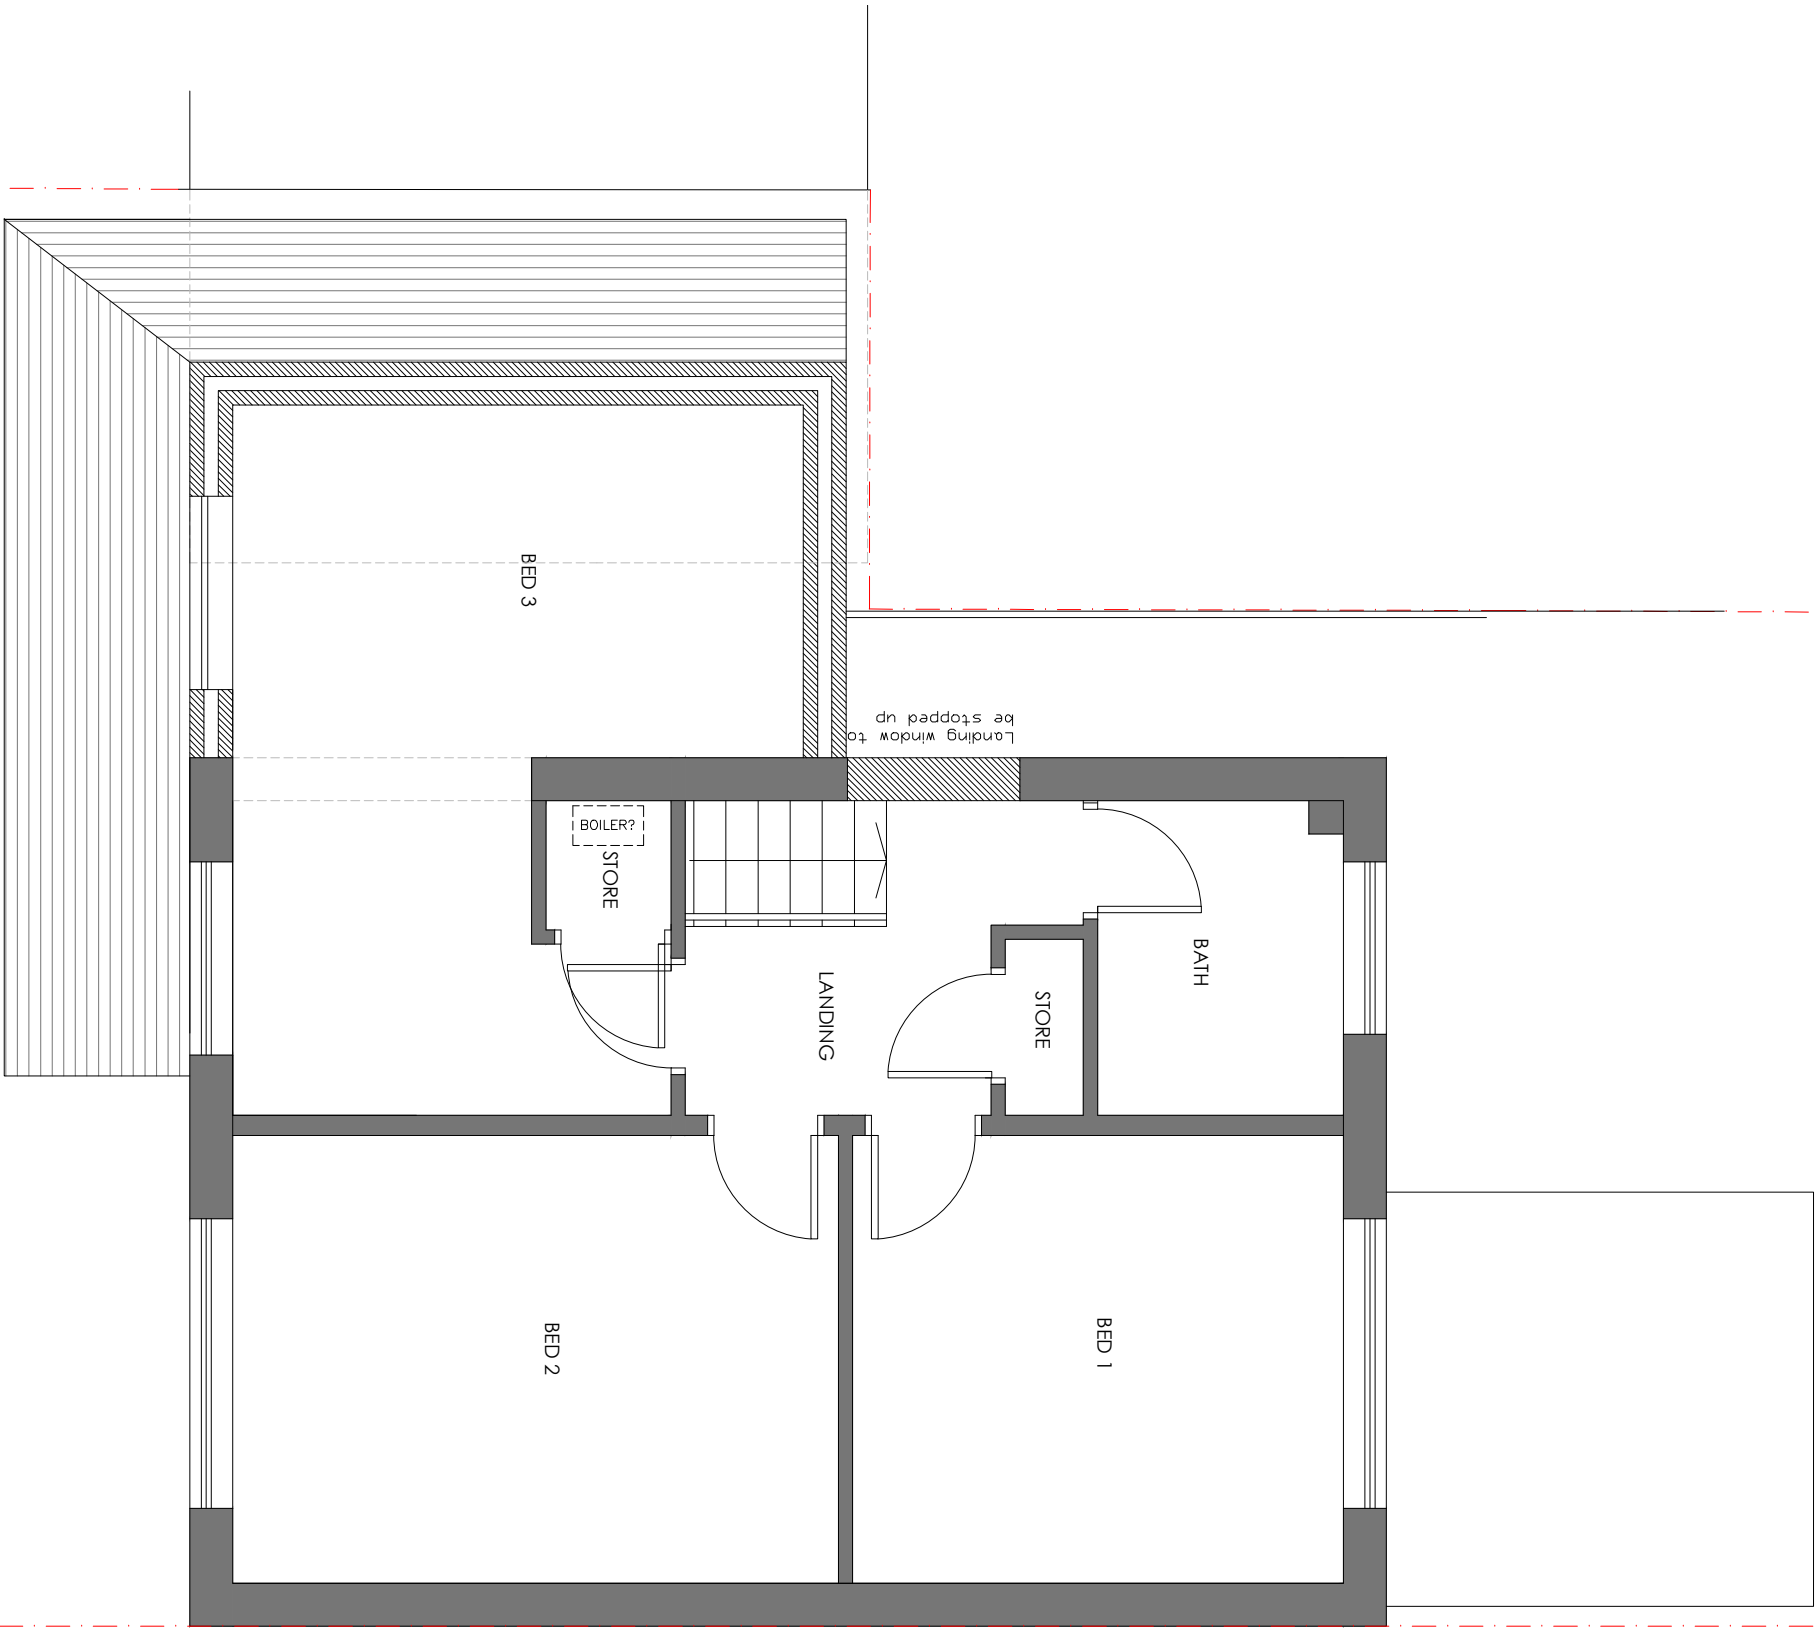

FOR PLANNING

Project
1 CHASETOWN CLOSE
MANCHESTER
M23 9NS

Title
PROPOSED FIRST FLOOR PLAN

Scale 1:50 @ A3	Date OCTOBER 2022
Drawn SB	Checked -
Drawing Number 7029_PL06	Revision -

SMASHBOX


97 Alderley Road | Wilmslow | Cheshire | SK9 1PT
ARCHITECTURE DESIGN PLANNING
T. 01625 466 557 E. hello@smashboxarchitecture.com
www.smashboxarchitecture.com

NOTES

This drawing to be read in accordance with the specification/Bills of Materials and related drawings.
No Dimensions to be scaled from this drawing. All stated dimensions to be verified on site and the designer notified of any discrepancies.



PROPOSED front elevation

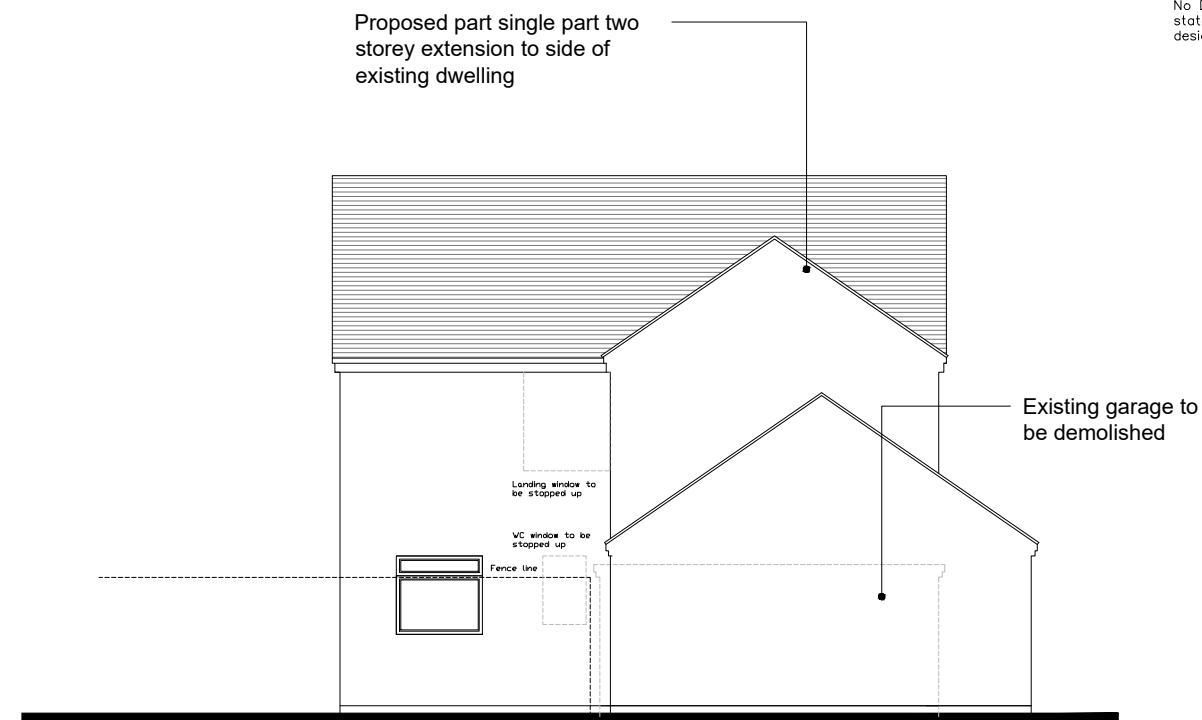

PROPOSED side elevation
(west)



PROPOSED rear elevation

FOR PLANNING

Project

1 CHASETOWN CLOSE
MANCHESTER
M23 9NS

Title

PROPOSED ELEVATIONS

Scale
1:100@ A3

Date
OCTOBER 2022

Drawn
SB

Checked
-

Drawing Number
7029_PL07

Revision
-

SMASHBOX

97 Alderley Road | Wilmslow | Cheshire | SK9 1PT
ARCHITECTURE DESIGN PLANNING
T. 01625 466 557 E. hello@smashboxarchitecture.com
www.smashboxarchitecture.com