


SHIP CANAL HOUSE, 9TH FLOOR

LOCATION PLAN

This drawing is the property of **bluesky** Design and must not be copied or otherwise reproduced. All dimensions must be checked on site before commencing work. This drawing was produced using AutoCAD 2019.

NOTE: ALL DRAWING INFORMATION SUBJECT TO SITE SURVEY AND DRAWING UPDATES POST STRIP-OUT

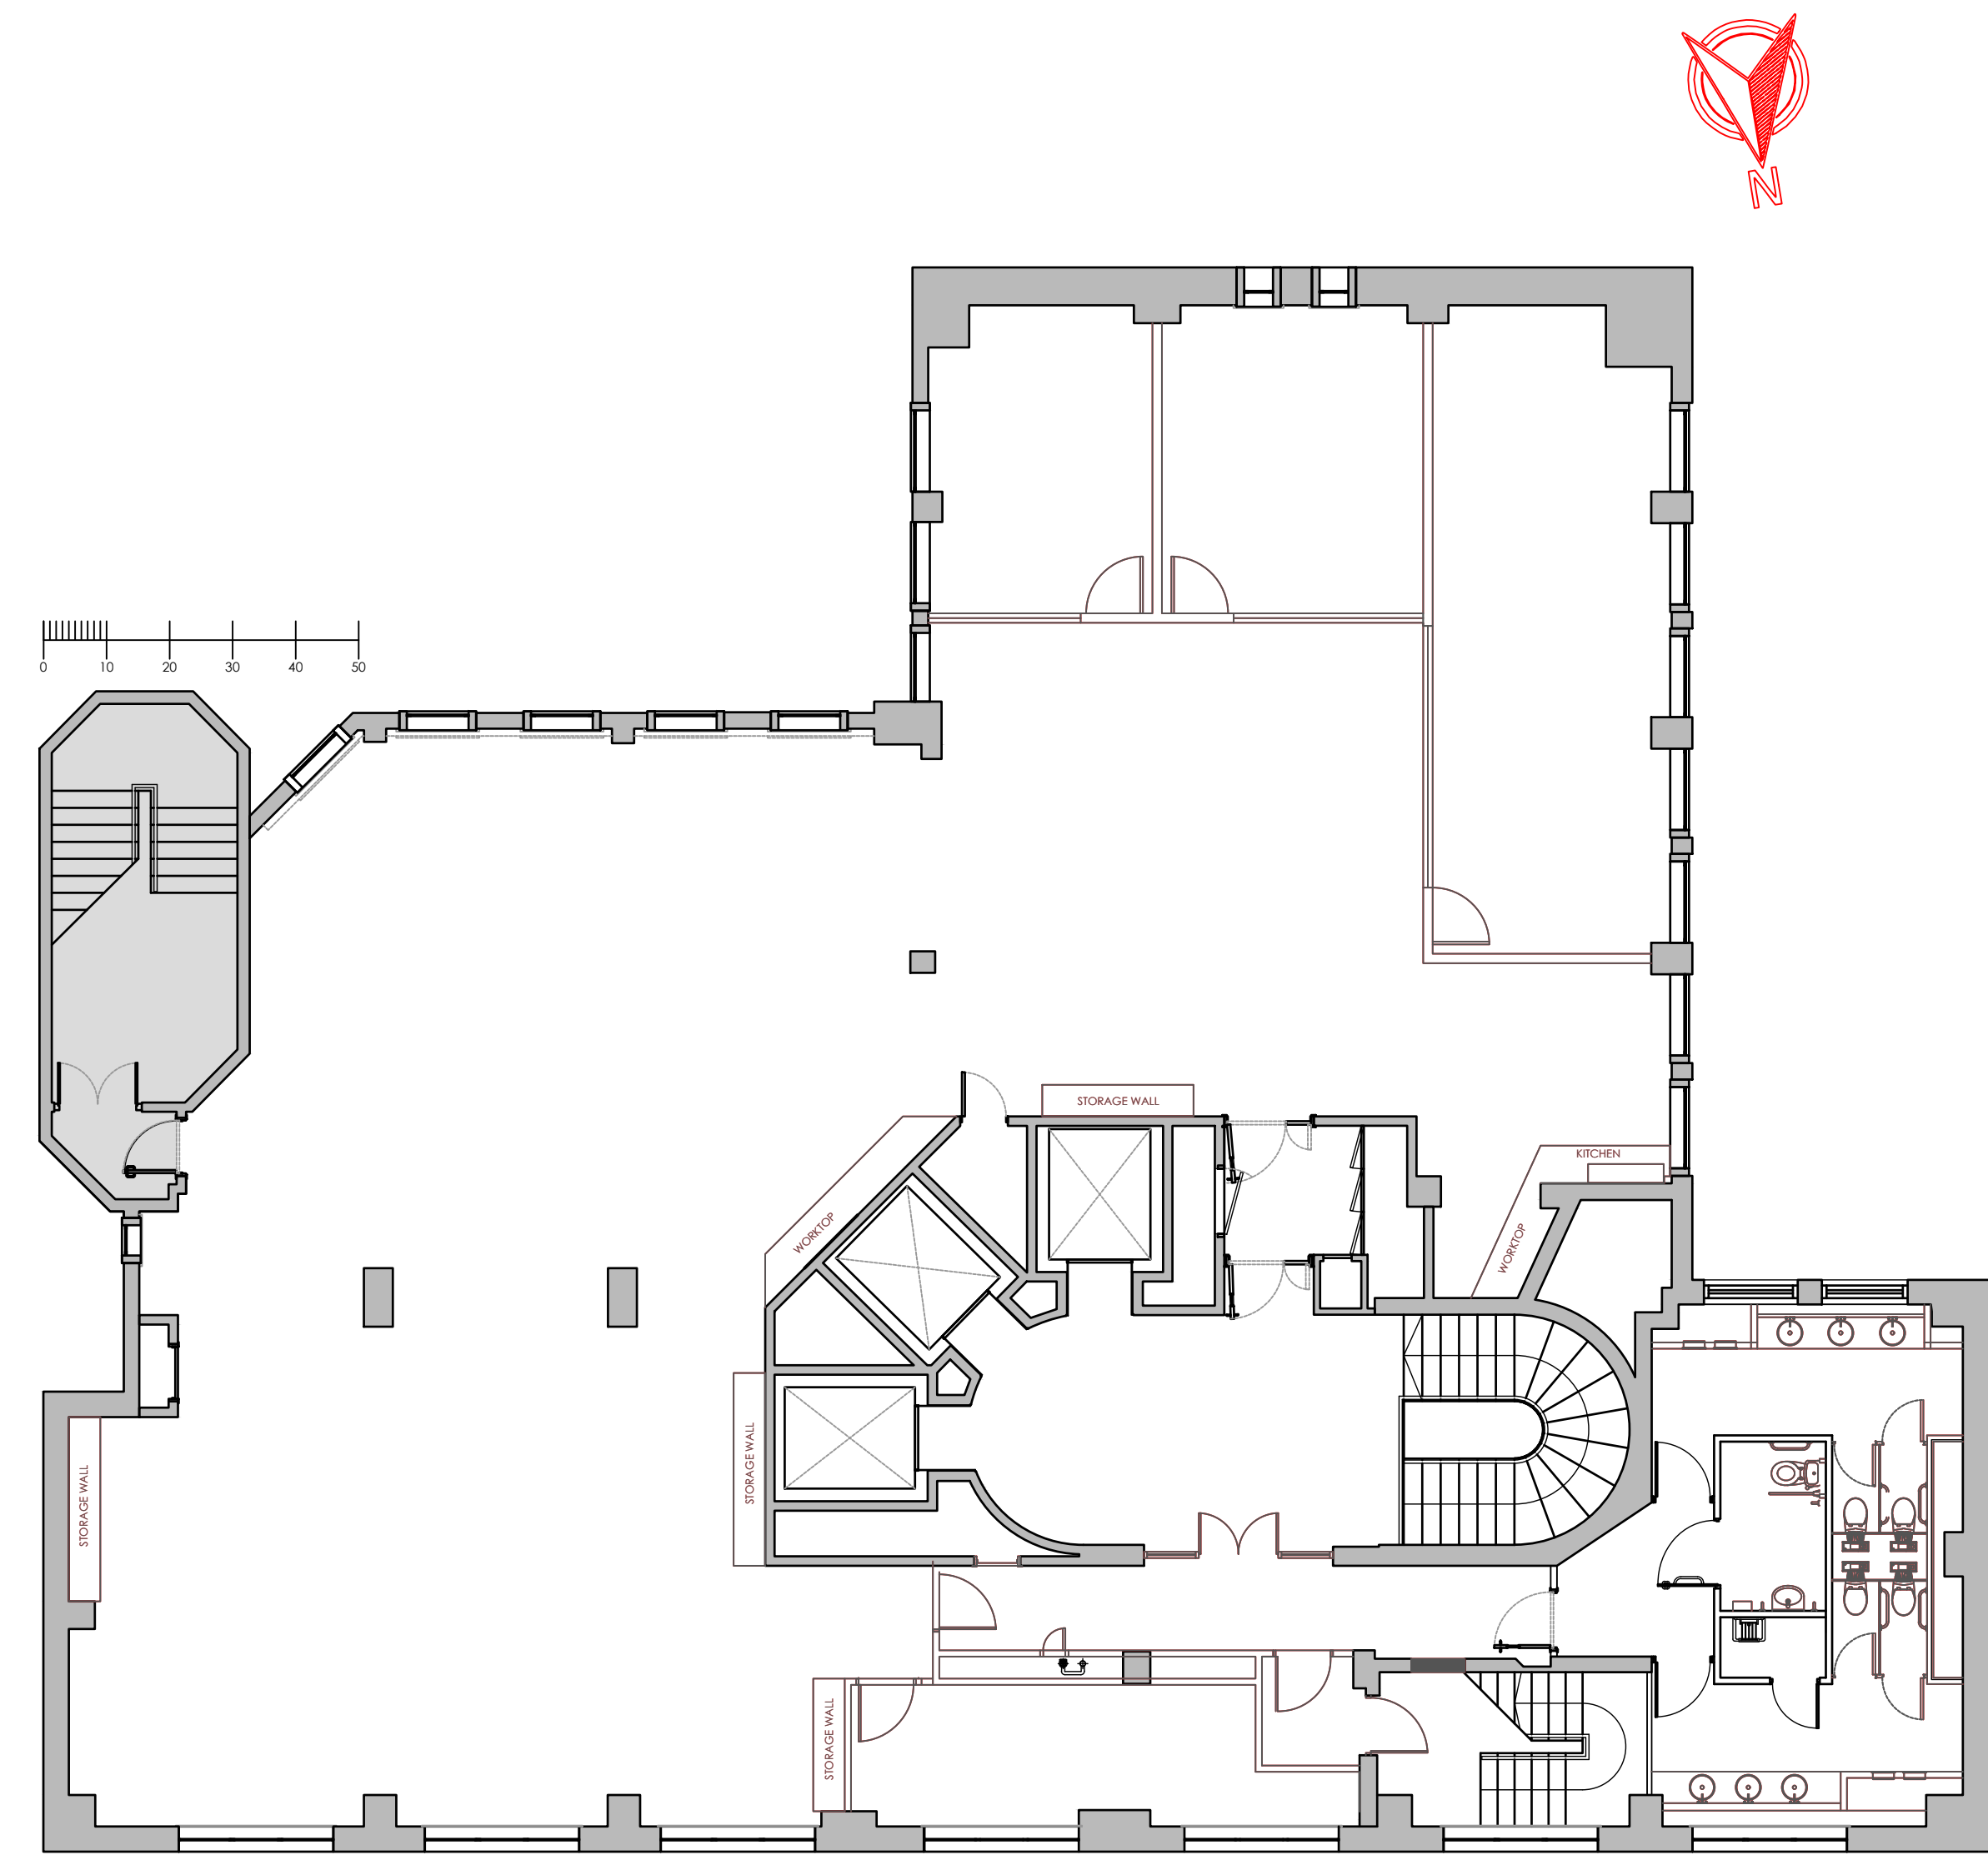

EXISTING FLOOR PLAN 1:100



LOCATION PLAN 1:500

Rev	Date	Description	Initials
B	13.11.22	Heritage Issue	FLC
A	10.11.22	Existing information updated	FLC

Client:	GROSVENOR
Project:	SHIP CANAL HOUSE
Address:	9TH FLOOR, SHIP CANAL HOUSE, KING STREET
Drawing Title:	LOCATION PLAN
Date:	09.11.2022
Project Number:	1308
Scale:	1:100 & 1:500 @A1
Drawn by:	FC
Drawing Number:	1308-09-LP-01B