

DO NOT SCALE FROM THIS DRAWING.
ALL DIMENSIONS TO BE CHECKED ON SITE.
(DRAWINGS MAYBE SCALED FOR LOCAL AUTHORITY & PLANNING PURPOSE ONLY)
COPYRIGHT PROTECTED.

0 0.5 1.0 2.0 3.0 4.0 5.0m

Scale 1:100


FOR PLANNING
DO NOT USE FOR CONSTRUCTION

GENERAL PLANNING NOTES:

ALL DIMENSIONS TO BE CHECKED ON SITE PRIOR TO ANY MANUFACTURE OR CONSTRUCTION OF EQUIPMENT, FINISH, SIGNAGE ETC.

DRAWINGS TO BE READ IN CONJUNCTION WITH THE FOLLOWING STAGE 3 INFORMATION:

- STRUCTURAL ENGINEER'S DESIGN & RECOMMENDATIONS (DWLP)
- HERITAGE REPORT (PAUL BUTLER ASSOCIATES)
- M&E AND FIRE STRATEGY (HILSON MORAN)

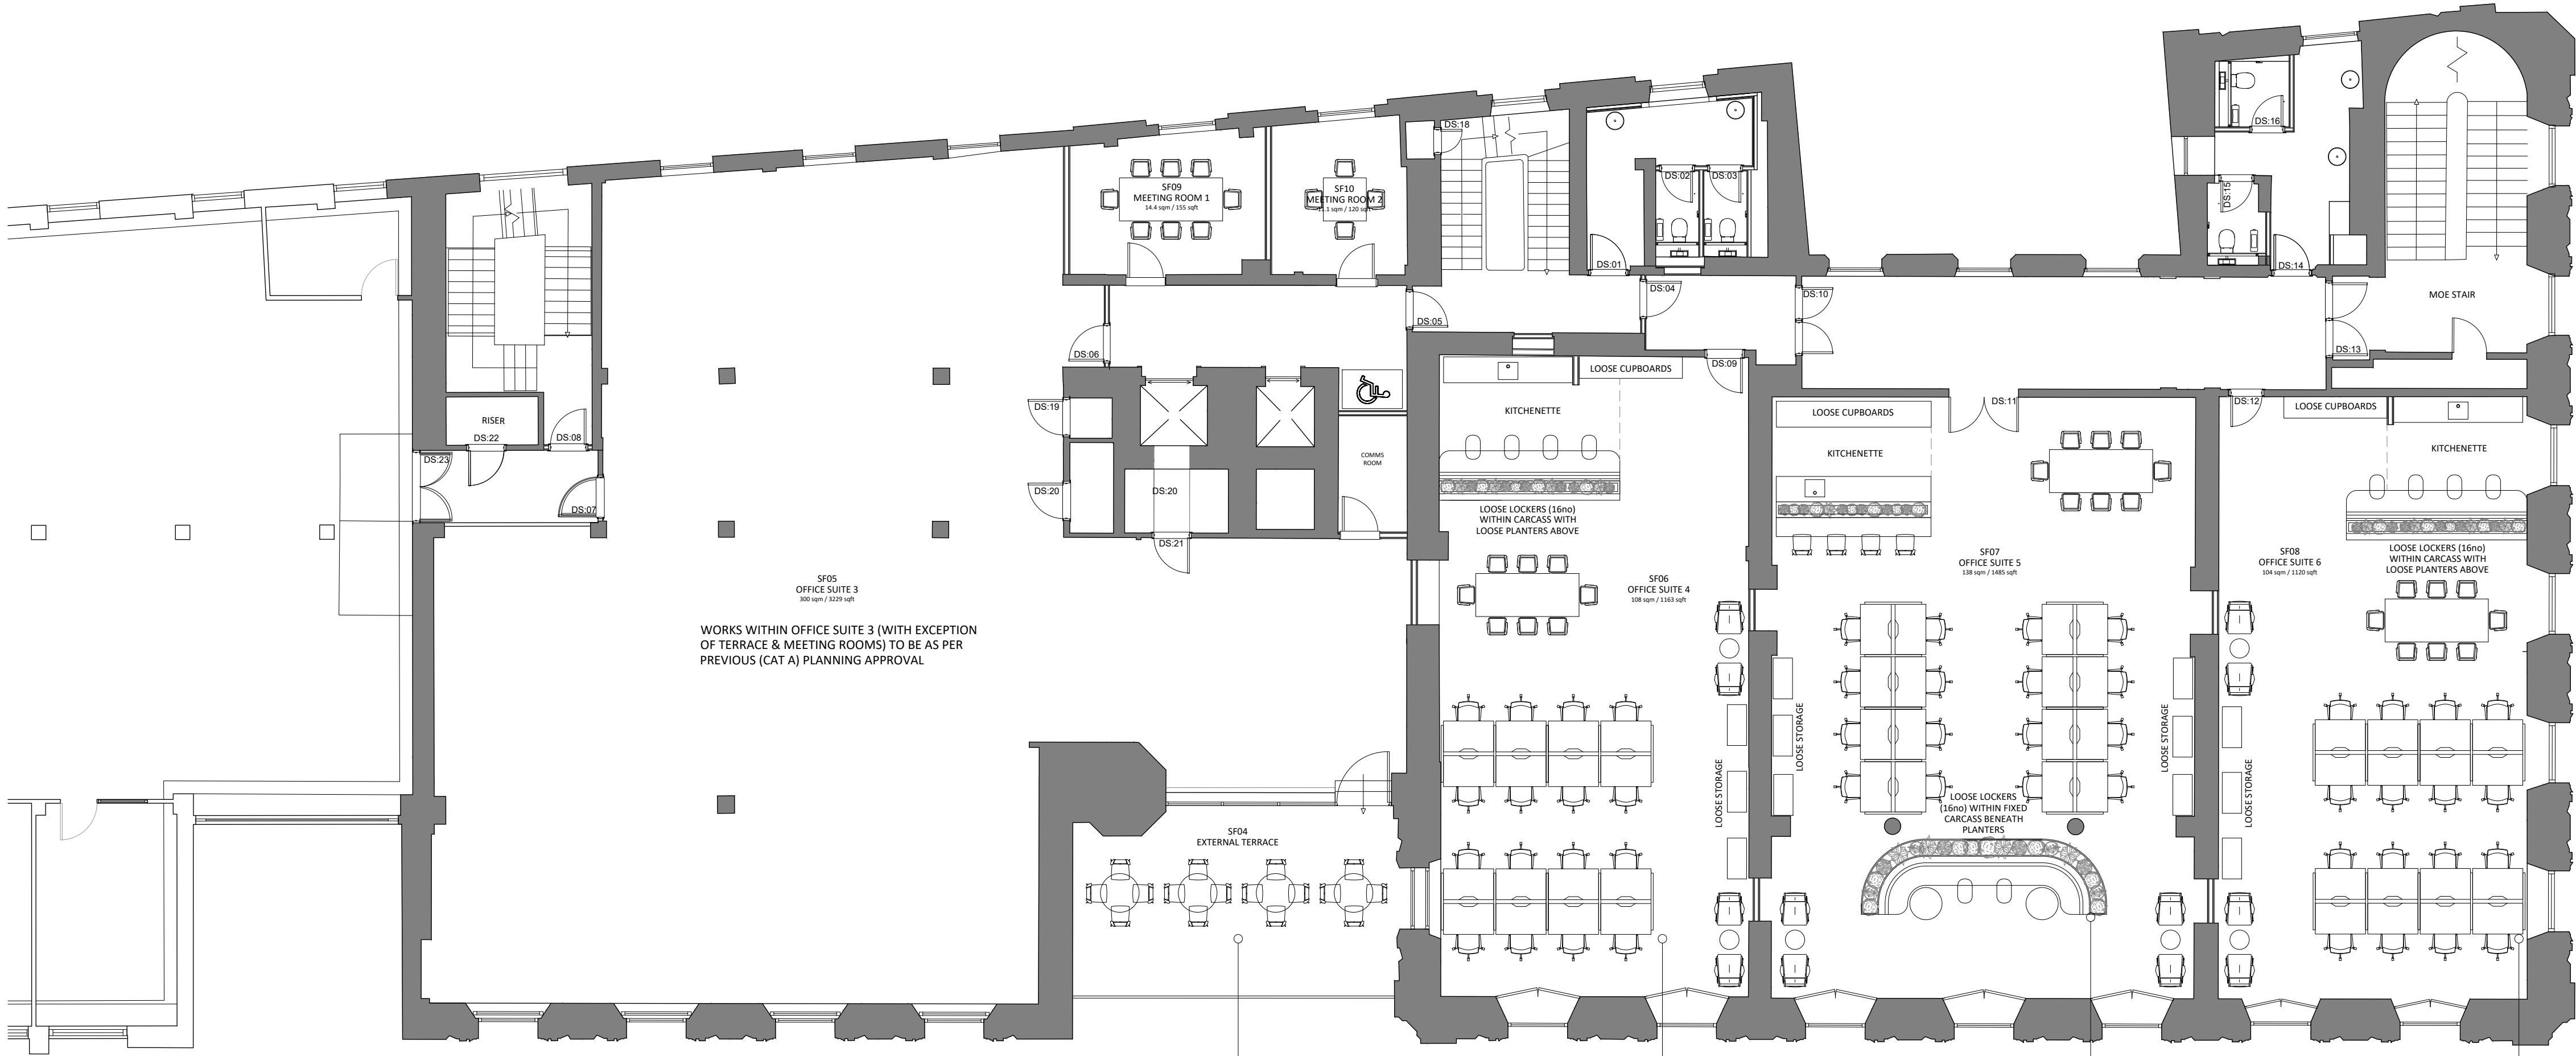

TERRACE SCHEDULE OF WORKS

- NEW GLAZING AND ADJOINING DOORSET TO ENABLE ACCESS ONTO TERRACE
- NEW COMPOSITE DECKING FIXED ON TIMBER SUBSTRATE SUPPORTED ON STEEL SECTIONS IN LINE WITH STRUCTURAL ENGINEER SPECIFICATION
- NEW FIXED FRAMELESS GLASS BALUSTRADE WITH METAL CAPPING, TO BE SECURED TO STEE SUBSTRATE. SET BACK APPROX 100mm FROM HERITAGE EDGE STONEMWORK.
- RECESSES LED LIGHTING SET WITHIN DECK WITH POWER SUPPLY RUNS BENEATH THE DECKING

OFFICE SCHEDULE OF WORKS

- POWER AND DATA SUPPLIES TO BE MANAGED WITHIN TIMBER FLOOR TERMINATING IN FLOOR BOXES LOCATED BY HILSON MORAN.
- ALL DESKS TO HAVE POWER AND DATA SUPPLIES VIA FLOOR BOXES SUBJECT TO STRUCTURAL ENGINEER ASSESSMENT.
- NEW ACOUSTIC PARTITIONS TO MEETING ROOMS AND BOOTHS WITH HEAD RESTRAINT FIXING ENSURING NEW/HERITAGE CORNICE IS PROTECTED
- NEW KITCHENETTE TO EACH SUITE WITH ASSOCIATED SERVICES - REFER TO SEPARATE DETAIL
- NEW BESPOKE JOINERY THROUGHOUT AS PER SEPARATE DETAILS.

OFFICE SCHEDULE OF WORKS

- POWER AND DATA SUPPLIES TO BE MANAGED WITHIN TIMBER FLOOR TERMINATING IN FLOOR BOXES LOCATED BY HILSON MORAN.
- ALL DESKS TO HAVE POWER AND DATA SUPPLIES VIA FLOOR BOXES SUBJECT TO STRUCTURAL ENGINEER ASSESSMENT.
- NEW ACOUSTIC PARTITIONS TO MEETING ROOMS AND BOOTHS WITH HEAD RESTRAINT FIXING ENSURING NEW/HERITAGE CORNICE IS PROTECTED
- NEW KITCHENETTE TO EACH SUITE WITH ASSOCIATED SERVICES - REFER TO SEPARATE DETAIL
- NEW BESPOKE JOINERY THROUGHOUT AS PER SEPARATE DETAILS.

OFFICE SCHEDULE OF WORKS

- POWER AND DATA SUPPLIES TO BE MANAGED WITHIN TIMBER FLOOR TERMINATING IN FLOOR BOXES LOCATED BY HILSON MORAN.
- ALL DESKS TO HAVE POWER AND DATA SUPPLIES VIA FLOOR BOXES SUBJECT TO STRUCTURAL ENGINEER ASSESSMENT.
- NEW ACOUSTIC PARTITIONS TO MEETING ROOMS AND BOOTHS WITH HEAD RESTRAINT FIXING ENSURING NEW/HERITAGE CORNICE IS PROTECTED
- NEW KITCHENETTE TO EACH SUITE WITH ASSOCIATED SERVICES - REFER TO SEPARATE DETAIL
- NEW BESPOKE JOINERY THROUGHOUT AS PER SEPARATE DETAILS.

01 SECOND FLOOR CAT B FITOUT AS PROPOSED
B102 SCALE - 1:100 @ A1 PLAN

3.00	16.09.22	ISSUED FOR PLANNING	ARB	FWF
REV	DATE	DESCRIPTION	DRAWN	CHECKED

A

X

I

ADDRESS

TELEPHONE

EMAIL

COMPANY No

41 SOUTH KING STREET, MANCHESTER, M2 6DE

+44 (0)161 879 7357

www.axi.studio

11847325

CLIENT

bruntwood

PROJECT

BRUNTWOOD
38 MOSLEY STREET
MANCHESTER M2 3AZ

DRAWING REFERENCE

SECOND FLOOR PLAN
CAT B FITOUT
AS PROPOSED

JOB REFERENCE	DRAWING SCALE	DATE	DRAWN	CHECKED
20 - 059	1:50 @ A1	14.01.22	ARB	FWF

DRAWING No	STAGE	REV
AXI - B102	3	00