

First floor plan

- Existing walls (Bridgewater House)
- Proposed walls (Bridgewater House)
- Outline of apartments (G.I.A.)
- Bike hanging storagess

Chester road

D

D

Crown Street

Great Jackson street

E


E

A

A

C

Silvercroft street

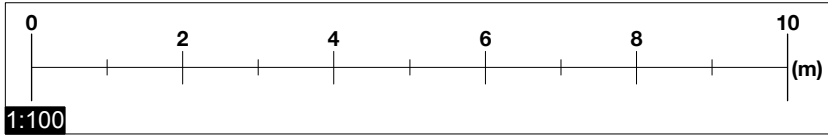

Do not scale from this drawing.
All dimensions are to be checked on site prior to commencing works on site. Discrepancy found between information given on this drawing and that given elsewhere or recorded on site shall be notified immediately to the project architect in writing.

PLANNING ISSUE

rev. D date 22.07.22 description RAMP AND STEPS SHOWN IN WEST COMMUNAL AREA AND APT.16
rev. E date 05.10.22 description lightwells and steps removed



snookarchitects
89 Wood Street
Liverpool
L1 1NU
t: 0151 707 0100
project: bridgewater house
dwg no: 112E
dwg title: proposed first floor
scale: 1:100 @ a1