



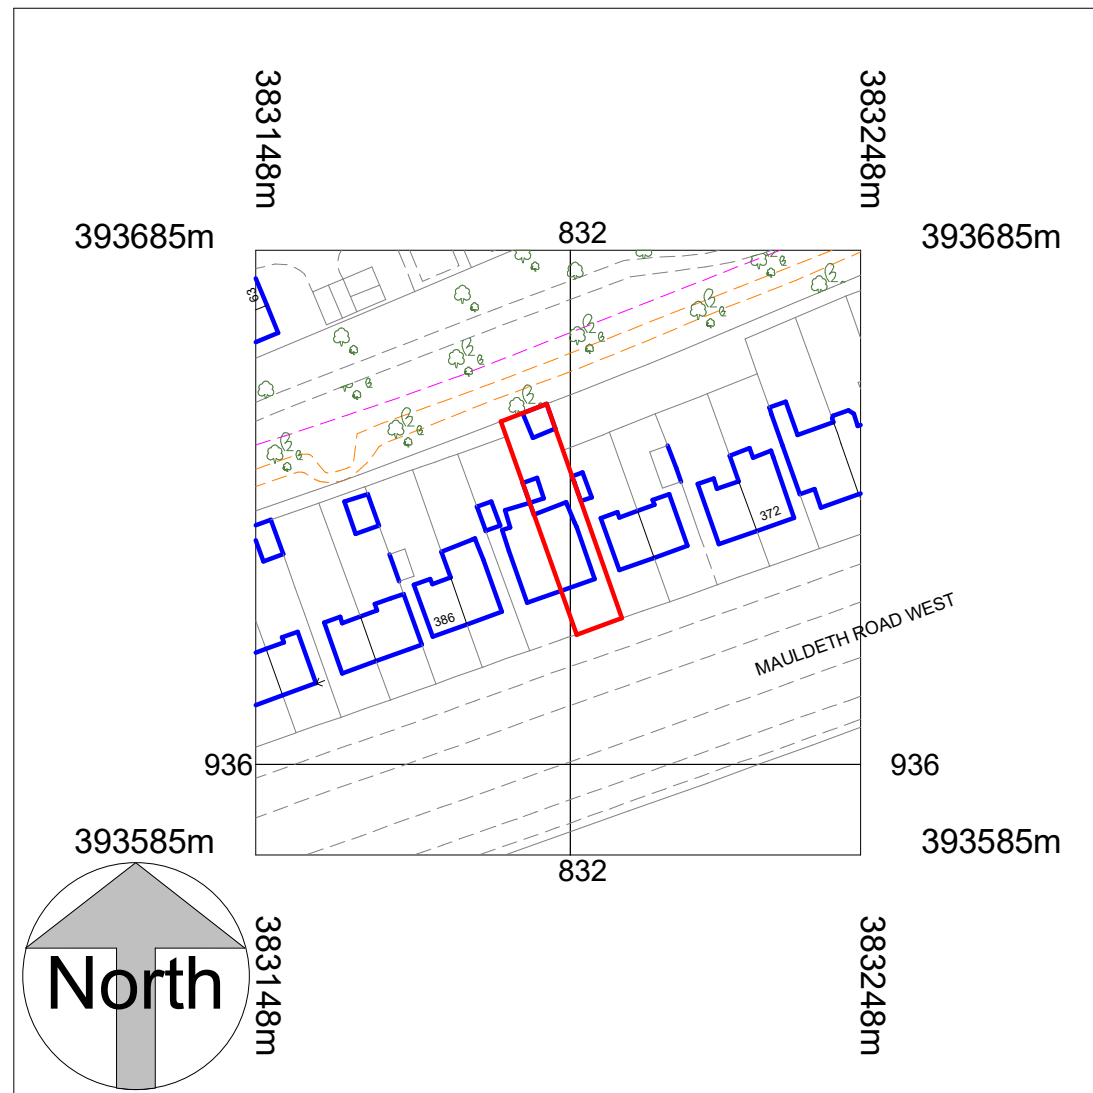

Location Plan
1 : 1250

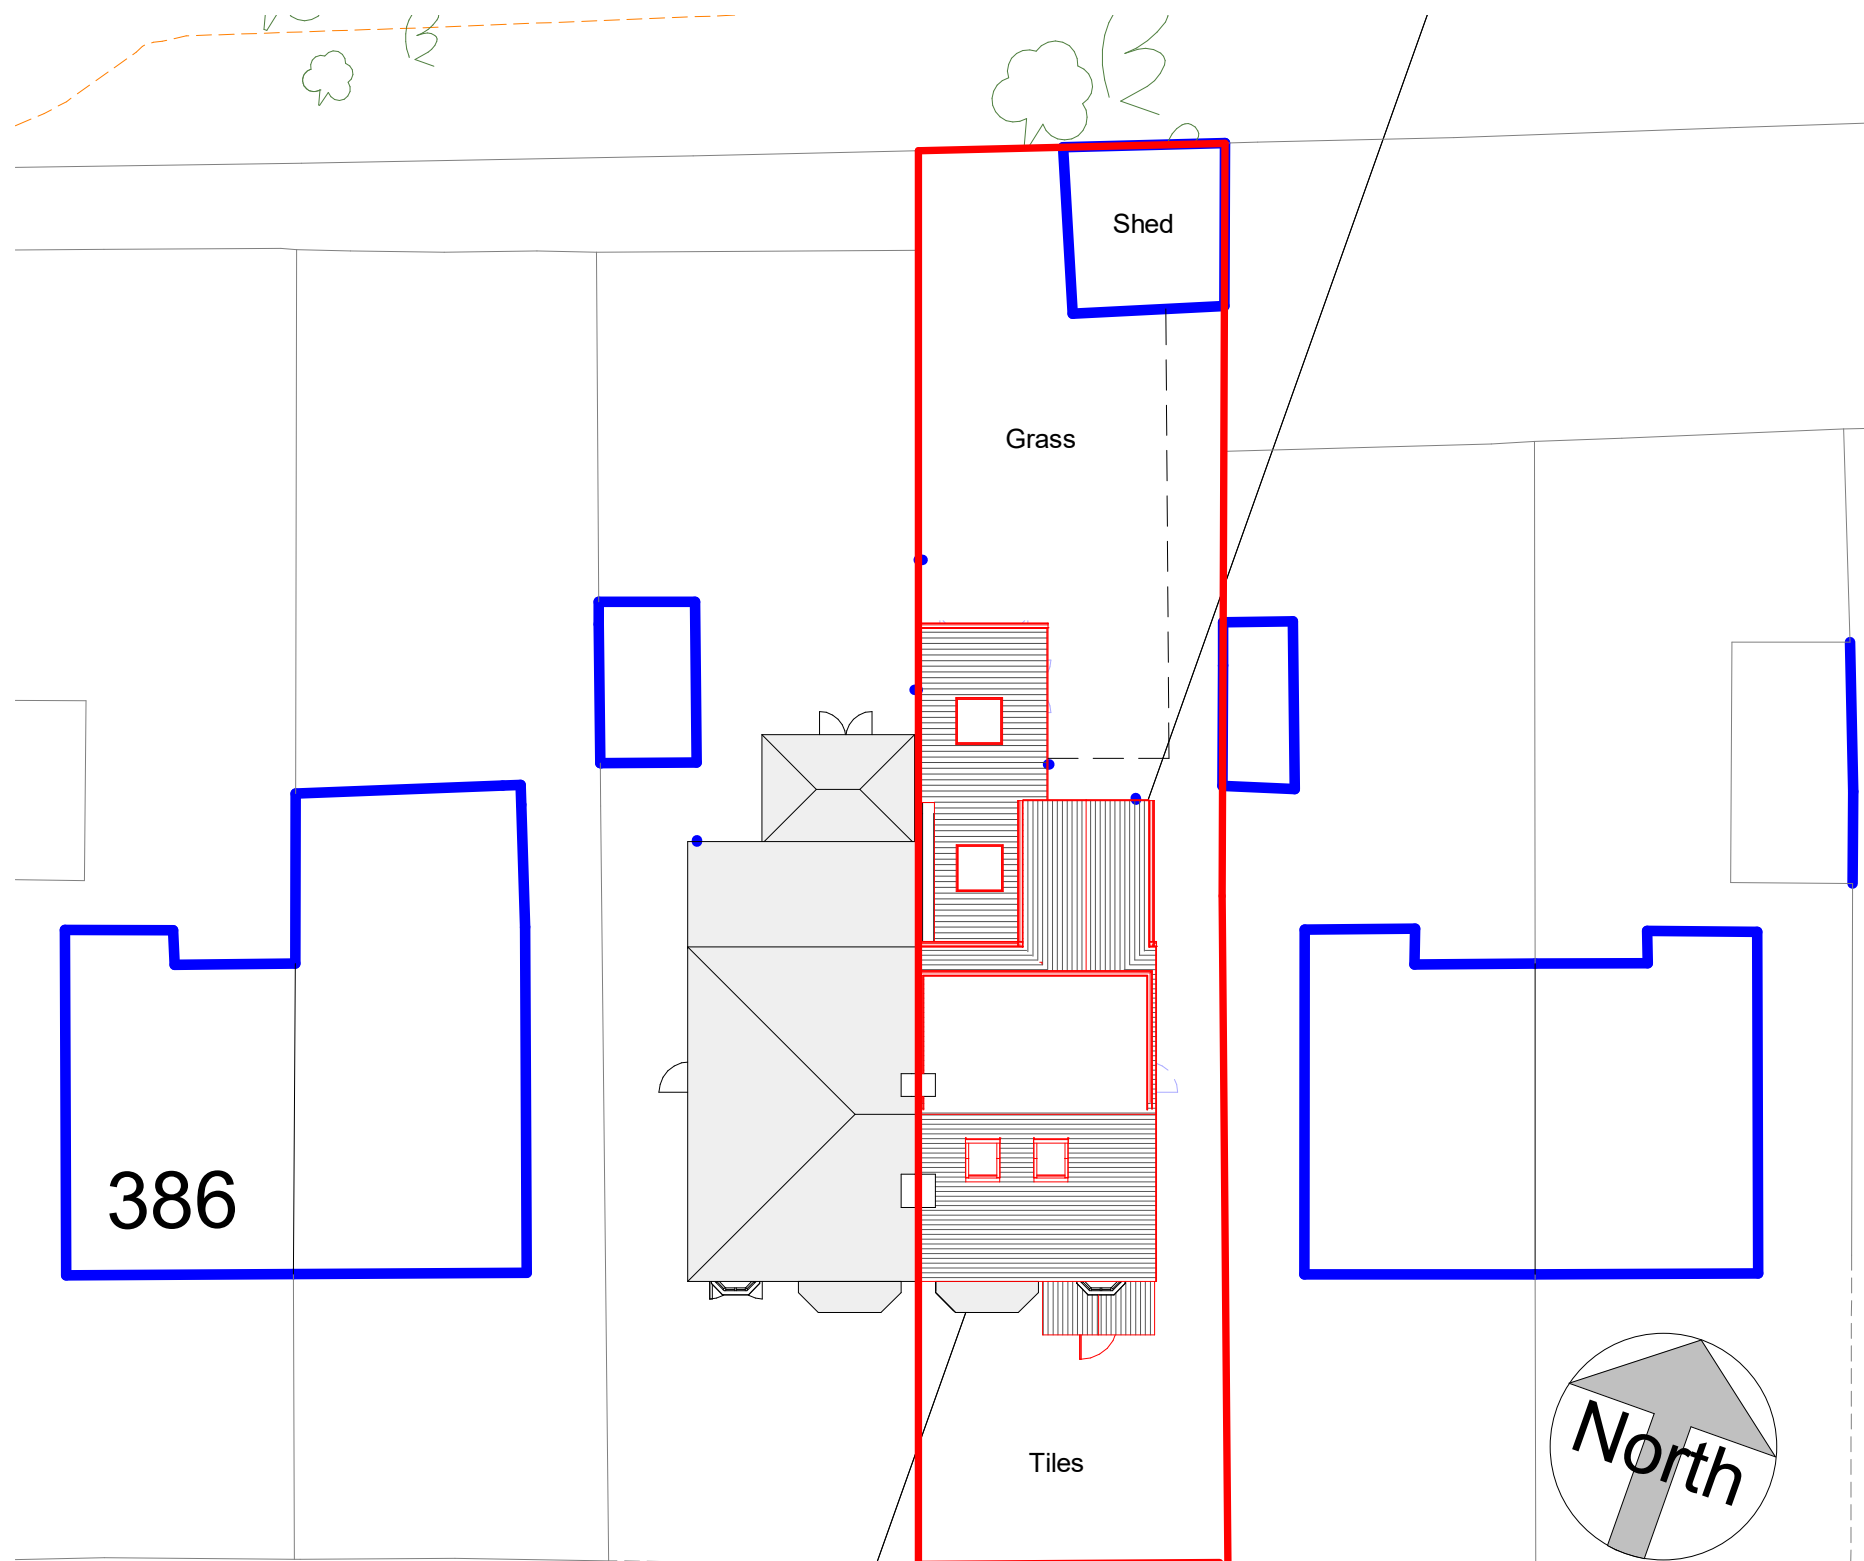

Site Plan
1 : 200

Mauldeth Rd W


COPYRIGHT © ALL RIGHTS RESERVED BY VIKAS ALYAS LTD. DO NOT SCALE FROM DRAWING. DRAWING INDICATES DESIGN INTENT ONLY. REPORT ANY DISCREPANCIES TO CLIENT / VA LTD. NOT TO BE USED FOR CONSTRUCTION UNLESS STATED SO. TO BE READ IN CONJUNCTION WITH OTHER DRAWINGS OR SPECIFICATION WHERE PROVIDED.

ARCHITEK
BUILDING DESIGN CONSULTANCY


0161 511 8479
vikas@architek.uk
916 Stockport Road, Levenshulme, Manchester, M19 3AB

No.	Description	Date
P1	Issue to Planning	10.06.2022
P2	Updates to rear dormer wall	15.09.2022


PROJECT Part Two/Single storey rear extension and Roor dormer extension and front porch extension		ADDRESS 1154_380 Mauldeth Road West Chorlton Manchester M21 7RB		CLIENT Saadia Khurshid		
		SHEET Location and Site Plan		Date 15.04.2022	Project number 1154	Scale (@ A3) As indicated
Drawn by VA	DRAWING NUMBER A101			REV P2		
Checked by VA						
Manchester City Council	PURPOSE OF ISSUE Planning					

 

VISUAL SCALE 1:100 @ A3

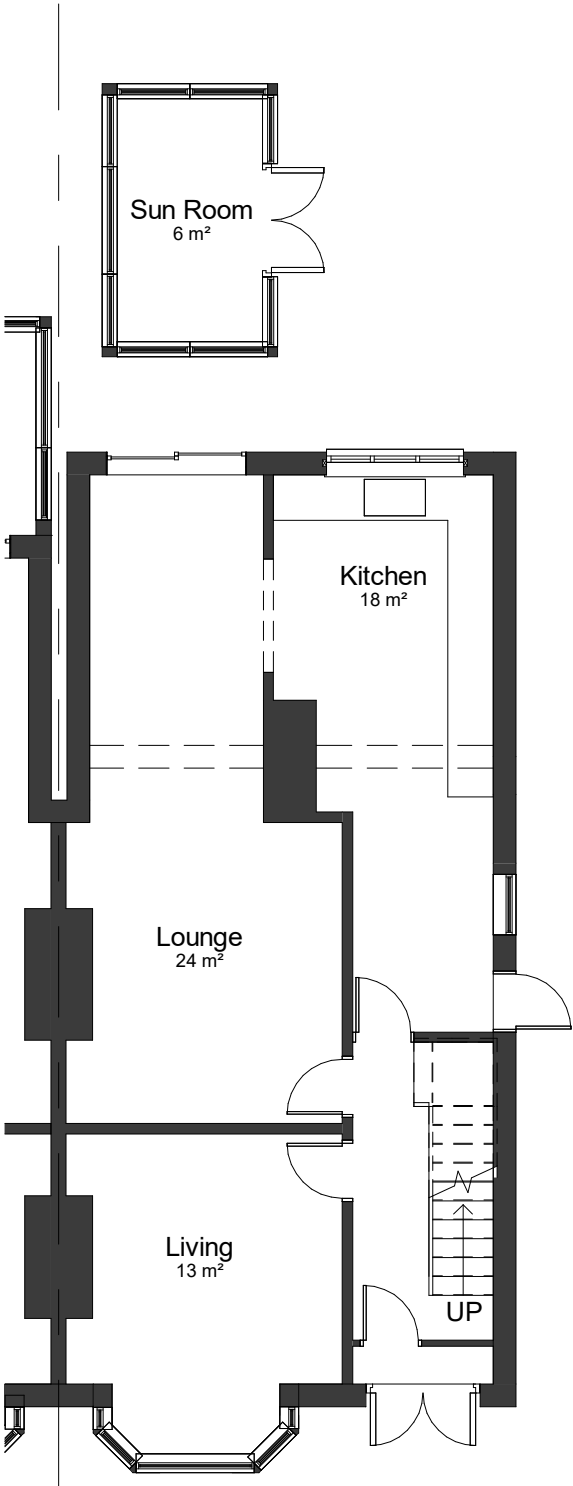

00-E-Ground Floor
1 : 100

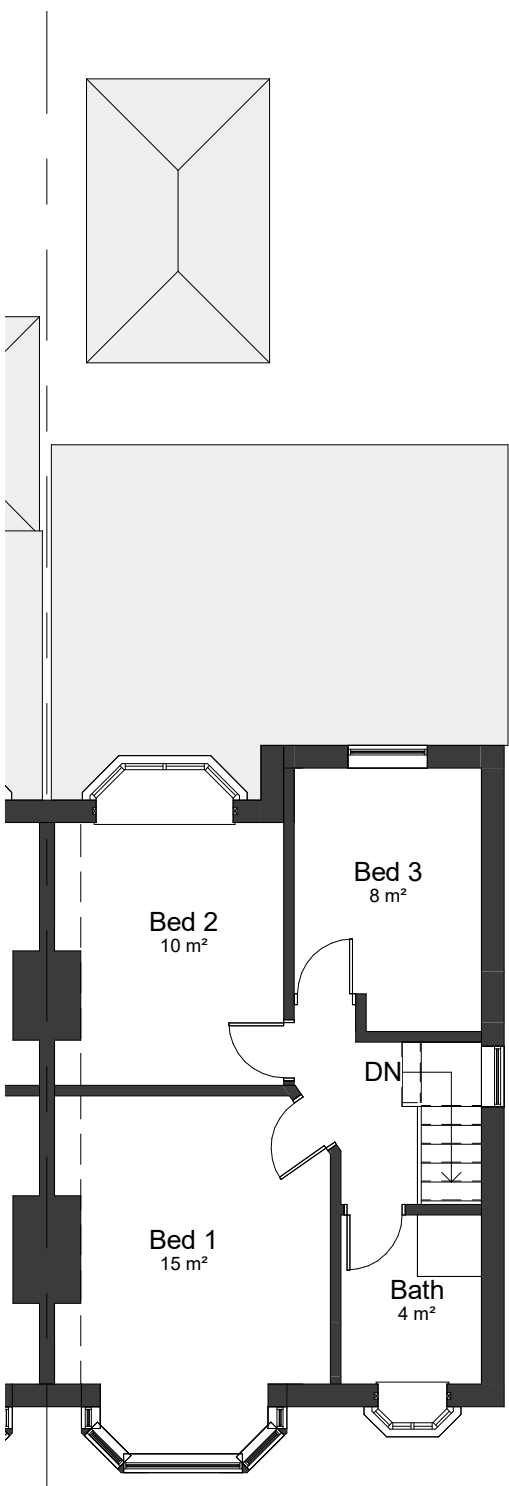

01-E-First Floor
1 : 100

COPYRIGHT © ALL RIGHTS RESERVED BY VIKAS ALYAS LTD. DO NOT SCALE FROM DRAWING. DRAWING INDICATES DESIGN INTENT ONLY. REPORT ANY DISCREPANCIES TO CLIENT / VA LTD. NOT TO BE USED FOR CONSTRUCTION UNLESS STATED SO. TO BE READ IN CONJUNCTION WITH OTHER DRAWINGS OR SPECIFICATION WHERE PROVIDED.

ARCHITEK

BUILDING DESIGN CONSULTANCY

0161 511 8479

vikas@architek.uk

916 Stockport Road, Levenshulme, Manchester, M19 3AB

No.	Description	Date
P1	Issue to Planning	10.06.2022

PROJECT	
Part Two/Single storey rear extension and Roor dormer extension and front porch extension	
Manchester City Council	PURPOSE OF ISSUE
	Planning

ADDRESS	1154_380 Mauldeth Road West Chorlton Manchester M21 7RB
SHEET	Existing Floor Plans

CLIENT			Saadia Khurshid	
Date	15.04.2022	Project number	1154	Scale (@ A3)
Drawn by	VA	DRAWING NUMBER		REV
Checked by	VA	A102		P1


0m 1m 2m 3m 4m 5m

VISUAL SCALE 1:100 @ A3




01-E-Elevation

1 : 100

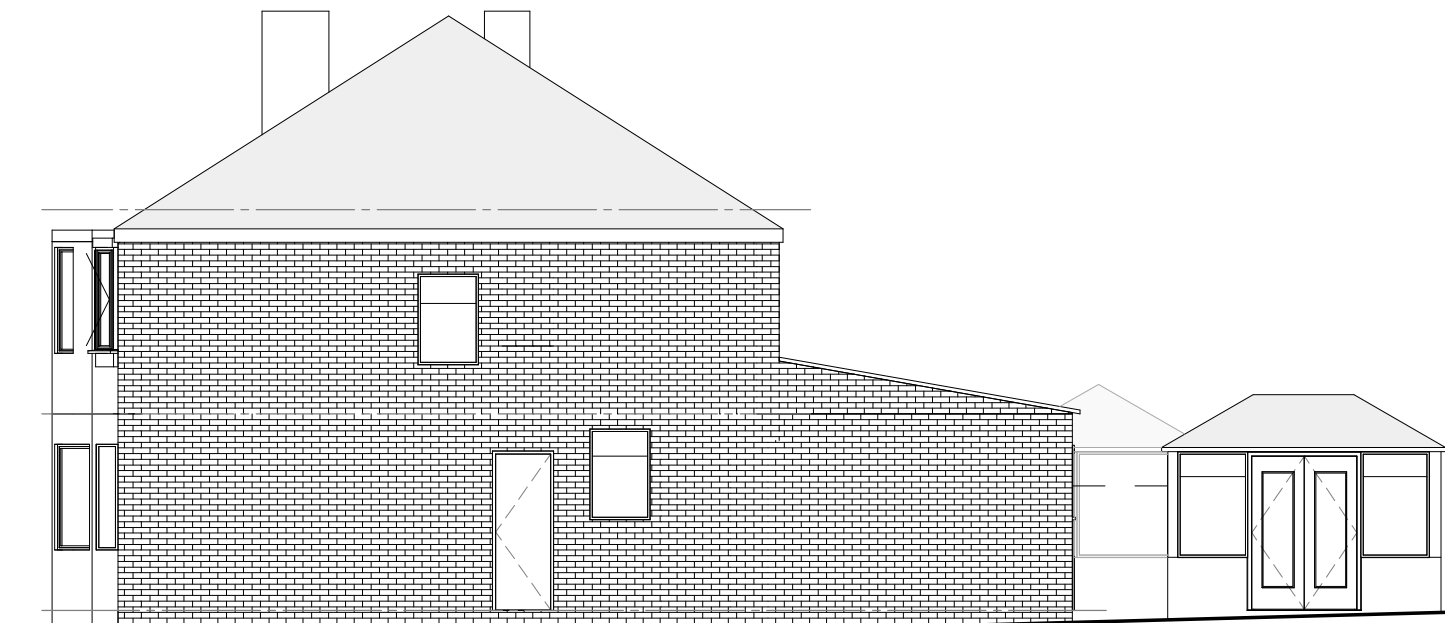


02-E-Elevation

1 : 100

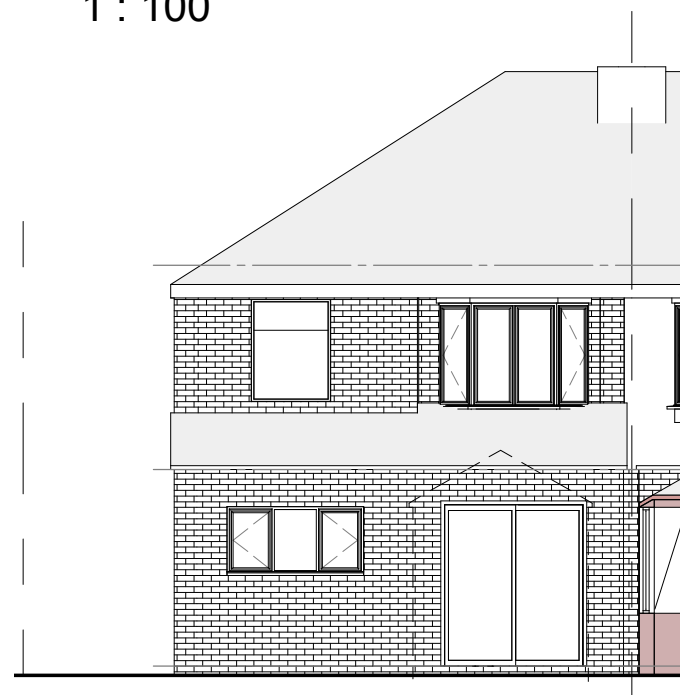

03-E-Elevation

1 : 100

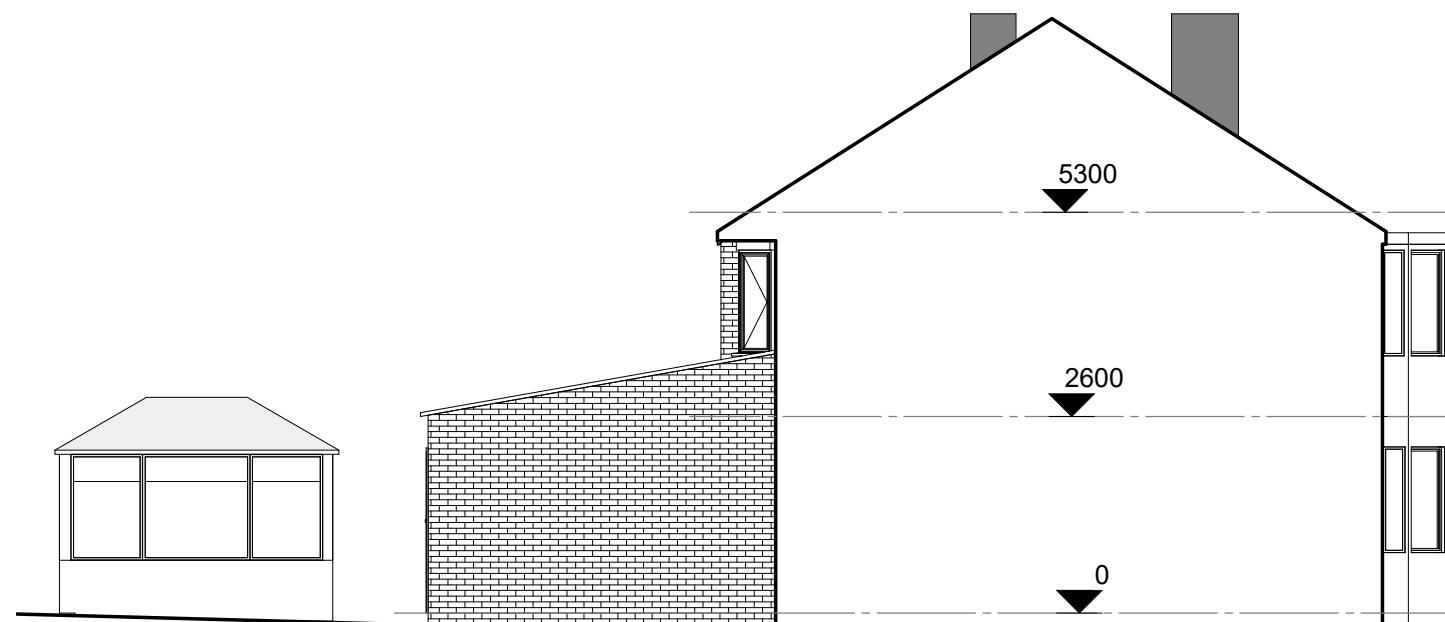

04-E-Elevation

1 : 100

COPYRIGHT © ALL RIGHTS RESERVED BY VIKAS ALYAS LTD. DO NOT SCALE FROM DRAWING. DRAWING INDICATES DESIGN INTENT ONLY. REPORT ANY DISCREPANCIES TO CLIENT / VA LTD. NOT TO BE USED FOR CONSTRUCTION UNLESS STATED SO. TO BE READ IN CONJUNCTION WITH OTHER DRAWINGS OR SPECIFICATION WHERE PROVIDED.



0161 511 8479


vikas@architek.uk
916 Stockport Road, Levenshulme, Manchester, M19 3AB

No.	Description	Date
P1	Issue to Planning	10.06.2022


PROJECT		ADDRESS		CLIENT			
Part Two/Single storey rear extension and Roor dormer extension and front porch extension		1154_380 Mauldeth Road West Chorlton Manchester M21 7RB		Saadia Khurshid			
Manchester City Council	PURPOSE OF ISSUE Planning	SHEET	Existing Elevations	Date 15.04.2022	Project number 1154	Scale (@ A3) 1 : 100	
				Drawn by VA	DRAWING NUMBER		REV
				Checked by VA	A103		P1

0m 1m 2m 3m 4m 5m


VISUAL SCALE 1:100 @ A3

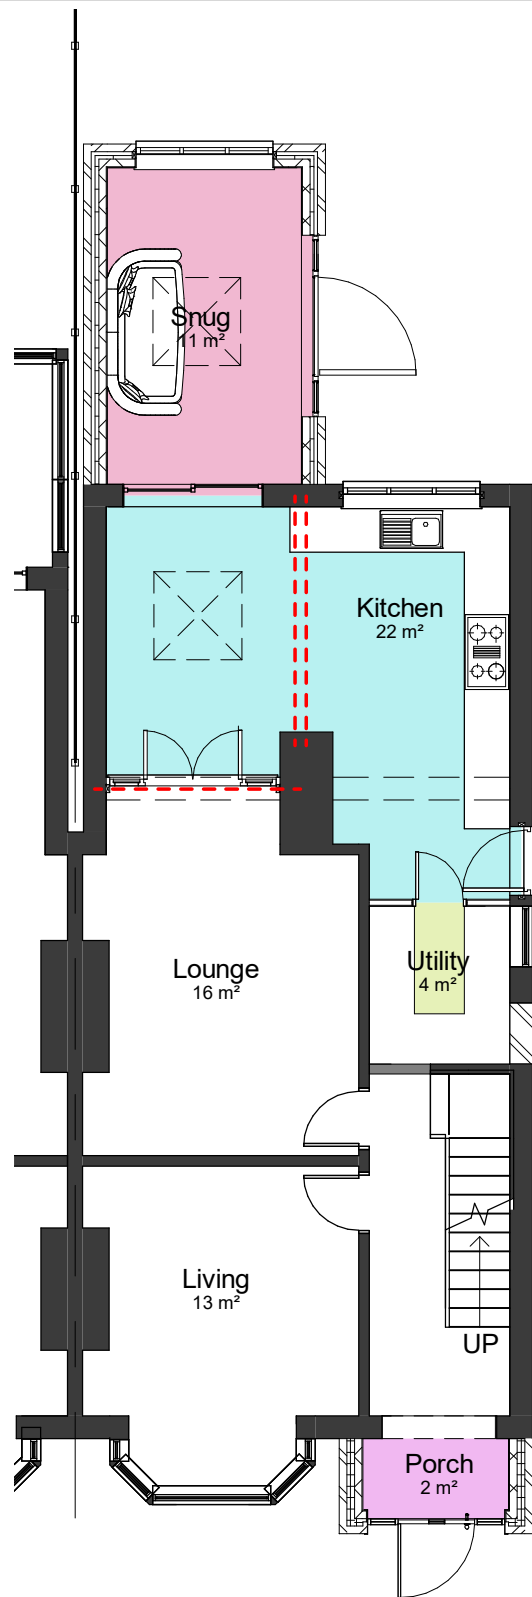

00-P-Ground Floor
1 : 100

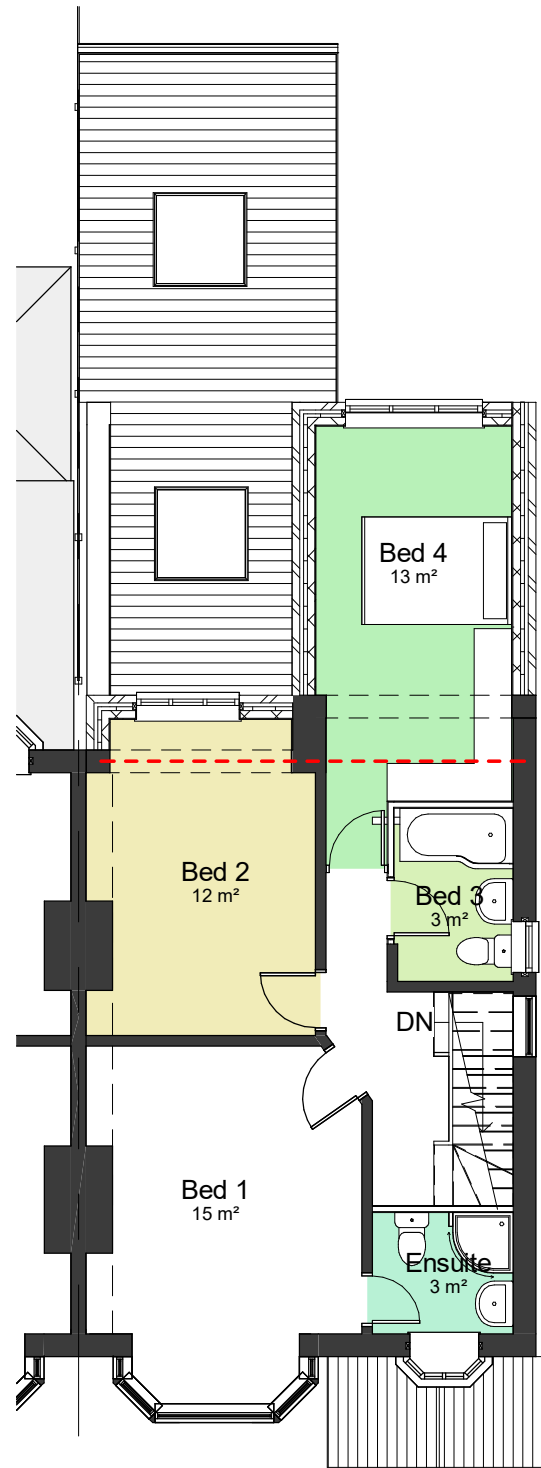

01-P-First Floor
1 : 100

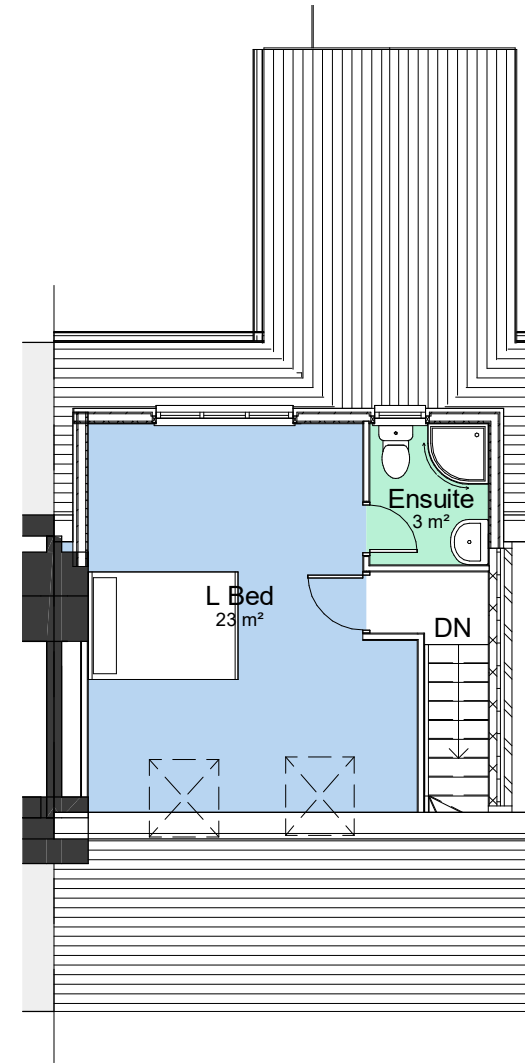

02-Loft
1 : 100

COPYRIGHT © ALL RIGHTS RESERVED BY VIKAS ALYAS LTD. DO NOT SCALE FROM DRAWING. DRAWING INDICATES DESIGN INTENT ONLY. REPORT ANY DISCREPANCIES TO CLIENT / VA LTD. NOT TO BE USED FOR CONSTRUCTION UNLESS STATED SO. TO BE READ IN CONJUNCTION WITH OTHER DRAWINGS OR SPECIFICATION WHERE PROVIDED.

ARCHITEK
BUILDING DESIGN CONSULTANCY

0161 511 8479

vikas@architek.uk
916 Stockport Road, Levenshulme, Manchester, M19 3AB

No.	Description	Date
P1	Issue to Planning	10.06.2022
P2	Updates to rear dormer wall	15.09.2022

PROJECT

Part Two/Single storey rear extension and Roor
dormer extension and front porch extension

Manchester City Council

PURPOSE OF ISSUE

Planning

ADDRESS

1154_380 Mauldeth Road West Chorlton
Manchester M21 7RB

SHEET

Proposed Floor Plans

CLIENT

Saadia Khurshid

Date

15.04.2022

Project number

1154

Scale (@ A3)

1 : 100

Drawn by

VA

DRAWING NUMBER

A104

REV

P2

0m 1m 2m 3m 4m 5m

VISUAL SCALE 1:100 @ A3



01-P-Elevation

1 : 100



02-P-Elevation

1 : 100



03-P-Elevation

1 : 100



04-P-Elevation

1 : 100

COPYRIGHT © ALL RIGHTS RESERVED BY VIKAS ALYAS LTD. DO NOT SCALE FROM DRAWING. DRAWING INDICATES DESIGN INTENT ONLY. REPORT ANY DISCREPANCIES TO CLIENT / VA LTD. NOT TO BE USED FOR CONSTRUCTION UNLESS STATED SO. TO BE READ IN CONJUNCTION WITH OTHER DRAWINGS OR SPECIFICATION WHERE PROVIDED.




0161 511 8479


vikas@architek.uk
916 Stockport Road, Levenshulme, Manchester, M19 3AB

No.	Description	Date
P1	Issue to Planning	10.06.2022
P2	Updates to rear dormer wall	15.09.2022

PROJECT		ADDRESS		CLIENT	
Part Two/Single storey rear extension and Roor dormer extension and front porch extension		1154_380 Mauldeth Road West Chorlton Manchester M21 7RB		Saadia Khurshid	
Manchester City Council		PURPOSE OF ISSUE		Date 15.04.2022	Project number 1154
Planning		Proposed Elevations		Scale (@ A3) 1 : 100	REV
				Drawn by VA	P2
				Checked by VA	DRAWING NUMBER A105

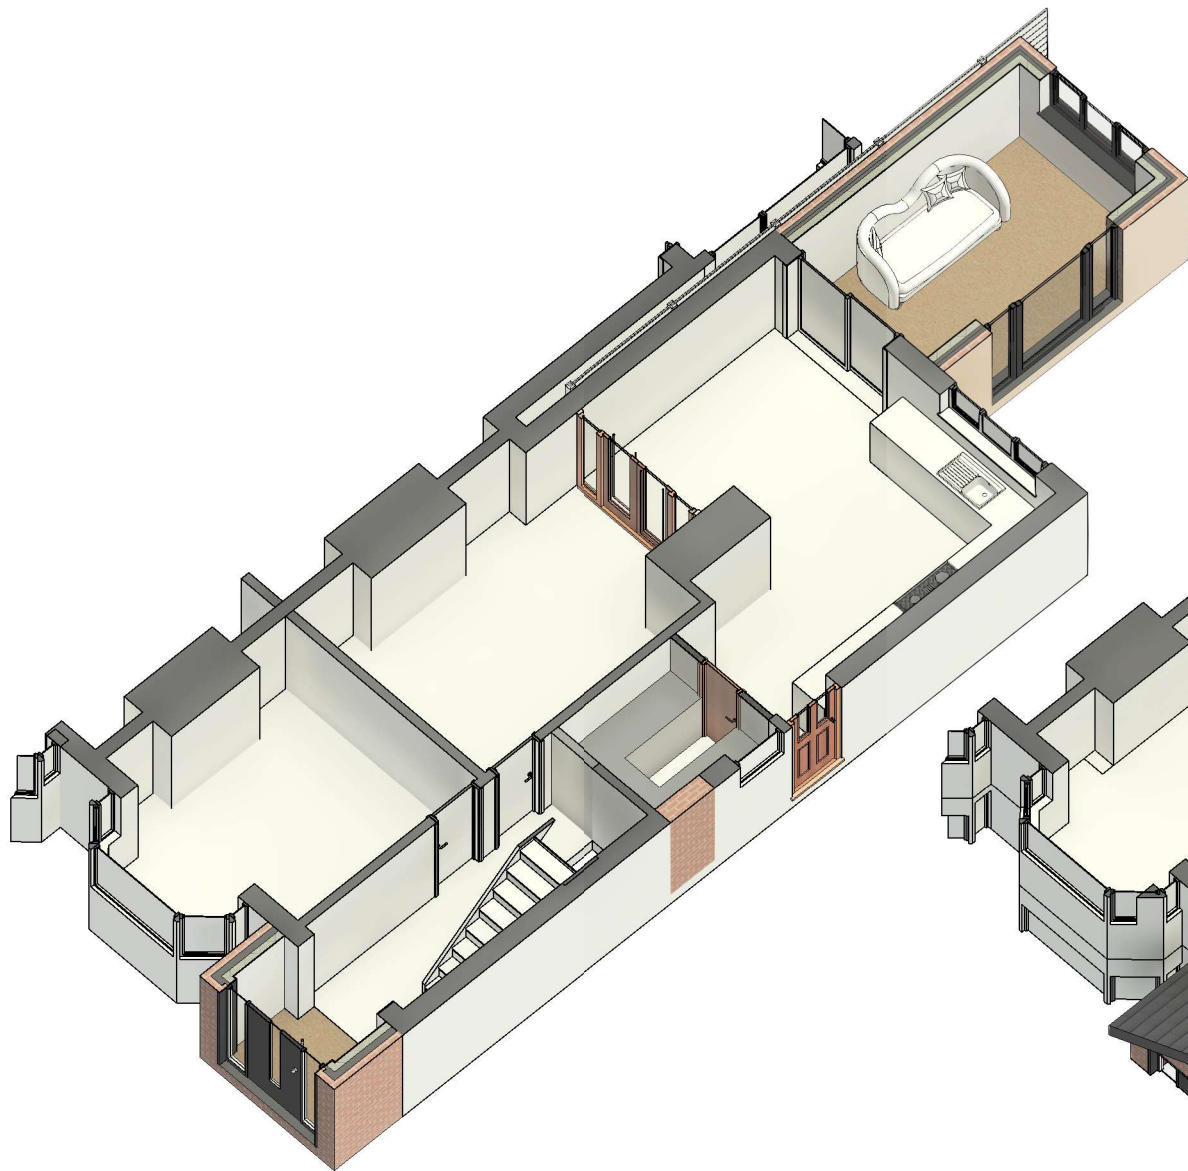

3D GF

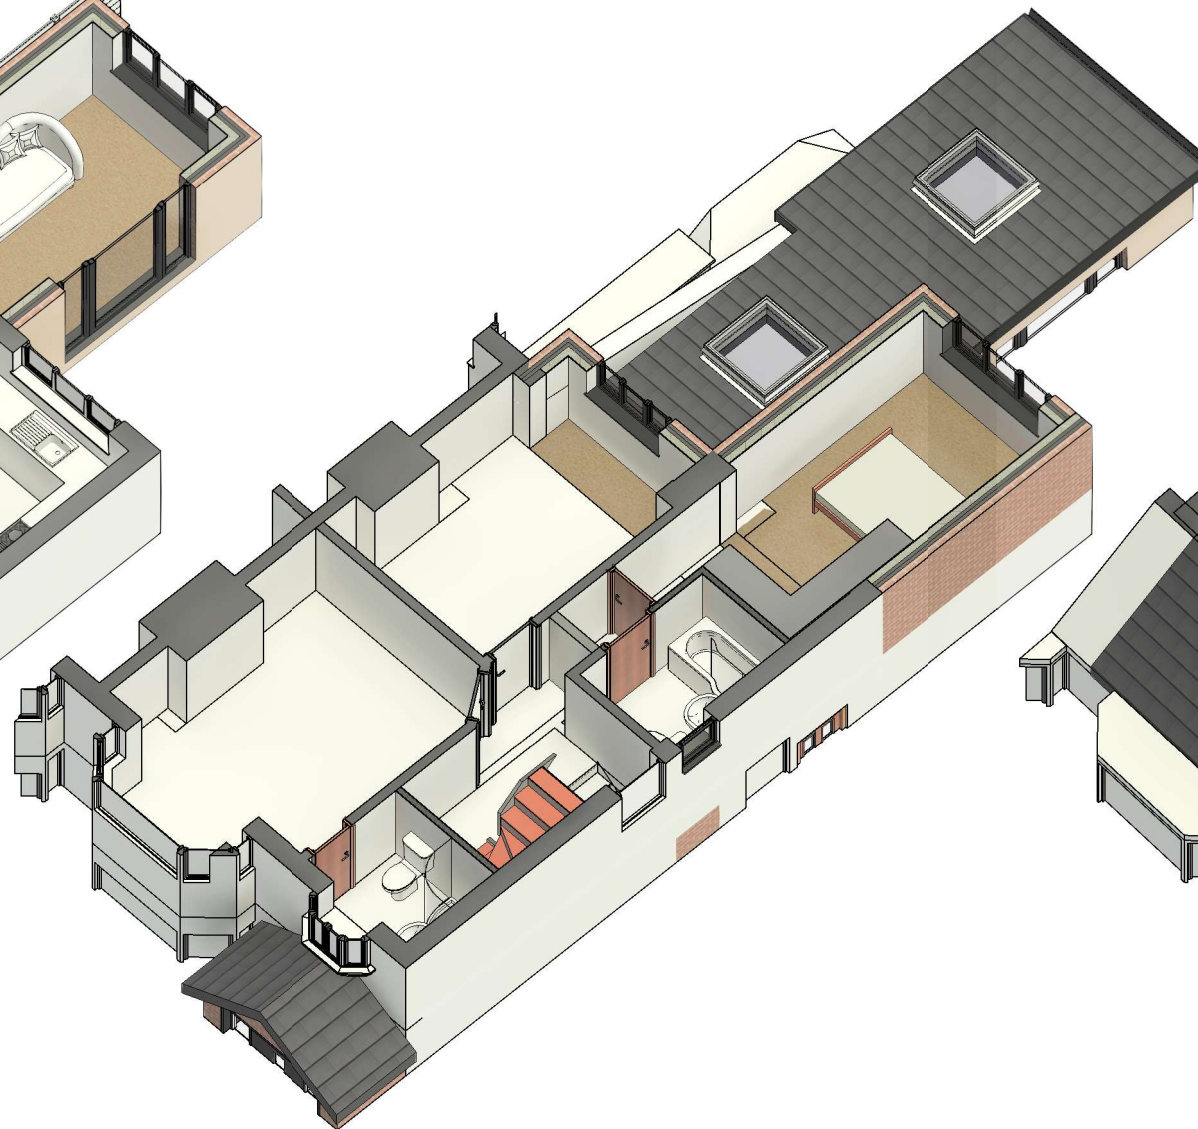

3D FF



3D Loft

COPYRIGHT © ALL RIGHTS RESERVED BY VIKAS ALYAS LTD. DO NOT SCALE FROM DRAWING. DRAWING INDICATES DESIGN INTENT ONLY. REPORT ANY DISCREPANCIES TO CLIENT / VA LTD. NOT TO BE USED FOR CONSTRUCTION UNLESS STATED SO. TO BE READ IN CONJUNCTION WITH OTHER DRAWINGS OR SPECIFICATION WHERE PROVIDED.

ARCHITEK
BUILDING DESIGN CONSULTANCY

0161 511 8479
vikas@architek.uk
916 Stockport Road, Levenshulme, Manchester, M19 3AB

No.	Description	Date
P1	Issue to Planning	10.06.2022
P2	Updates to rear dormer wall	15.09.2022

PROJECT Part Two/Single storey rear extension and Roor dormer extension and front porch extension		ADDRESS 1154_380 Mauldeth Road West Chorlton Manchester M21 7RB		CLIENT Saadia Khurshid	
Manchester City Council	PURPOSE OF ISSUE Planning	SHEET 3D Floor Plans	Date 15.04.2022 Drawn by VA Checked by VA	Project number 1154	Scale (@ A3)
				DRAWING NUMBER A106	REV P2



3D View 1



3D View Rear



3D View Front

COPYRIGHT © ALL RIGHTS RESERVED BY VIKAS ALYAS LTD. DO NOT SCALE FROM DRAWING. DRAWING INDICATES DESIGN INTENT ONLY. REPORT ANY DISCREPANCIES TO CLIENT / VA LTD. NOT TO BE USED FOR CONSTRUCTION UNLESS STATED SO. TO BE READ IN CONJUNCTION WITH OTHER DRAWINGS OR SPECIFICATION WHERE PROVIDED.

ARCHITEK
BUILDING DESIGN CONSULTANCY

0161 511 8479
vikas@architek.uk
916 Stockport Road, Levenshulme, Manchester, M19 3AB

No.	Description	Date
P1	Issue to Planning	10.06.2022

PROJECT	
Part Two/Single storey rear extension and Roor dormer extension and front porch extension	
Manchester City Council	PURPOSE OF ISSUE Planning

ADDRESS 1154_380 Mauldeth Road West Chorlton Manchester M21 7RB	
SHEET	3D Impression

CLIENT Saadia Khurshid		
Date 15.04.2022	Project number 1154	Scale (@ A3)
Drawn by VA	DRAWING NUMBER	
Checked by VA	A107	REV P1