


Dimensioning


Figured dimensions only to be taken from these designs and drawings. Work to annotated dimensions only. All dimensions to be checked on site. Architectural designers to be informed immediately of any discrepancies before work proceeds. Drawings are to be read in conjunction with relevant specifications, structural engineers and service engineers' drawings.




EXISTING FRONT ELEVATION
1:100 @ A3

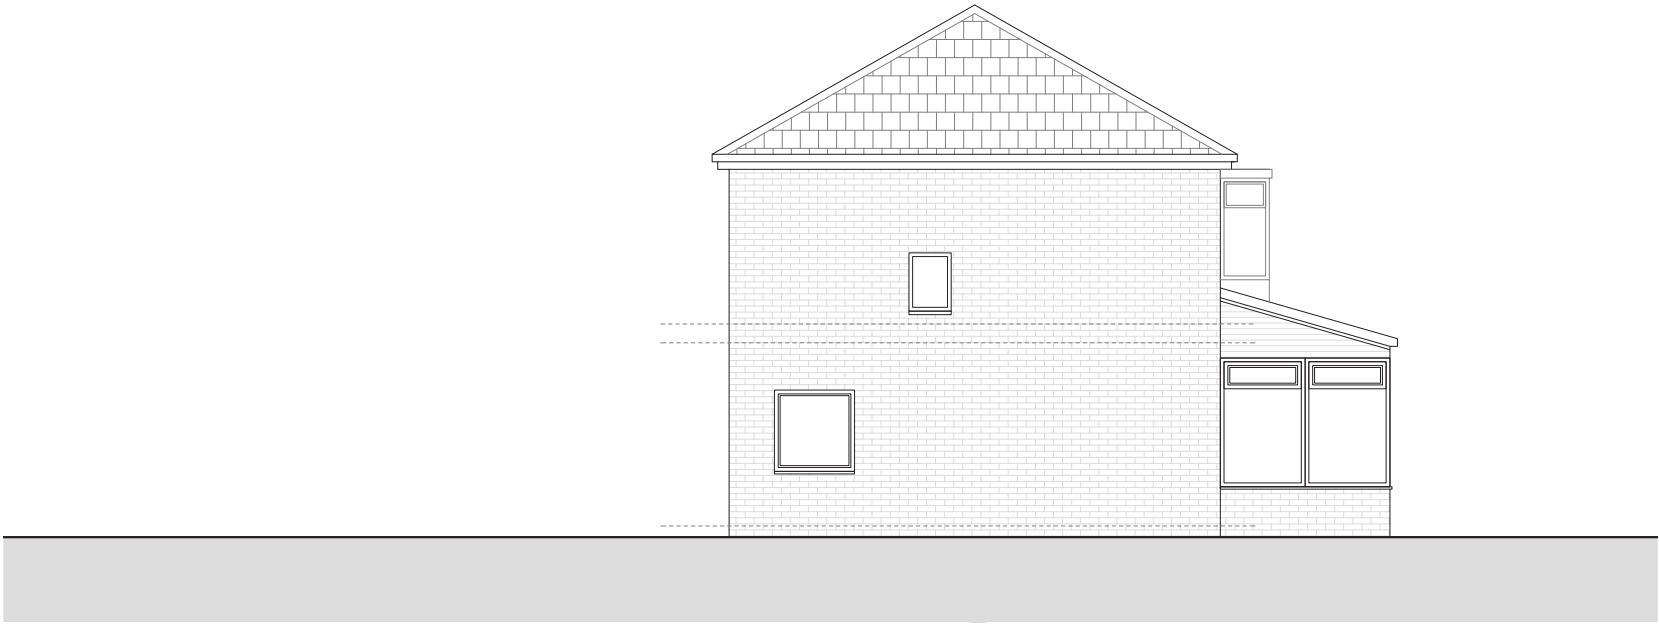

EXISTING SIDE ELEVATION
1:100 @ A3

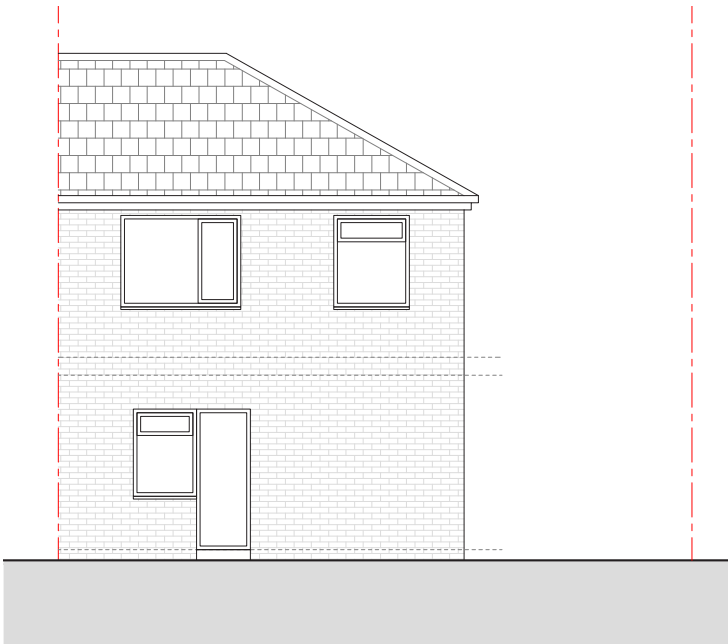

EXISTING REAR ELEVATION
1:100 @ A3

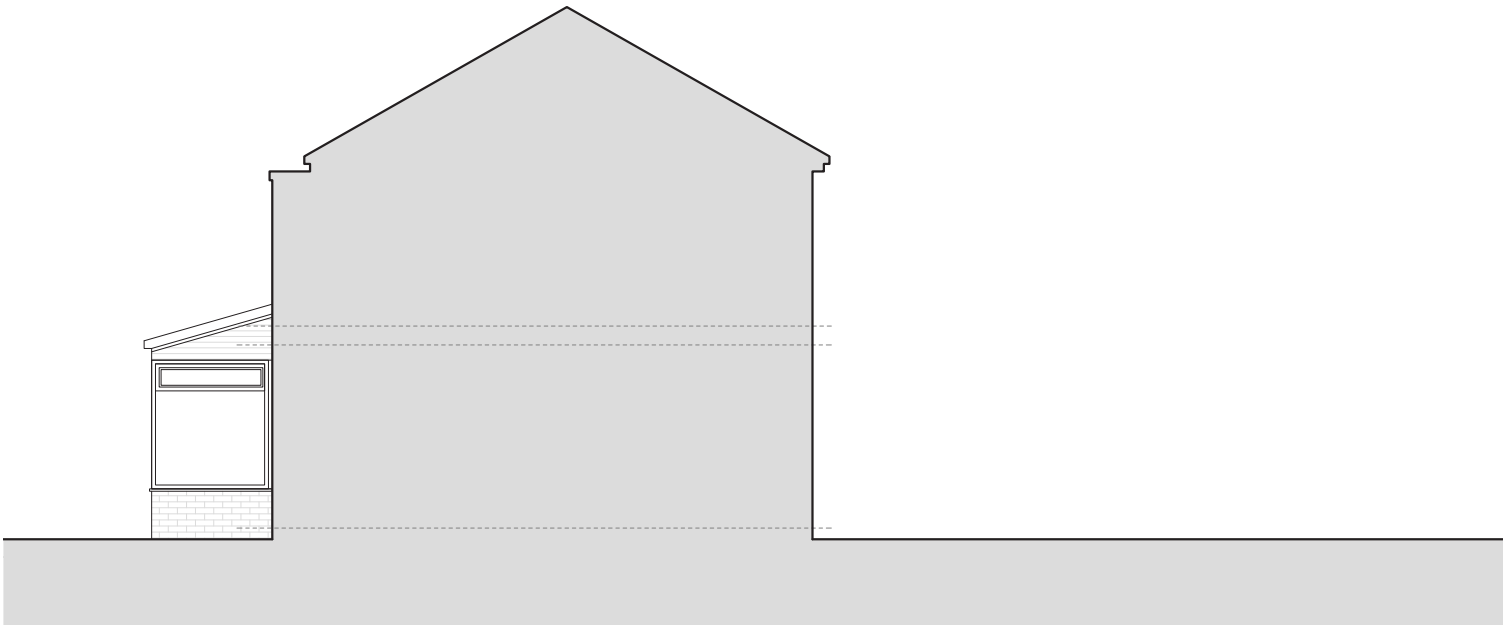

EXISTING SIDE ELEVATION
1:100 @ A3

Rev	Description	Date
-	Issued to client for comments	21/10/22
A	Issued for Planning	22/10/22



S A L E E M
A R C H I T E C T S

Client
Homeowner

Project
57 Hacking Street,
Cheetham
M7 4ZD

Drawing Title
Existing Elevations

Scale
1:100 @ A3

Drawing No. :
Sheet 3

Revision
A

Date
Oct 2022