

Proposed works
Ceiling Finishes & Coving_

1. New suspended plasterboard ceiling @ 2400mm FFL
2. Timber coving profile 02 (Medium): Existing original timber coving to be carefully removed and refurbished to original condition by specialist. Where original coving is either missing or in dis-repair new coving to be made to match existing profile and material. All coving then to be re-instated into its original position as intended.
3. New suspended plasterboard ceiling @ 3300mm FFL
4. Timber coving profile 01 (Large): Existing original timber coving to be carefully removed and refurbished to original condition by specialist. Where original coving is either missing or in dis-repair new coving to be made to match existing profile and material. All coving then to be re-instated into its original position as intended.
5. Timber Molding profile 01 (small): Existing original timber molding to be carefully removed and refurbished to original condition by specialist. Where original molding is either missing, in dis-repair or we are adding new, a new molding will be made to match existing profile and material. All coving then to be re-instated into its original position as intended.
6. Timber coving profile 01 (Large): Extent of new coving, made to match profile and material of existing.
7. Timber coving profile 01 (Large): Extent of new coving, made to match profile and material of existing. Coving height 2100mm to top of the partitioning.

FINISHES


All ceilings, coving and moldings to be painted in white satin emulsion paint, exact colour and type to be confirmed.

READ DRAWING IN CONJUNCTION WITH THE ARCHITECTS CONCEPT DESIGN WORKBOOK 01

Ceiling Finishes & Coving

Ground Floor

Scale A1@1:100

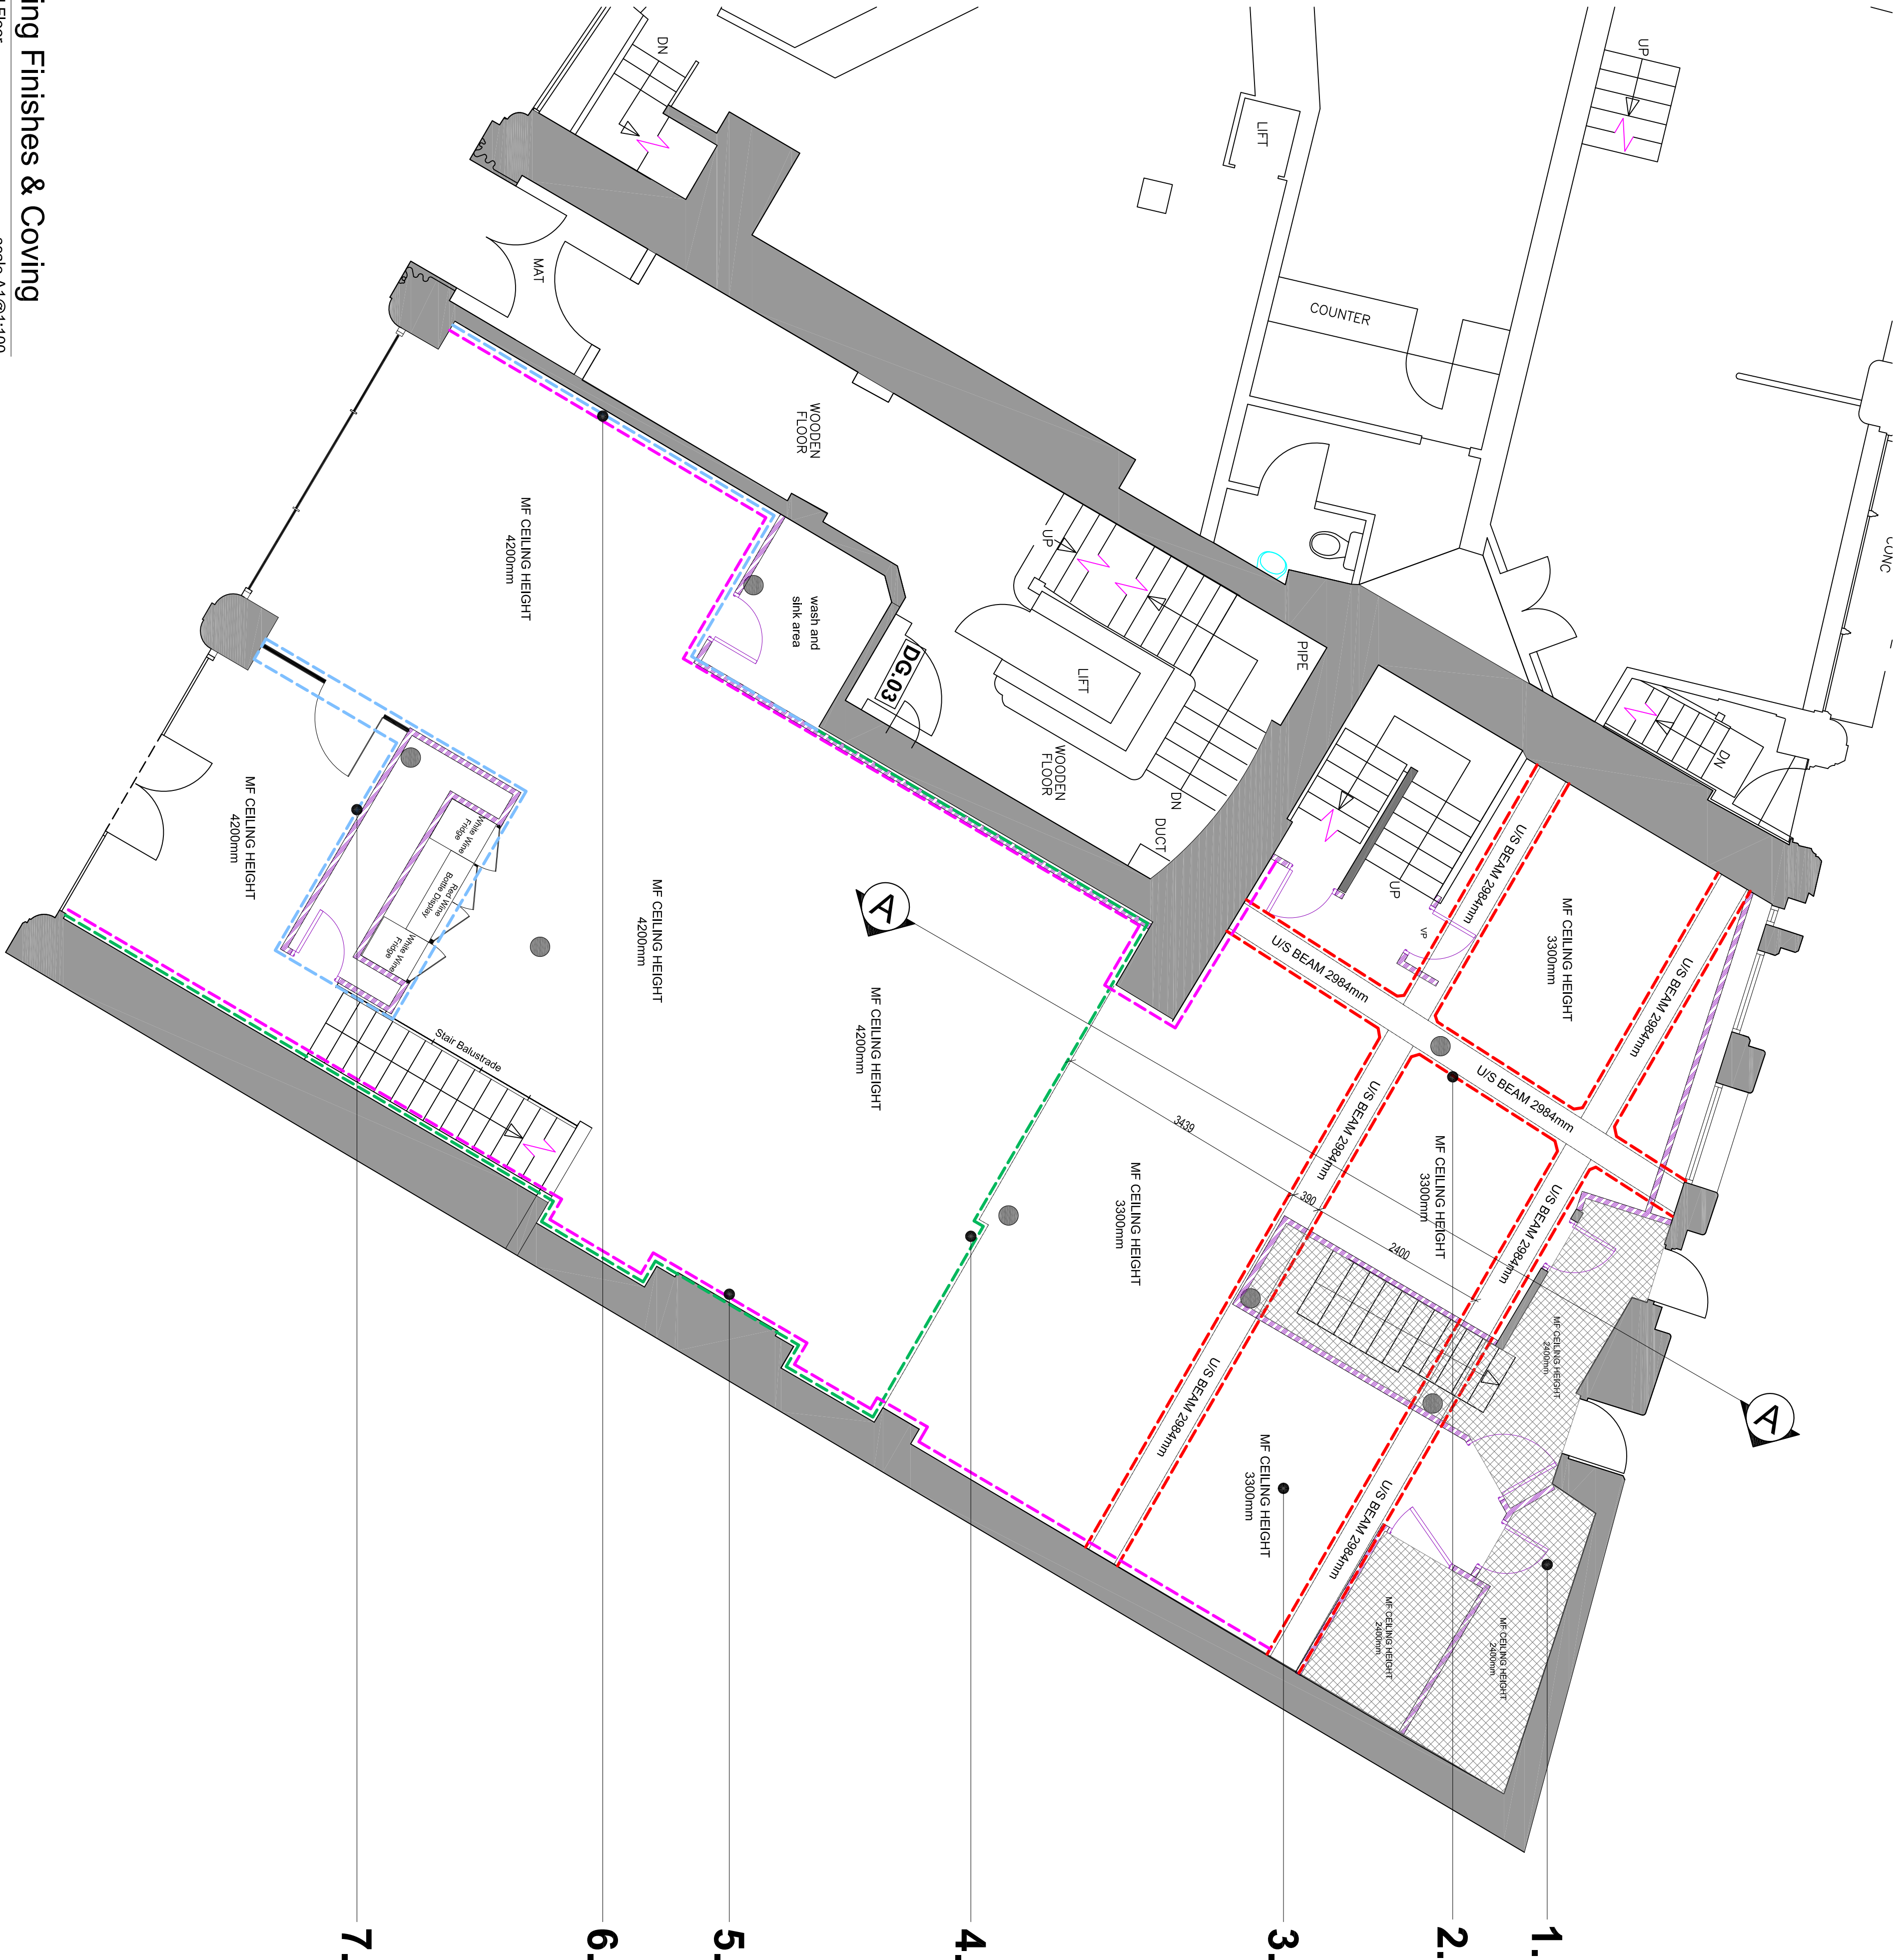

CLIENT:

Armenian Experience

BUILDING:

Victoria Building
Albert Square
Manchester

DRAWING TITLE:

Ceiling Finishes & Coving
Ground Floor Plan

DRAWN BY:

James C Scott

DATE:

August 2022

SIZE:

A1

REV:

DWG. No.:

C8S_10194.0.28

SCALE:

1:100

DOC FOR:

Planning

CUBE8
STUDIO

COPYRIGHT: The copyright in this drawing is vested in Cube8 Studio Ltd and no licence or assignment of any kind has been, or is, granted to any third party whether by provision of copies or originals of the drawings or otherwise unless otherwise agreed in writing. DO NOT SCALE FROM THIS DRAWING.

BUILDING APPRAISAL | HUMAN-CENTERED DESIGN | SPACE PLANNING | INTERIOR DESIGN & ARCHITECTURE | BRAND & IDENTITY | FURNITURE & ACCESSORIES | 3D VISUALISATION | PROJECT MANAGEMENT |

0161 849239

info@cube8studio.com

studio 427, The Mews, Mcr

Black & White Bld, London

www.cube8studio.com

