



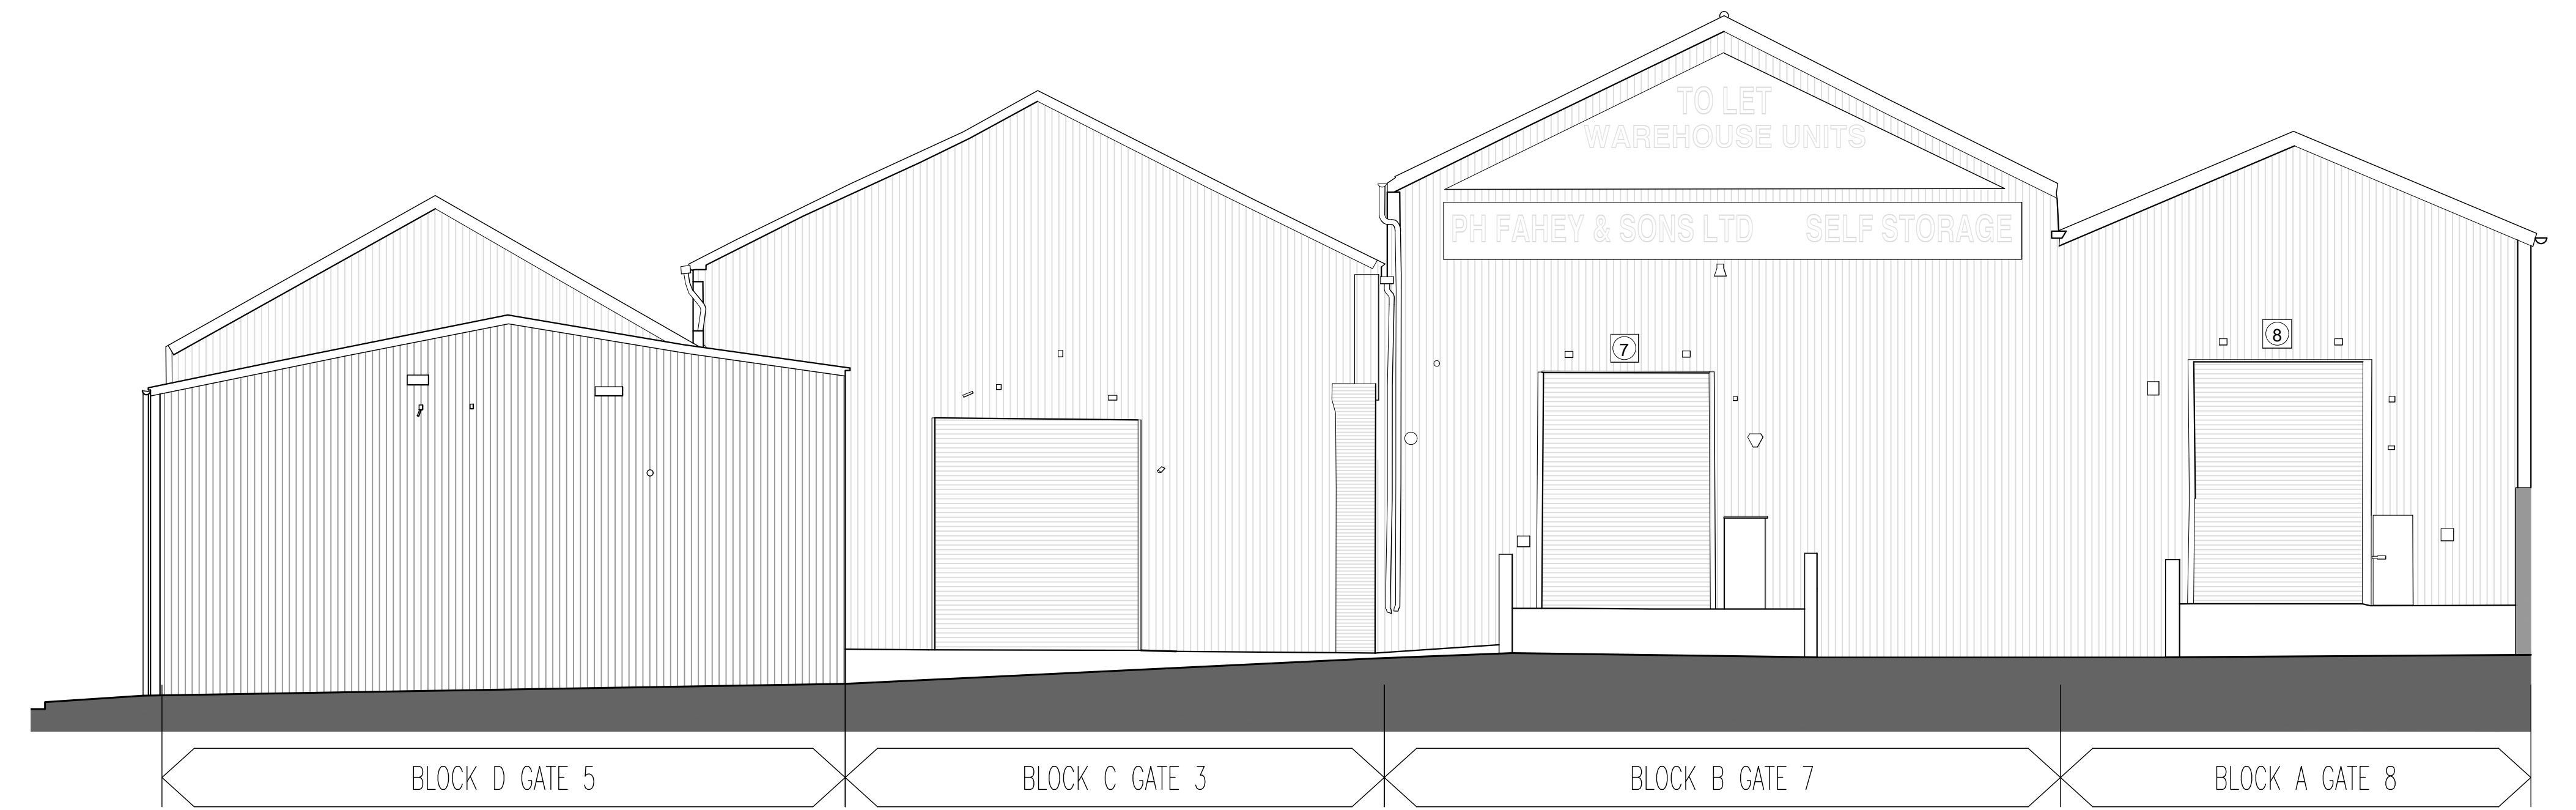


01 Proposed West Elevation
Scale 1:100 @ A0



04 Proposed East Elevation
Scale 1:100 @ A0

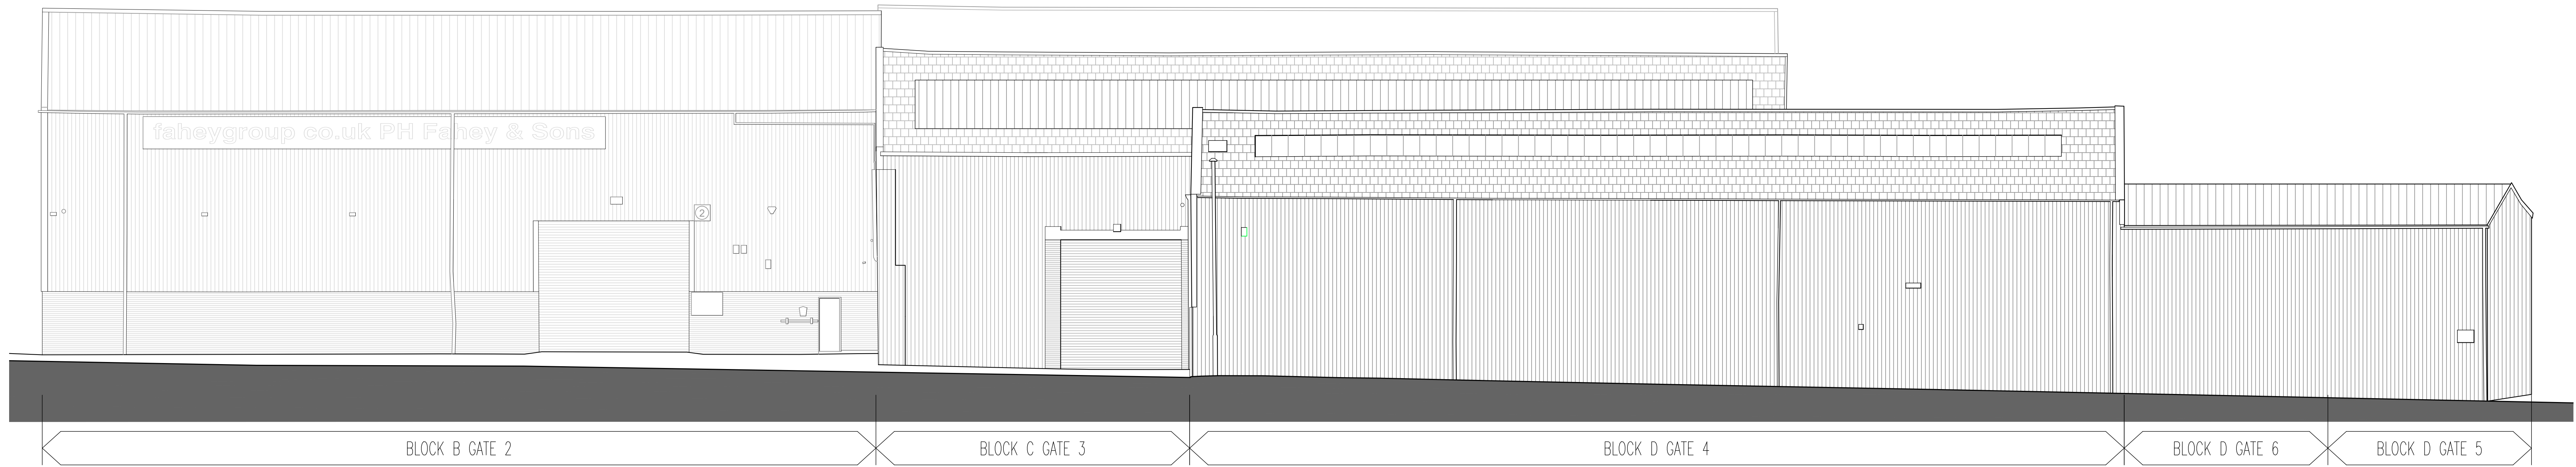

02 Proposed South Elevation
Scale 1:100 @ A0

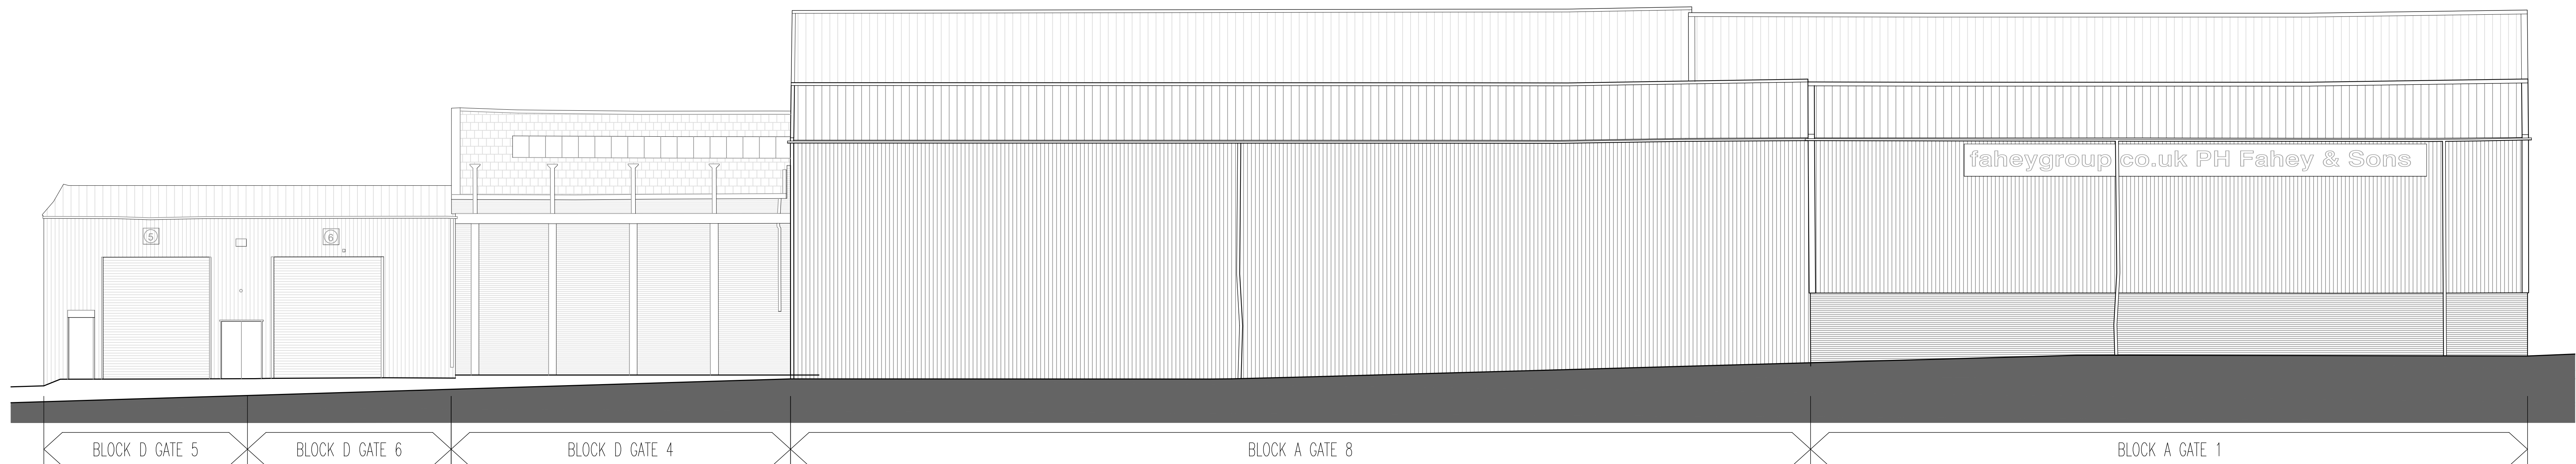

03 Proposed North Elevation
Scale 1:100 @ A0

Rev	Description	Date	By	DR
Status	Purpose for Issue			
Planning	☒ Tender	☐ PLANNING		
Construction	☐ As Built	☐		
Client STORAGE WORLD				
Contract PROPOSED ALTERATIONS AMBROSE STREET MANCHESTER				
Drawing EXISTING ELEVATIONS				

bateandtaylor
architects
www.bate-taylor.co.uk

macintosh house
40 cambridge street
manchester m1 5gg
tel: 0161 236 0999
fax: 0161 236 0404
email@bate-taylor.co.uk

Drawing No.	MH1314-04	Revision	/
Scales	1:100 @ A0	Date	SEPT '22
Drawn	PS	Checked	GB

This drawing is the copyright of the Architect and may not be reproduced without licence.
DO NOT scale from this drawing.

0 1 2 3 4
Scale 1:100 in Meters