






Block Plan 1:250

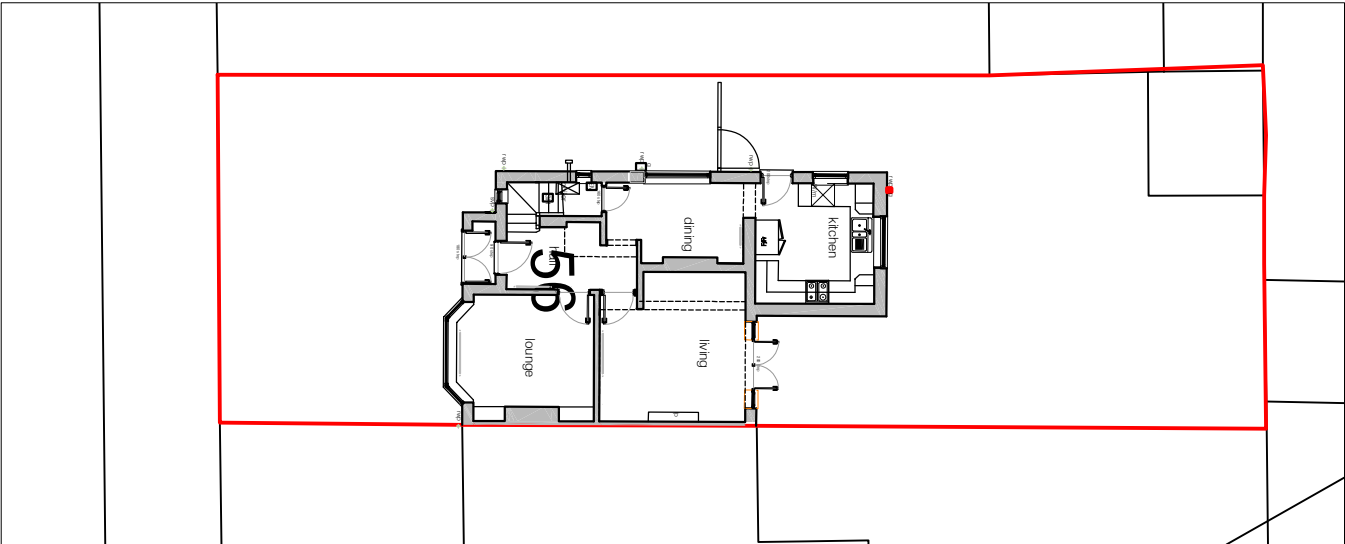


Site Plan 1:100

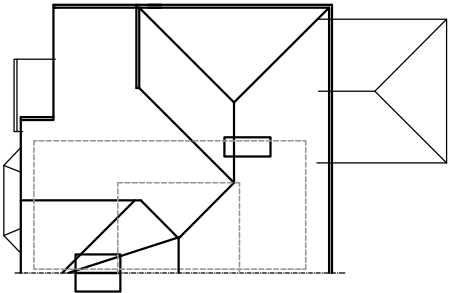

ROOF PLAN AS EXISTING

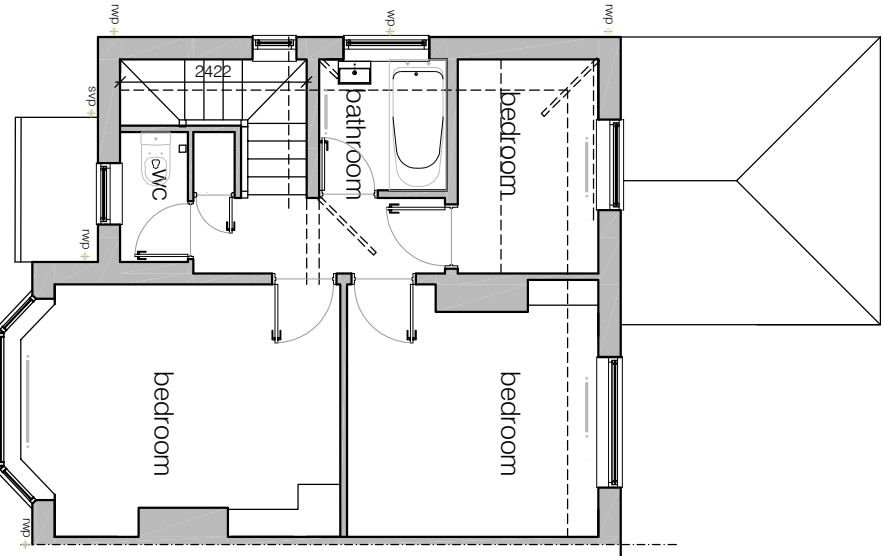


FIRST FLOOR PLAN AS EXISTING

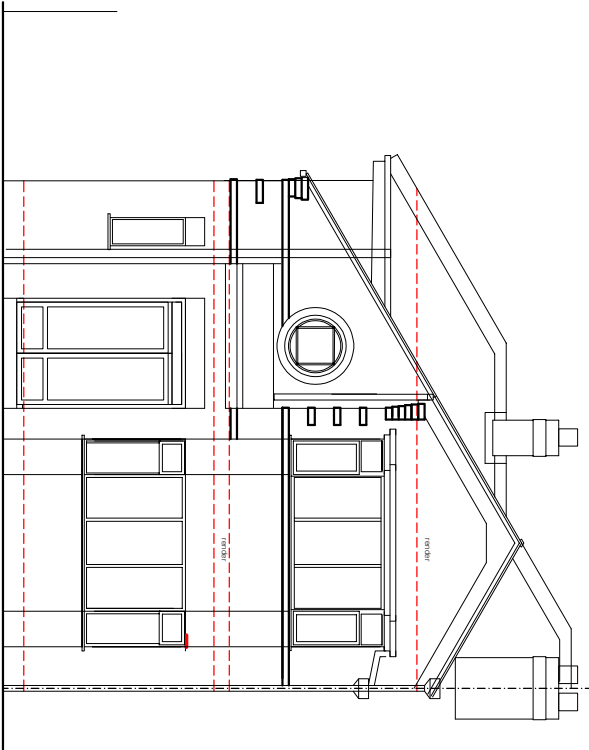


Front Elevation


Existing external materials:  
Red clay tiles to main roof.  
Red concrete tiles to ground floor rear extension  
Red smooth facing brick to lower walls and  
as detail to front and side to upper walls,  
White render to upper external walls  
White upvc framed d/g windows  
Black upvc rainwater goods  
White upvc soffits fascias and bargeboards

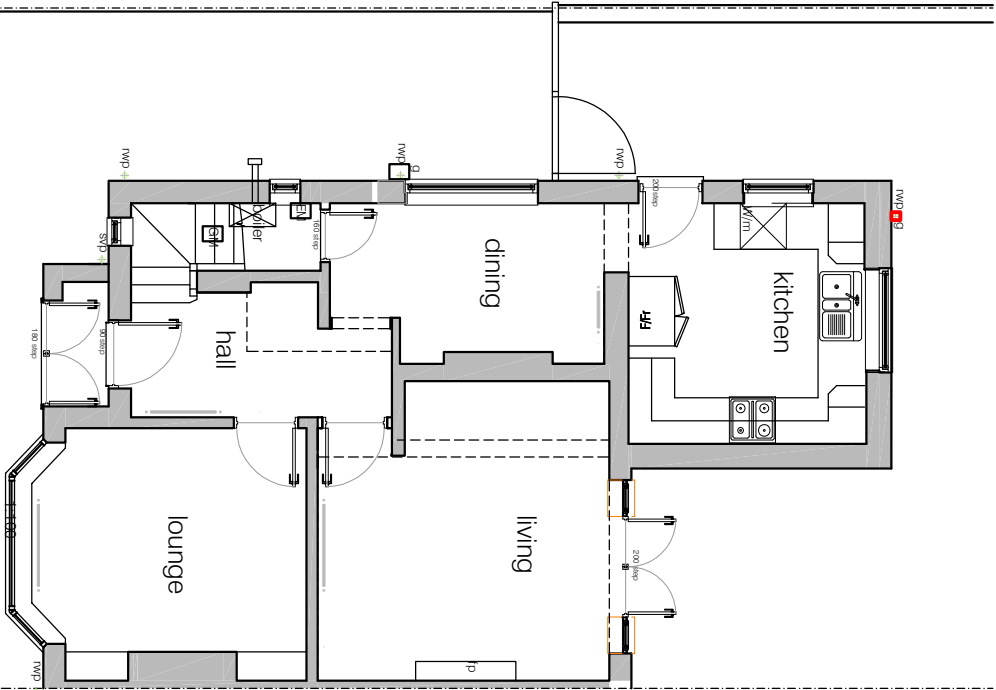


GROUND FLOOR PLAN AS EXISTING

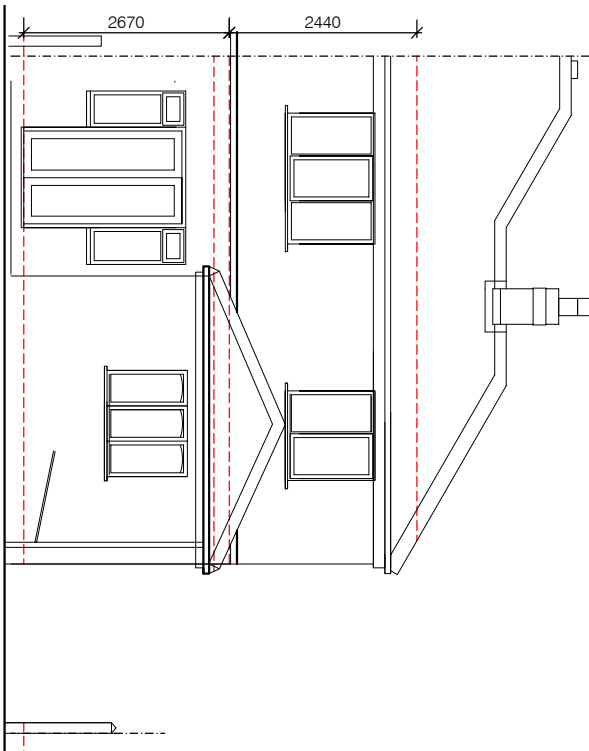

Rear Elevation

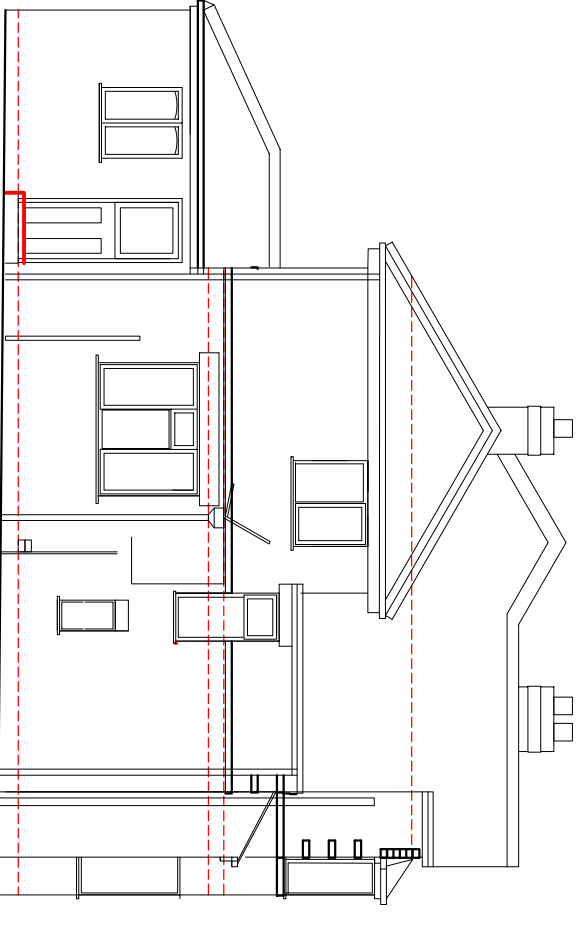

Side Elevation

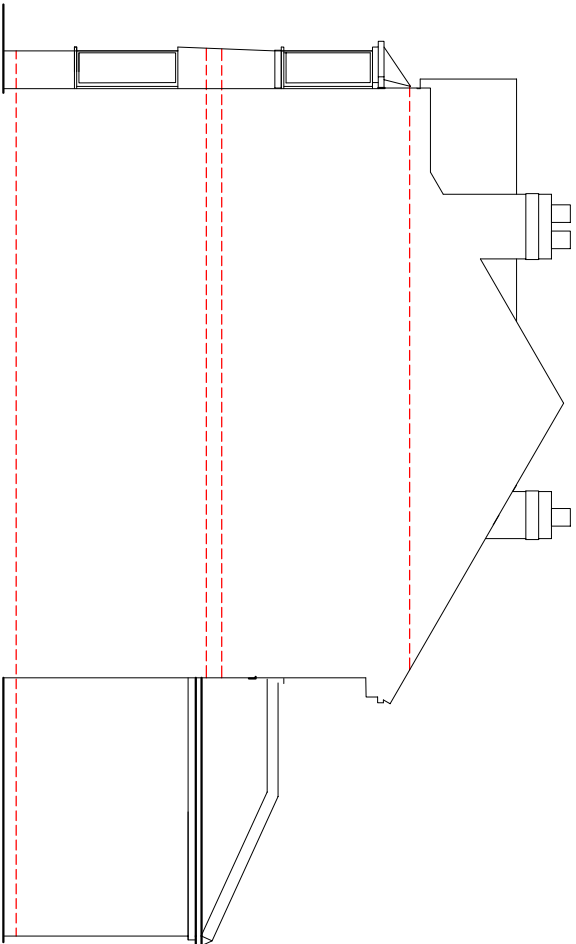

Side Elevation

Simon R Miles  
Chartered Architect  
Didsbury  
Manchester  
T: 07778 137830  
E: similesarchitect@gmail.com

Revision Date

Revision note

Notes

Do not scale. Contractors must check all dimensions on site before preparing production drawings  
or commencing any work. This drawing and its design is the copyright of SRM Miles Ltd and may  
not be reproduced in any form whatsoever without their prior express written consent.

Project : 56 Dene Road Didsbury  
Title : Plans and elevations as existing  
Drawing number : 22 347 PL100  
Issue :  
Client : Mr & Mrs Hughes  
Scale : 1:50@A1, 100@A3  
Date : 28.06.22  
CAD Ref : PL100  
Drawn by : SRM