

General Notes


The Architect shall have no responsibility for any use made of this document other than for that which it was prepared and issued.

All dimensions should be checked on site. Do not scale from this drawing


To be read in conjunction with all other Consultant's drawings.

The Architect to be immediately notified of any discrepancies.


Copyright on this drawing retained by the Architect.

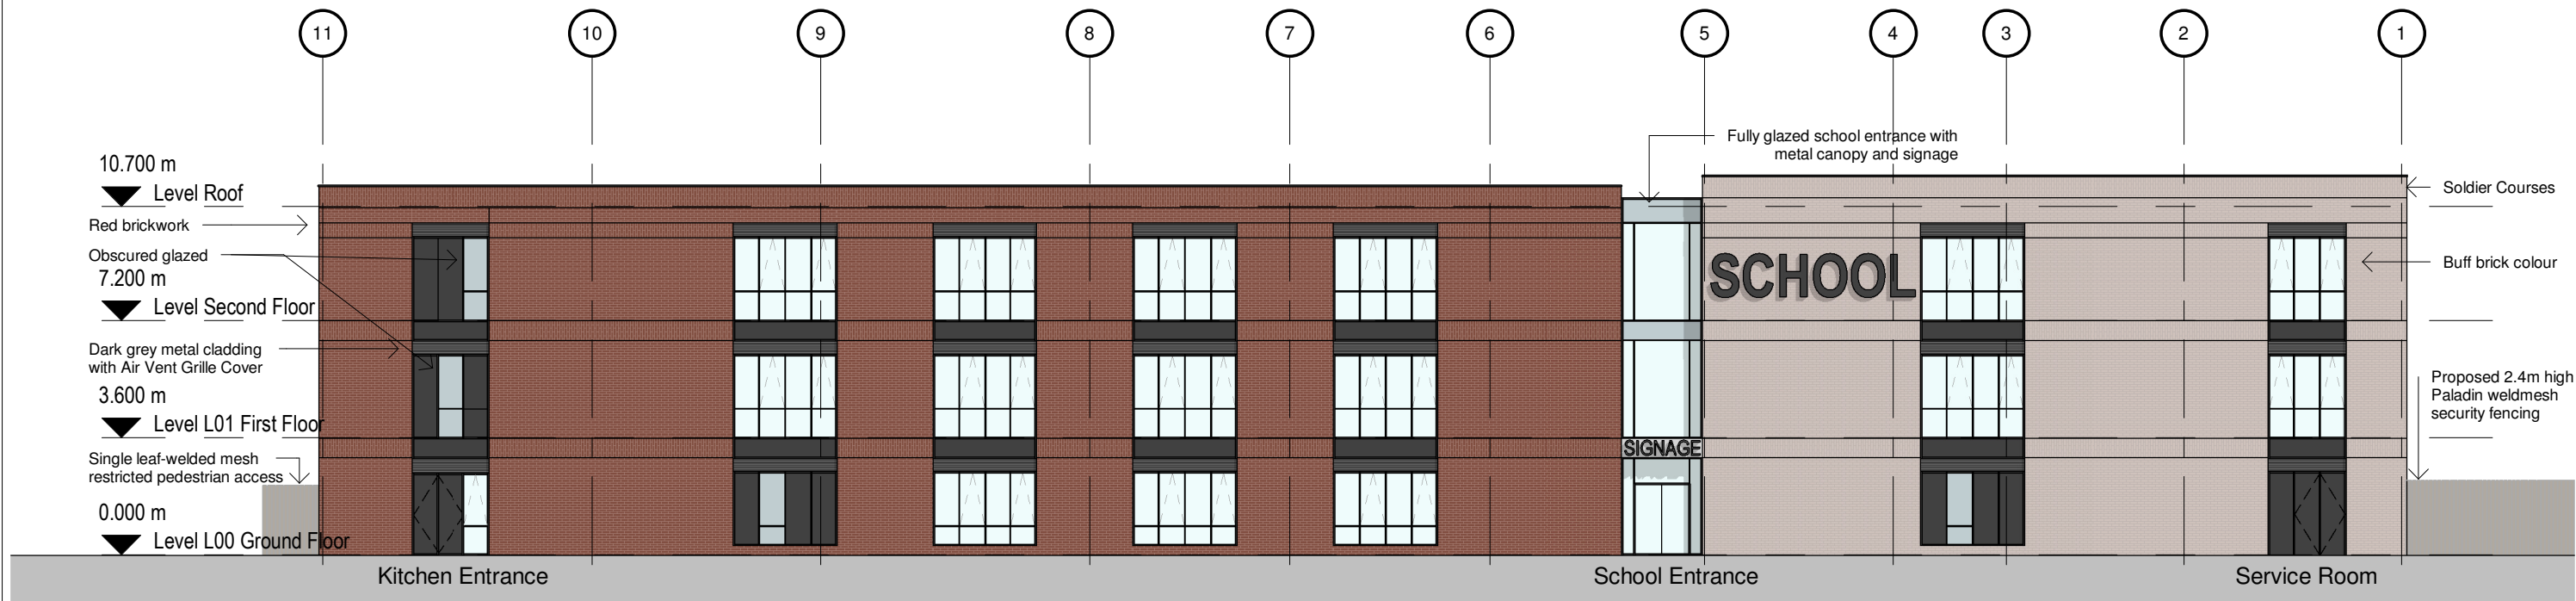

1 **Proposed North Elevation**
1 : 200

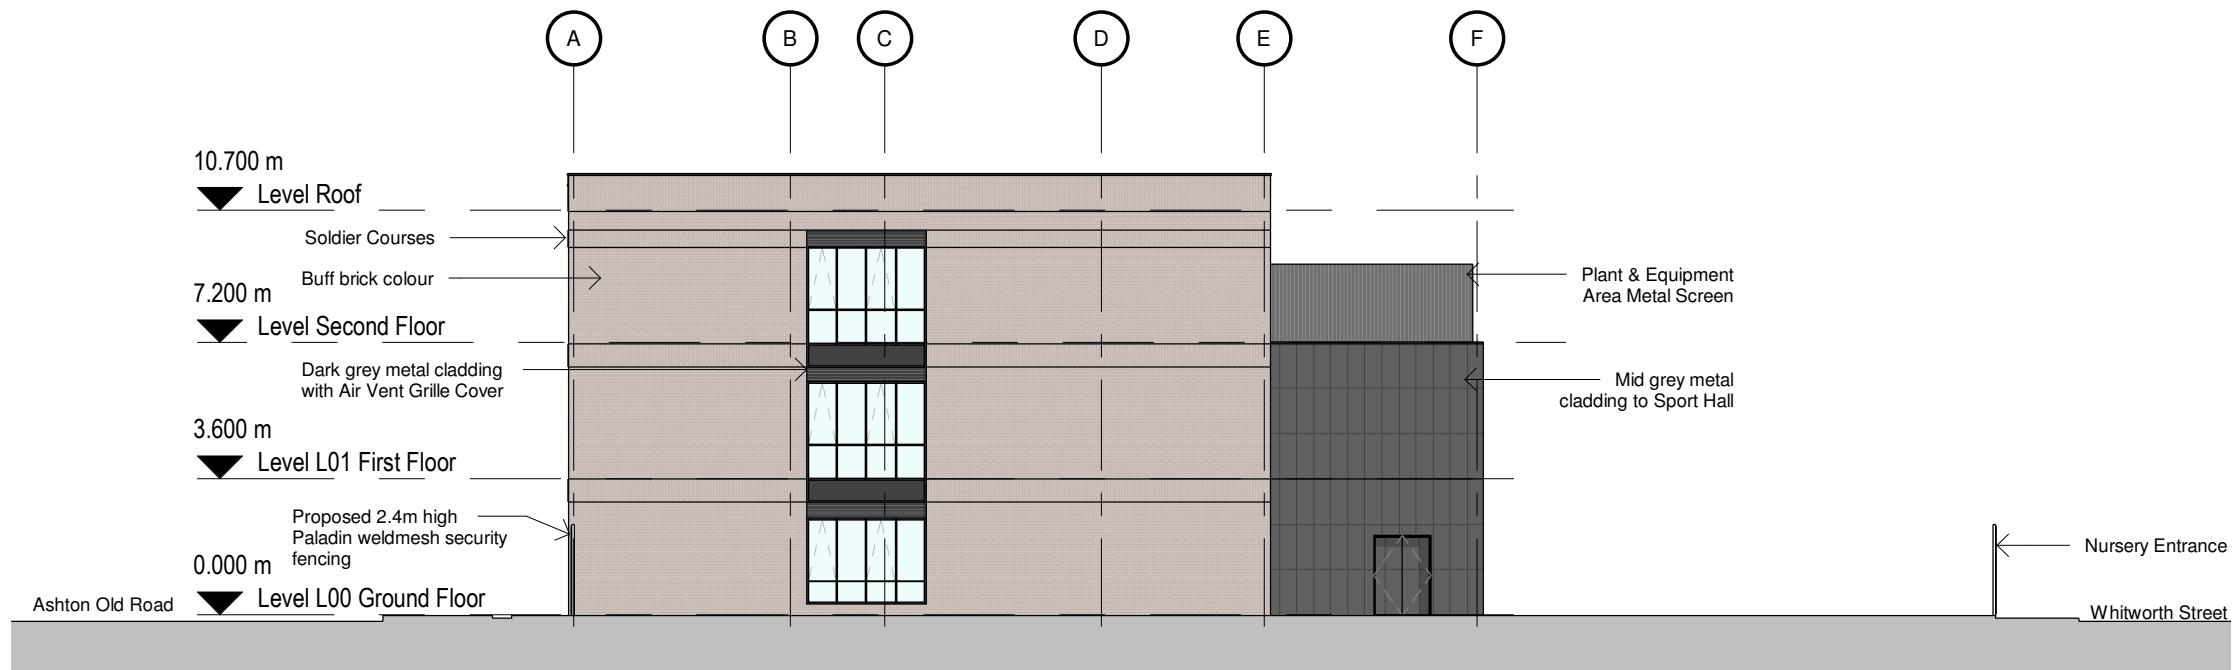

2 **Proposed West Elevation**
1 : 200

 

P2 04/11/22 SA SH Amended Car Park and Access
P1 22/04/22 SA SH Initial Issue

No.	Date	Dwn	Chk	App	Revision or reason for issue
-----	------	-----	-----	-----	------------------------------

Client
Trafford Learning Vocational Centre

createitstudios
... leave an impression

Create It Studios (NW) Ltd
Universal Square
Devonshire Street North
Manchester
M12 6JH
info@createitstudios.co.uk

Project Title
Redby St, Manchester M11 2NP

Scale / North Point
1 : 200

Drawing Title
Proposed Elevations

Drawing Number A1417(02)AP006	Revision P2
Drawing Status Preliminary	