

—

1. ALL DIMENSIONS IN MM UNLESS OTHERWISE NOTED.


CK Hutchison Networks (UK) Limited 450 Longwater Avenue, Green Park, Reading, RG30 3UR	
Design Consultant & Principal Contractor:  Great British Communications Lapwing House, Block 3 Forward Point, Tan House Lane, Widnes, Cheshire, WAB 0SL t. 44 (0)151 420 4128 www.gbcservices.co.uk	
Site Name:	PARKMOUNT ROAD
3UK Nominal ID:	MAN25580
Address:	PARKMOUNT ROAD HARPURHEY MANCHESTER M9 4AL
Title:	001 DRAWING REGISTER
Project:	UNILATERAL SW
Purpose of Issue:	PLANNING
MBNL/TM/H3G Cell ID: MAN656/89180/M1625	
Drawing No:	MAN25580_MAN656_89180_M1625_GA_REV_A Issue: A

SITE LOCATION



Reproduced by permission of Ordnance Survey on behalf of the Controller of Her Majesty's Stationery Office
All rights reserved. © Crown Copyright licence no. 100022432


SITE AREA PLAN

 

SITE PHOTOGRAPH




SITE LOCATION

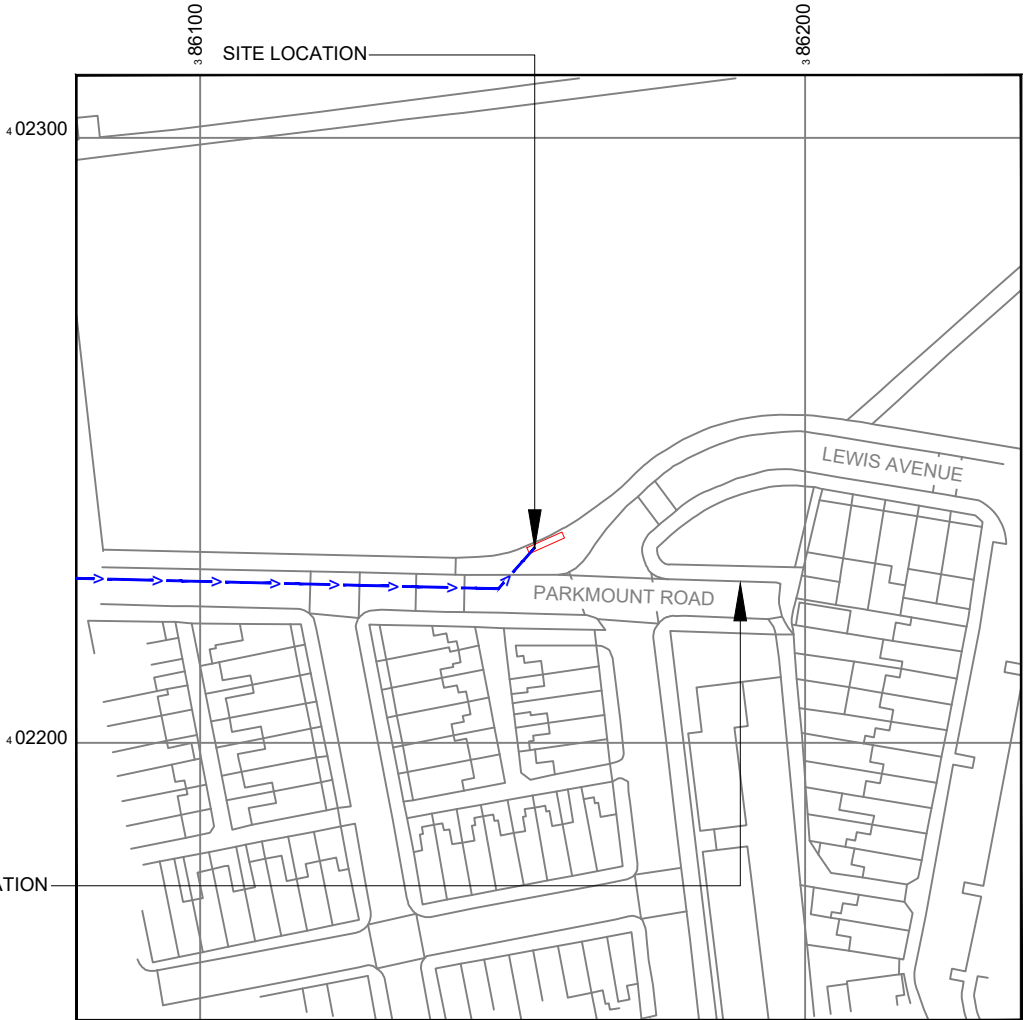

Reproduced by permission of Ordnance Survey on behalf of
the Controller of Her Majesty's Stationery Office
All rights reserved. © Crown Copyright licence no. 100022432

NGR E: 386156 N: 402233

SITE LOCATION PLAN

 

GOOGLE MAPS QR CODE

GOOGLE MAPS - <https://tinyurl.com/4sewp5ct>

STREETVIEW - <https://tinyurl.com/496j9jsx>

NOTES:

1. ALL DIMENSIONS IN MM UNLESS OTHERWISE NOTED.

Access Route To Site:

Directions To Site: -

Take A6104 and Charlestown Rd to Parkmount Rd in Manchester. Head north-west on M60. At junction 21, exit towards A663/Rochdale/A627(M)/Chadderton. Turn left onto the A6104 slip road to Hollinwood/Oldham/A62/Manchester/A663. Turn left onto Semple Wy/A6104. Use any lane to turn right onto Hollinwood Ave/A6104. At the roundabout, take the 2nd exit onto Moston Ln. At Four Ways, take the 3rd exit onto Charlestown Rd. Turn left onto Rochdale Rd/A664. Turn left onto Parkmount Rd. Destination will be on the left.

REV	MODIFICATION	BY	CH	DATE
A	Issued for Planning	TJP	RWB	11.11.22

CK Hutchison
Networks (UK)
Limited

450 Longwater Avenue,
Green Park,
Reading,
RG30 3UR

Design Consultant & Principal Contractor:



Great British Communications
Lapwing House, Block 3 Forward Point,
Ton House Lane, Widnes, Cheshire, WAB 0SL
t. 44 (0)151 420 4128
www.gbcservices.co.uk

Site Name: PARKMOUNT ROAD

3UK Nominal ID: MAN25580

Address: PARKMOUNT ROAD
HARPURHEY
MANCHESTER
M9 4AL

Title: 002 SITE LOCATION PLAN


Project: UNILATERAL SW

Purpose of Issue: PLANNING

MBNL/TM/H3G Cell ID:
MAN656/89180/M1625

Drawing No: MAN25580_MAN656_89180_M1625_GA_REV_A

Issue: A

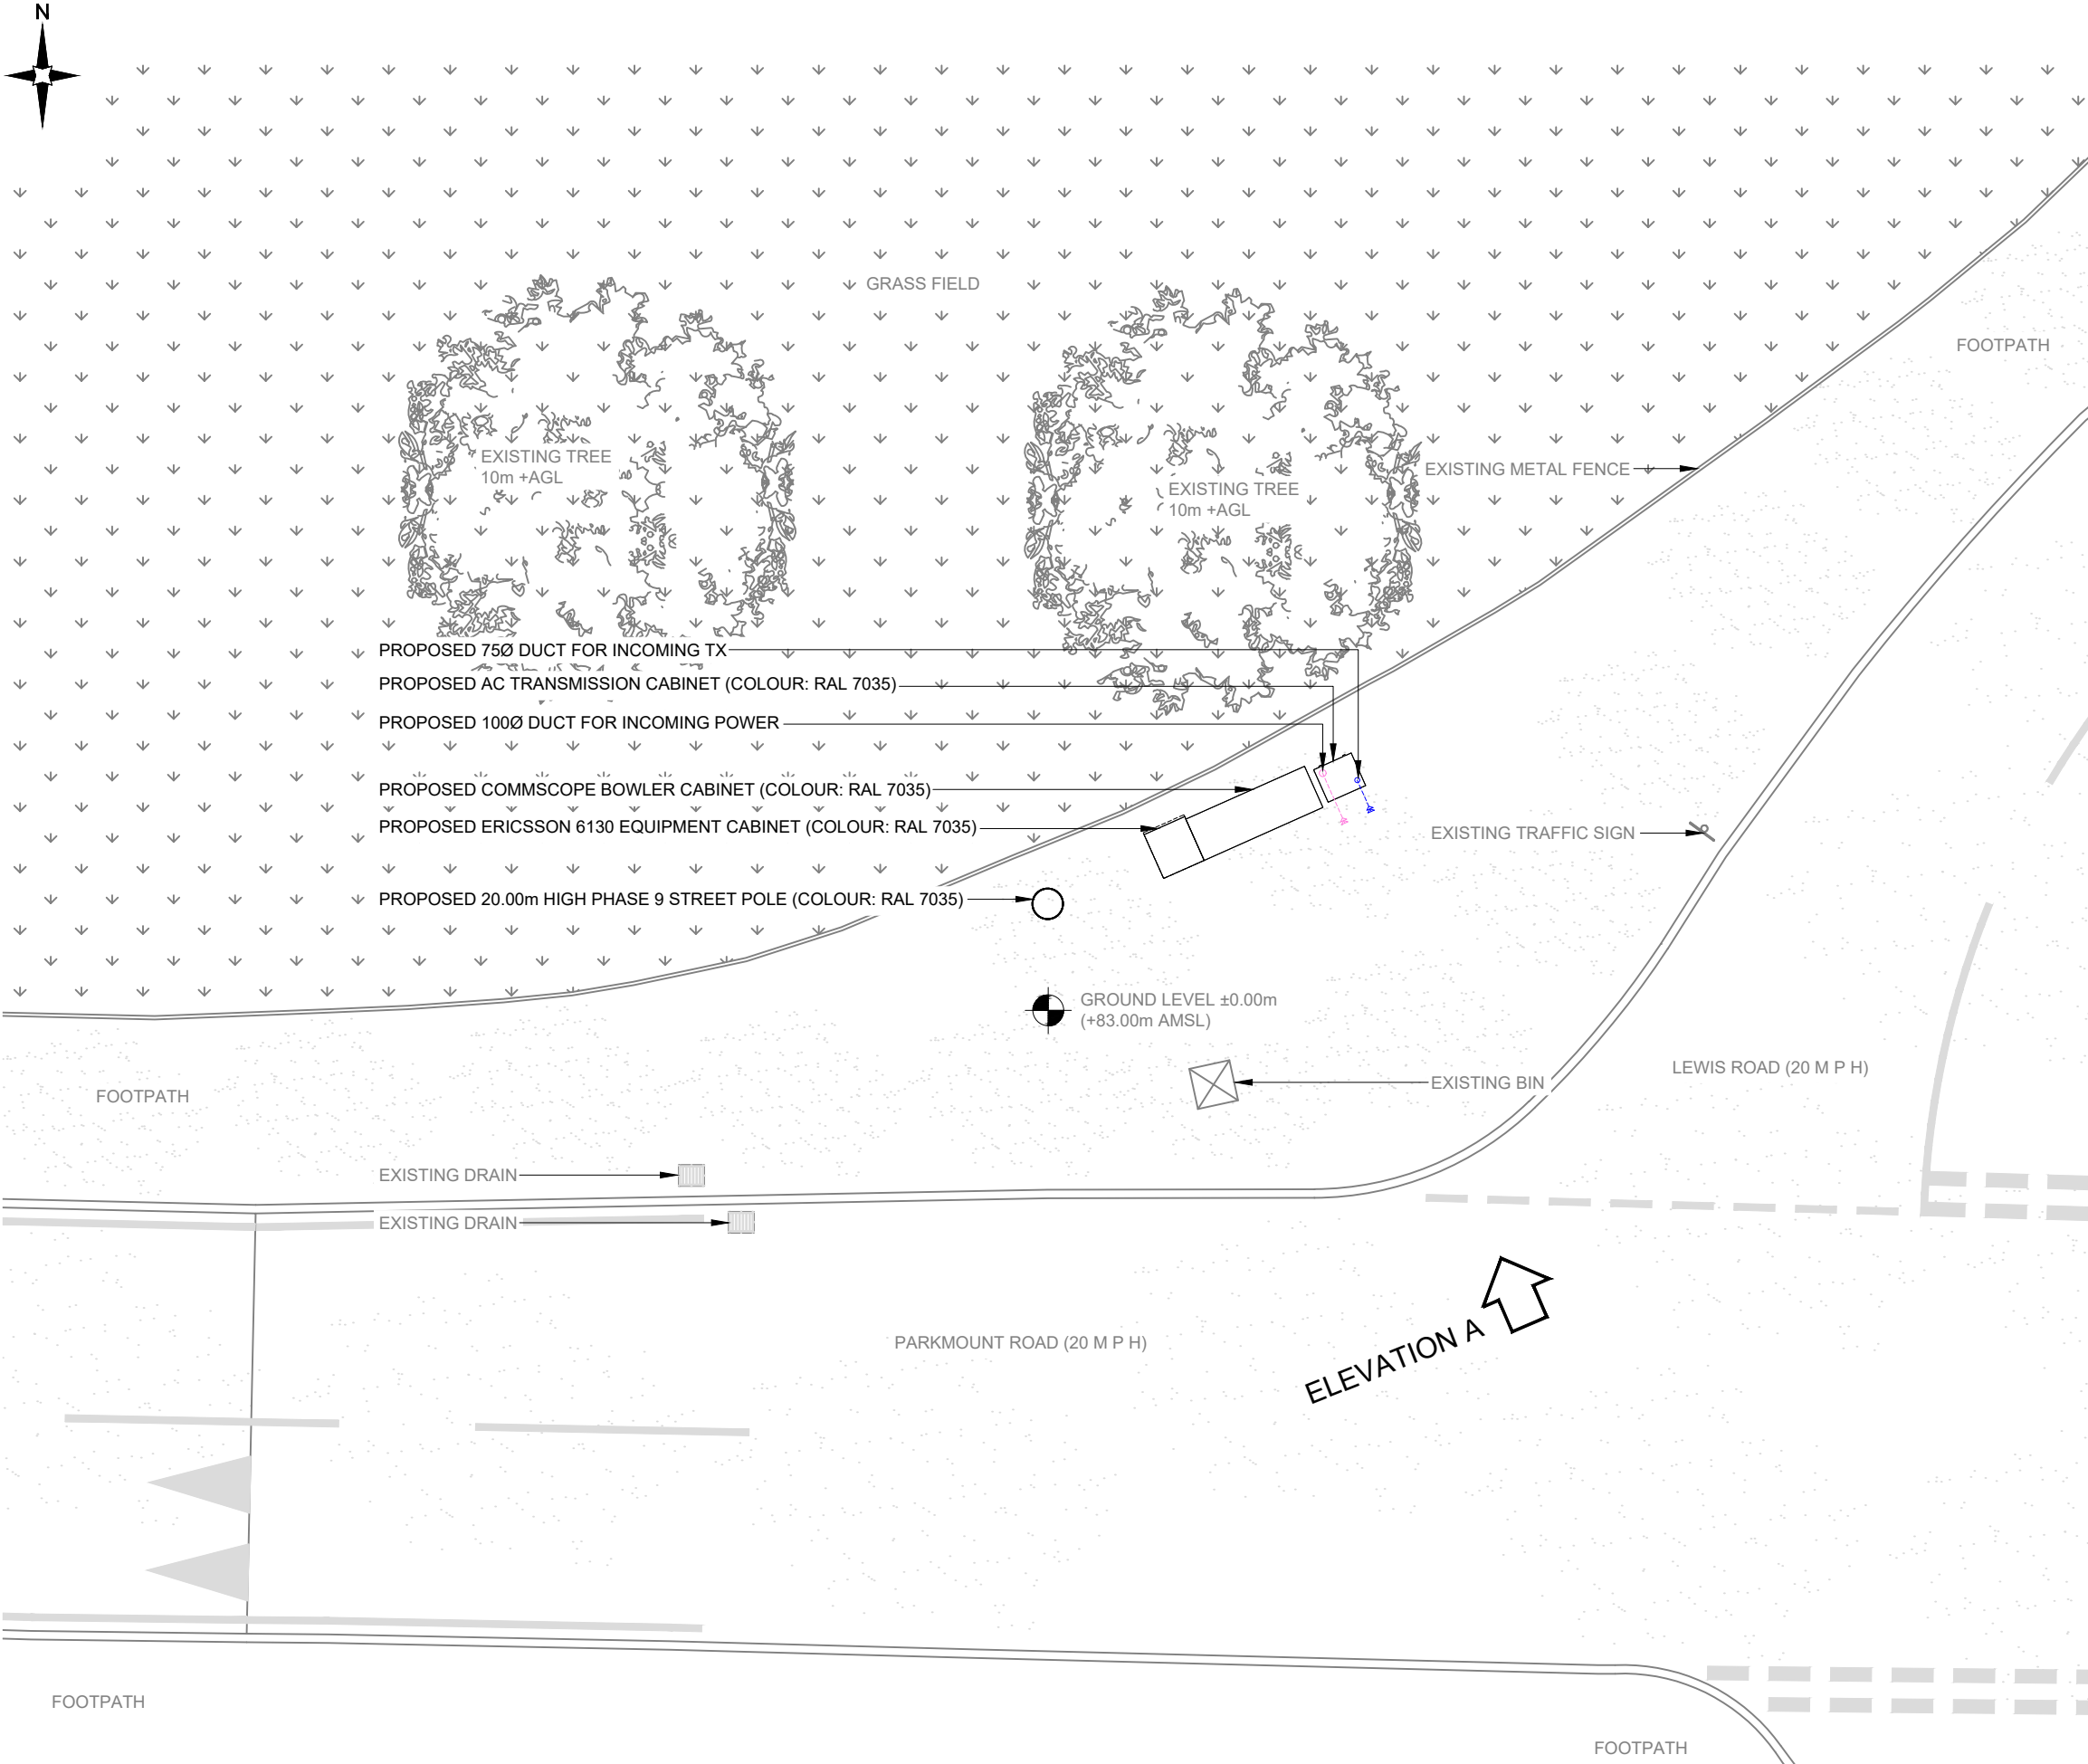

NOTES:
1. ALL DIMENSIONS IN MM UNLESS OTHERWISE NOTED.

A	Issued for Planning	TJP	RWB	11.11.22
REV	MODIFICATION	BY	CH	DATE

CK Hutchison Networks (UK) Limited

450 Longwater Avenue,
Green Park,
Reading,
RG30 3UR

Design Consultant & Principal Contractor:

GBC

Great British Communications
Lapwing House, Block 3 Forward Point,
Tan House Lane, Widnes, Cheshire, WAB 0SL
t. 44 (0)151 420 4128
www.gbcservices.co.uk

Site Name: PARKMOUNT ROAD

3UK Nominal ID: MAN25580

Address: PARKMOUNT ROAD
HARPURHEY
MANCHESTER
M9 4AL

Title: 215 PROPOSED SITE PLAN


Project: UNILATERAL SW


Purpose of Issue: PLANNING

MBNL/TM/H3G Cell ID:
MAN656/89180/M1625


Drawing No: MAN25580_MAN656_89180_M1625_GA_REV_A

Issue: A

 

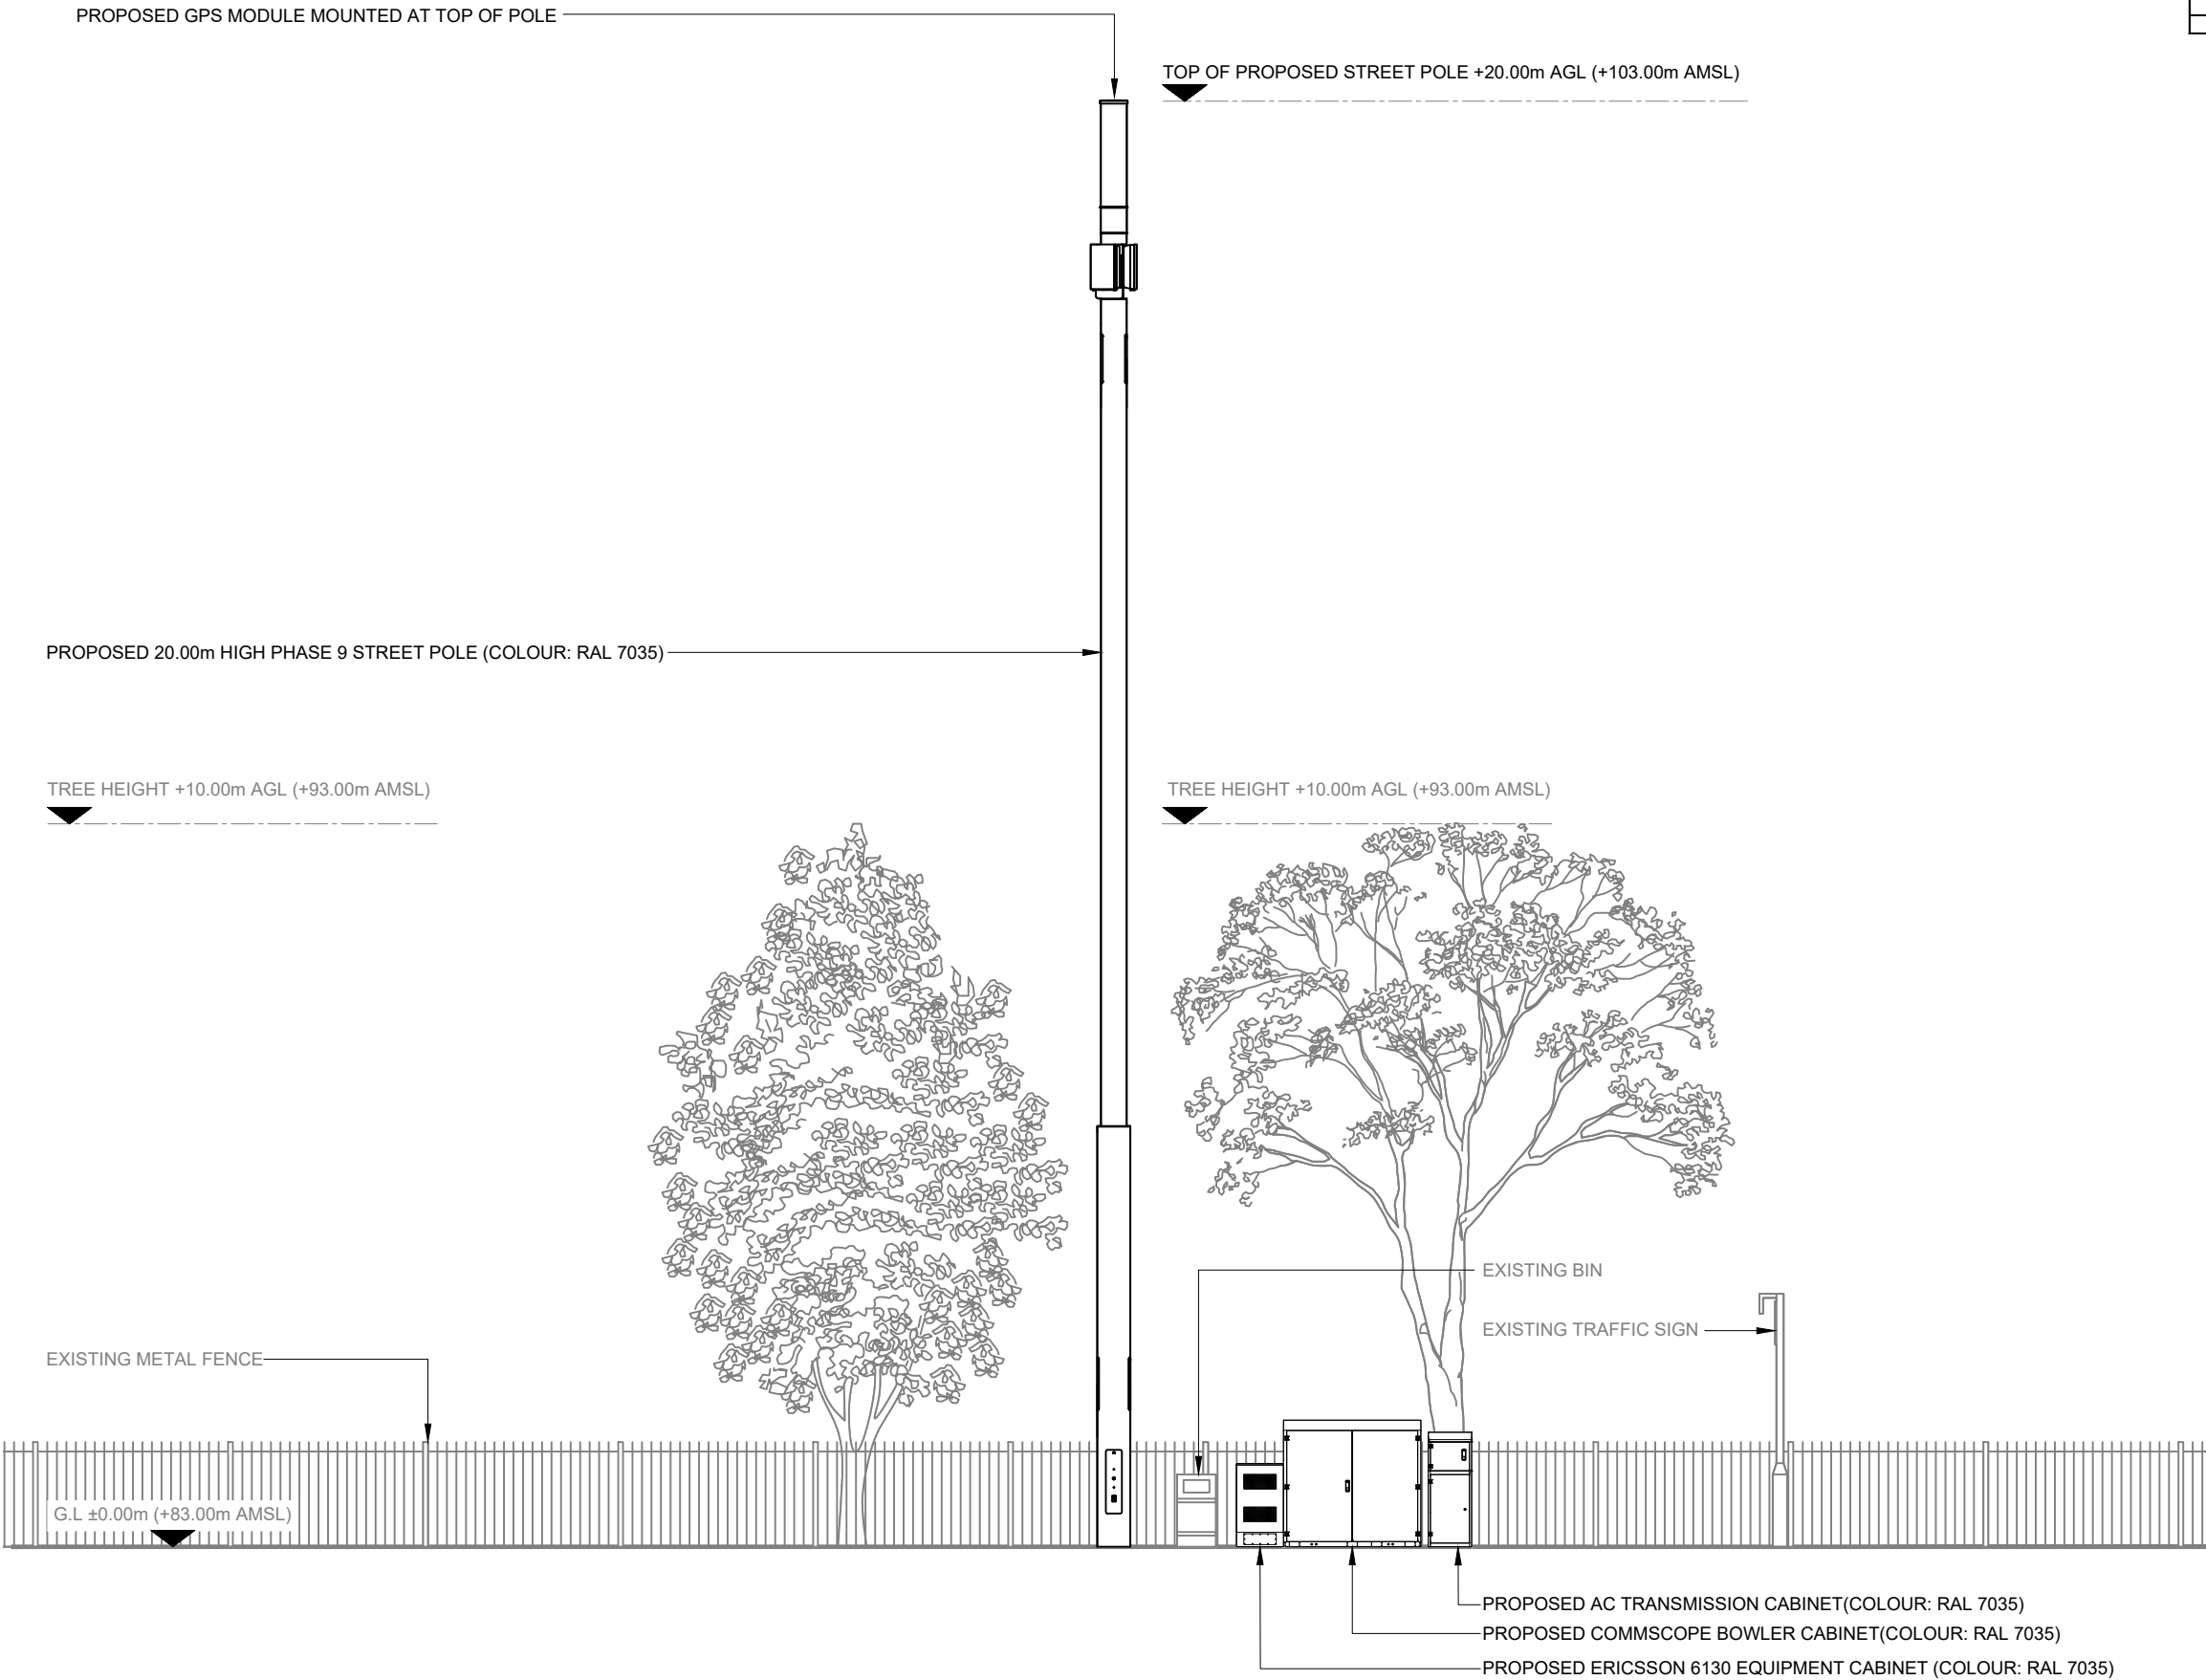

PROPOSED SITE ELEVATION A

 

Antenna Aperture ID	Proposed 4G/5G Bearing
A1	N/A*
A2	N/A*
B1	160°
B2	160°
C1	280°
C2	280°

- NOTES:
- ALL DIMENSIONS IN MM UNLESS OTHERWISE NOTED.

REV	MODIFICATION	BY	CH	DATE
A	Issued for Planning	TJP	RWB	11.11.22

CK Hutchison
Networks (UK)
Limited

450 Longwater Avenue,
Green Park,
Reading,
RG30 3UR

Design Consultant & Principal Contractor:



Great British Communications
Lapwing House, Block 3 Forward Point,
Ton House Lane, Widnes, Cheshire, WA8 0SL
t. 44 (0)151 420 4128
www.gbcservices.co.uk

Site Name: PARKMOUNT ROAD

3UK Nominal ID: MAN25580

Address: PARKMOUNT ROAD
HARPURHEY
MANCHESTER
M9 4AL

Title: 265 PROPOSED SITE ELEVATION

Project: UNILATERAL SW

Purpose of Issue: PLANNING

MBNL/TM/H3G Cell ID:
MAN656/89180/M1625

Drawing No: MAN25580_MAN656_89180_M1625_GA_REV_A

Issue: A