


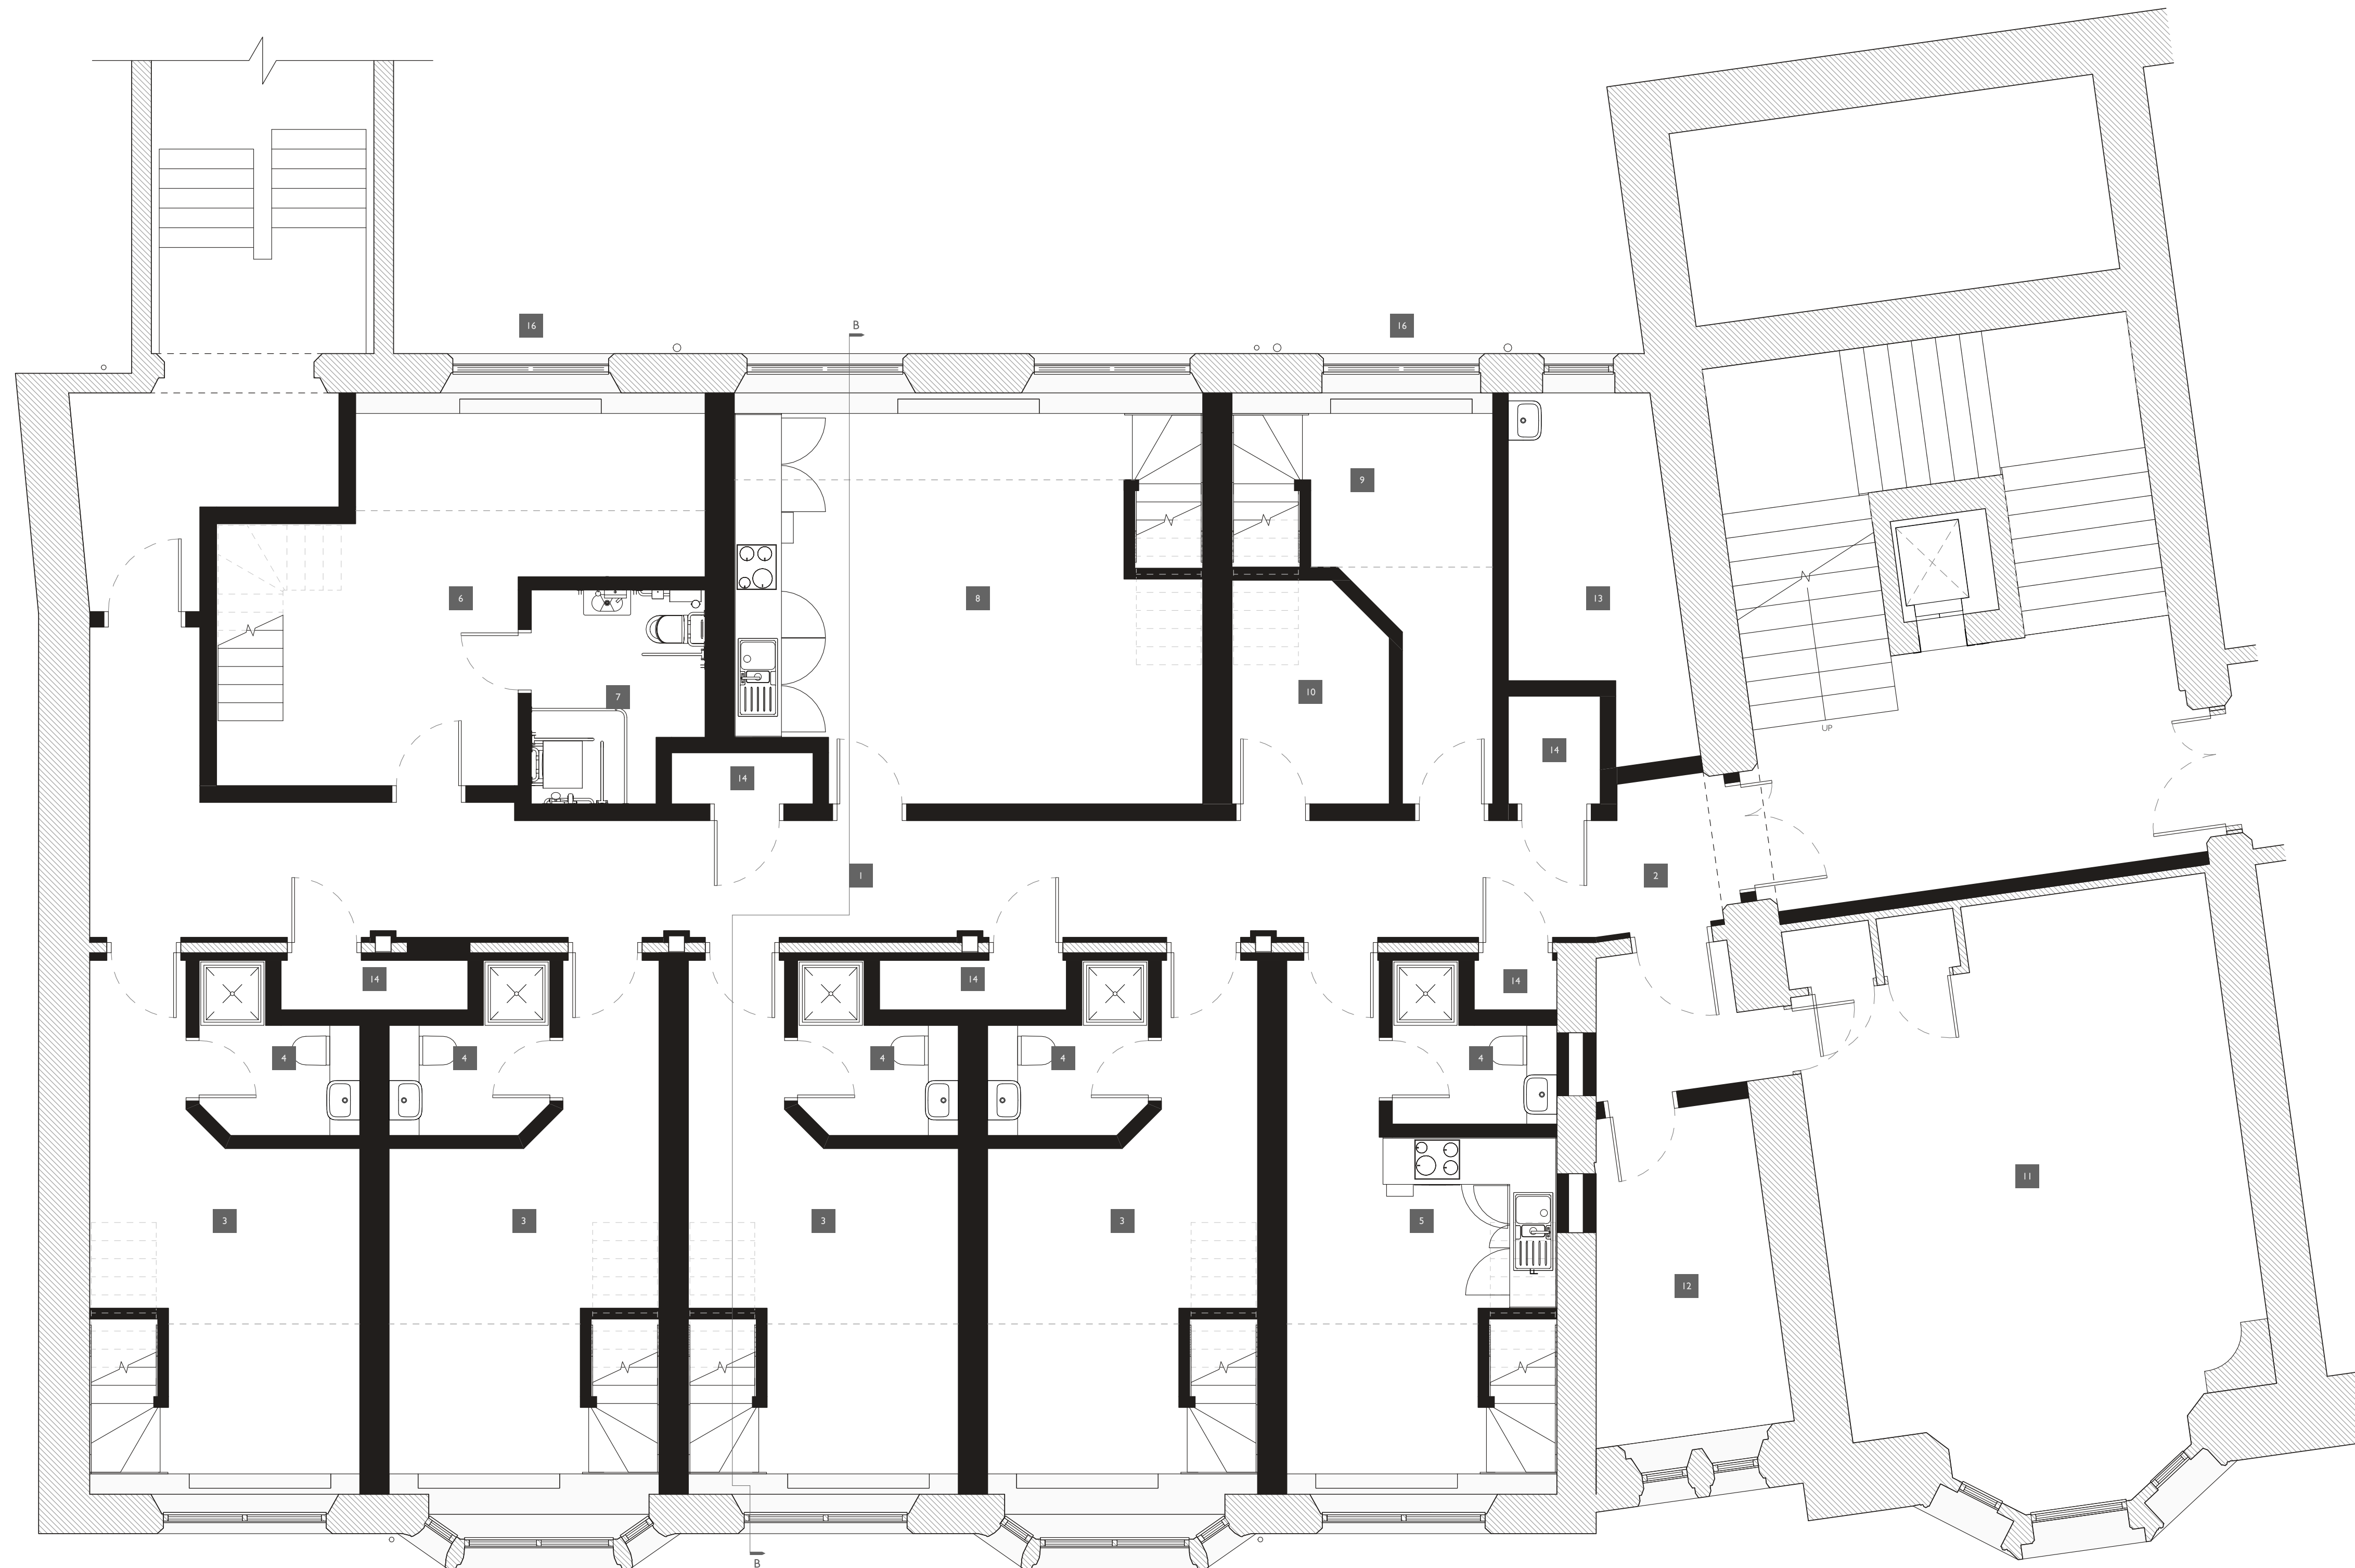

- | | | | |
|--|-------------|---|-----------------|
| 3 | 2/31/2022 | Section Line Show | |
| 2 | 2/19/2022 | Corridor Spine Wall to be Rotated Following Comments from Planning Office | |
| 1 | 2/3/2022 | Minor Amendment to Reading Room Layout | |
| | 12/28/2021 | First Issue | |
| Rev. Date: | | Notes: | |
| DRAWING NUMBER | | | REVISION |
| J1030-DR03 | | | 3 |
| DRAWING TITLE | | | |
| Proposed Level 5 Floor Plan | | | |
| PROJECT | | | |
| Dorm Refurbishment, Millgate Building, Level 5 | | | |
| Chetham's School of Music | | | |
| JOB NUMBER | DATE | SCALE | SZS |
| J1030 | Aug '22 | 1:50 | AI |

PROJECT
Dorm Refurbishment, Millgate
Building, Level 5
CLIENT
Chetham's School of Music

JOB NUMBER	DATE	SCALE	SIZE
J1030	Aug '22	1 : 50	A1

PLANNING



Manor Architecture Ltd.
Booths Hall, Booths Park,
Chilford Rd, Knutsford, WA16 9GS

Tel. 07555 645494
Email. info@manorarchitecture.co.uk
Web. www.manorarchitecture.co.uk

 **CIAT**
CHARTERED PRACTICE

This Drawing Remains The Copyright Of Manor Architecture Ltd. And It Must Not Be Copied Or Reproduced Without Written Consent.

All Setting Out, Dimensions And Levels Should Only Be Taken From The Figured Dimension Values Stated On The Drawing. No Attempt Should Be Made To Scale From The Drawing Manually. Always Ask If You Require More Information.

Any Variation Between Drawings And Site Conditions Are To Be Reported To Manor Architecture Ltd. Immediately. All Contractors Must Visit The Site And Are Fully Responsible For Taking And Checking All Dimensions Relative To The Work They Are Required To Carry Out.

This Drawing Must Not Be Used On Sites Unless Issued For Construction.

0m 0.5m 1.5m 2.5m
Scale = 1 : 50