

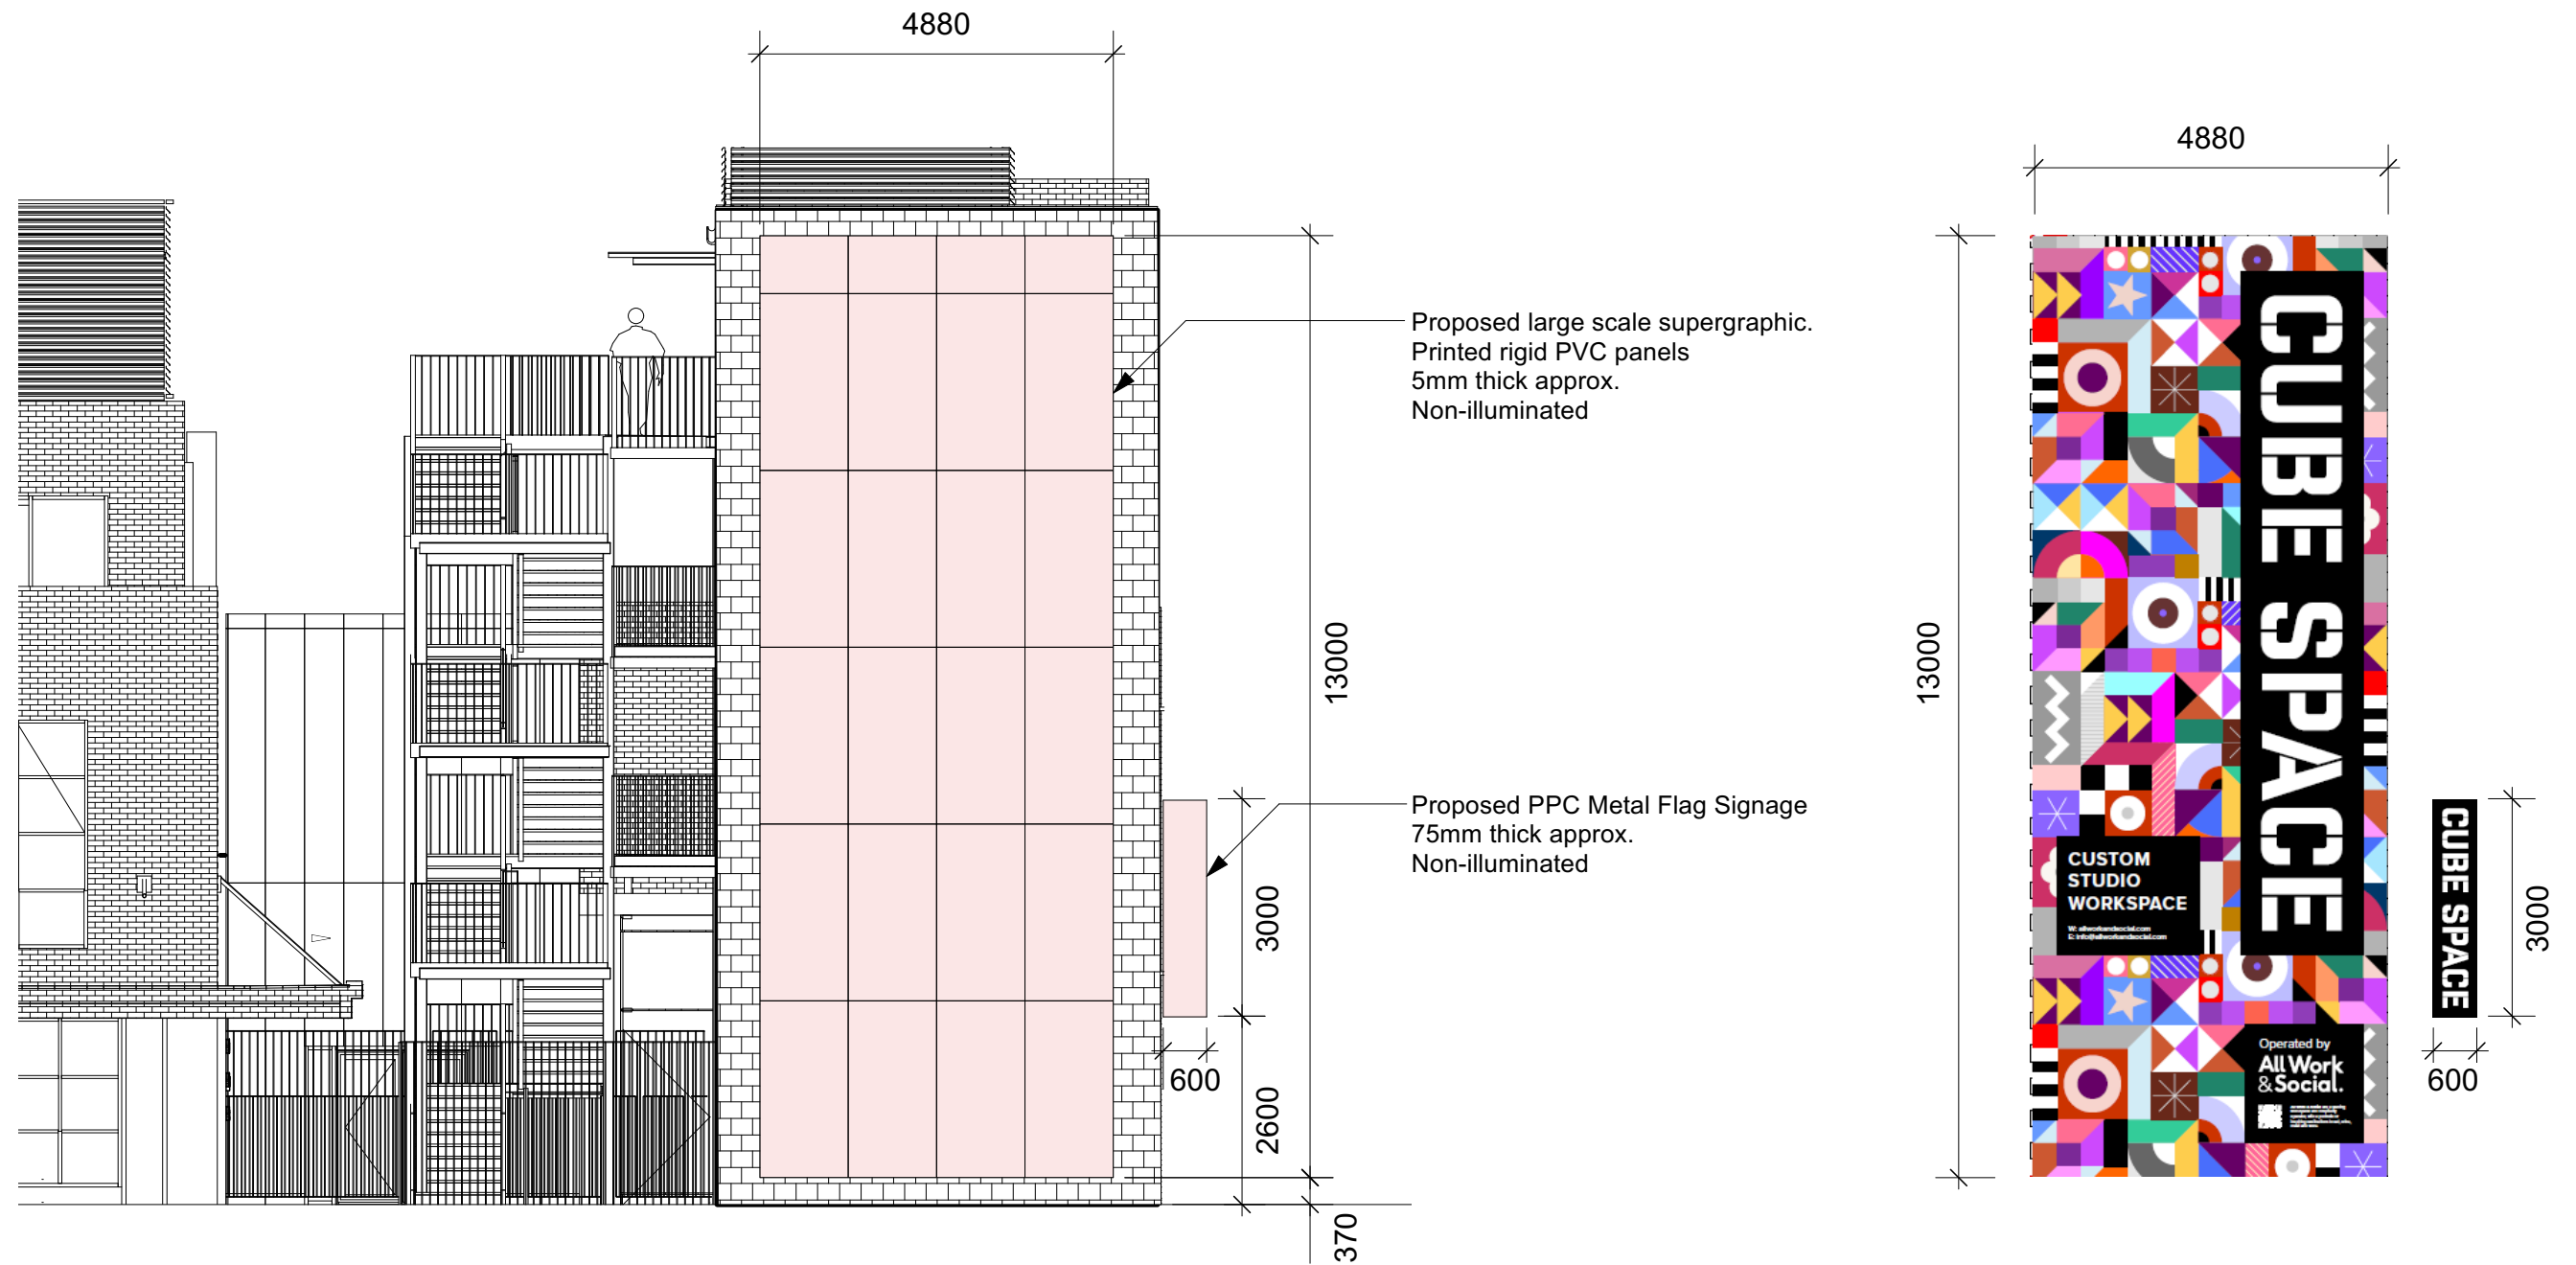


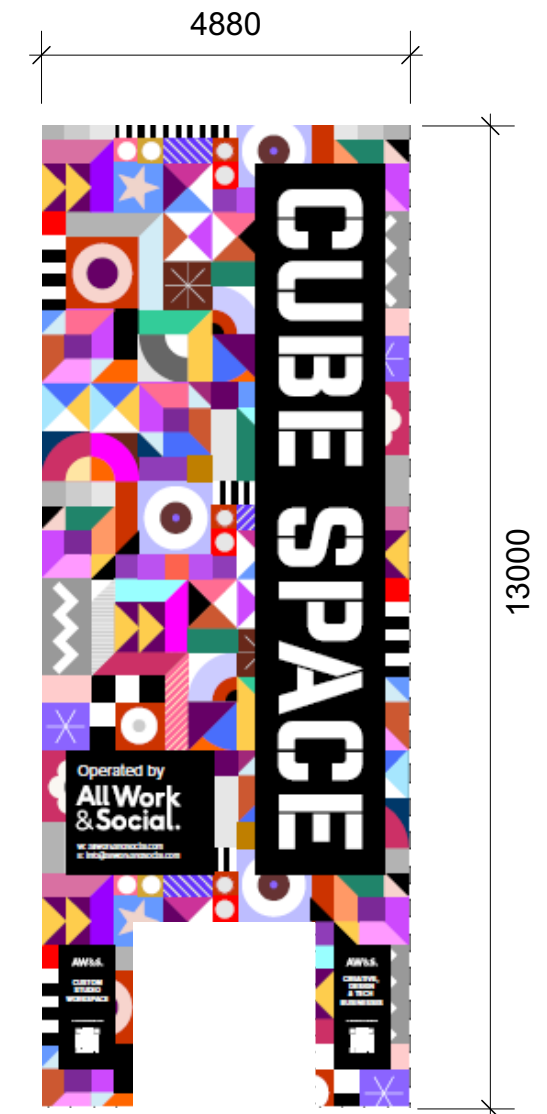

NORTH ELEVATION
1:100 @ A3

SIGNAGE DESIGN
1:100 @ A3

	DRAWING <i>Proposed Signage Elevation North Facade</i>					General Notes: All dimensions to be checked on site prior to commencement of any works, and/or preparation of any shop drawings. Sizes of and dimensions to any structural elements are indicative only. See structural engineers drawings for actual sizes / dimensions. Sizes of and dimensions to any service elements are indicative only. See service engineers drawings for actual sizes and dimensions. This drawing to be read in conjunction with all other Architect's drawings, specifications and other Consultants' information. All proprietary systems shown on this drawing are to be installed strictly in accordance with the Manufacturers/Suppliers recommended details. Any discrepancies between information shown on this drawing and any other contract information or manufacturers/suppliers recommendations is to be brought to the attention of the Architect. DO NOT SCALE FROM THIS DRAWING.
	SCALE <i>1:100 @ A3</i>	PROJECT NUMBER <i>22/049</i>				
	DATE <i>Oct 2022</i>	DRAWING STATUS <i>Information</i>				
	DWG No. <i>22-049-SI-01</i>	REVISION <i>P1</i>				
PROJECT CUBE SPACE ADVERTISING CONSENT			<i>P1</i>	<i>Preliminary Issue</i>	<i>04/10/22</i>	
			STATUS	REVISION	DATE	

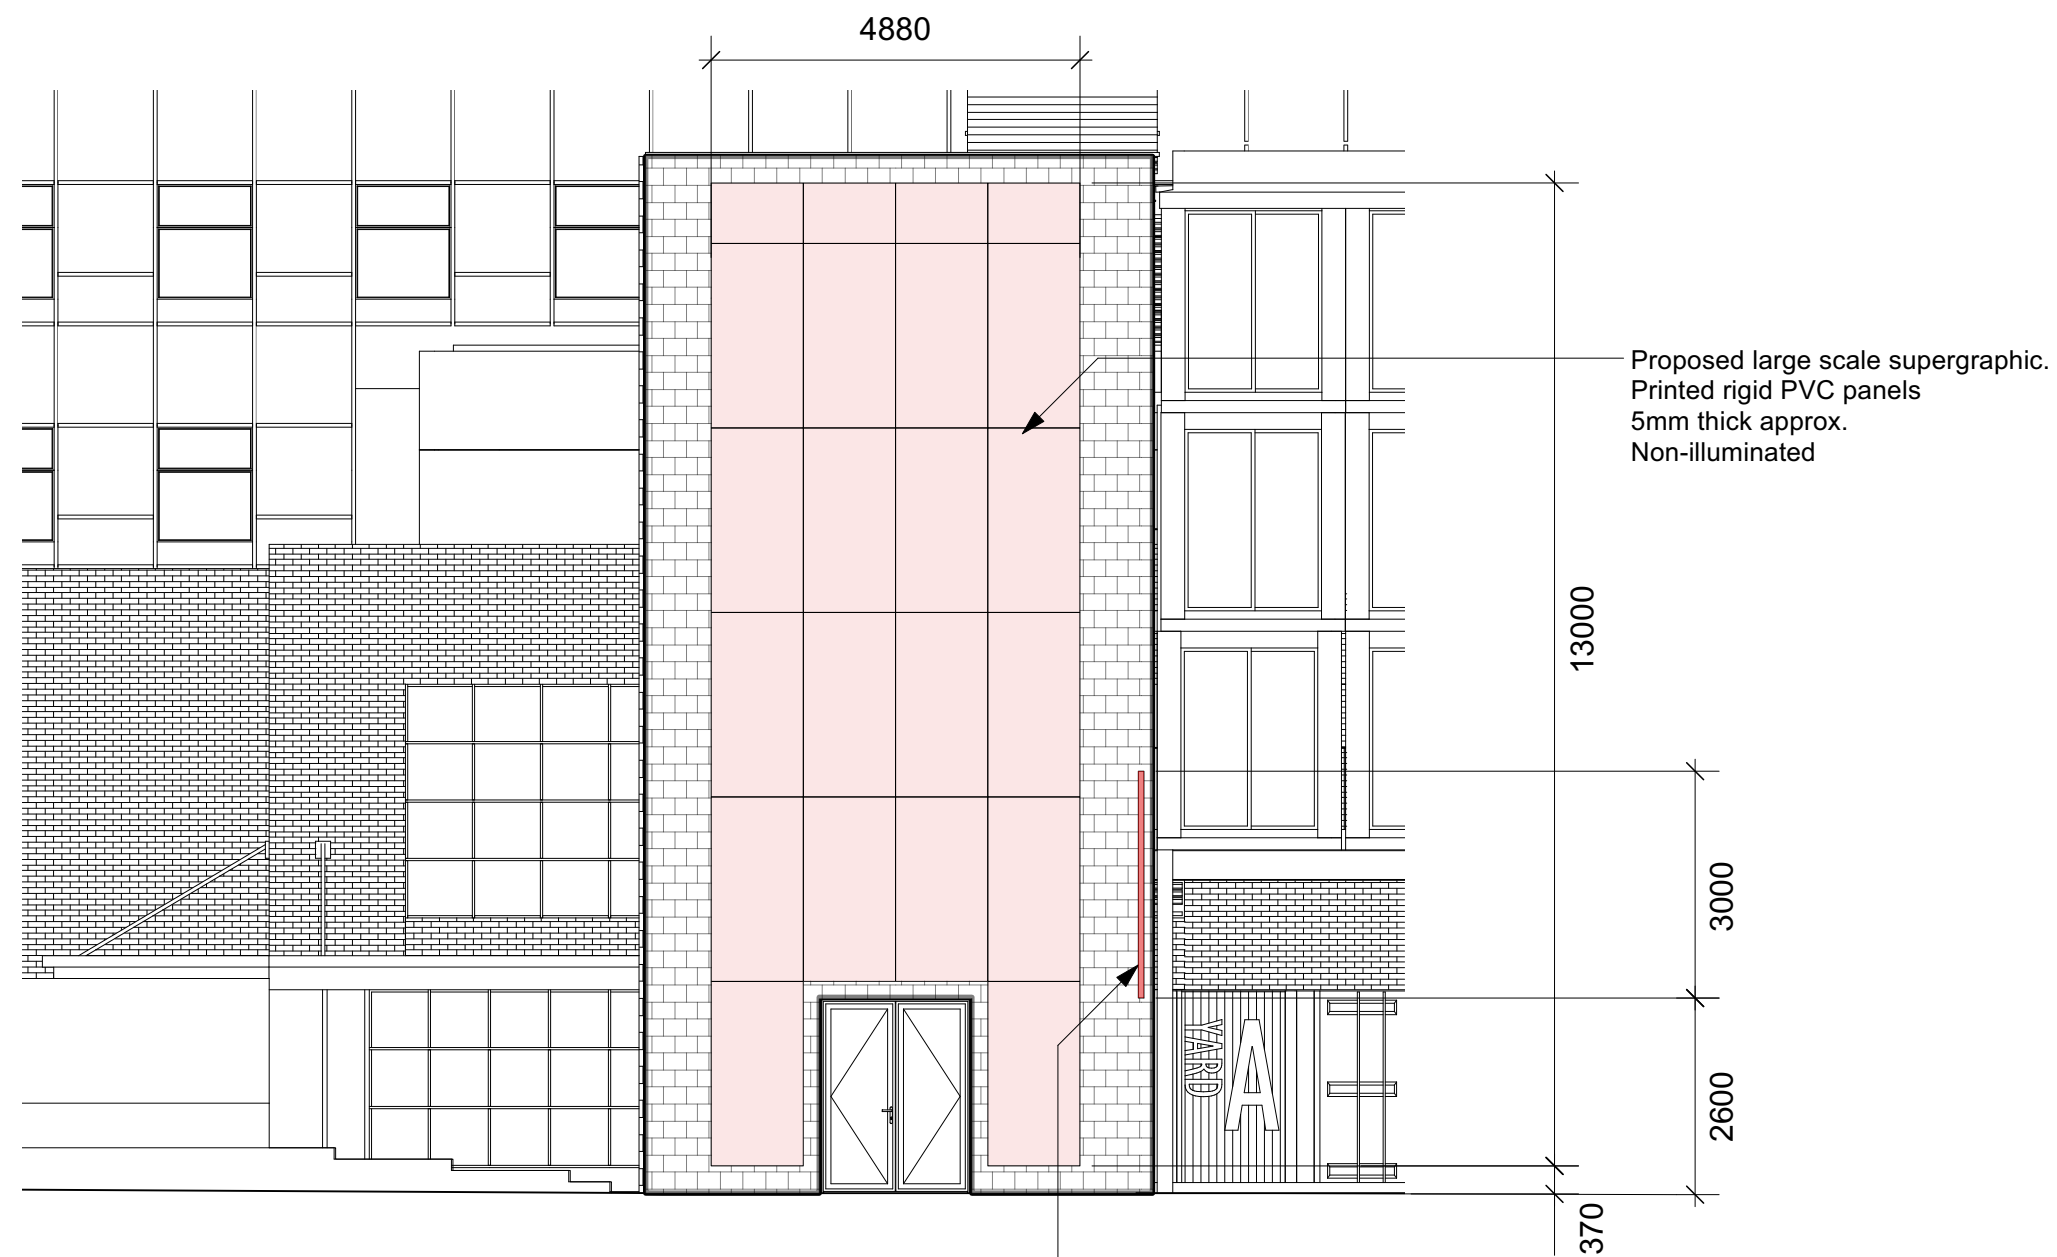

	DRAWING <i>Proposed Signage Elevation West Facade</i>	
	SCALE <i>1:100 @ A3</i>	PROJECT NUMBER <i>22/049</i>
	DATE <i>Oct 2022</i>	DRAWING STATUS <i>Information</i>
	DWG No. <i>22-049-SI-02</i>	REVISION <i>P1</i>
	PROJECT <i>CUBE SPACE ADVERTISING CONSENT</i>	

<i>P1</i>	<i>Preliminary Issue</i>	<i>04/10/22</i>	General Notes: All dimensions to be checked on site prior to commencement of any works, and/or preparation of any shop drawings. Sizes of and dimensions to any structural elements are indicative only. See structural engineers drawings for actual sizes / dimensions. Sizes of and dimensions to any service elements are indicative only. See service engineers drawings for actual sizes and dimensions. This drawing to be read in conjunction with all other Architect's drawings, specifications and other Consultants' information. All proprietary systems shown on this drawing are to be installed strictly in accordance with the Manufacturers/Suppliers recommended details. Any discrepancies between information shown on this drawing and any other contract information or manufacturers/suppliers recommendations is to be brought to the attention of the Architect.		
			STATUS	REVISION	DATE
			DO NOT SCALE FROM THIS DRAWING.		