


Drawing Notes


All dimensions to be checked on site and designers to be informed of any discrepancies before works commence. Do not scale from this drawing.

Drawings are to be read in conjunction with all relevant specifications, structural engineers' and service engineers' drawings. All structural elements are indicative only, all structural elements to be confirmed by an appointed structural engineer prior to commencement of works on site.


All data, dimensions and details contained in this document are confidential to the copyright owner and may not be communicated to any third party save in accordance with a licence for the copyright owner or with the copyright owner's written permission and authority.

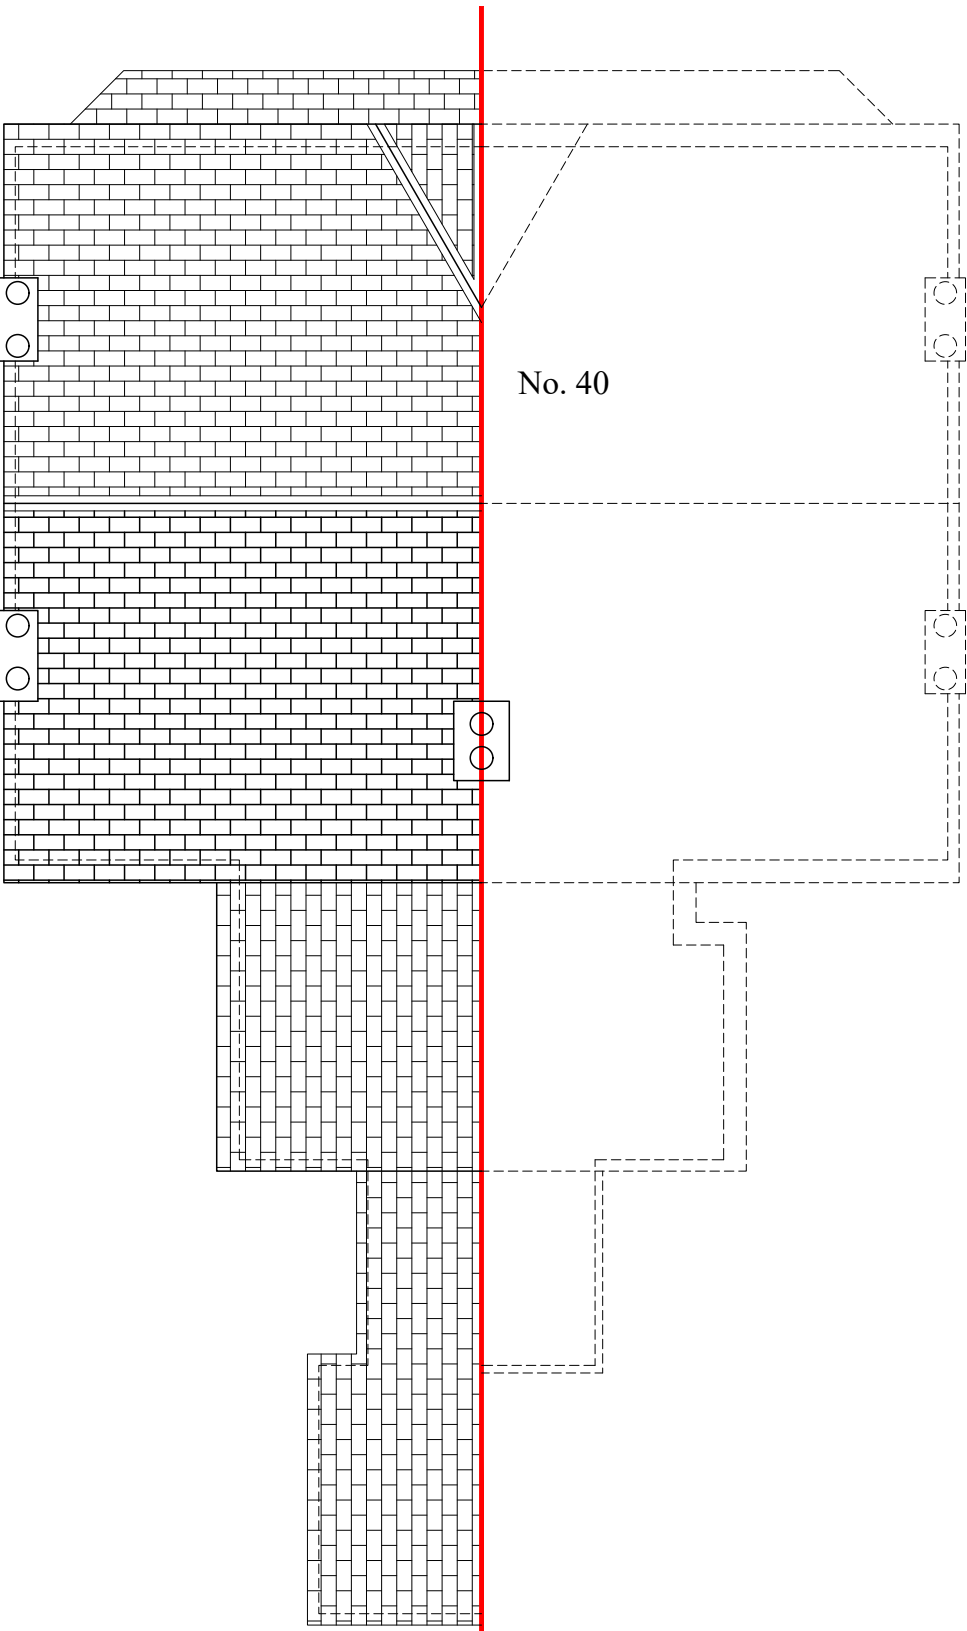


Existing Roof Plan 1:100

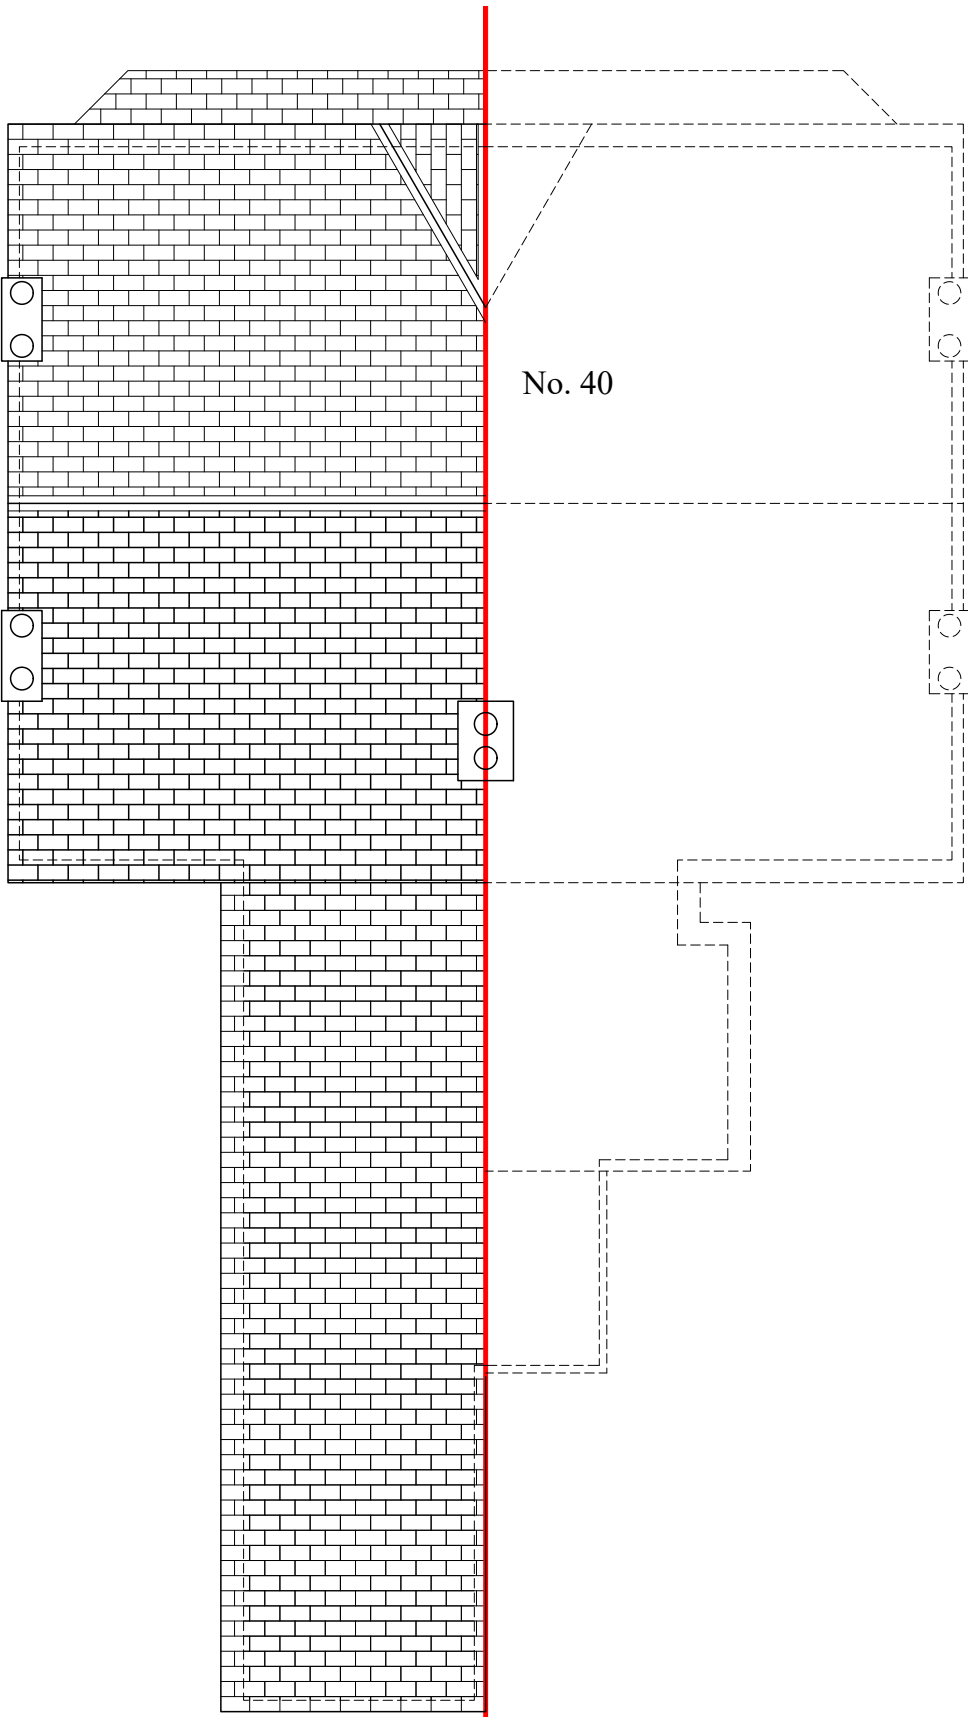


Proposed Roof Plan 1:100

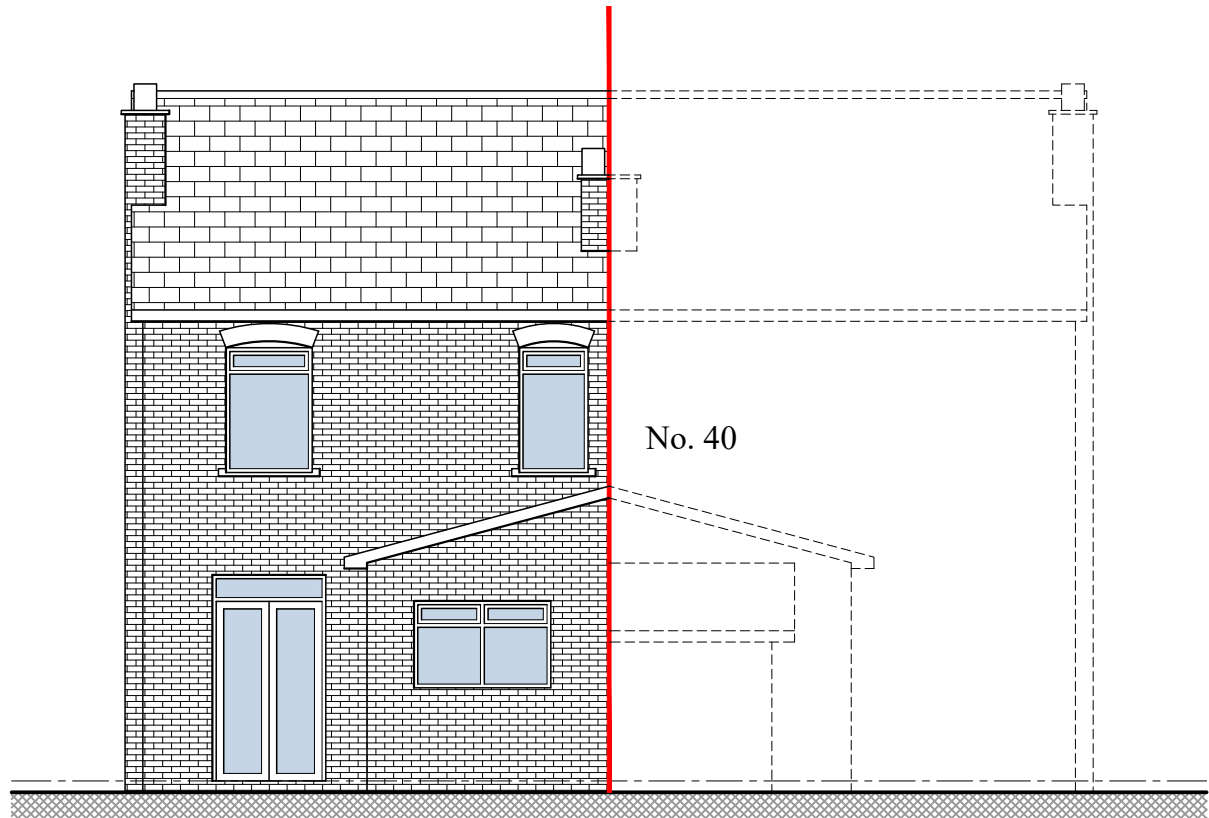


Proposed Rear Elevation 1:100

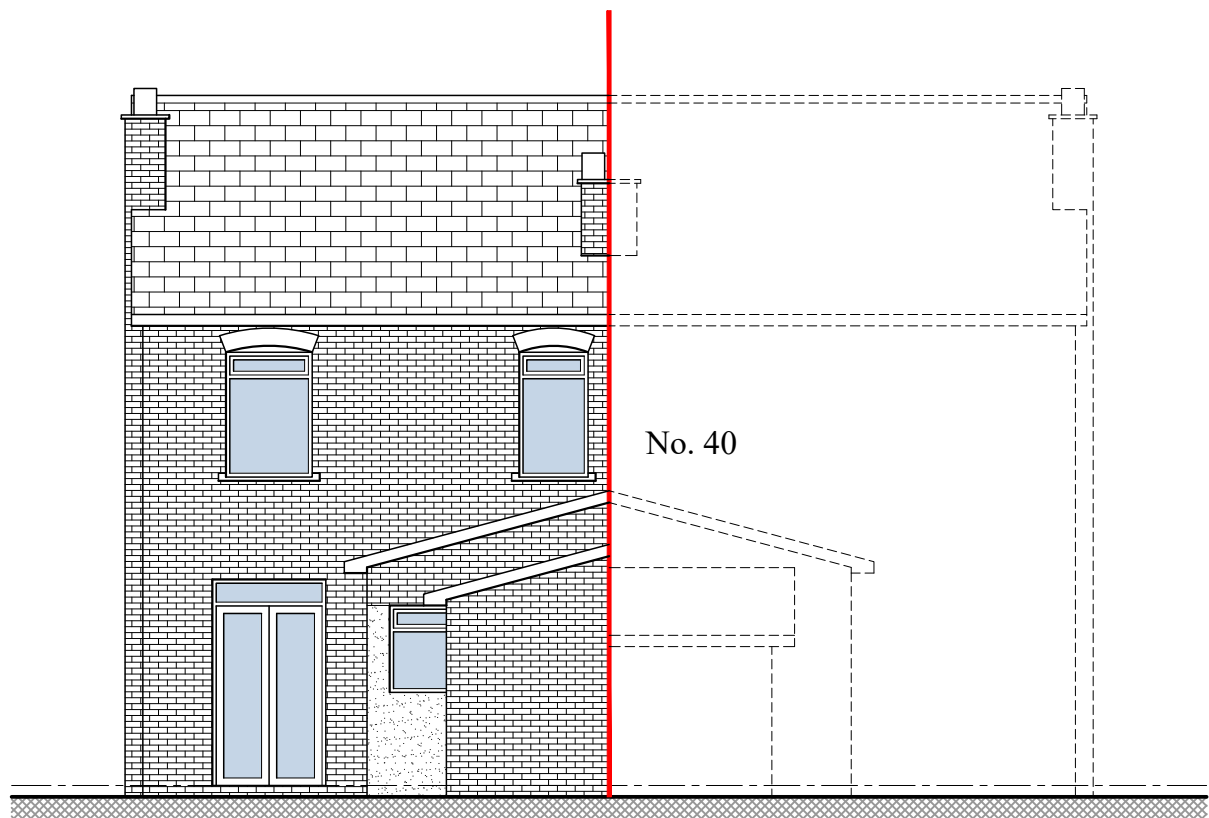

Existing Rear Elevation 1:100

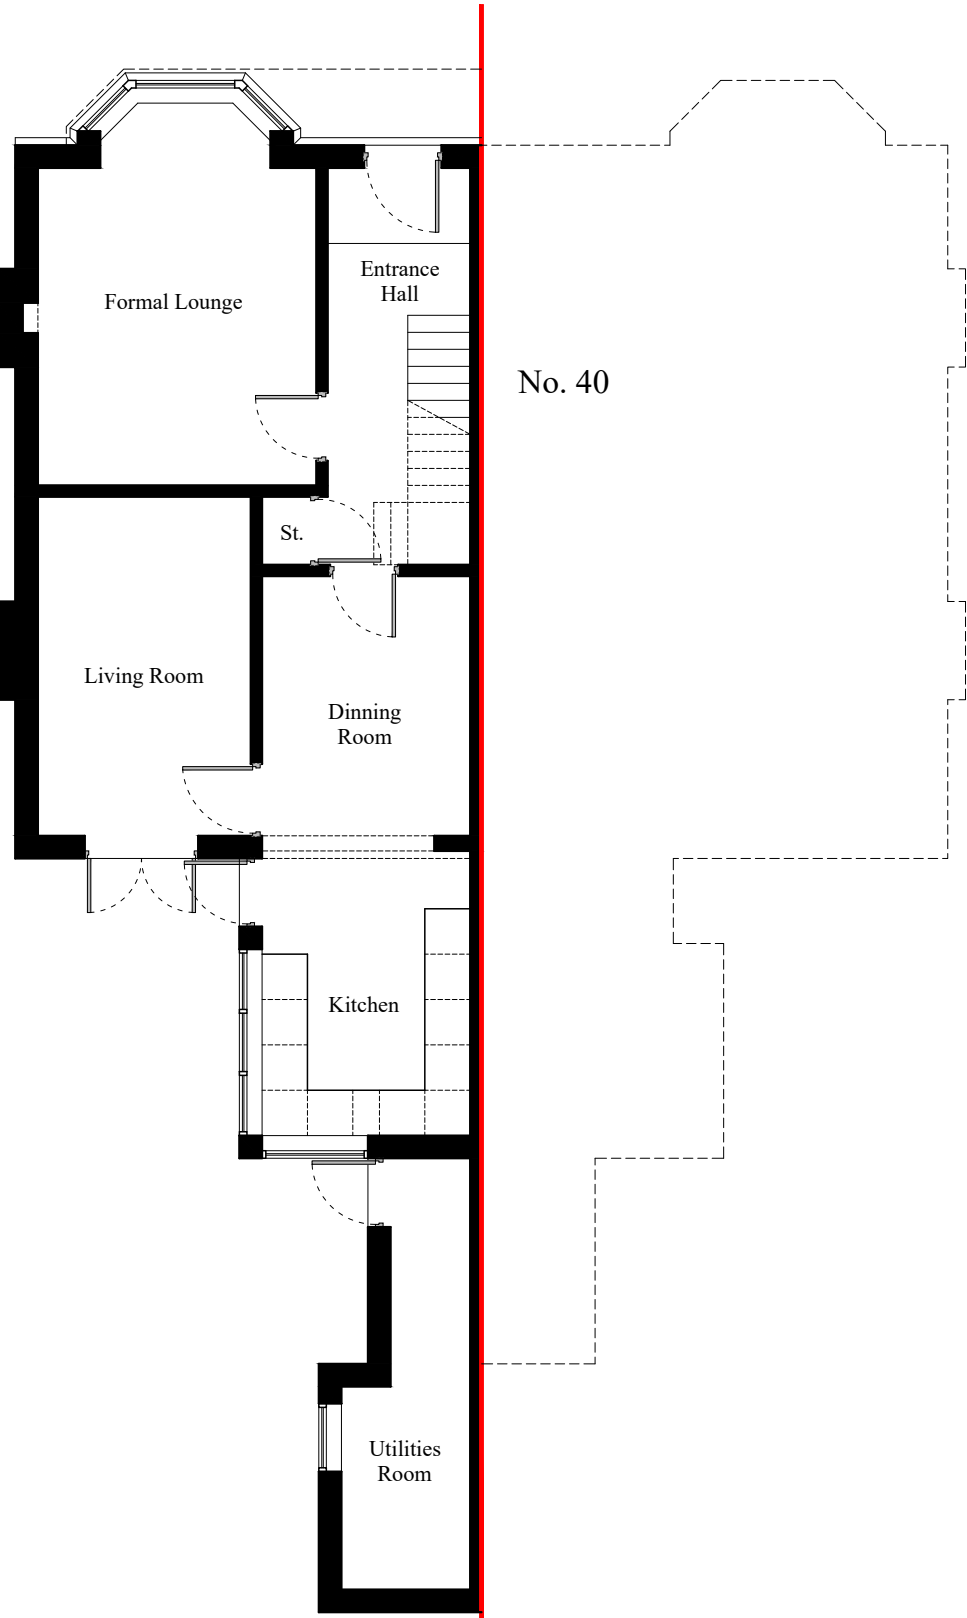

Existing G/F Plan 1:100

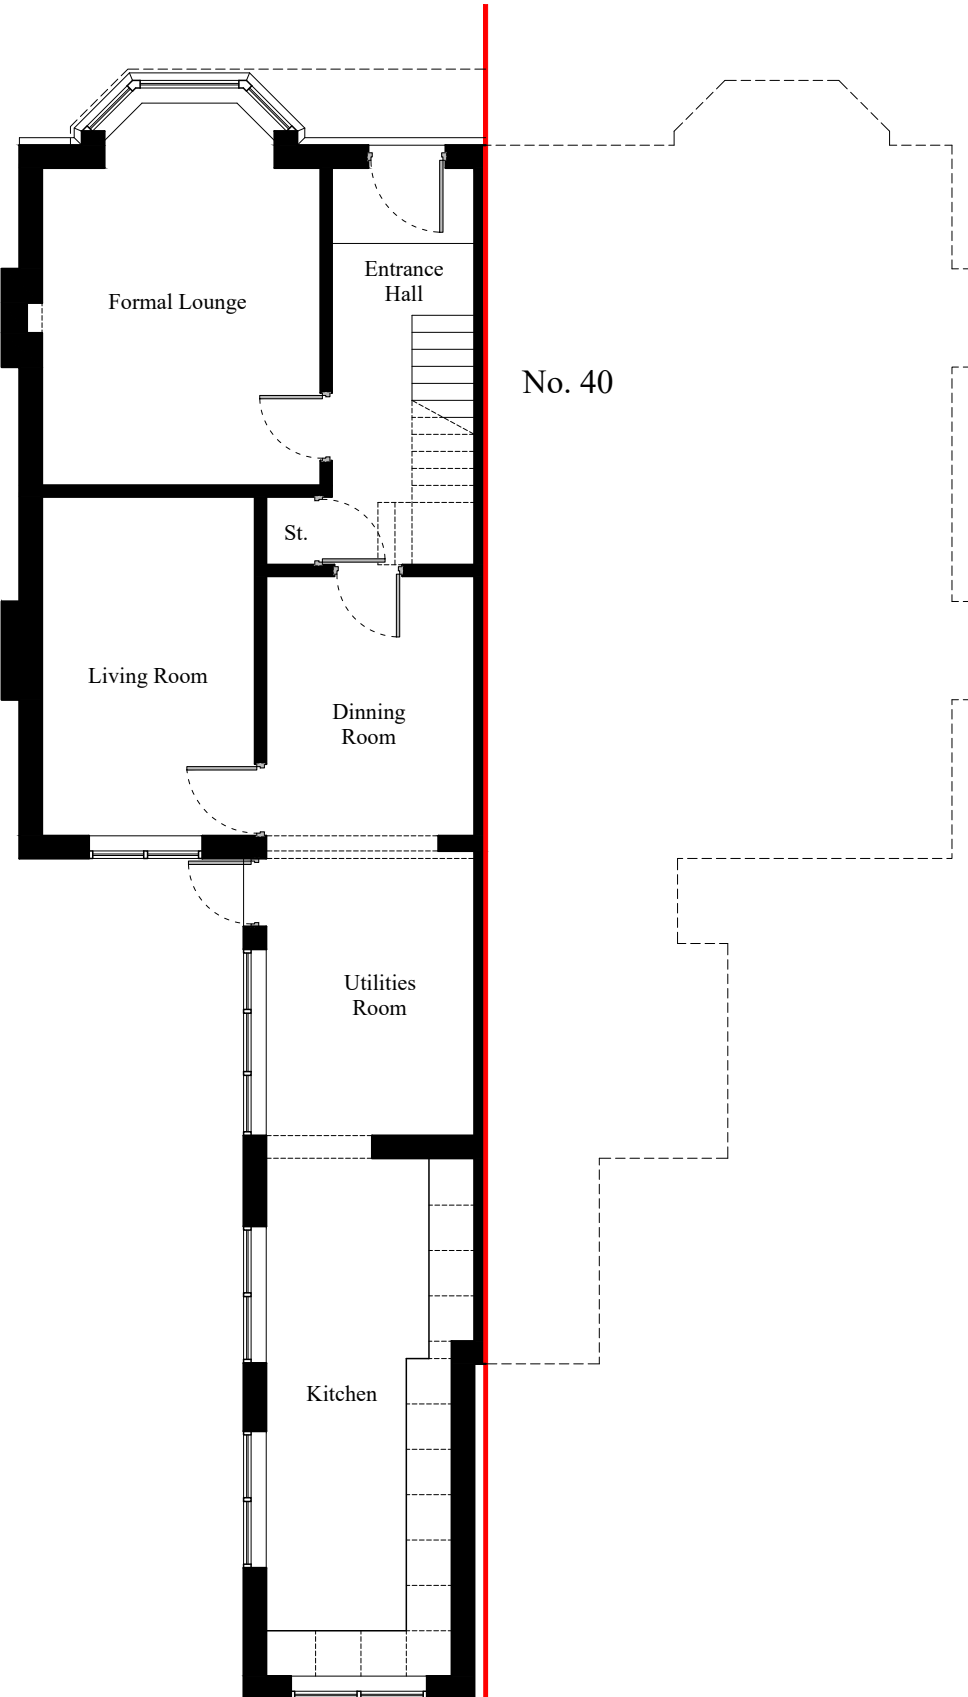

Proposed G/F Plan 1:100



Proposed Side Elevation 1:100



Existing Side Elevation 1:100

22/10/2022	First Issue	A
Purpose		
Planning Drawing		
Project		
40 Glen Avenue, Manchester M9 4EE		
Drawing Title		
Existing & Proposed Plans and Elevations		
Client		
Mohammad Shabir Alam		
Revision	Drawing	
A	0035-002	
Scale		Date
1:100@A1		22/10/2022