


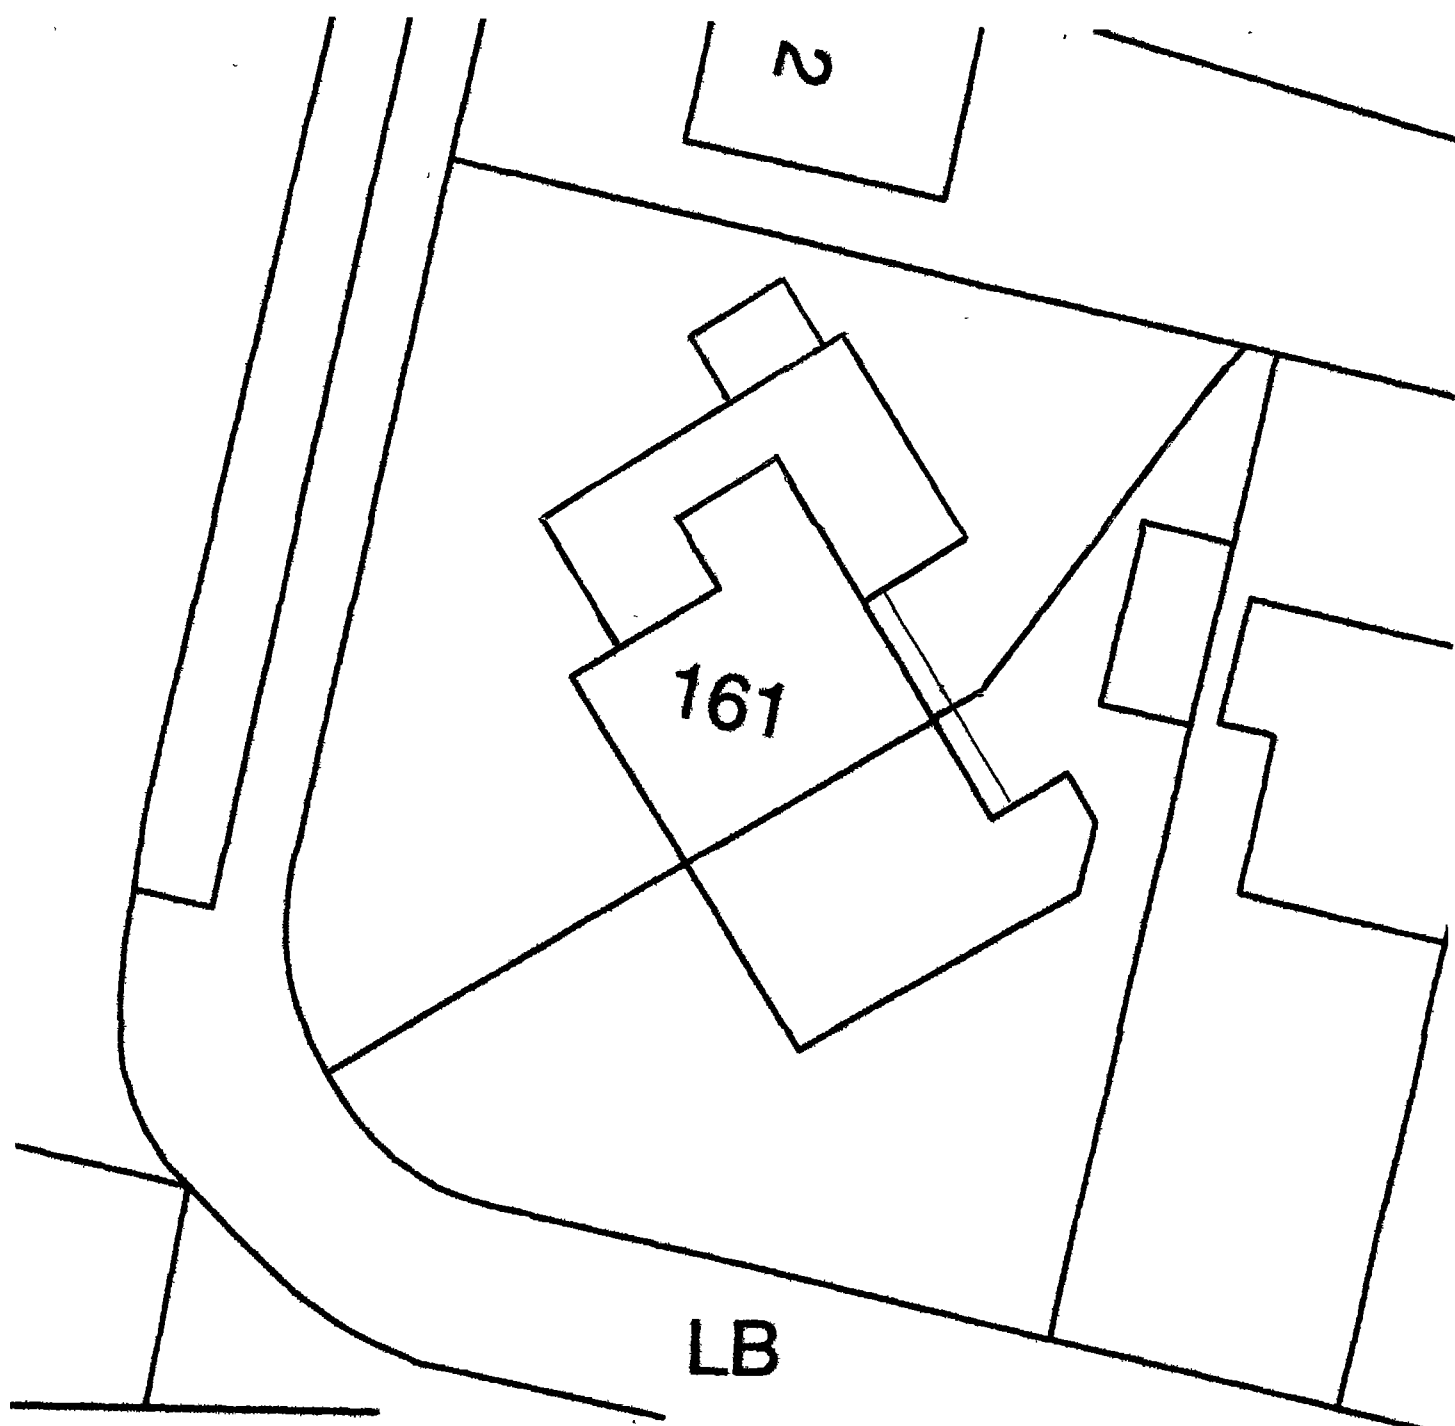

PROPOSED SITE PLAN SCALE 1:200

PLANNING AND
BUILDING CONTROL
07 OCT 2022