





FRONT ELEVATION

 

KITCHEN VENTILATION
EXHAUST LOUVRE
(1000 x 450)


KITCHEN VENTILATION
NATURAL INGRESS
FRESH AIR LOUVRE
(1000 x 450)

DOUBLE PASS ELECTROSTATIC PRECIPITATOR

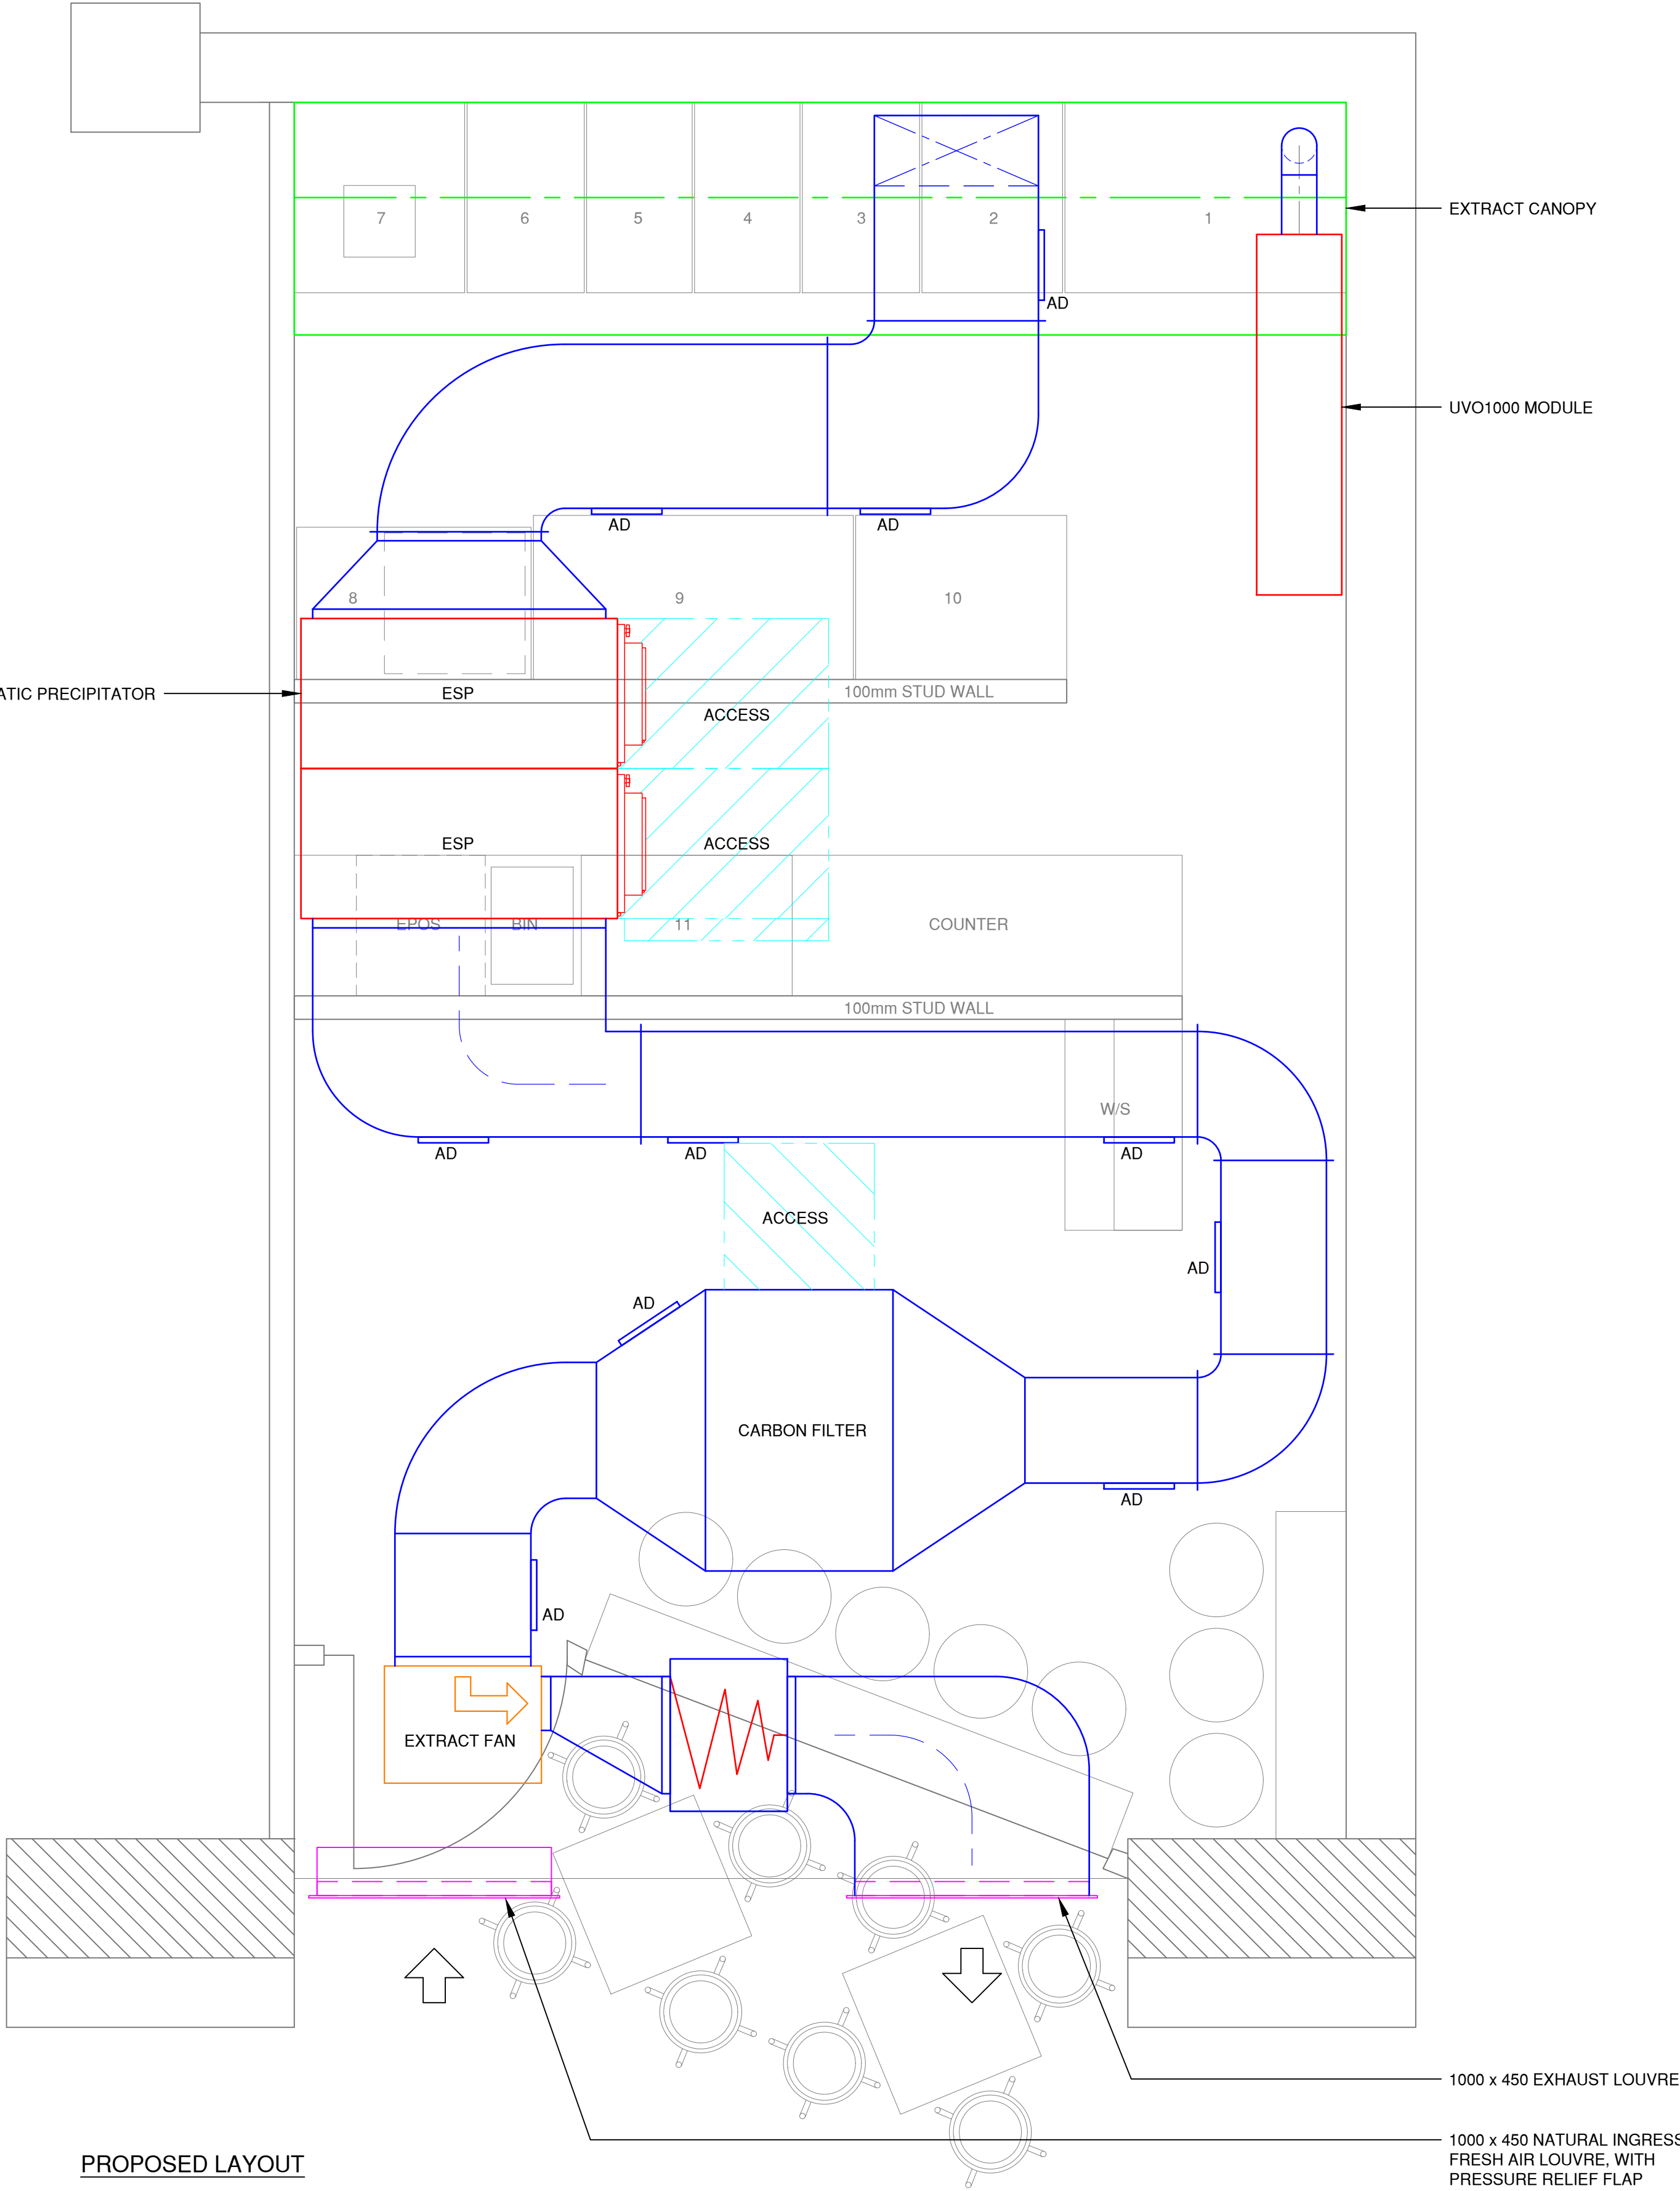

PROPOSED LAYOUT

KITCHEN COOK-LINE	
REF	DESCRIPTION
1	1200 x 812 CHARGRILL
2	500 x 812 PLANCHA
3	500 x 812 INFILL TABLE
4	450 x 812 FRYER
5	450 x 812 FRYER
6	1500 x 700 SINK UNIT
7	305 x 305 HAND WASH BASIN

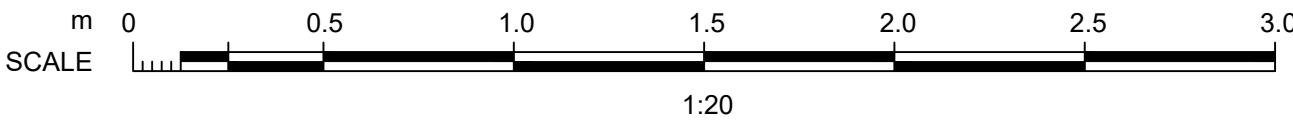

A	10.9.22	ELEVATION ADDED		PAS
	Rev	Date	Description	By
SWAN Projects				
tel: 0161 300 3465 fax: 0161 959 2093 E mail: Info@swan-projects.com				
Client CHEEKY DEANOS				
Project 95 OXFORD STREET, MANCHESTER, M1 6ET				
Title KITCHEN VENTILATION				
Scale	1:20, 1:50	Drawing Number		Rev
Date	8.9.2022	C719/1		A
Drawn	PAS			
Checked				