




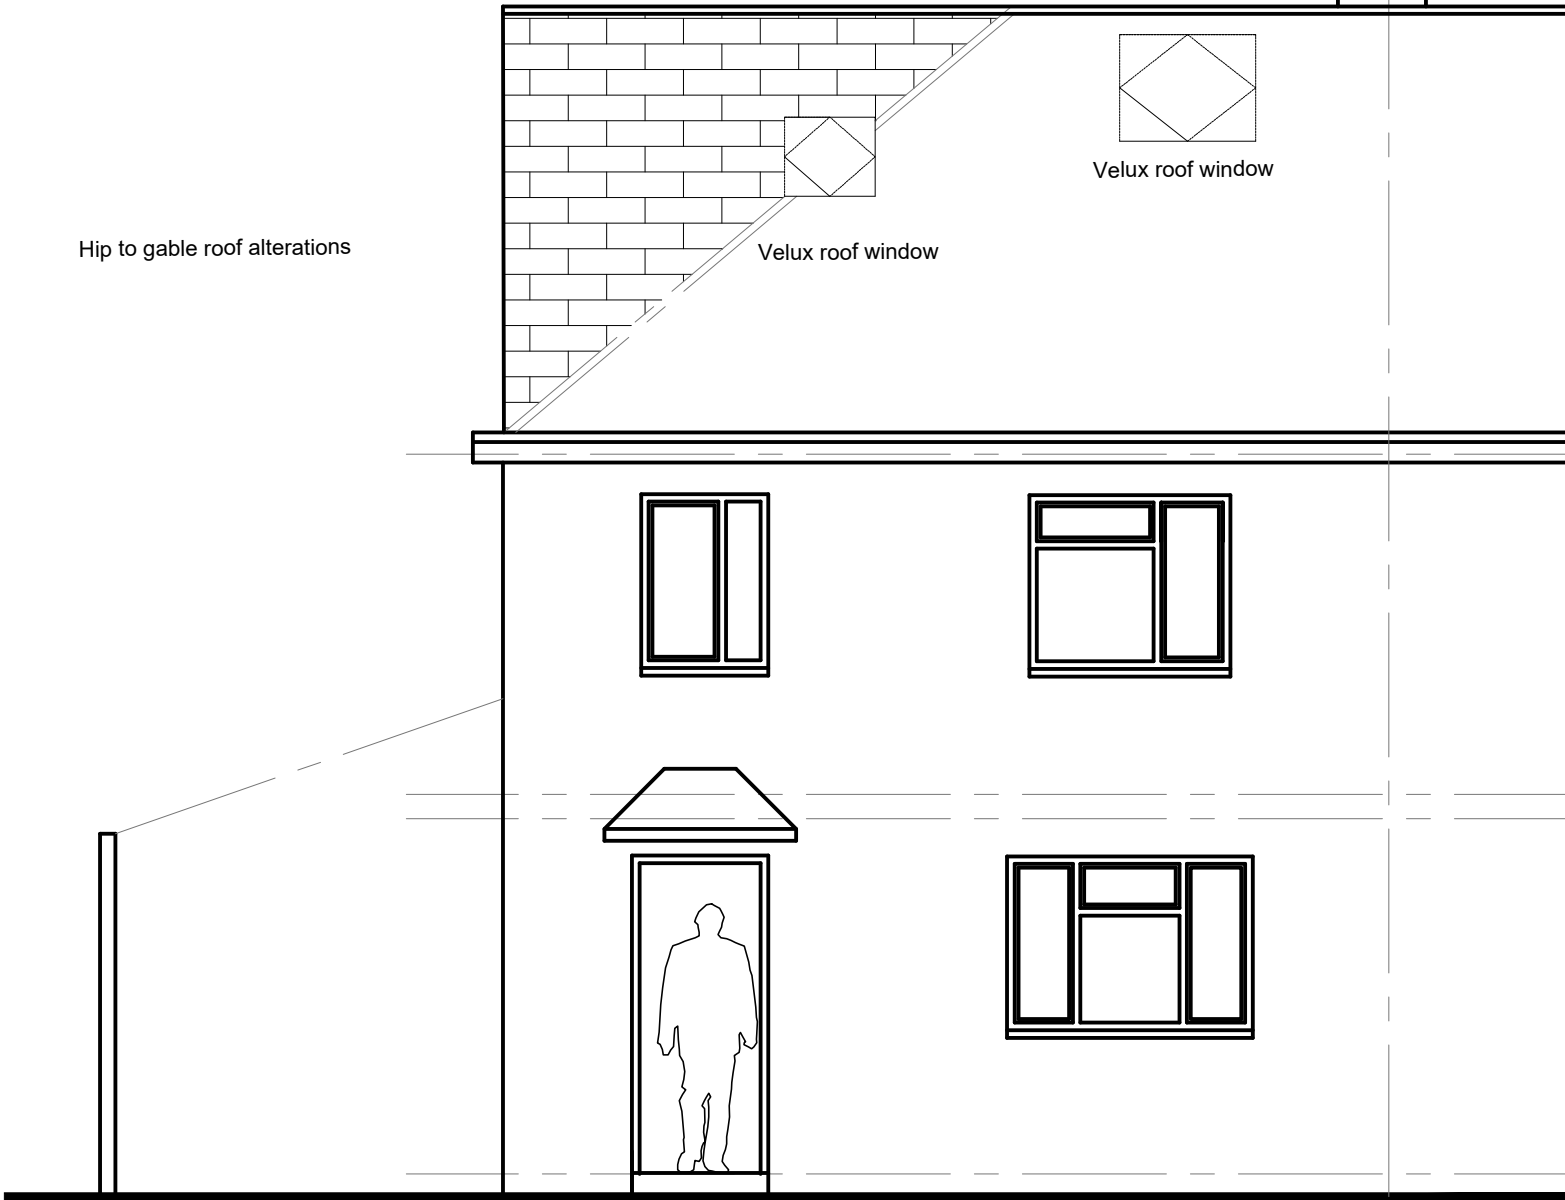


PROPOSED REAR ELEVATION

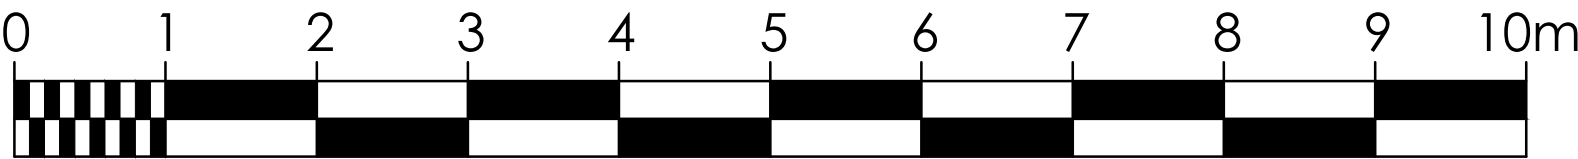

PROPOSED FRONT ELEVATION

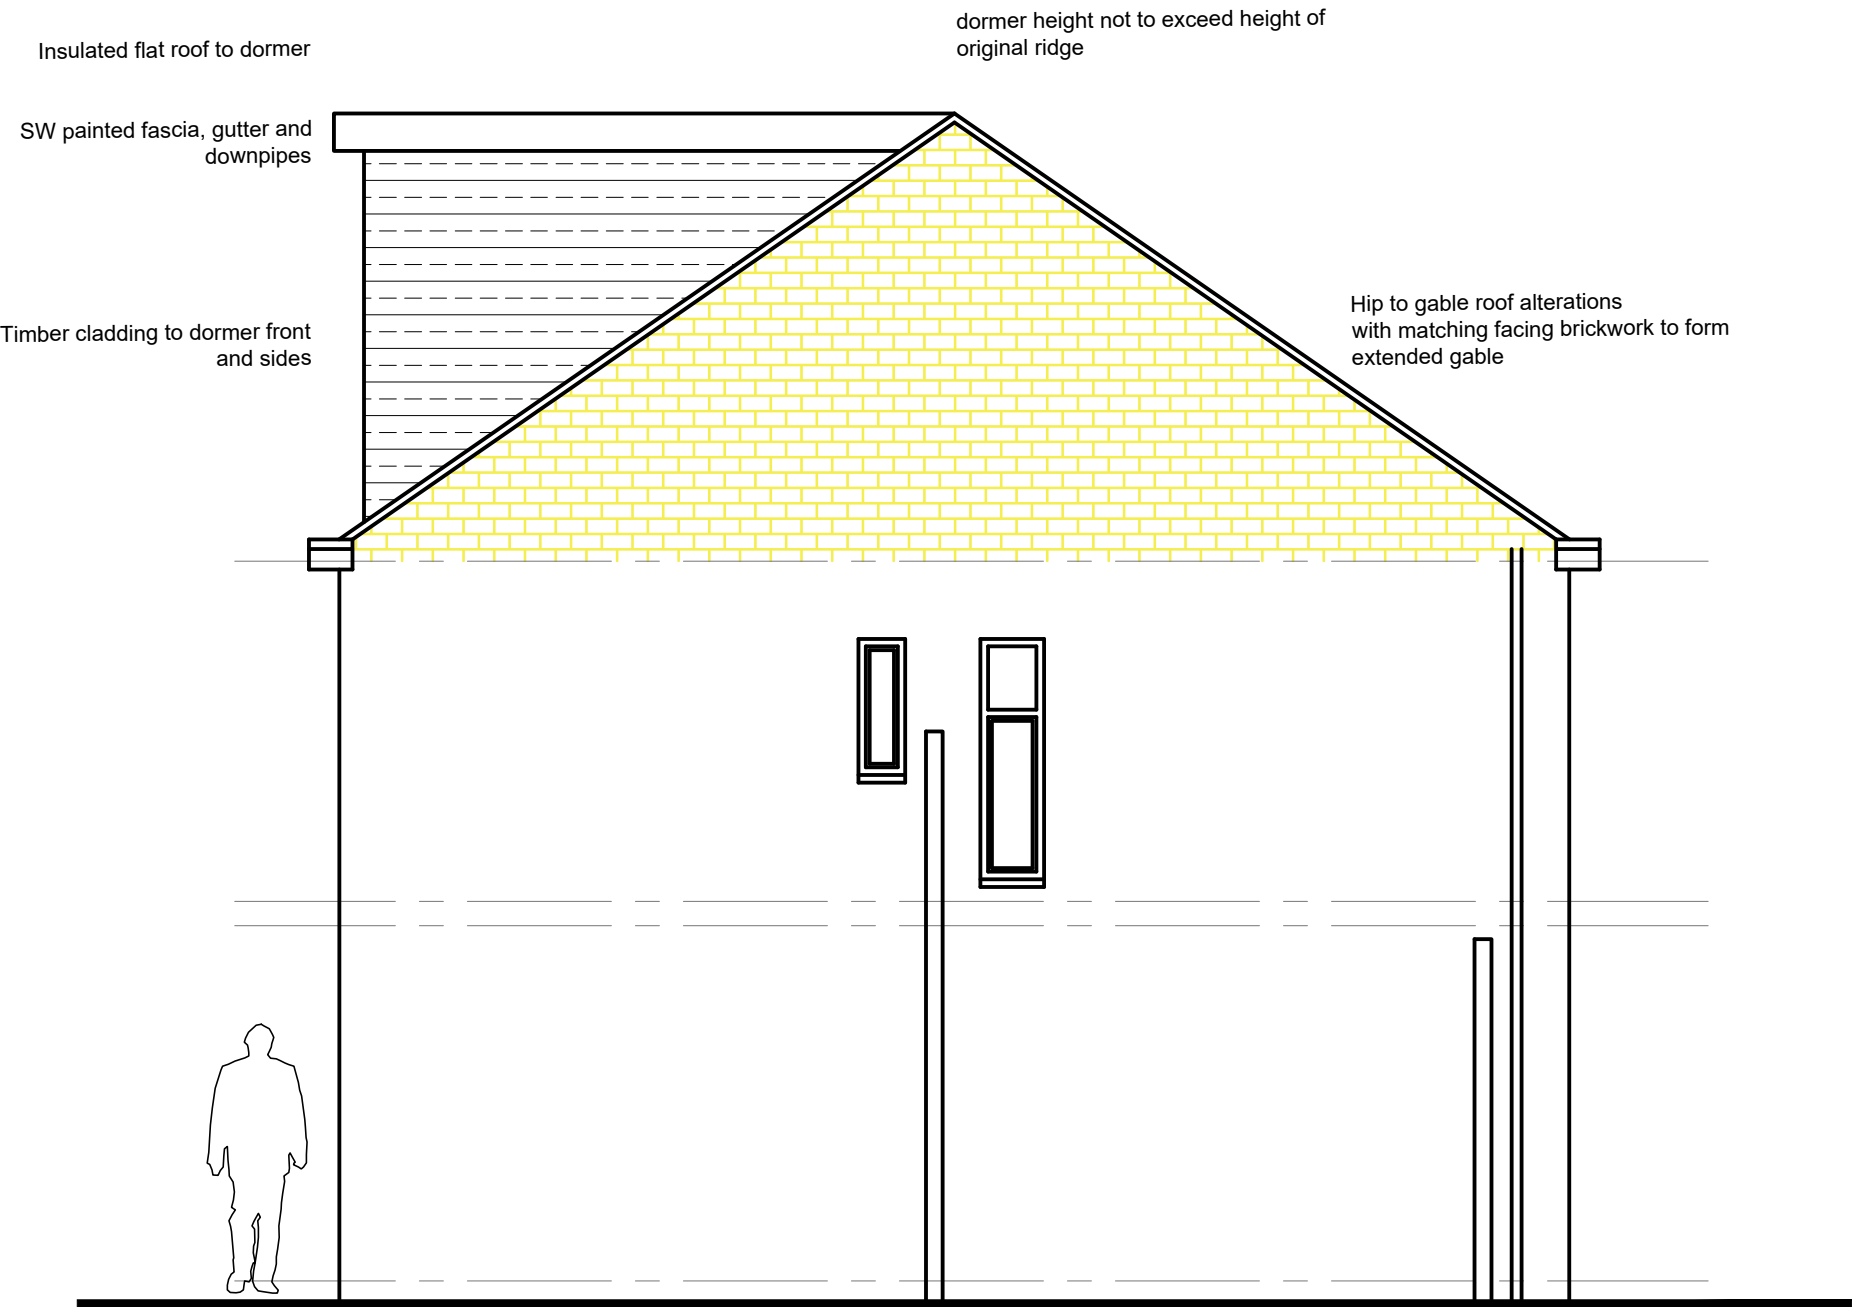

PROPOSED GABLE ELEVATION

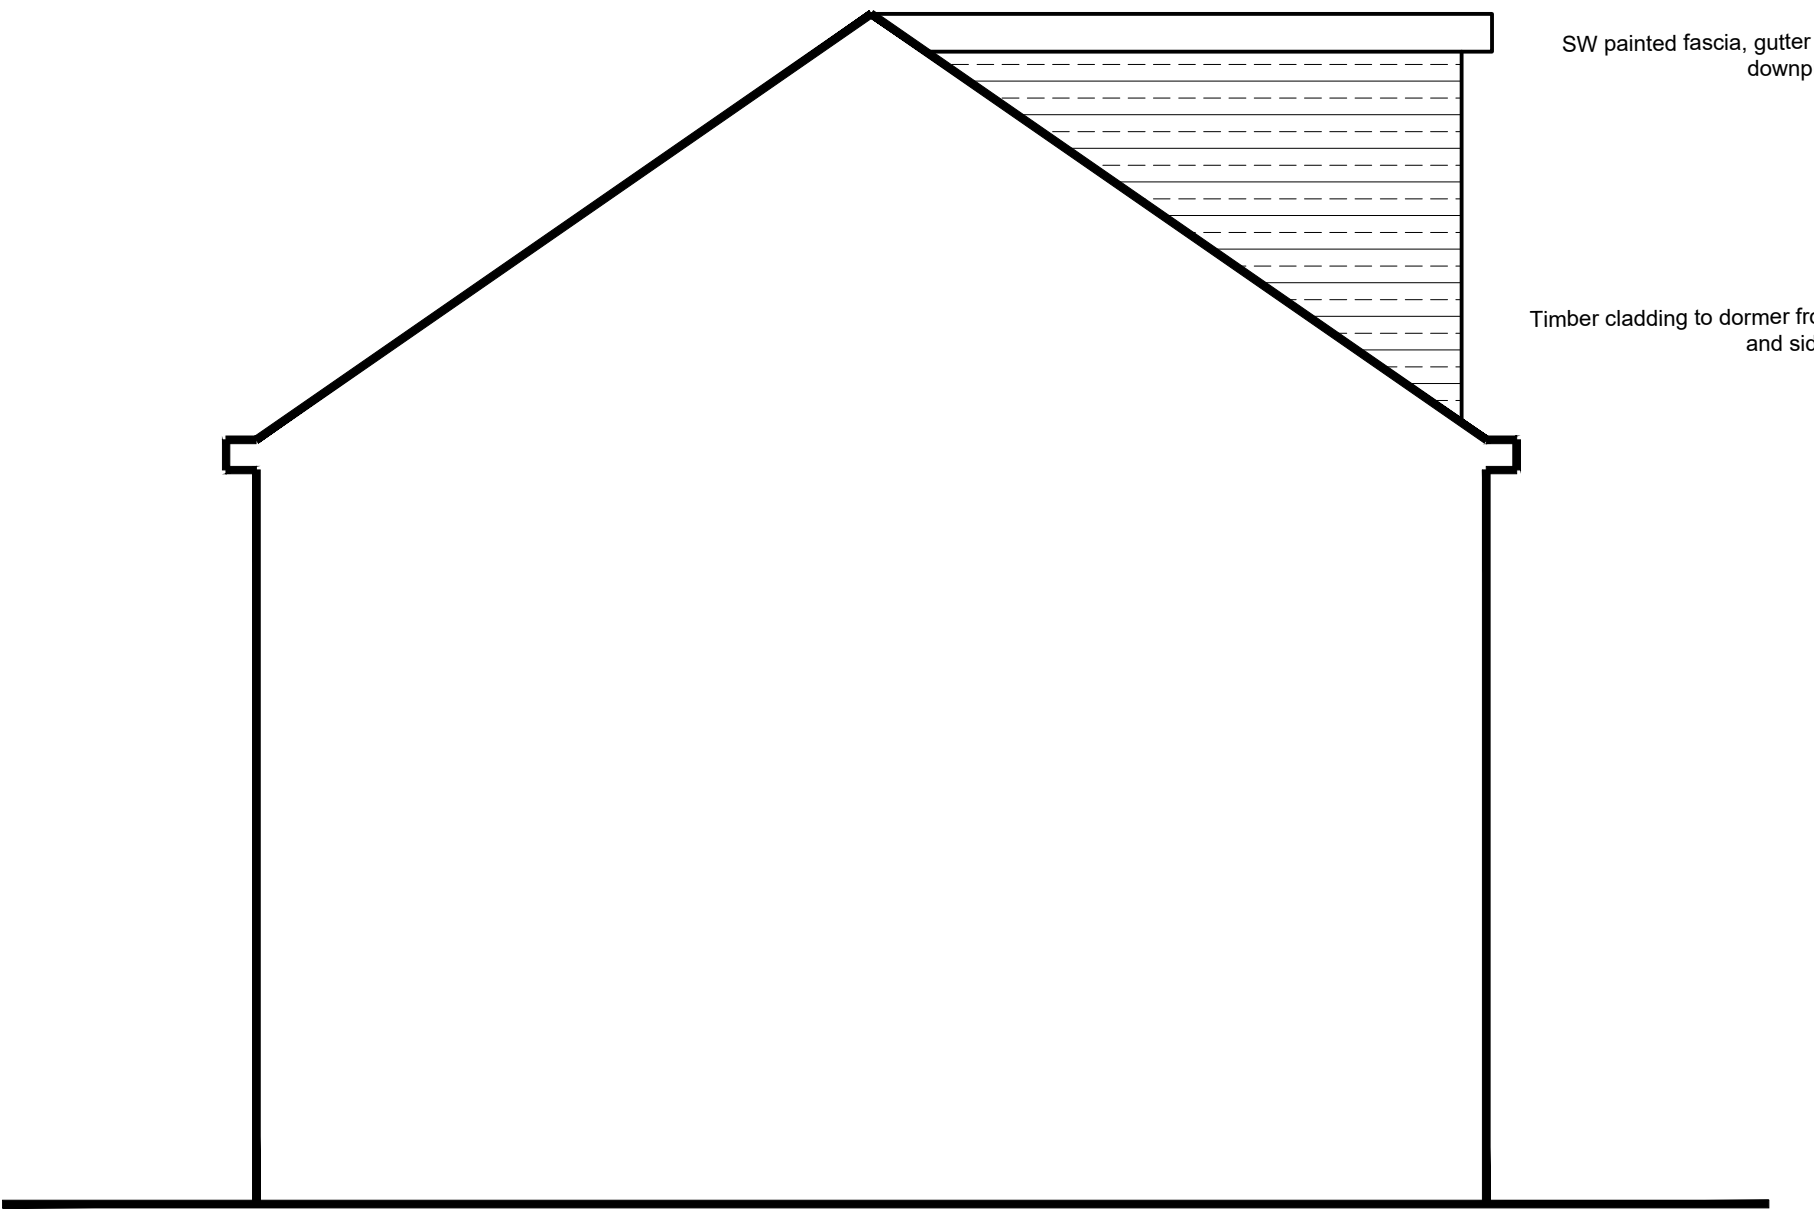

PROPOSED GABLE SECTION TO Nr 10

NOTE:

The Contractor is to check and verify all building and site dimensions, levels and sewer invert levels at connection points before work starts.

This drawing must be read with and checked against any structural or other specialist drawings provided.

The Contractor is to comply in all respects with the current Building Regulations whether or not specifically stated on these drawings.

This drawing is not intended to show details of foundation or ground conditions. Each area of ground relied upon to support the structure depicted must be investigated by the Contractor and suitable methods of foundation be provided.

THIS SCHEME IS NOT BASED ON A SURVEY

DO NOT SCALE FROM THIS DRAWING

Drawing Status			
Construction Status			
Rev.		By	Date

RICHMOND CONSULTANTS

Mobile 07710131750

Email smnicholls@ntfworld.com

Site 12 Hadley Avenue Manchester M13 0UU			
Title Proposed Hip to Gable Conversion and Rear Dormer Proposed Elevations			
Checked	Drawn By SRN	Scale 1:50 @A1	Date Nov 2022
Drawing Number 15.22 PL103			Rev. --