


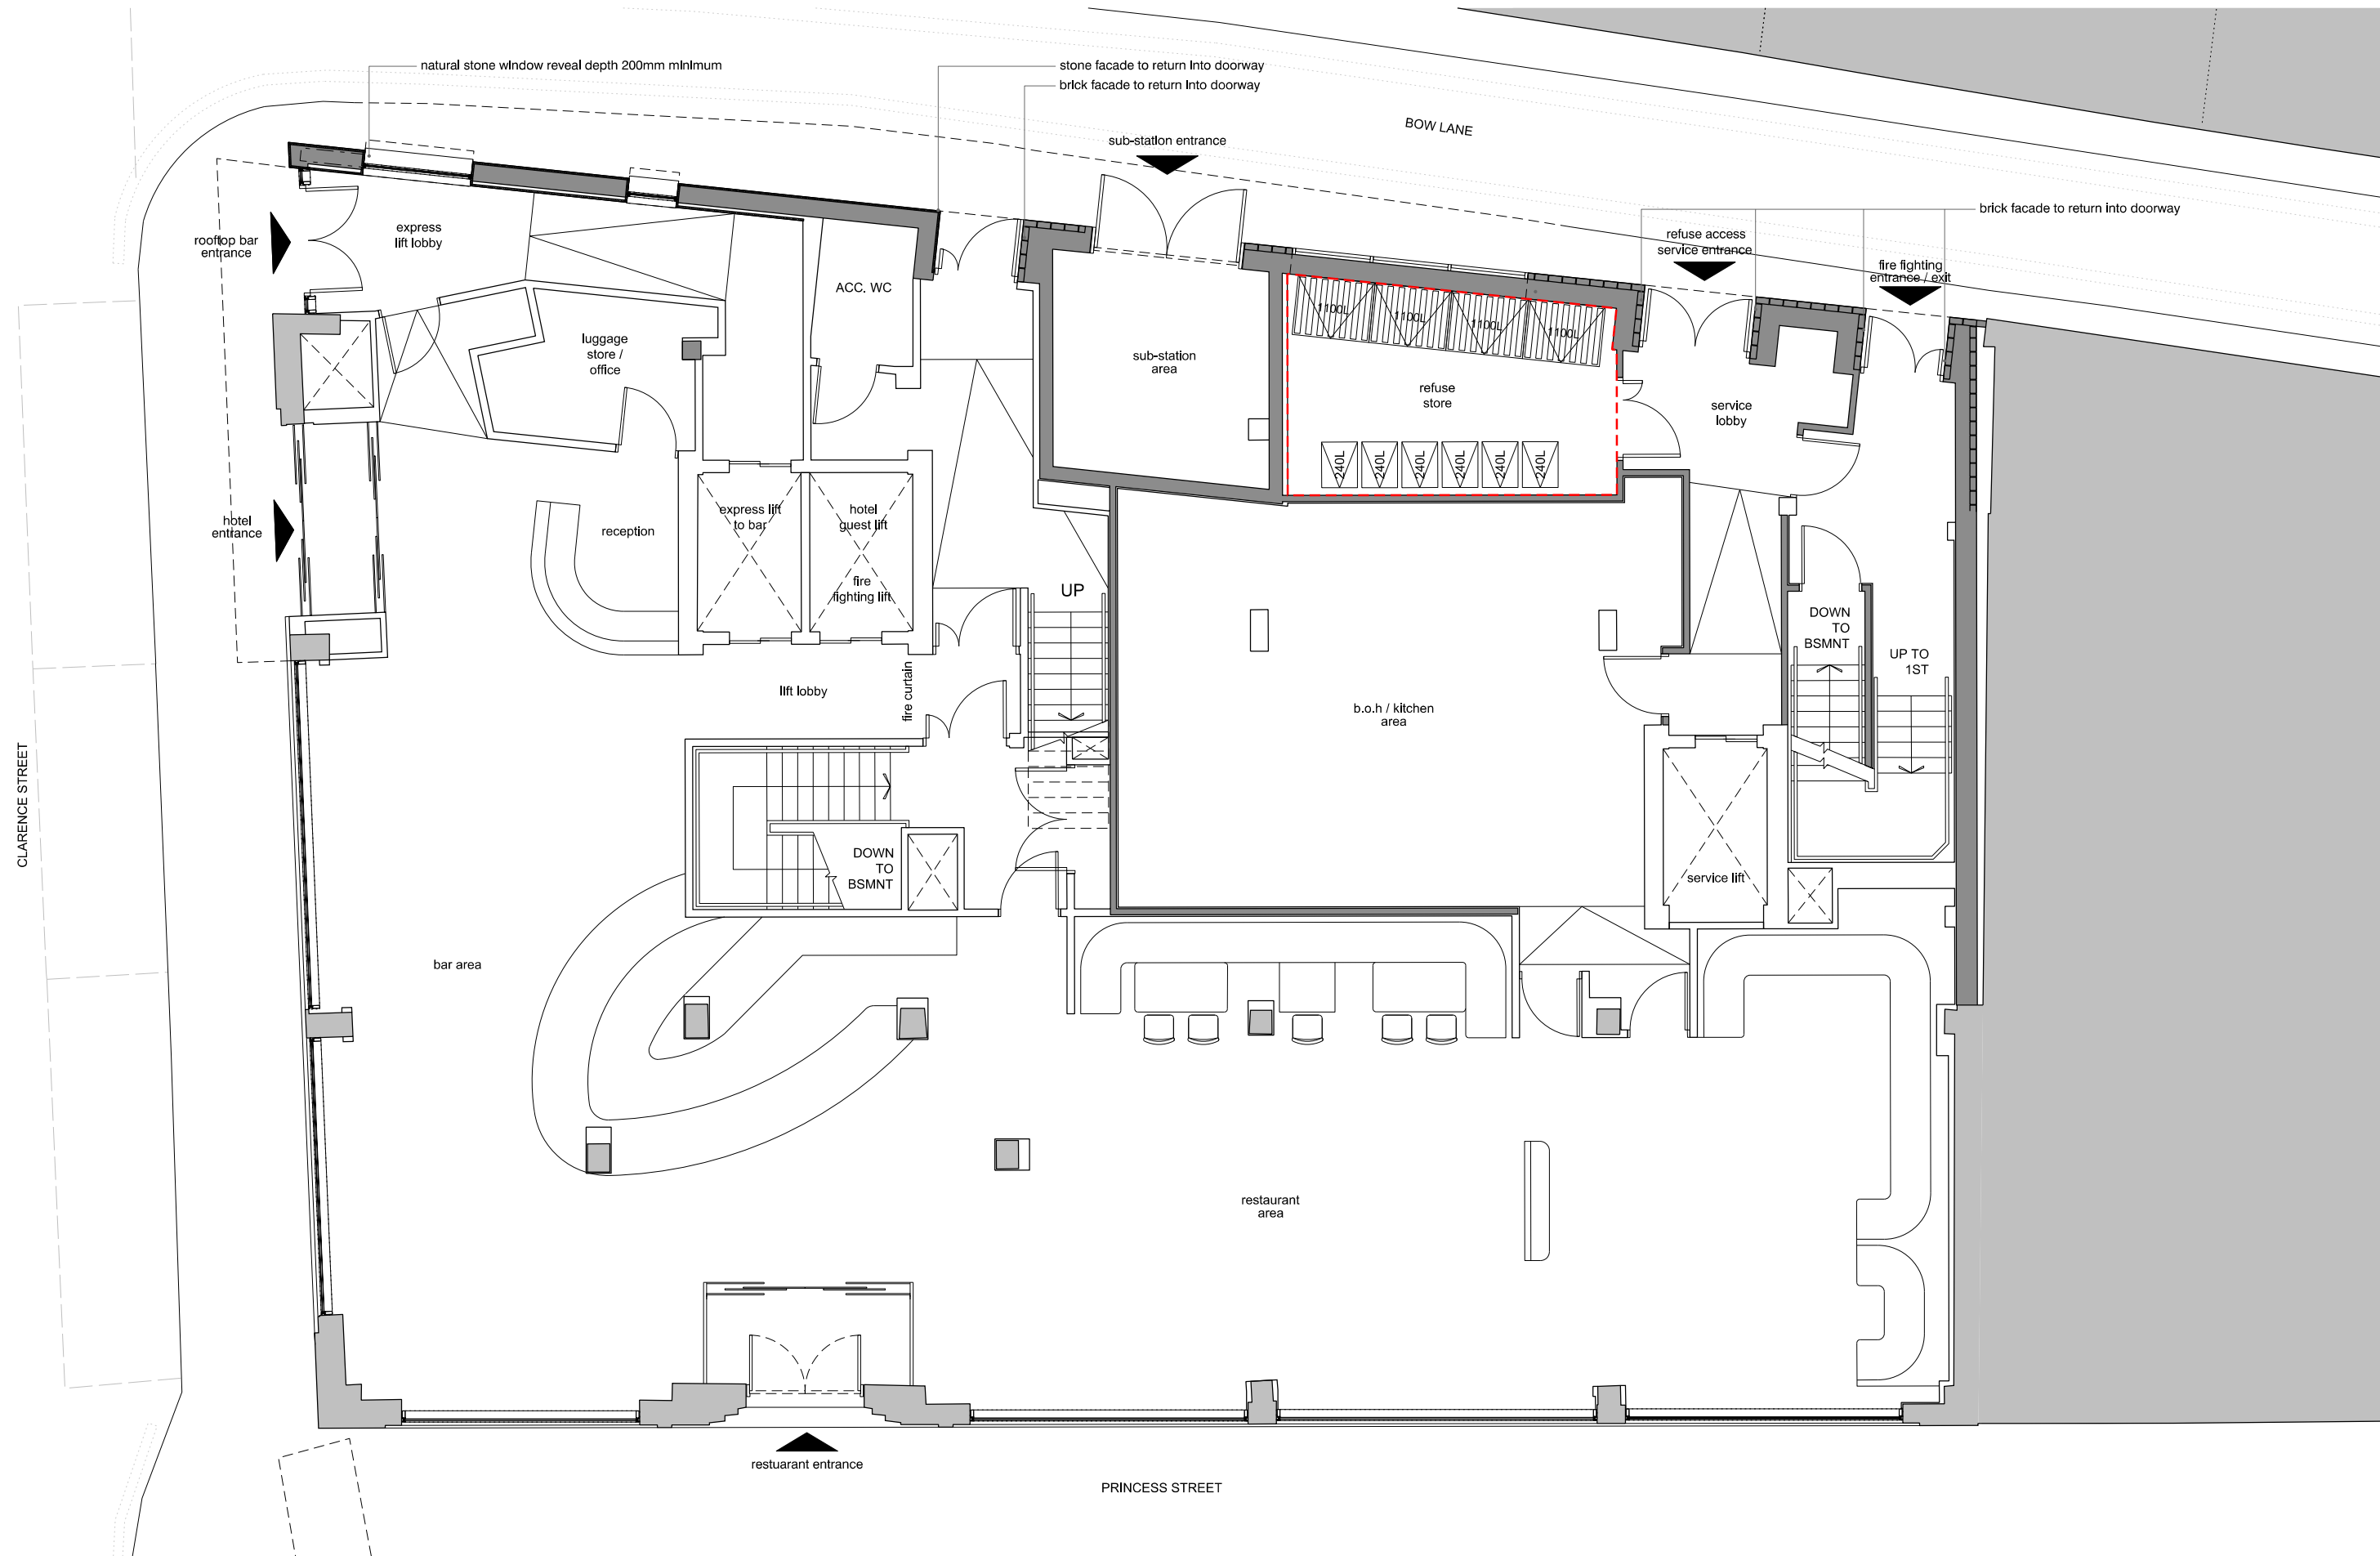

revision: date: note:
P01 20190425 planning submission
P02 20210113 section 73 application
P03 20220824 2nd section 73 application

KEY
existing walls and columns
proposed extension
proposed new partitions
refuse store



project
4*hotel on princess street,
manchester
job no.
7415
title
proposed ground floor plan
scale
1:100 @ A3
drawing no.
al(05)0021

in association with
LEACH RHODES WALKER
ARCHITECTS
www.lrw.co.uk

stephenson hamilton risley
STUDIO

3 riverside mews
4 commercial street
manchester, M15 4RQ
www.shr.studio
email@shr.studio
0161 832 0244