



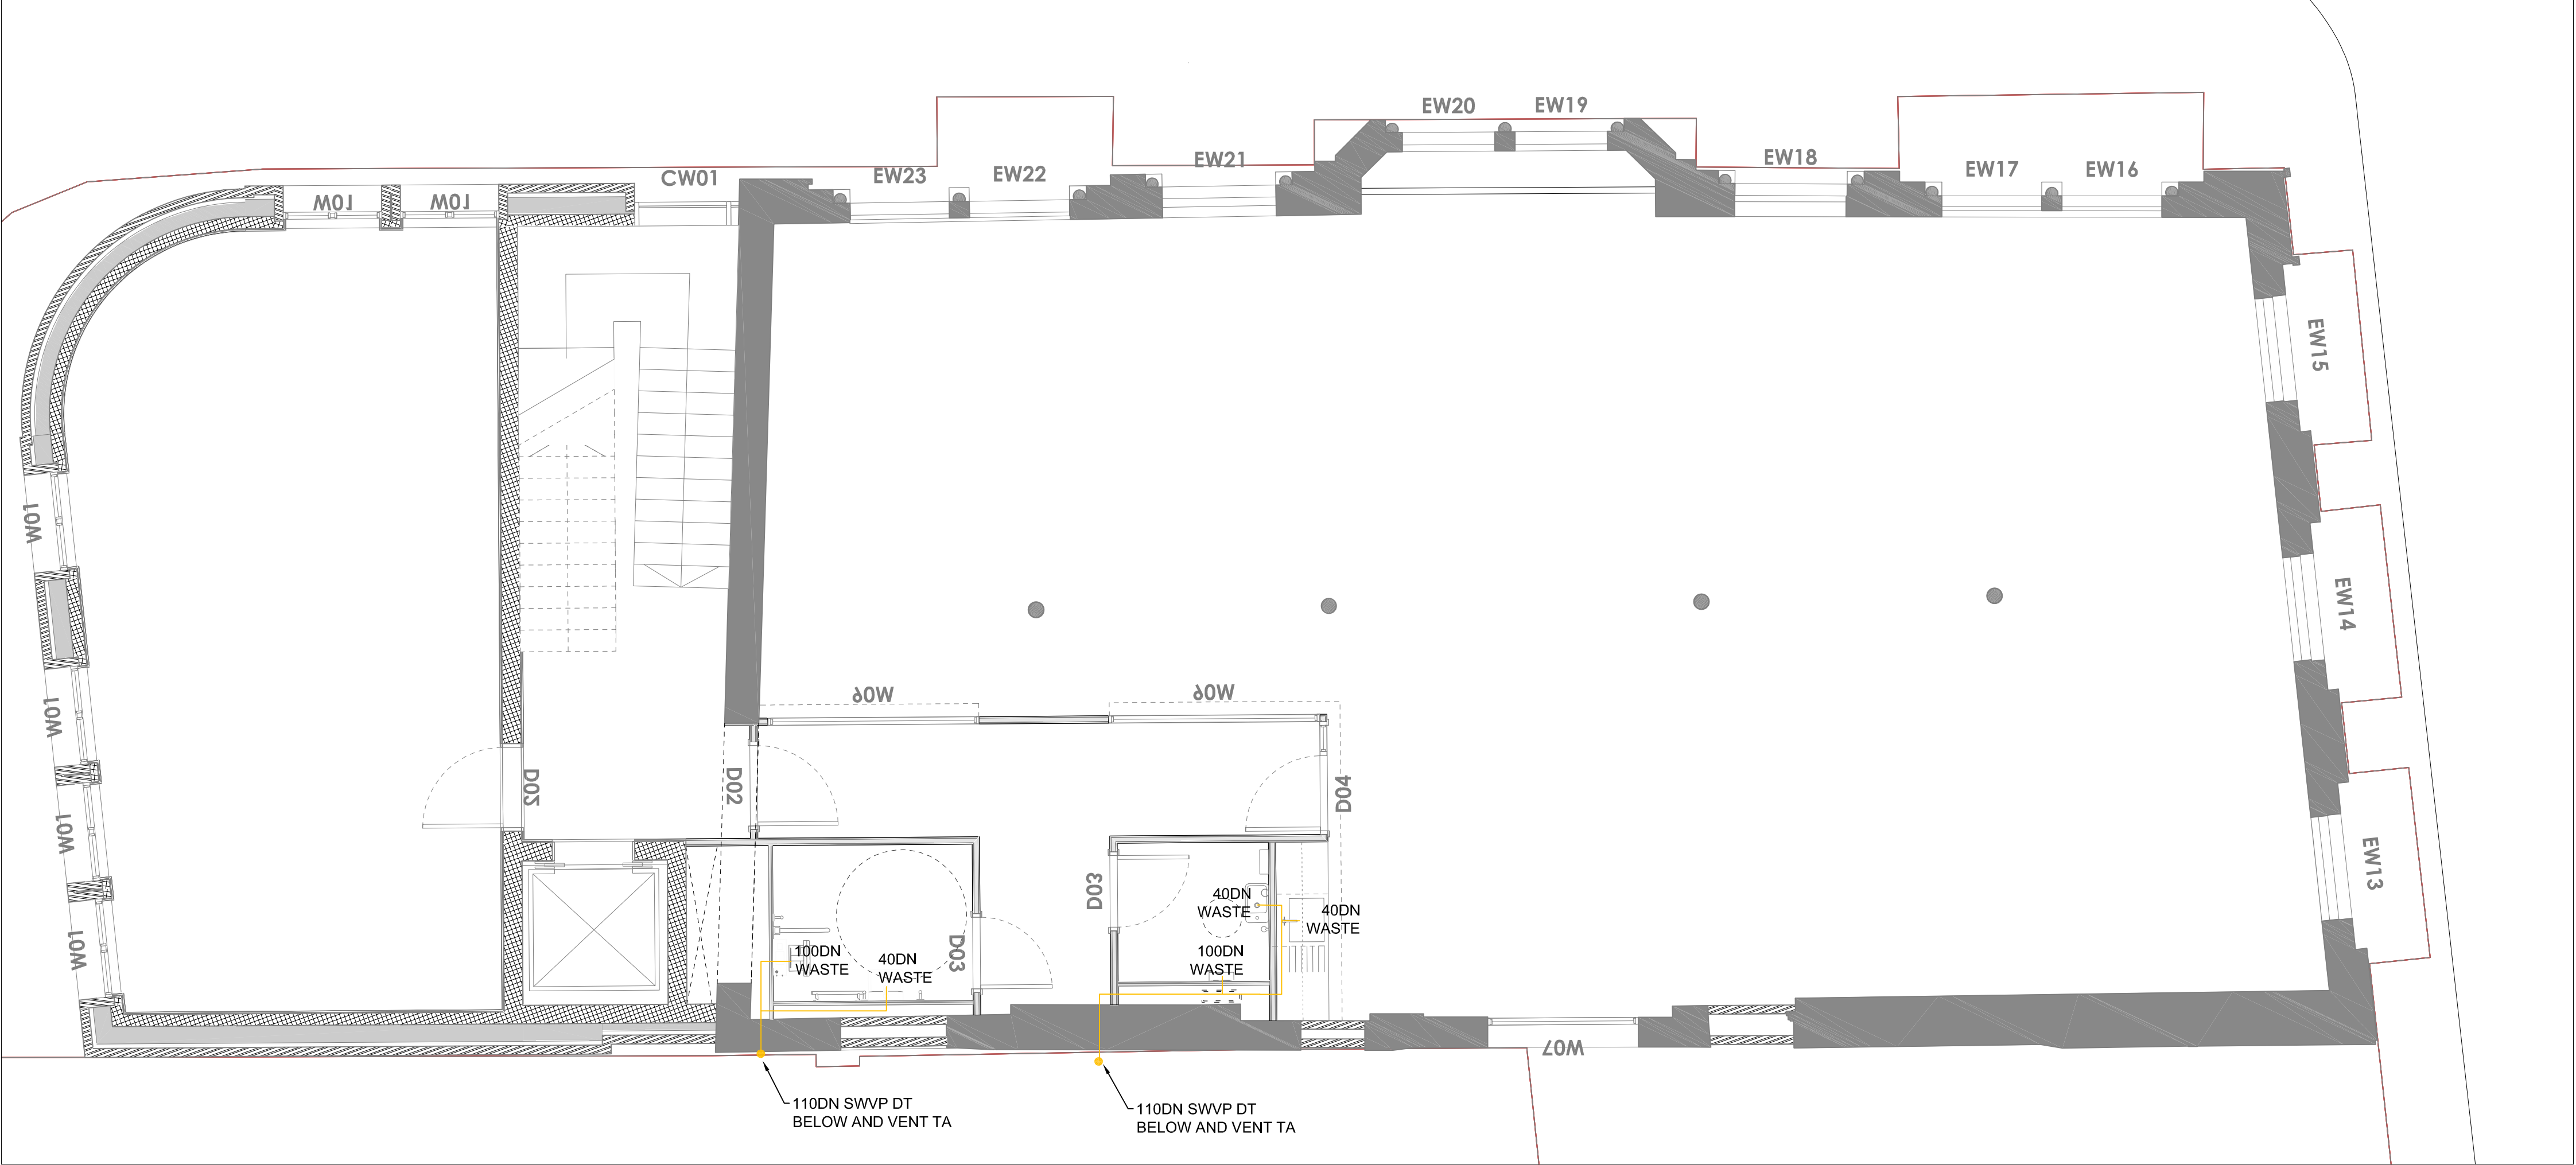

FIRST FLOOR

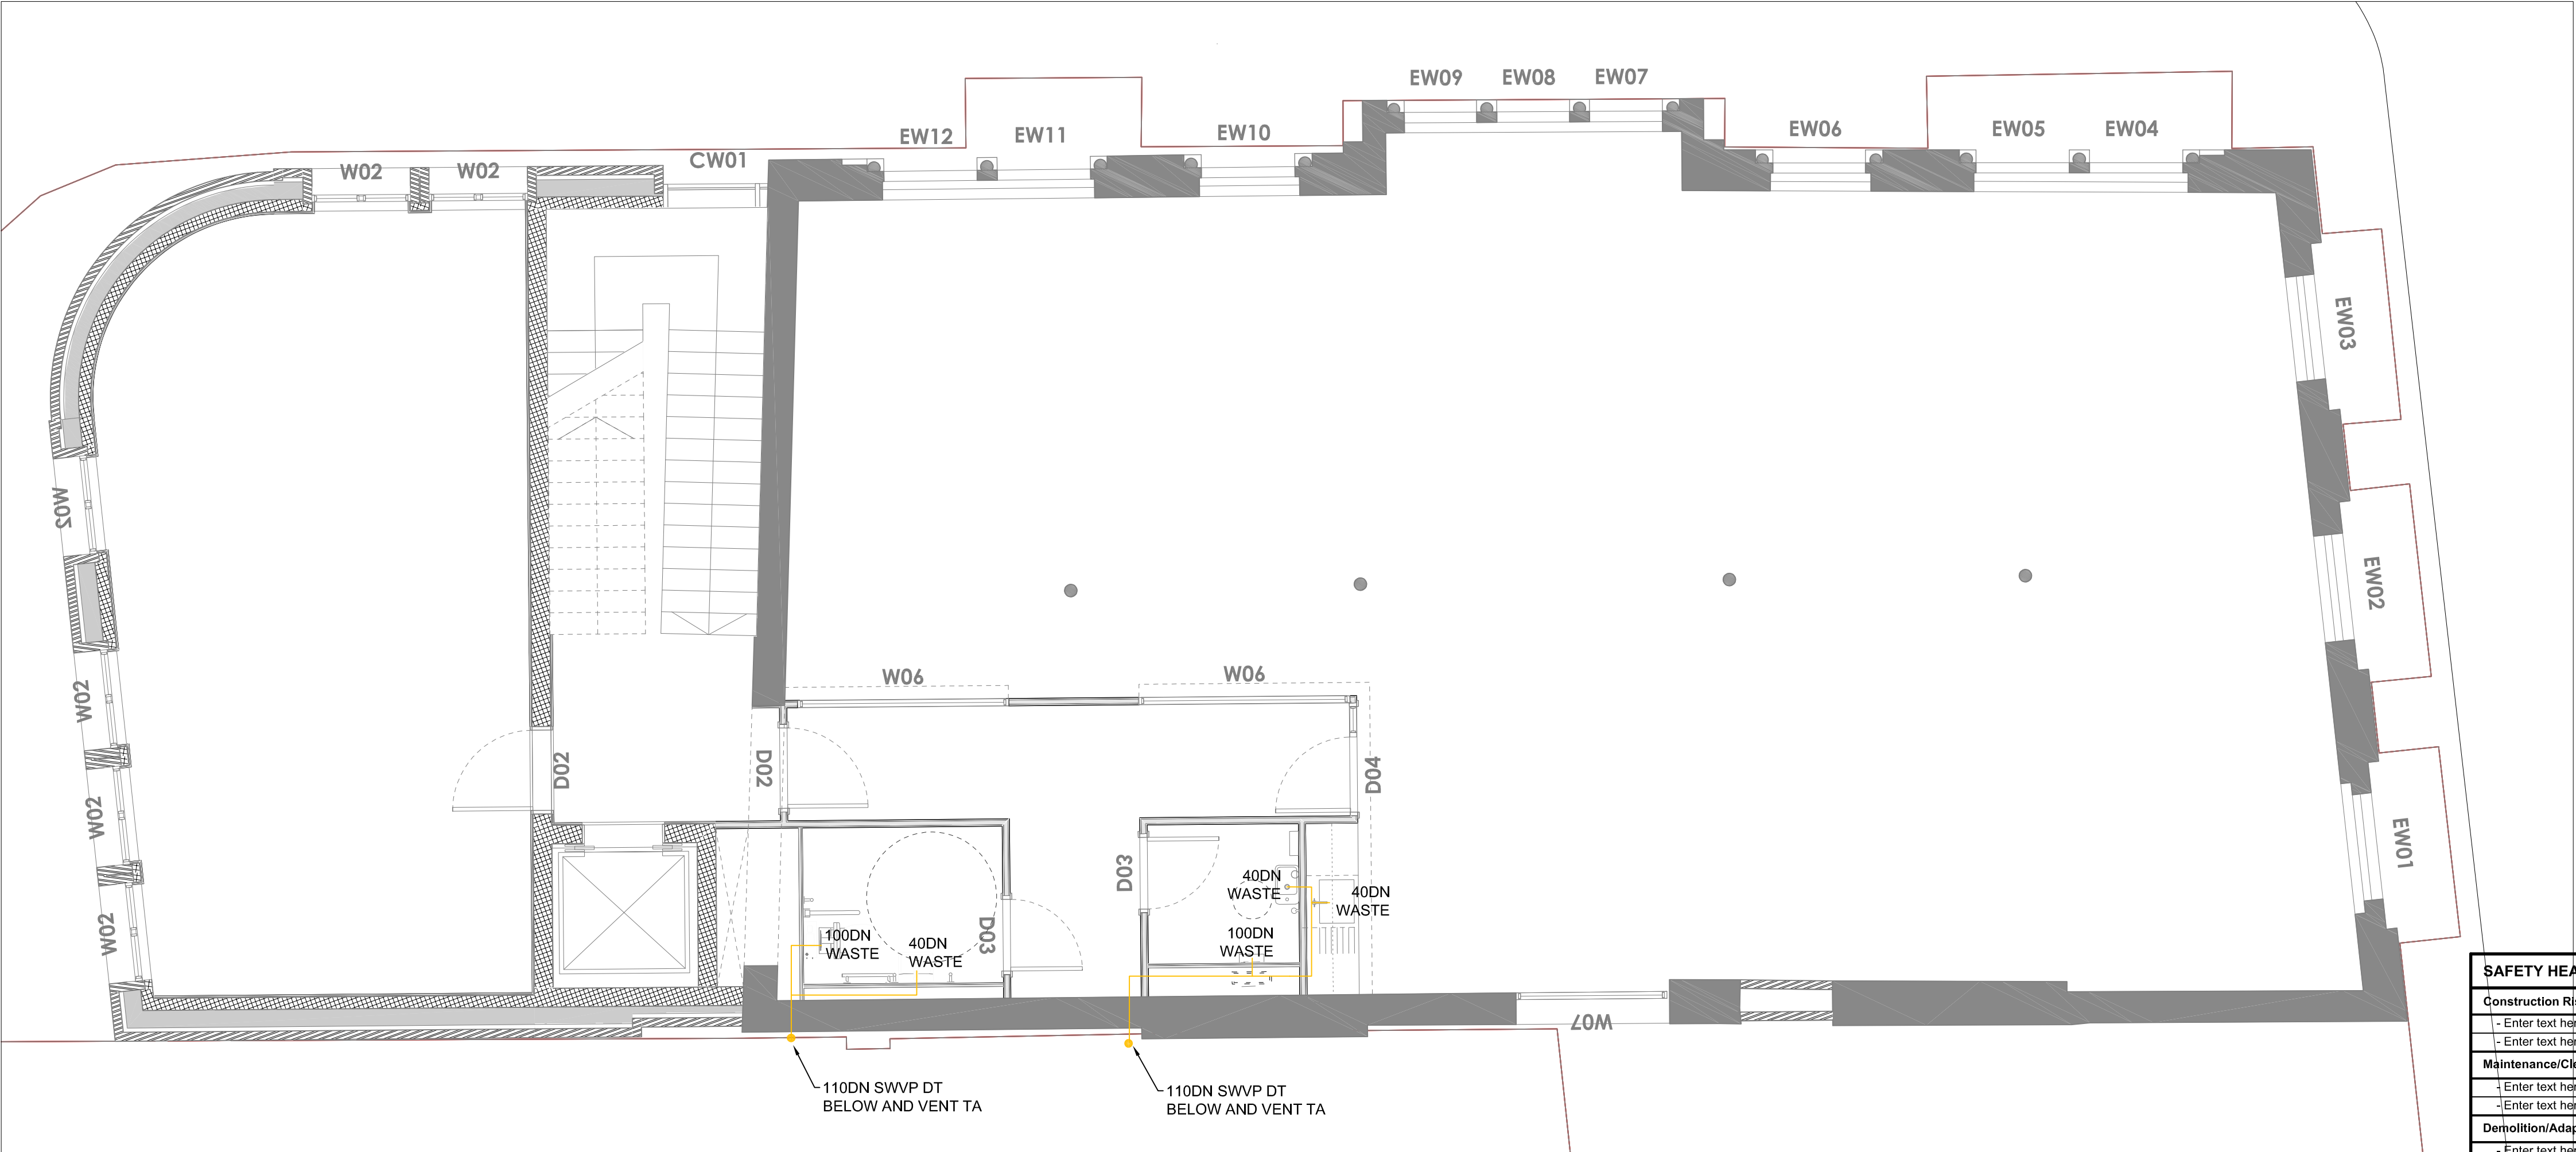

SECOND FLOOR

T3	05/08/22	TENDER ISSUE	JL	RW	RW
T2	28/07/22	TENDER ISSUE	RW	PW	RW
T1	27/06/22	TENDER ISSUE	JL	RW	RW
Rev	Date	Description	By	Check	App.

COPYRIGHT: THE COPYRIGHT OF THIS DRAWING IS VESTED IN CLANCY CONSULTING.
IT SHALL NOT BE USED WITHOUT PERMISSION BY ANYONE FOR ANY PURPOSE.
DO NOT SCALE THIS DRAWING ELECTRONICALLY OR MANUALLY.
WORK TO FIGURED DIMENSIONS ONLY.
ALL DIMENSIONS ARE IN MILLIMETRES UNLESS STATED OTHERWISE.
DO NOT TURN ON LAYERS THAT HAVE BEEN TURNED OFF.
DO NOT TUMBLAYERS THAT HAVE BEEN FROZEN.
DRAWING MUST BE PRINTED IN BLACK AND WHITE ONLY.

Client

Project
Laystall Street
Office Regurbishment

Office
Altrincham

Discipline
Electrical

Title
First and Second Floor
Above Ground Drainage Layout

Scale @ A1
1:50

Status
Tender



www.clancy.co.uk

Project No.	Originator	Building/Zone	Level
7/9936	CCL	XX	01,02
Type	Discipline	Drawing No.	Revision
DR	M	5402	T3

SAFETY HEALTH AND ENVIRONMENTAL INFORMATION BOX

Construction Risks

- Enter text here / Delete text where necessary
- Enter text here / Delete text where necessary

Maintenance/Cleaning Risks

- Enter text here / Delete text where necessary
- Enter text here / Delete text where necessary

Demolition/Adaption Risks

- Enter text here / Delete text where necessary
- Enter text here / Delete text where necessary

In addition to the hazards / risks normally associated with the type of work detailed on this drawing the contractor is to take note of the above & also the hazards identified in the risk assessment document. It is assumed that all works detailed on this drawing will be performed by a competent contractor working, where appropriate, to an approved method statement.