




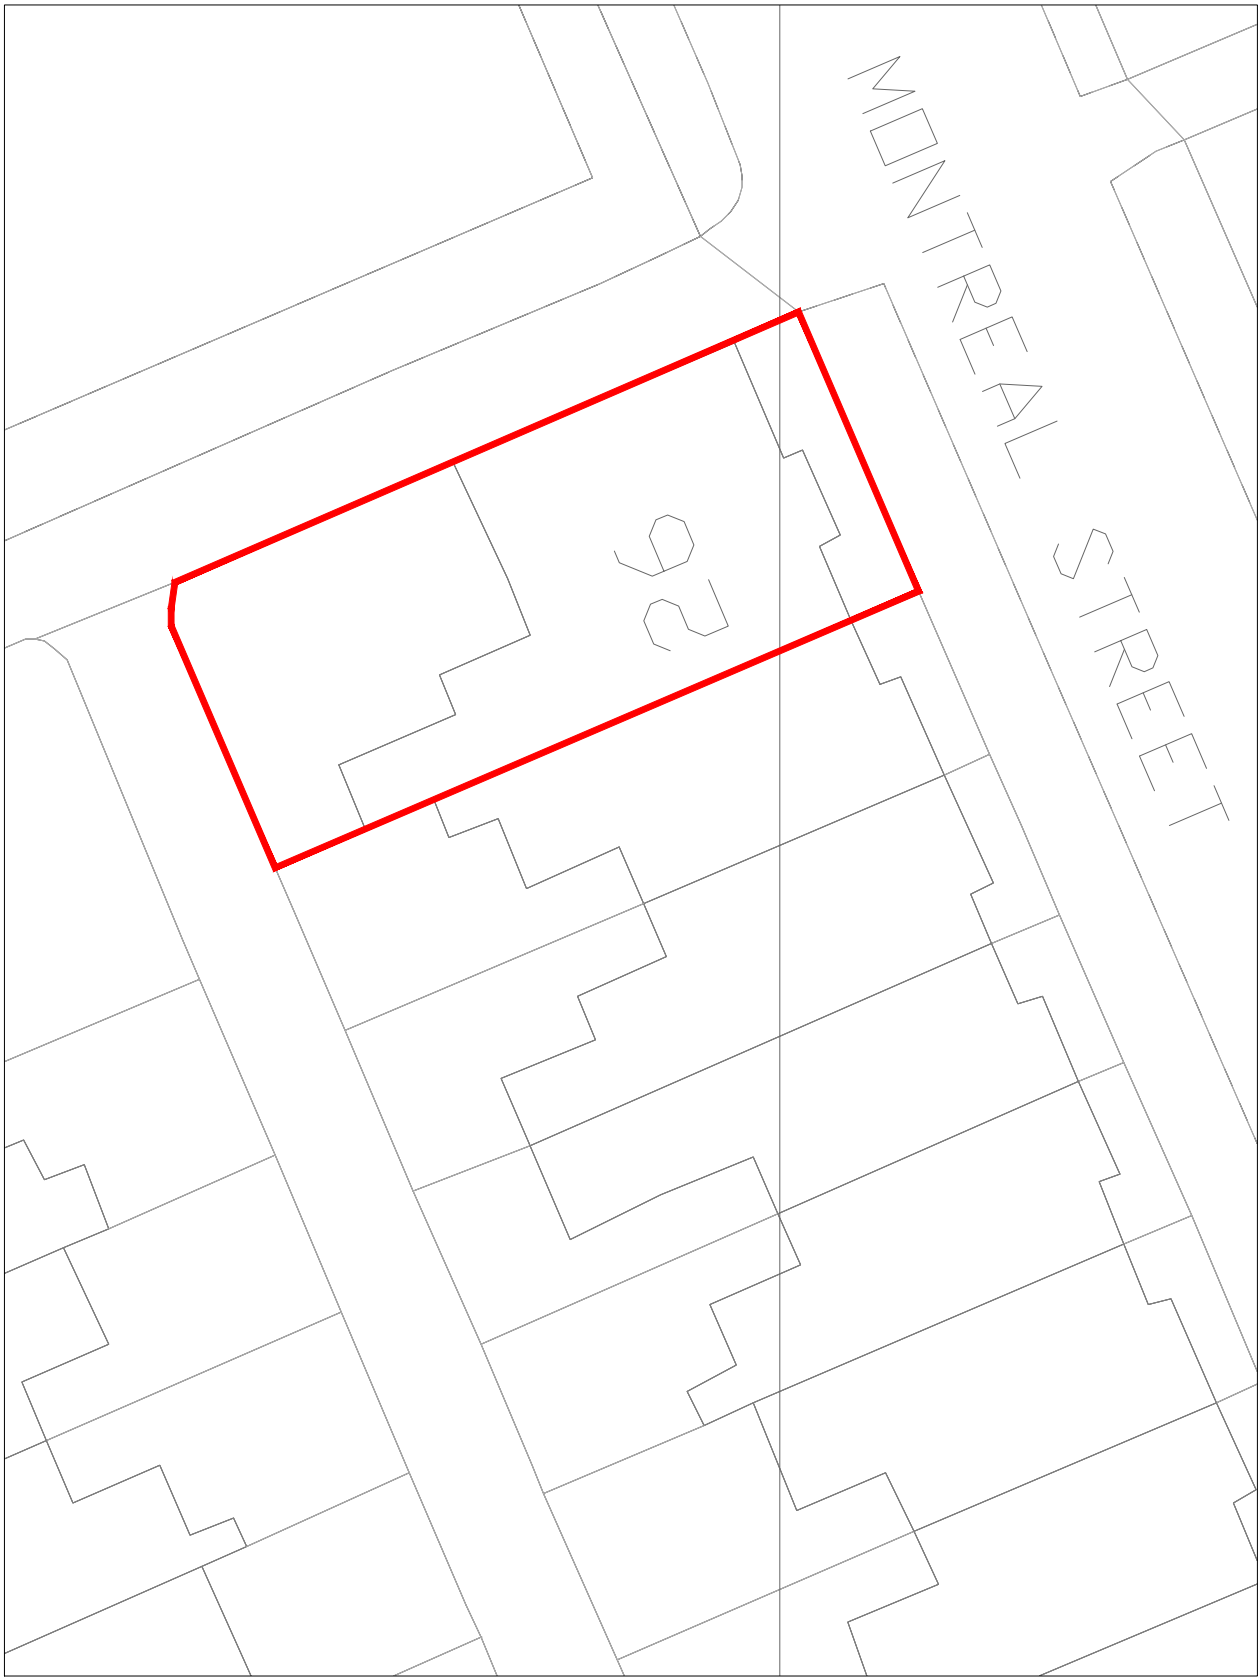

EXISTING SITE PLAN

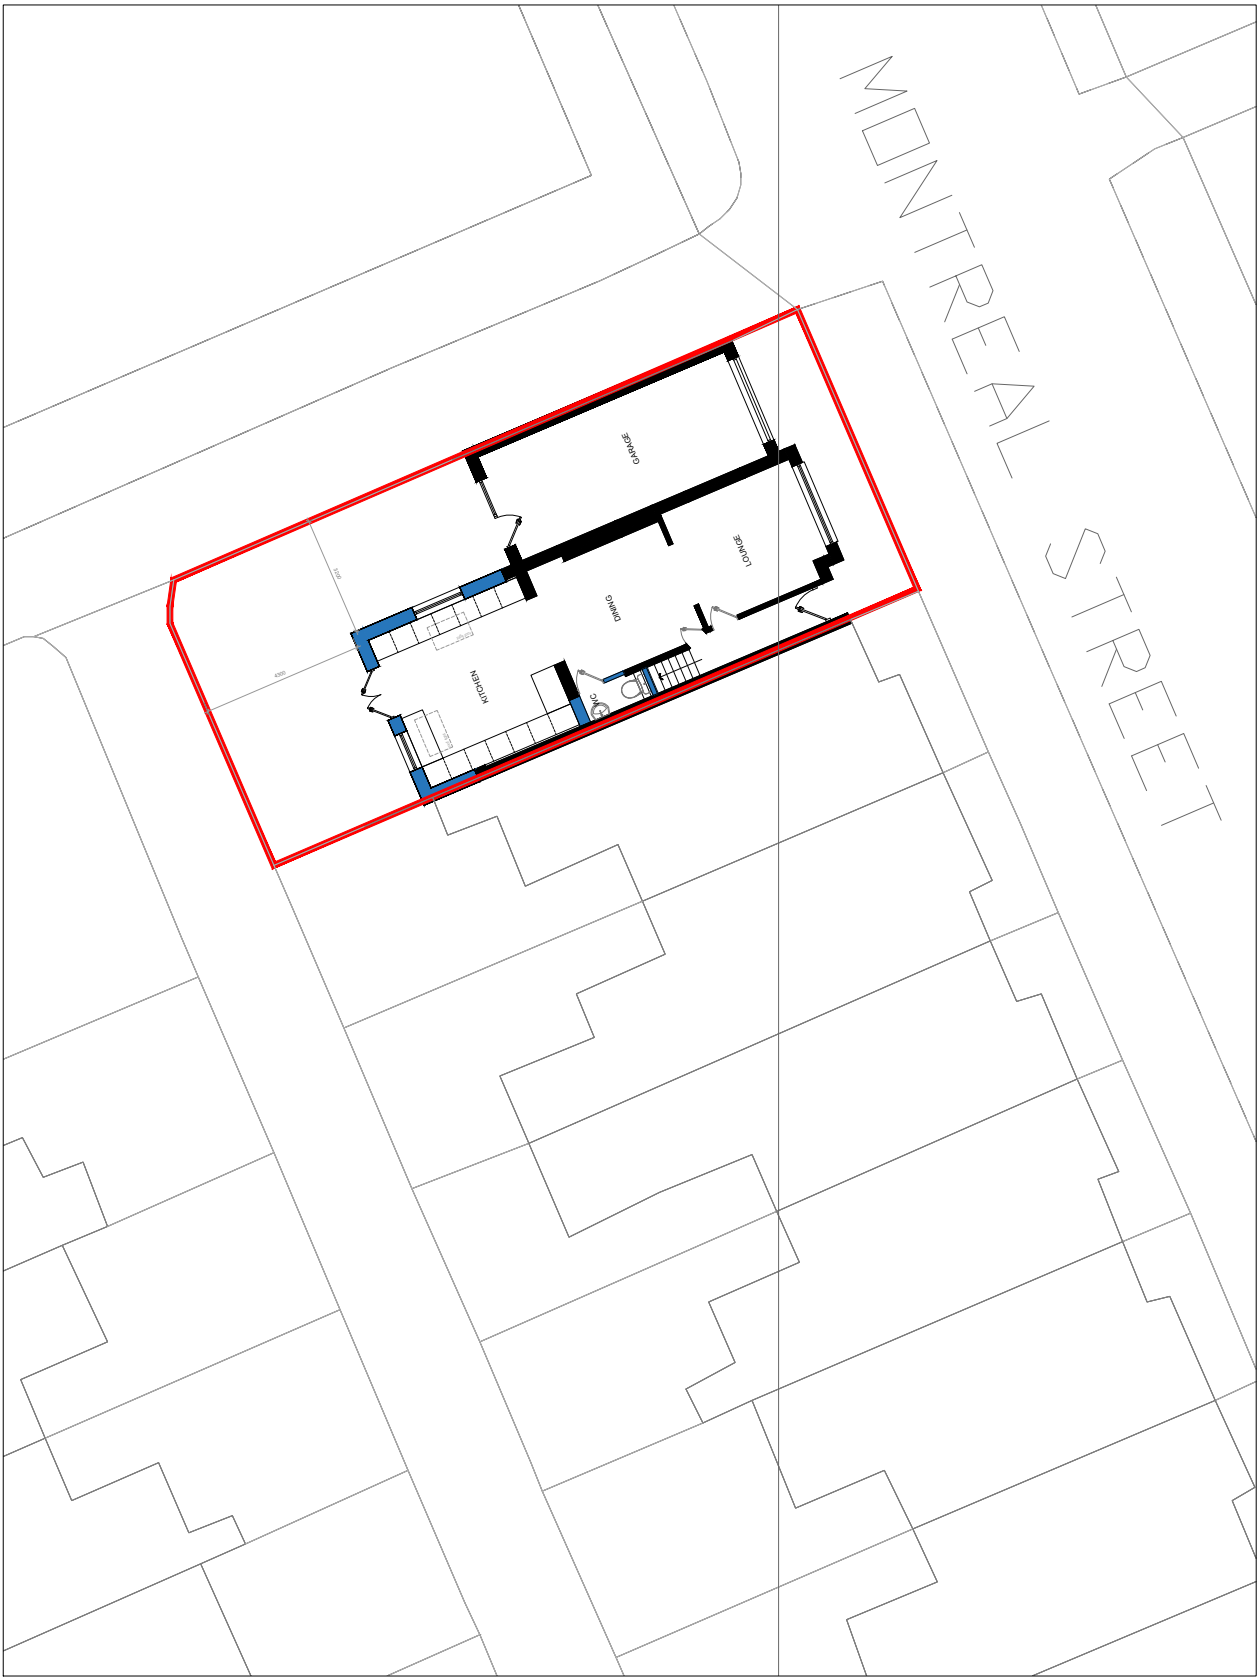

PROPOSED SITE PLAN

 

- GENERAL NOTES:**
- 1 All boundaries, dimensions and levels are to be checked on site before construction and any discrepancies reported to the Architect / Designer.
  - 2 Partial Service: Any discrepancies with site or other information is to be advised to the Architect / Designer and direction and / or approval is to be sought before the implementation of the detail.
  - 3 Block and site plans are reproduced under license from the Ordnance Survey.
  - 4 Do not scale this drawing.
  - 5 For the purpose of coordination, all relevant parties must check this information prior to implementation and report any discrepancies to the Architect / Designer.

- KEY**
- Existing Walls
  - New Walls

|   |                            |                                                     |                         |
|---|----------------------------|-----------------------------------------------------|-------------------------|
| CLIENT <b>Sarah O'Neill Lifetime Settlement 2012<br/>&amp; John O'Neill Lifetime Settlement 2012</b> |                            | DRAWING<br><b>Existing &amp; Proposed Site Plan</b> |                         |
| PROJECT<br><b>26 Montreal Street, Levenshulme</b>                                                    |                            | SCALE<br><b>1:200</b>                               | PAPER SIZE<br><b>A3</b> |
|   |                            | DATE<br><b>08/08/2022</b>                           | DRAWN BY                |
|   |                            | DRAWING No.<br><b>PD006</b>                         | REVISION<br><b>A</b>    |
|   |                            | DRAWING STATUS<br><b>PLANNING</b>                   |                         |
| <b>A</b>                                                                                             | <b>Issued For Planning</b> | <b>08.08.22</b>                                     |                         |
| REV                                                                                                  | DESCRIPTION                | DATE                                                |                         |