
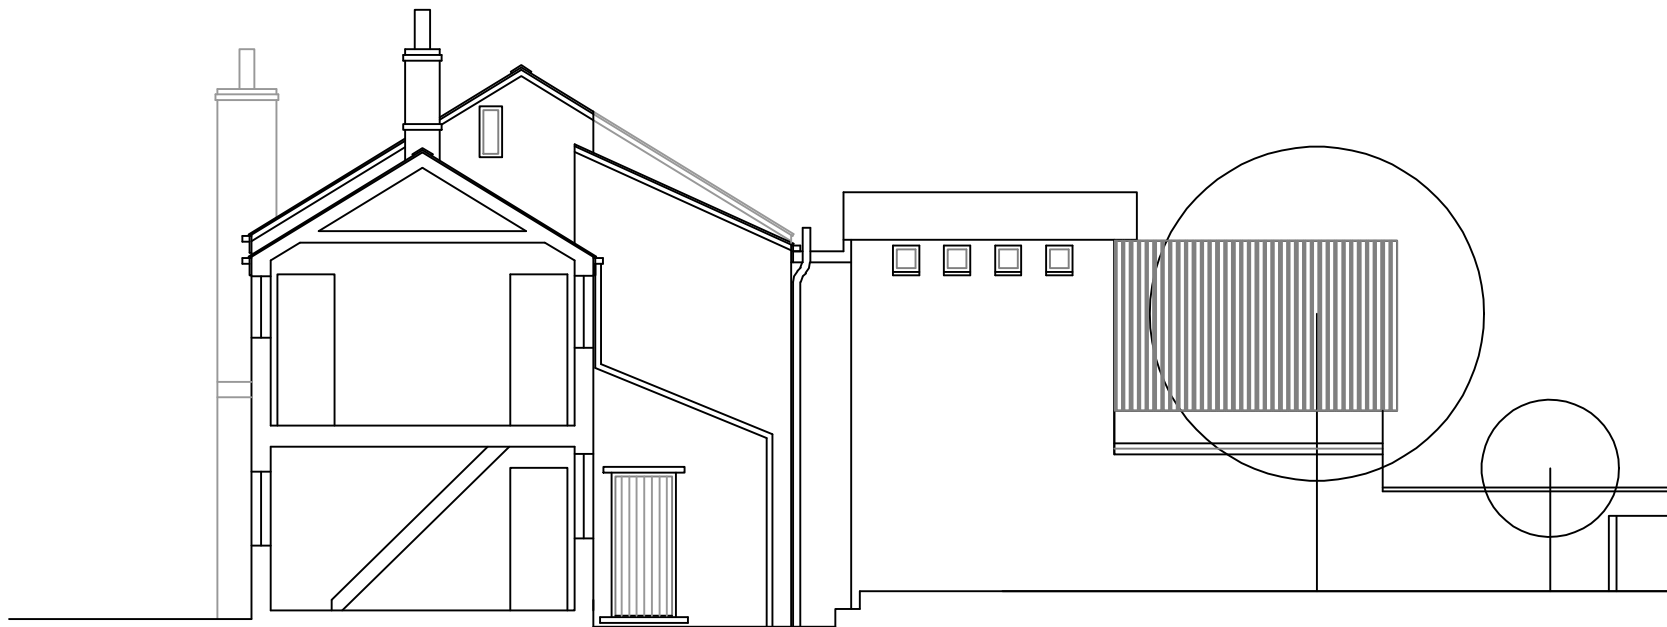


F013 - 133 Garden - Proposed South Elevation

 

133 NELL LANE
BUILDING SECTION - EXISTING

131 Nell Lane - Extension

Scale 1:100 @ A4 DKL 21.06.2022