



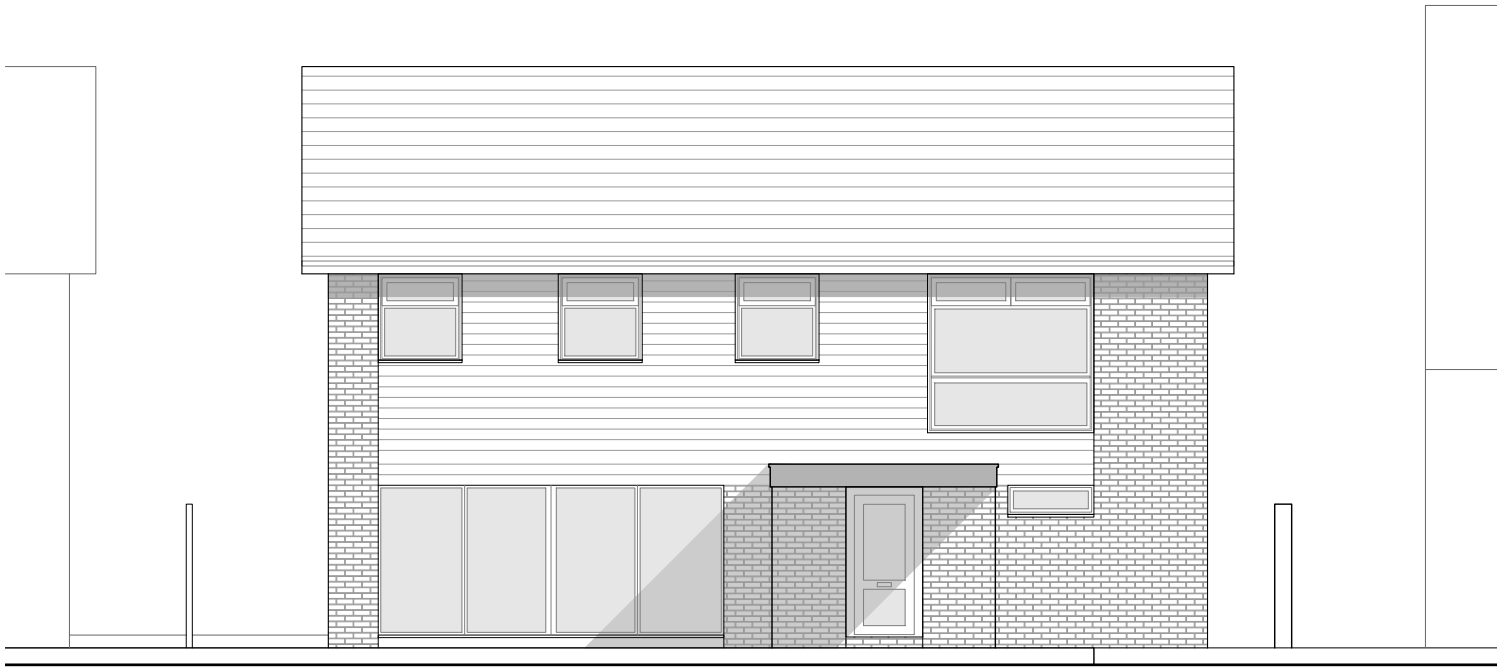


WEST (FRONT) ELEVATION AS EXISTING

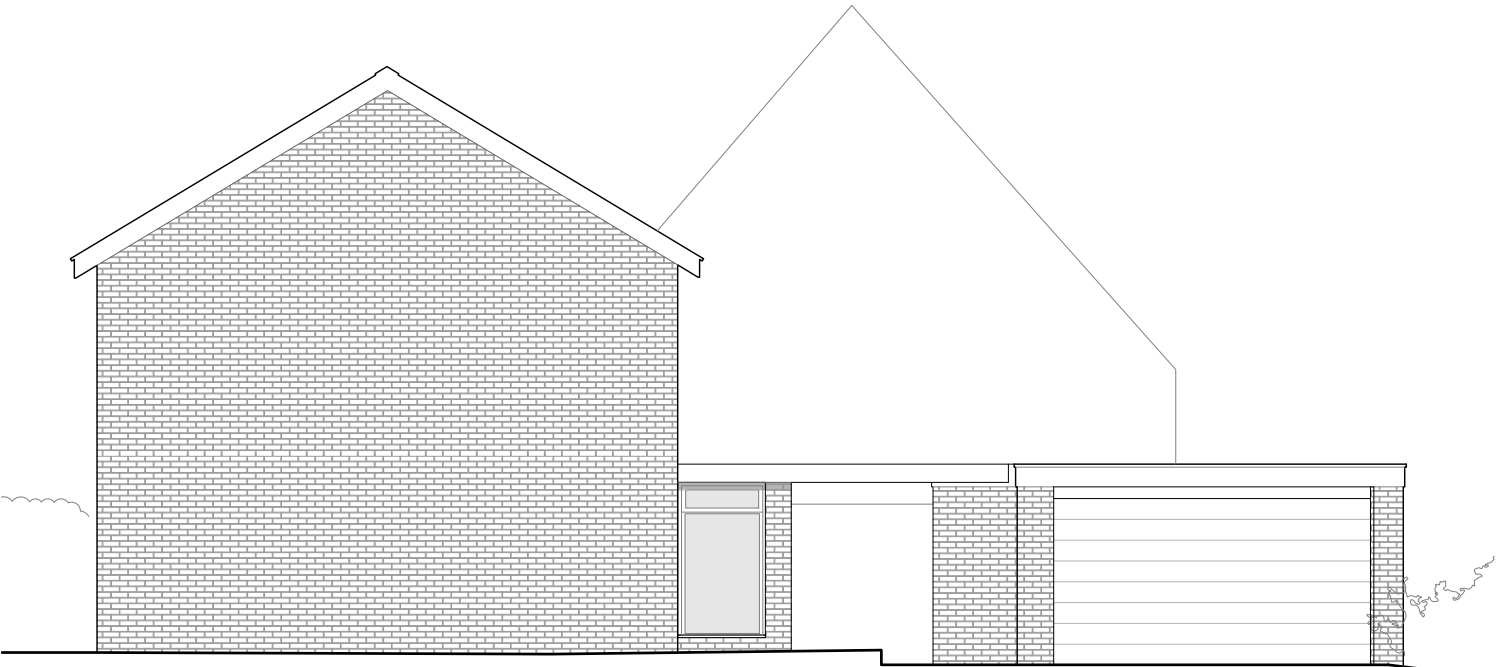

NORTH ELEVATION AS EXISTING



EAST (REAR) ELEVATION AS EXISTING

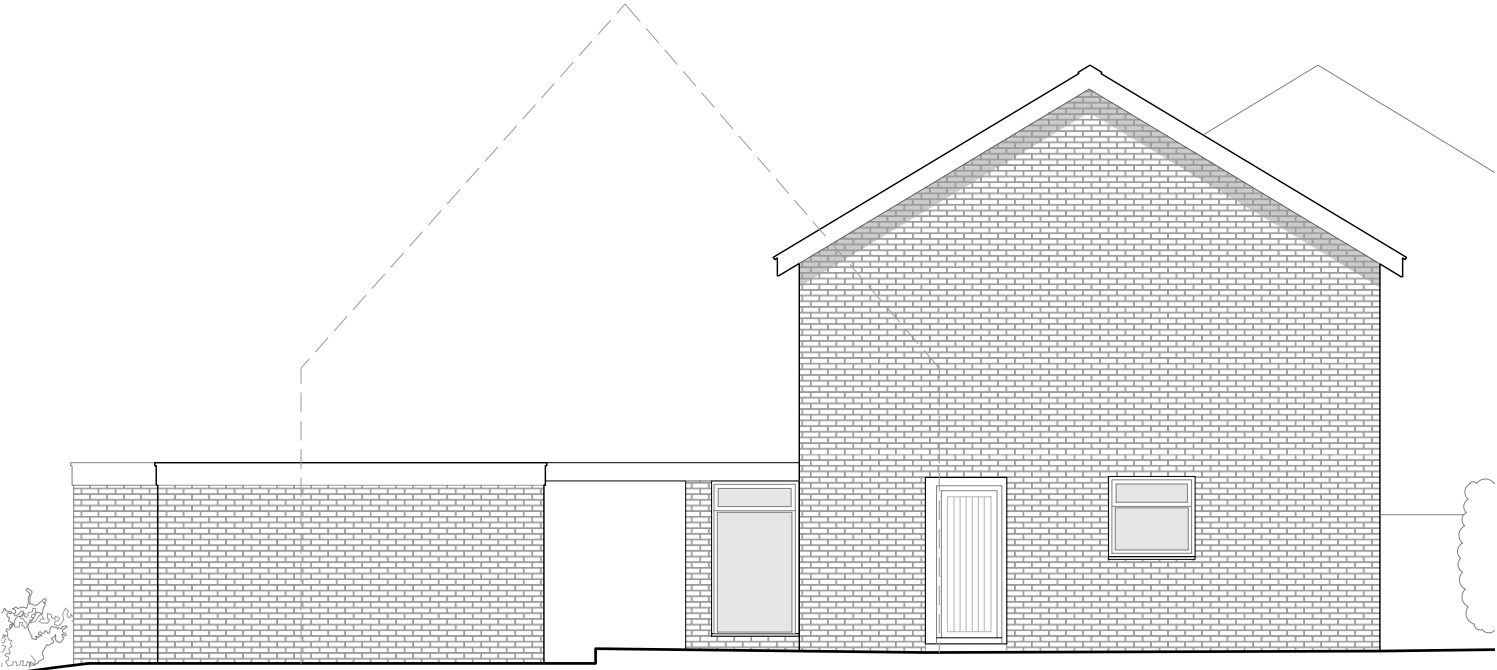


SOUTH ELEVATION AS EXISTING

MATERIALS AS EXISTING

- ROOFS**
- ① PLAIN CONCRETE ROOF TILES.
TIMBER SOFFIT & FASCIA BOARDS. WHITE.
- ② GARAGE FLAT ROOF BITUMEN FELT.
- RAINWATER GOODS**
- ③ UPVC BOX GUTTERS & SQUARE DOWNPIPES. BLACK.
- WALLS**
- ④ BRICK.
- ⑤ TIMBER CLADDING. WHITE.
- WINDOWS & DOORS**
- ⑥ TIMBER SINGLE-GLAZED CASEMENTS. WHITE.
- BOUNDARIES**
- ⑦ BRICK WALLS, TIMBER FENCING & HEDGES.

Rev A - 13/09/2022 - Updated for Planning Submission following client review.

 

**PROJECT/
ADDRESS /**

**POSTCODE /
JOB No. /
DWG TITLE /
DWG No. /
DRAWN BY /
CHECKED BY /
DATE /
SCALE /
PAPER SIZE /
STATUS /**

**21 MILLGATE LANE
21 MILLGATE LANE,
DIDSBURY,
MANCHESTER
M20 2SW
GAG 302
ELEVATIONS
1300 A
AD
GA
20.05.22
1:100
A3
EXISTING**

GAGARIN Studio

Unit 5
Causey Hall
Dispensary Walk
Halifax
West Yorkshire
HX1 1QR

Tel: 01422 300042
Email: info@gagarinstudio.co.uk
This drawing is copyright ©2021 GAGARIN Studio

**SCALE 1:100
PAPER SIZE A3**

**PURPOSE OF ISSUE
PLANNING APPLICATION**