




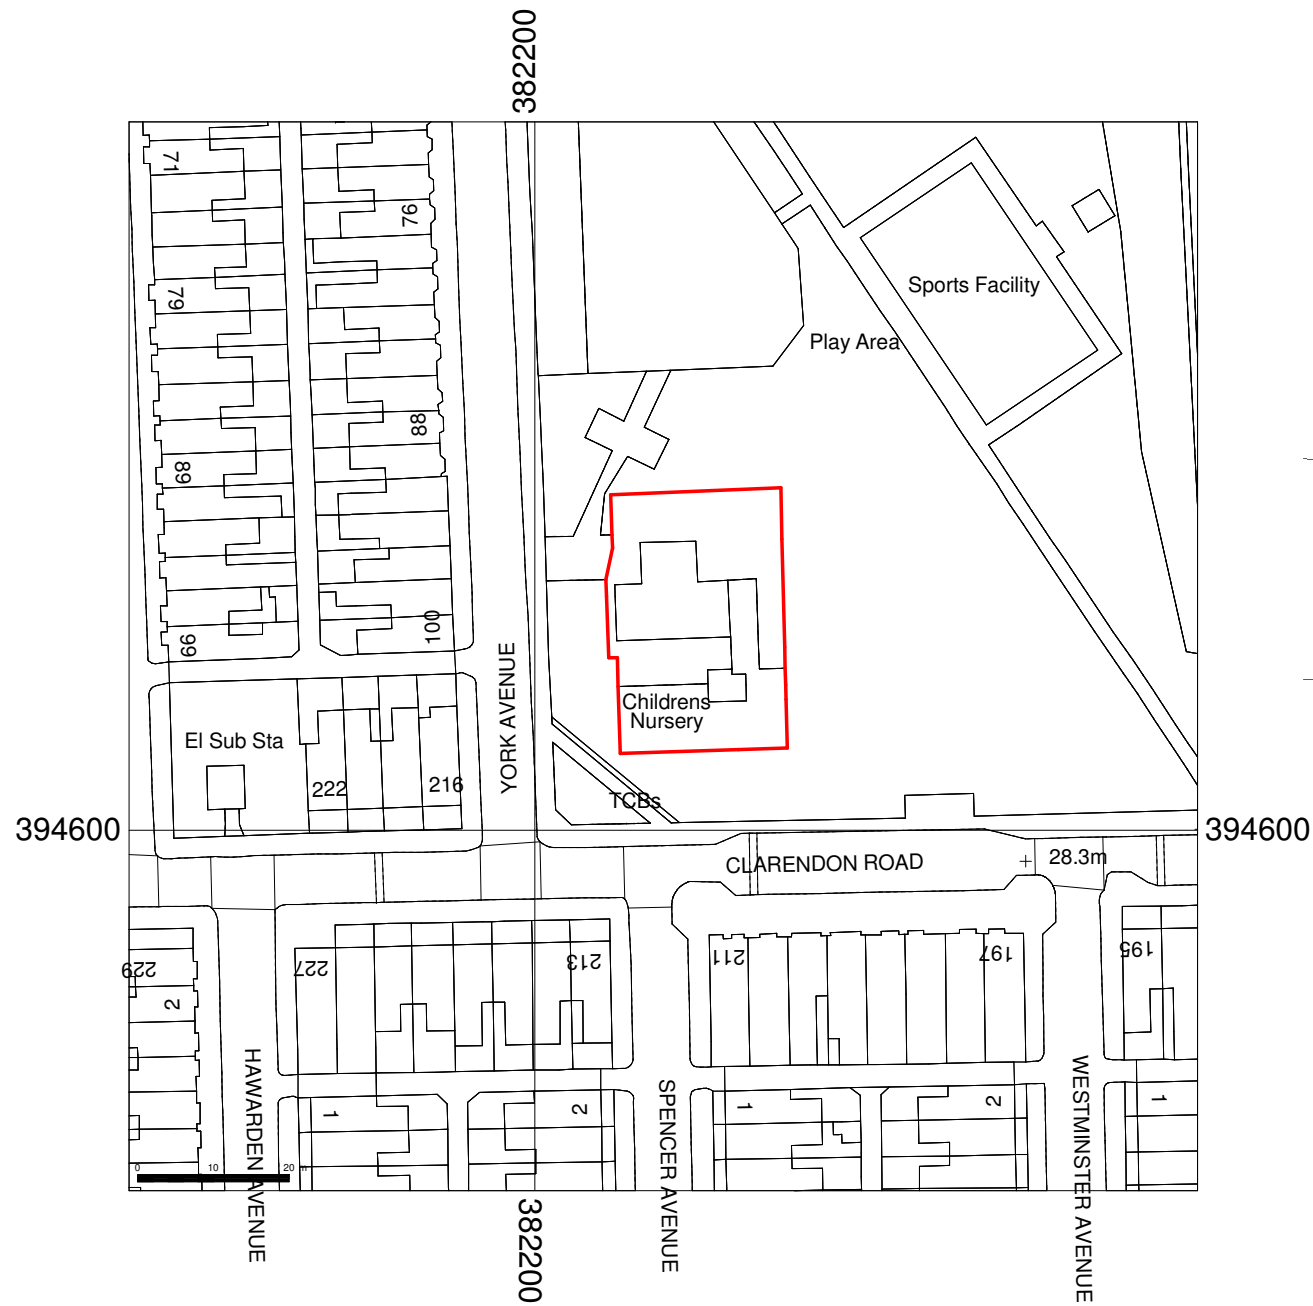

1 **Location Plan**
1 : 1000

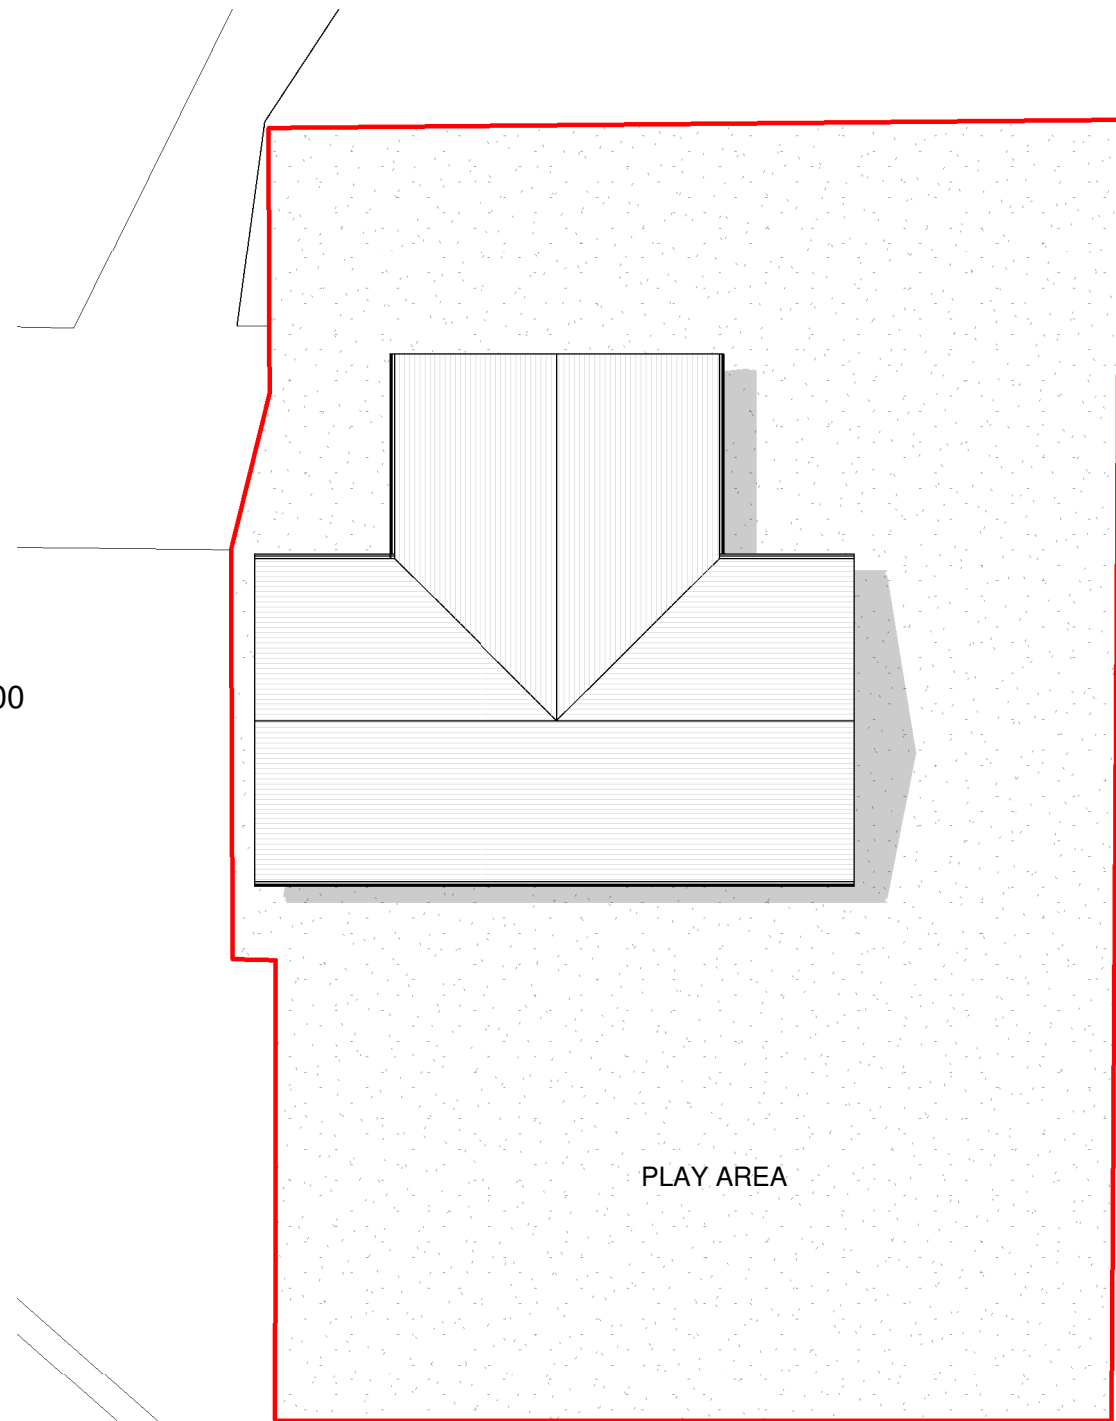

2 **Existing Site Plan**
1 : 200

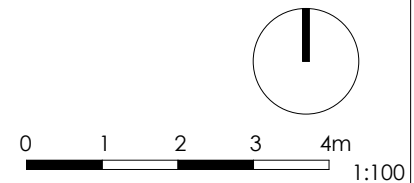

General Notes

The Architect shall have no responsibility for any use made of this document other than for that which it was prepared and issued.

All dimensions should be checked on site. Do not scale from this drawing

To be read in conjunction with all other Consultant's drawings.

The Architect to be immediately notified of any discrepancies.

Copyright on this drawing retained by the Architect.

LEGEND

 Site Boundary

P2 17/08/22 AK SH Amended Plan
P1 09/08/22 AK SH Initial Issue
No. Date Dwn Chk App Revision or reason for issue

Client
COMMUNITY ON SOLID GROUND

createitstudios
... leave an impression

Create It Studios (NW) Ltd
Universal Square
Devonshire Street North
Manchester
M12 6JH
info@createitstudios.co.uk

Project Title
Manley Park Sports & Community
Centre

Scale / North Point
As indicated

Drawing Title
Location Plan & Existing Site Plan

Drawing Number
A1452(01)AP001
Drawing Status
Preliminary
Revision
P2