
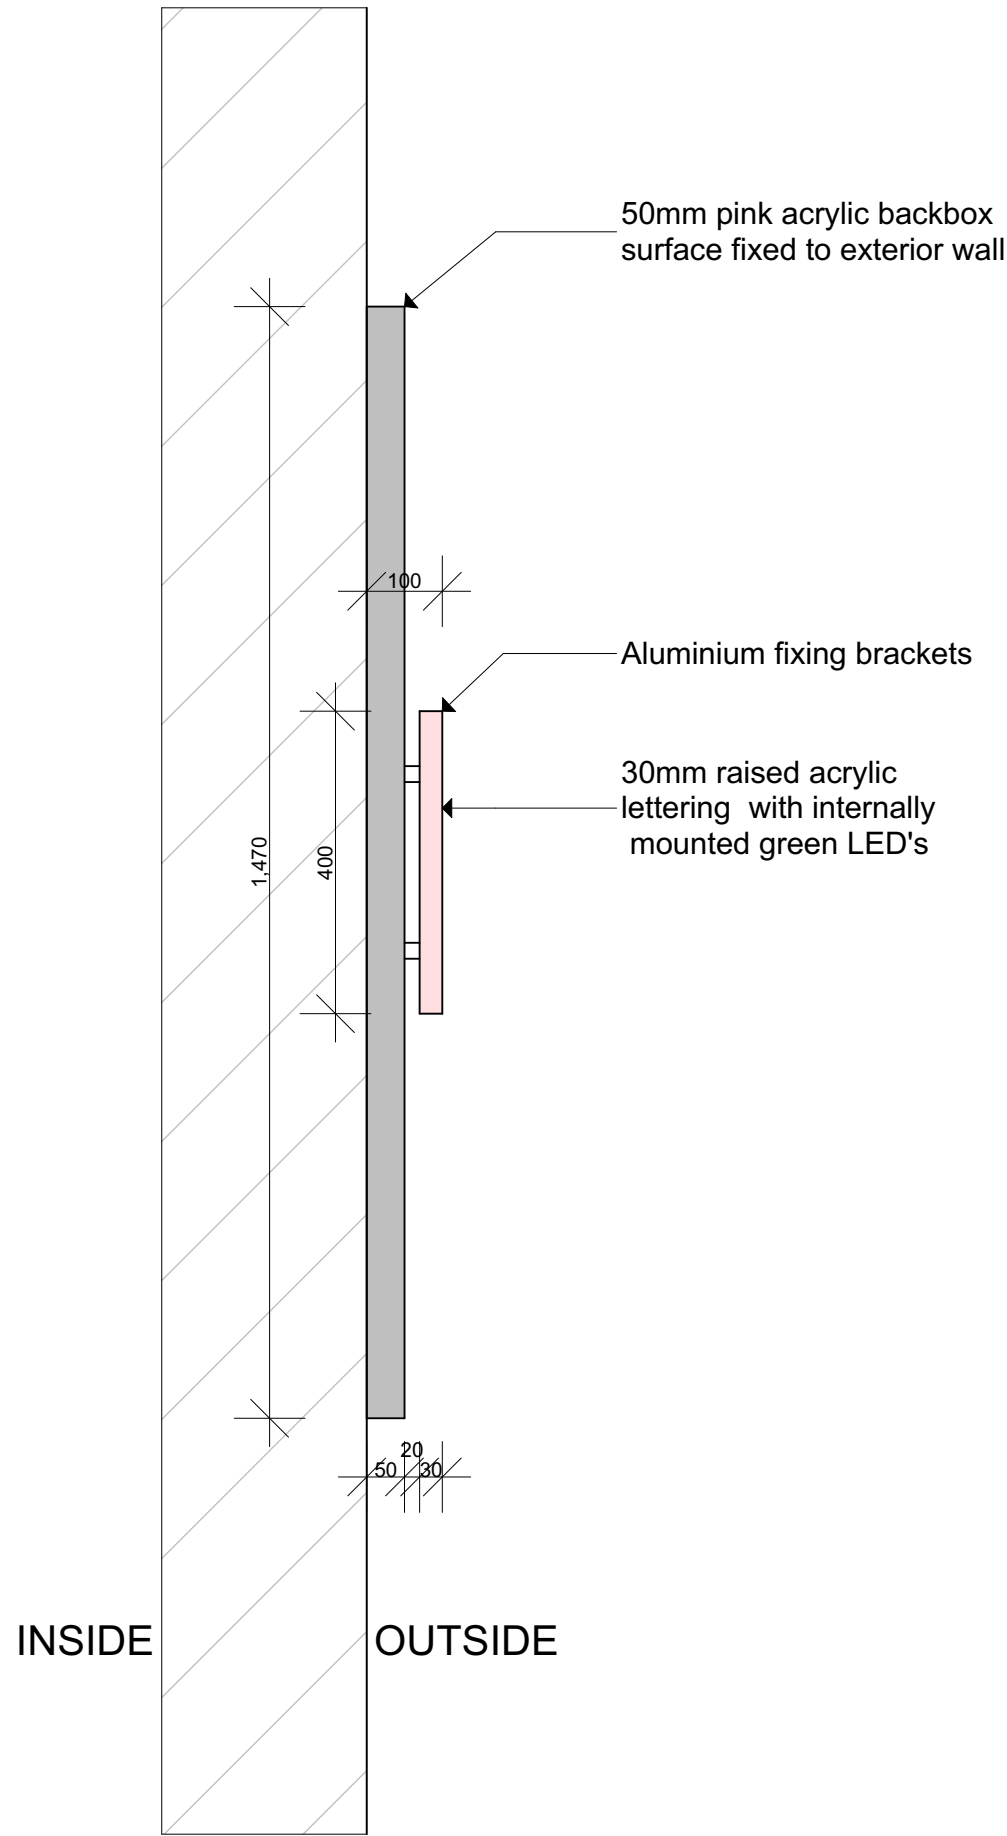


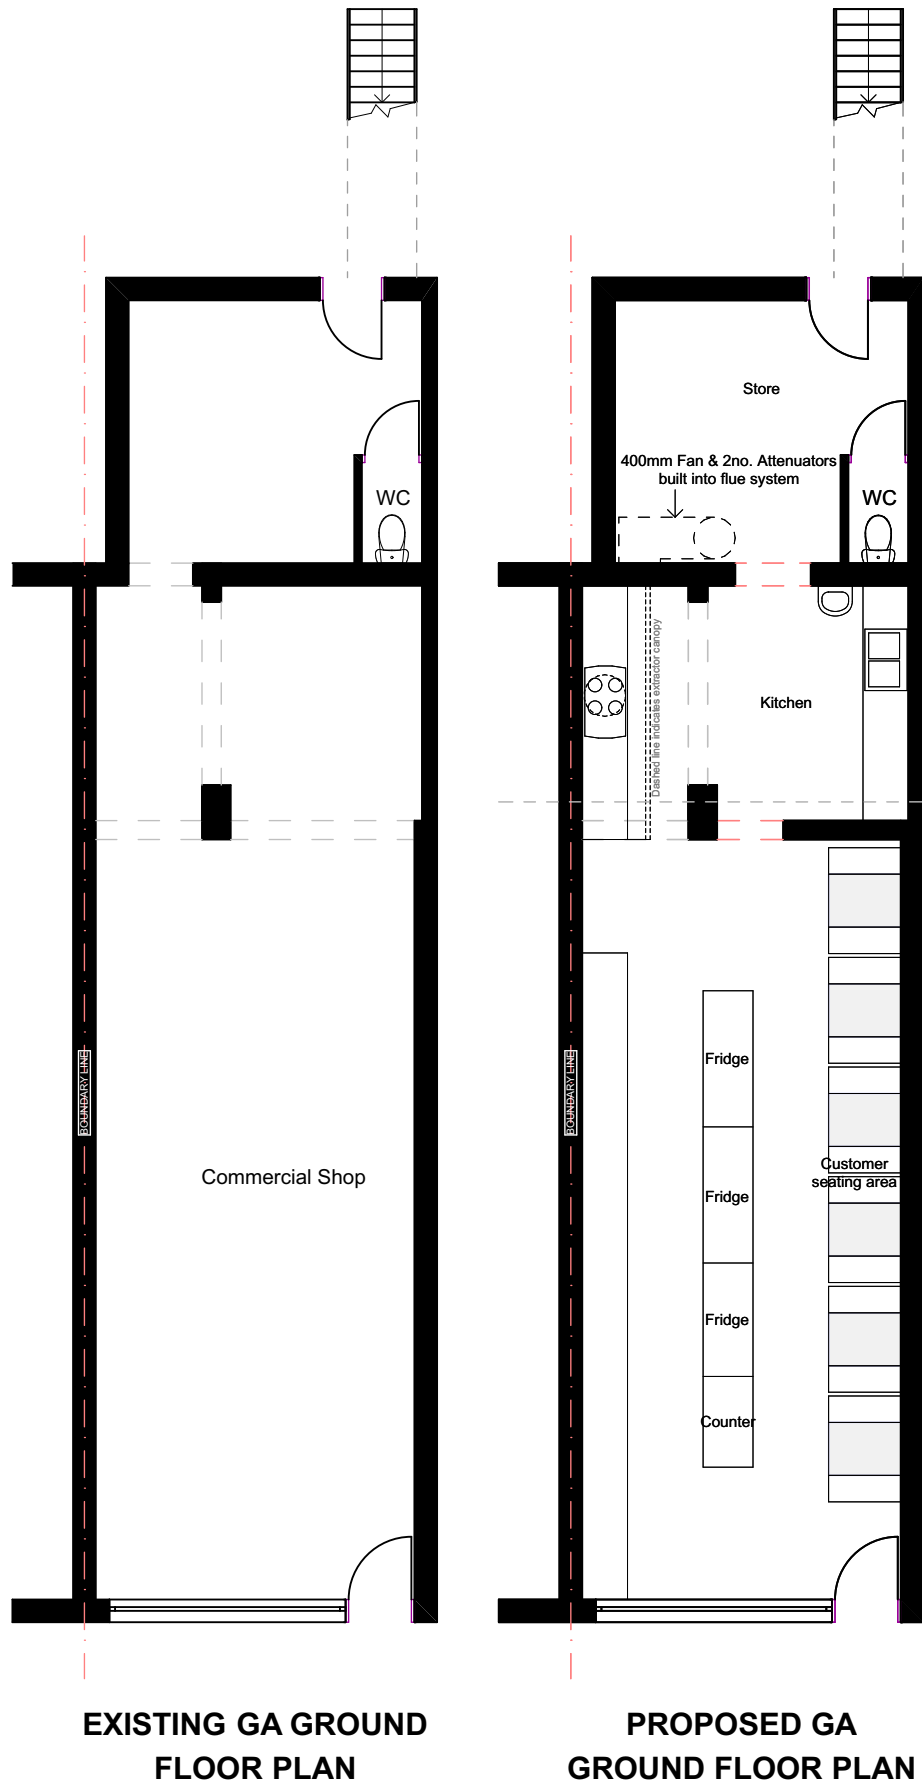

1:10 SECTION THROUGH PROPOSED SIGNAGE
@ 1:10 SCALE

notes

This drawing is subject to a detailed building and site survey, therefore no guarantee of its accuracy can be given. This drawing has been draughted in accordance with the clients design requirements. All areas are approximate and are subject to a detailed building and site survey and further design development. All dimensions should be checked prior to commencement of construction on site. Measurements should not be taken off the drawing.

All dimensions shown are in millimetres (mm).

PL3	Extraction details added	25.11.22
PL2	Flue repositioned	25.10.22
PL0	Planning Issue	09.05.22

revisions

NADA Architects Ltd
169 Kingsway
Burnage
Manchester
M19 2ND
Mob: 07974 735527
E: ahmed@nadaarchitects.com
W: www.nadaarchitects.com

D - design	PL - planning	PT - pre-tender
T - tender	P - preliminary	
C - construction	R - record	

NOREEN ASLAM

COMMERCIAL ALTERATIONS
827 STOCKPORT ROAD,
MANCHESTER, M19 3PN

EXISTING & PROPOSED GA
FLOOR PLANS

scale	date	drawn	checked
1:100 @ A3	09.05.22	MH	AC
1:10 @ A3			
job no	(category)	dwg no	revision

22-1053 (02)001 PL3

Drawing measurements shall not be obtained by scaling. Verify all dims prior to construction. Immediately report any discrepancies on this drawing to Architect. This drawing shall be read in conjunction with associated specifications and related consultant's documents.

PLANNING