



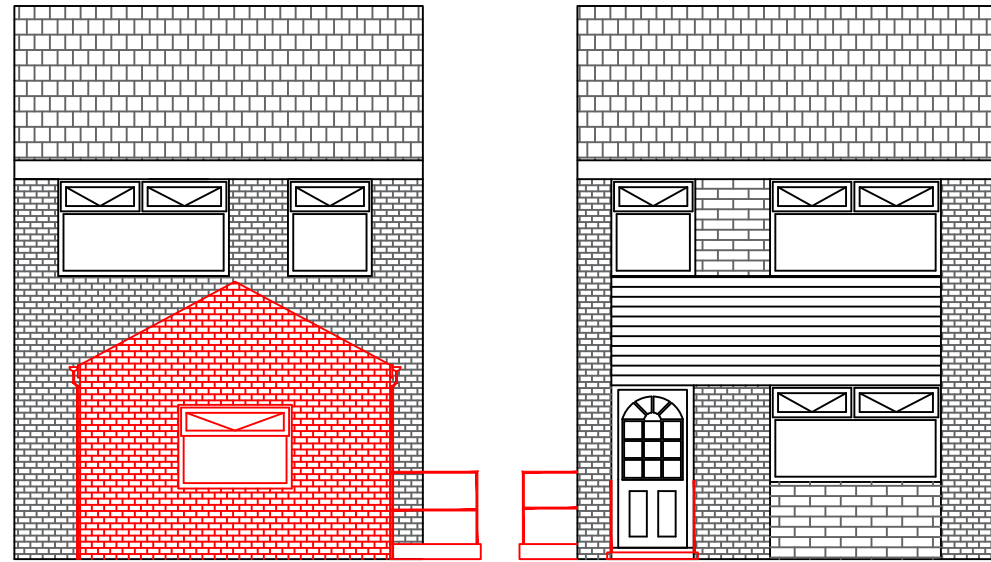

Proposed Rear Elevation

Proposed Front Elevation

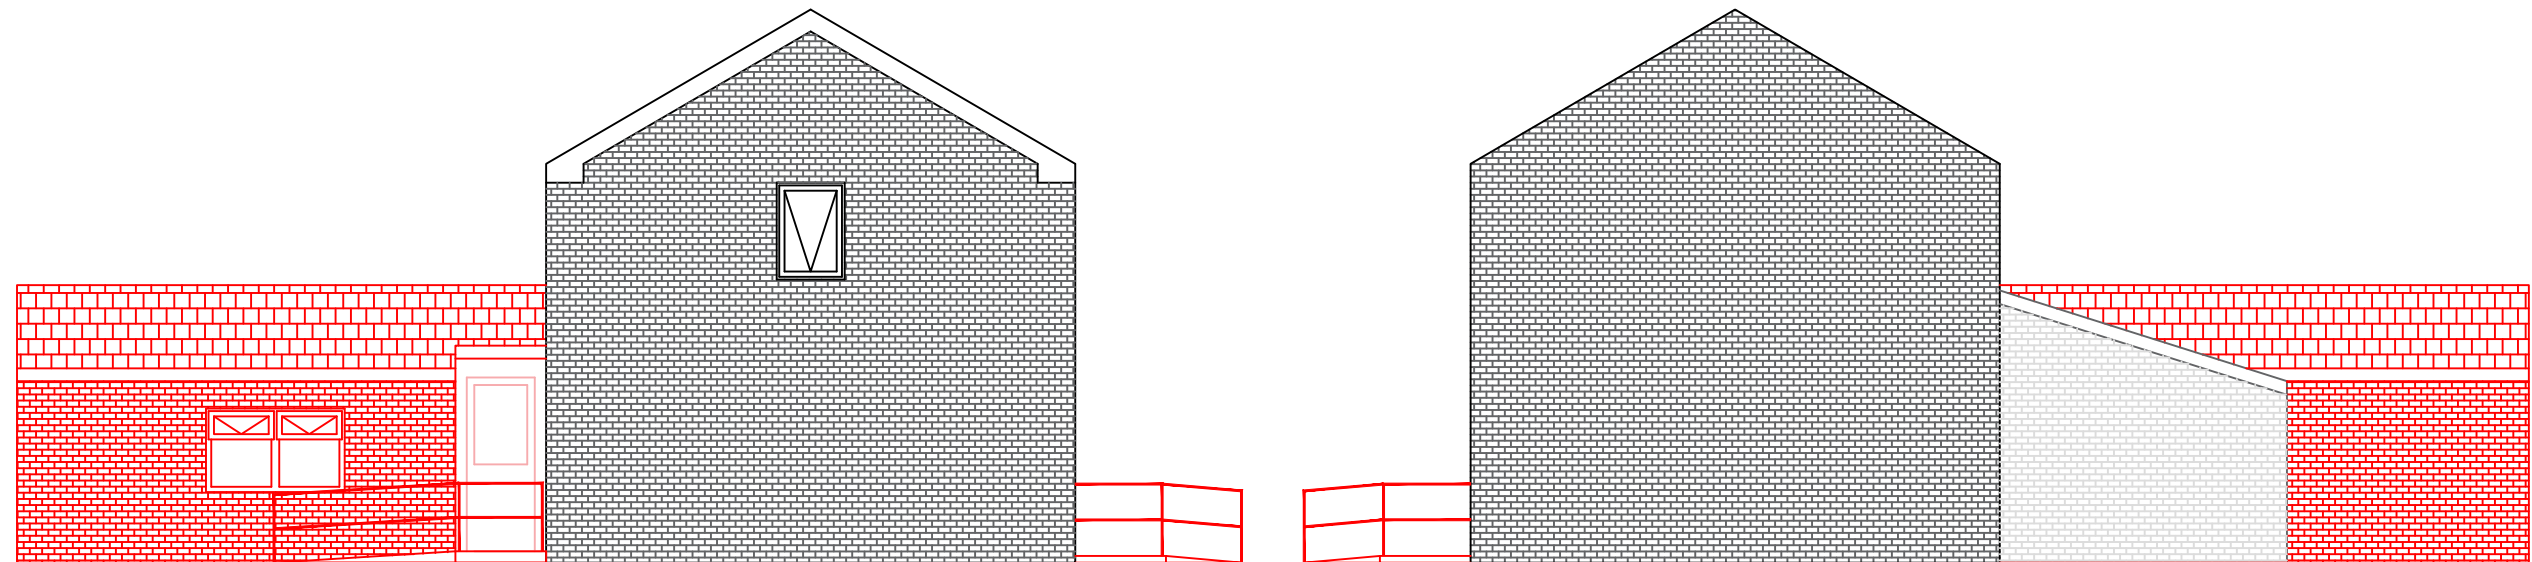

Proposed LHS Elevation

Proposed RHS Elevation

Manchester's Local Care Organisation

Technical Officer Service

29 Poland St, Unit 1  
Ancoats,  
Manchester,  
M4 6AZ

Applicants Name:  
Mr Choudery Riaz

Property Address:  
9 Lingcrest Close  
Levenshulme  
Manchester  
M19 2WJ

#### REVISIONS -

Date: **19/07/2022**

Paper Size: **A3**

Scale: **1:100**

Drawn By:  
Emma Berry



Manchester  
Equipment &  
Adaptations  
Partnership