
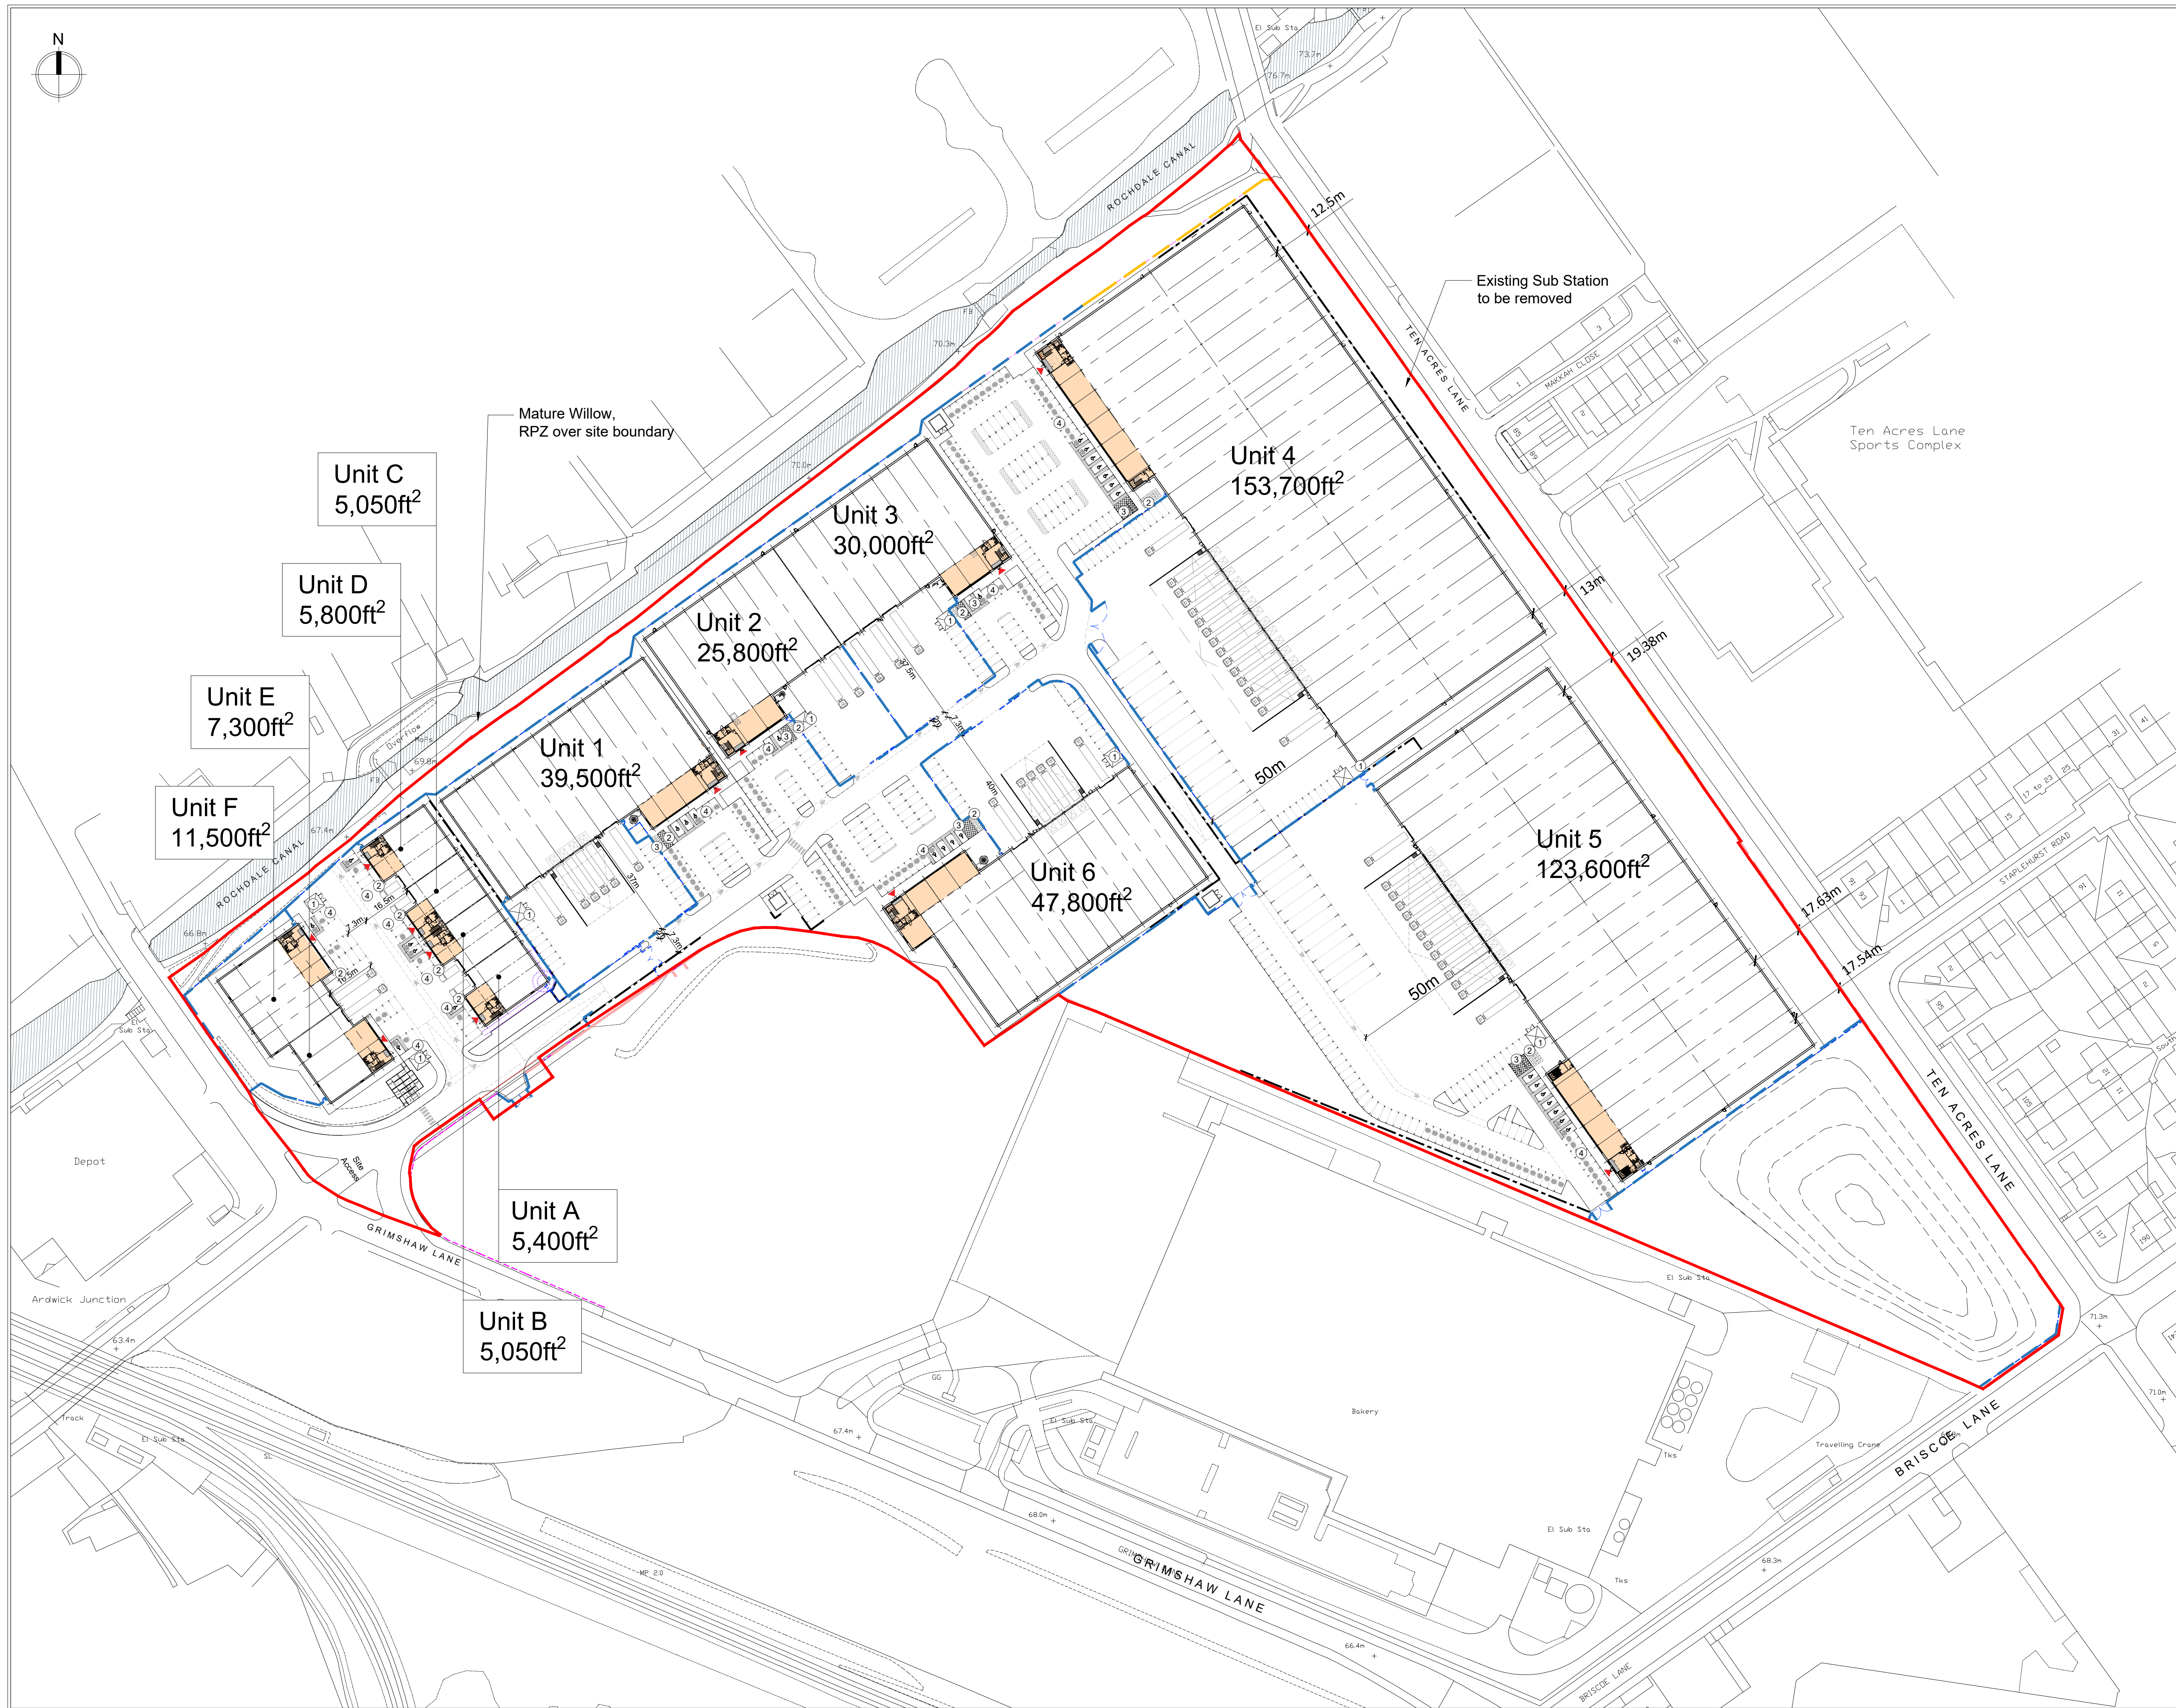


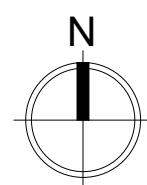

Disclaimer:
Subject to survey.
The topographical information shown is based on the
topographical survey by Greenhatch Group
Survey project no. 37505_T Rev1 January 2021

Notes:

- Site Boundary
(103,242m²/ 25.51 acres /10.32 ha)
- Existing Fence Line to be replaced
2.2-2.4m Paladin Mesh Fence
- Existing Fence Line
3m Palidin Mesh Fence, colour;
black
- Proposed Fence Line
2.4m Paladin Mesh Fence, colour
black (to match adjoining existing
fence)

F	Site boundary & bellmouth entrance	20.09.21	HT	HA
E	Canal side fence line adjusted	20.09.21	HT	HA
D	Update in line with site plan	20.08.21	HT	HA
C	Canal side fence push back	27.05.21	HT	HA
B	Layout following pln comments	27.04.21	HT	HA
-	Planning Issue	11.02.21	HT	HA
A	Updated from Survey Info	03.02.21	HT	HA
-	DRAFT ISSUE	14.01.21	HT	HA
Rev:	Notes:	Date:	Dwn:	Iss:

0 10 20 30 40 50

Client:



hale

ARCHITECTURE

22c Leathermarket Street, London, SE1 3HP

Project:

Grimshaw Lane, Manchester

Drawing Title:

Proposed Fence Line Drawing

Project No:
20066

Scale @ A1 @ A3
1:1000 / 1:2000

Revision:
F

Drawing No:

PL-1005