


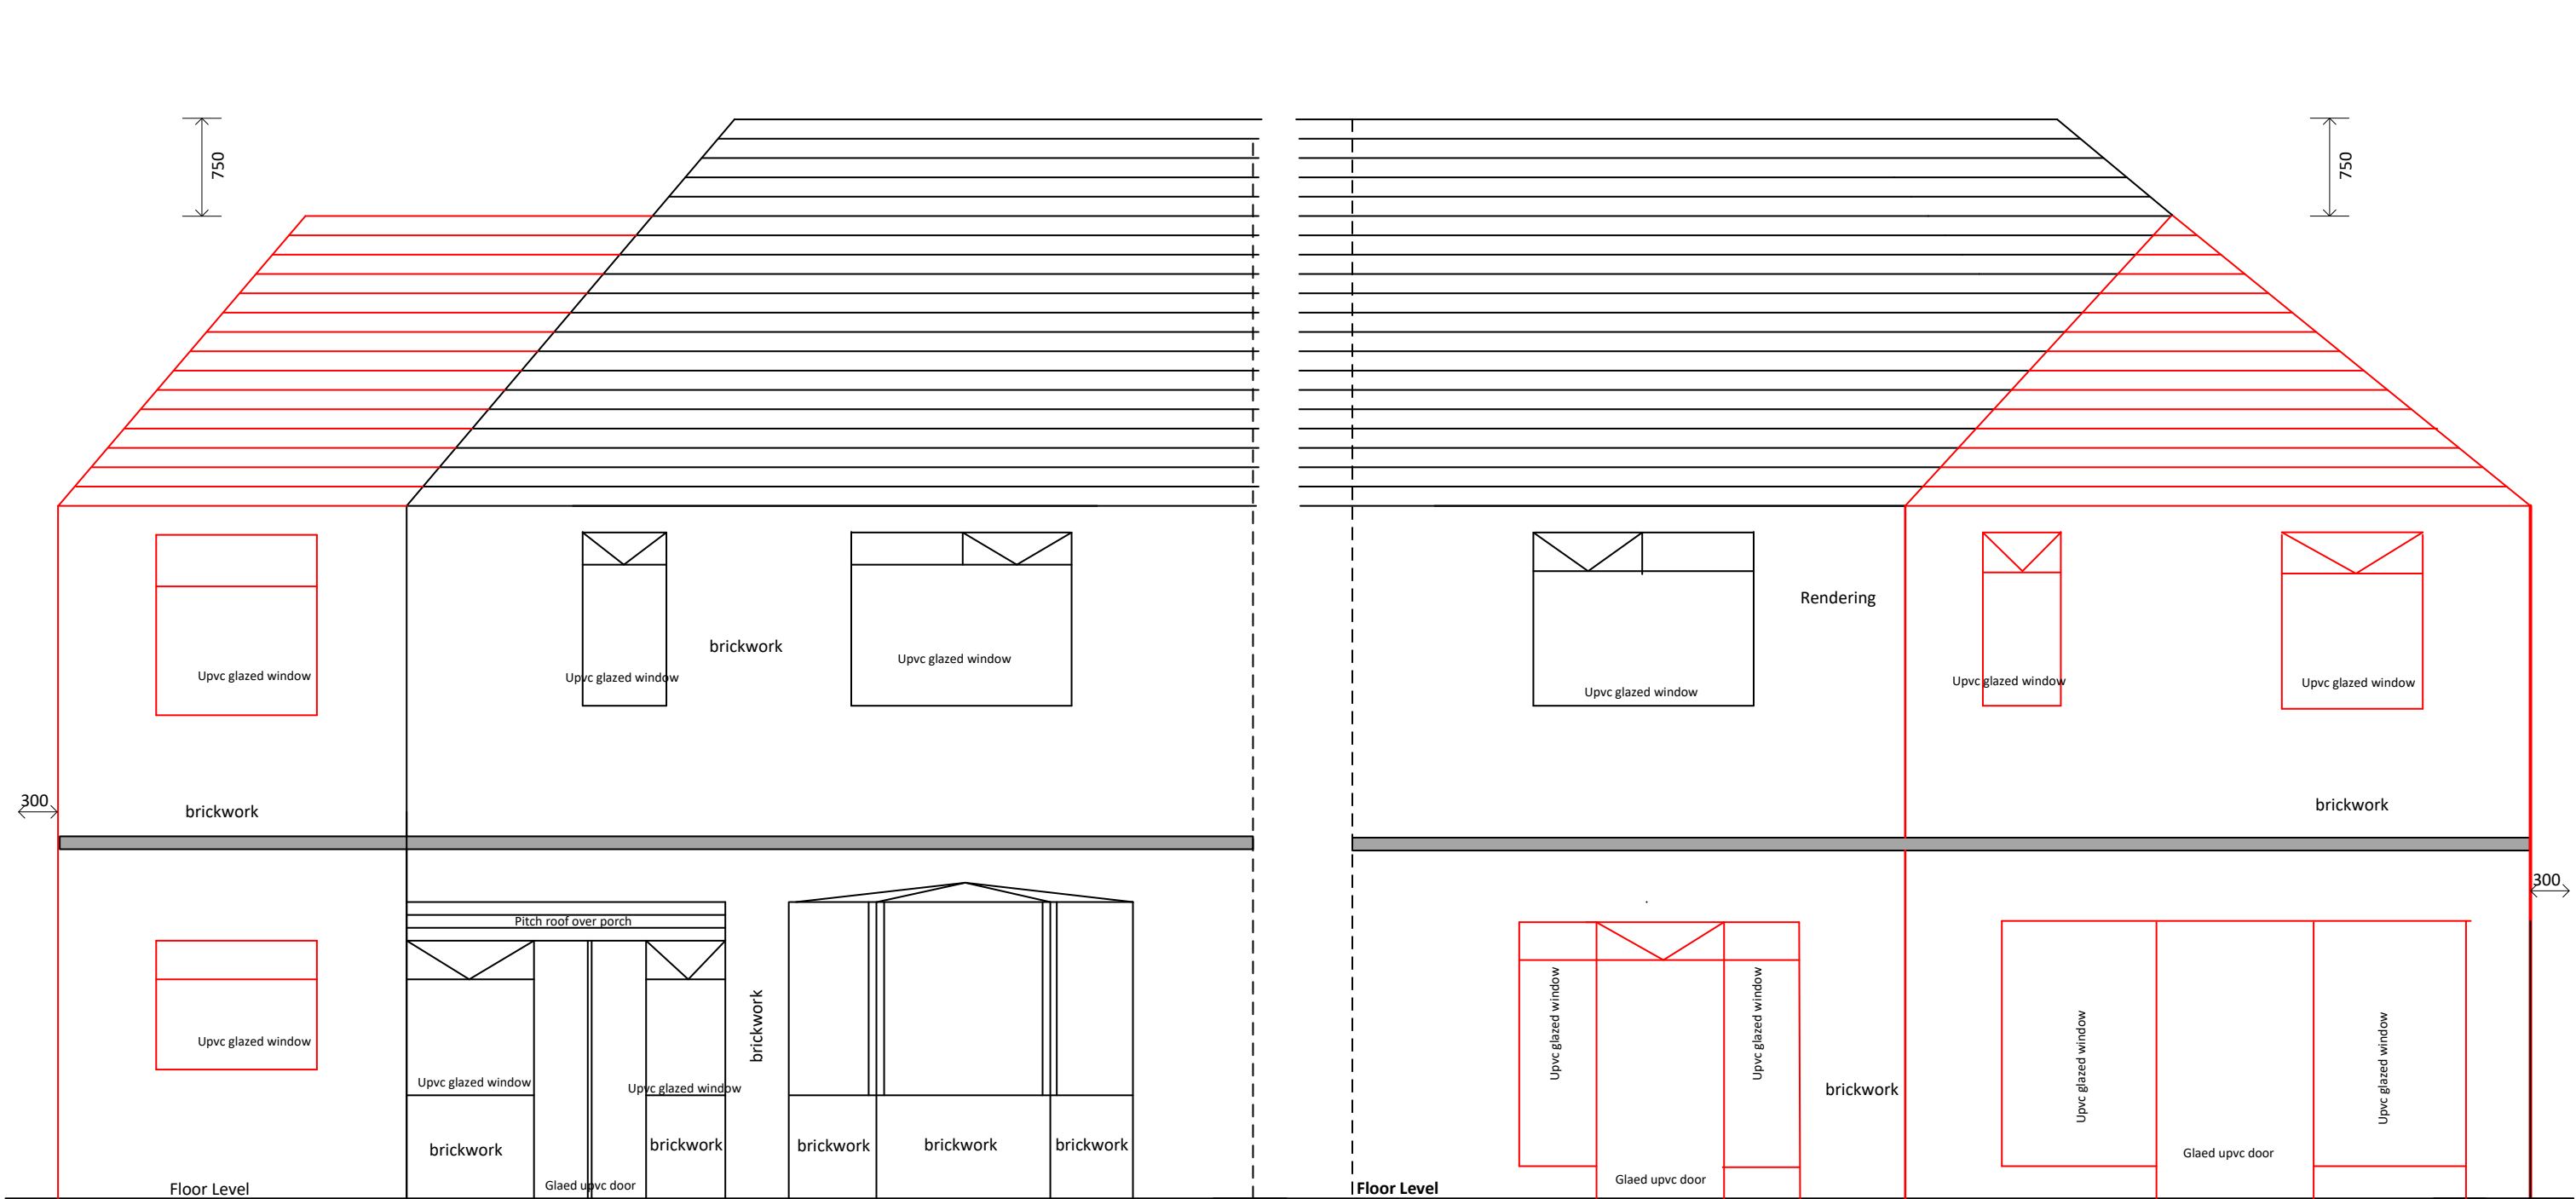


PROPOSED FRONT ELEVATION K

PROPOSED REAR ELEVATION K


NOTE:
The existing property has
rendering at front while on
side and rear, brick work.
This will be followed in new
development

Design 4 Build Services 77 Fields New Road, Oldham OL9 8BT Mob. 07722432673			
Client	M. Kamal Ahmed, 42 Kendall Road, Manchester M8 4NF		
Title	Double Storey Side and Rear Extension		
Scale	1 = 50@A3	Drawing No.	KA-PP-04 07/09/2022

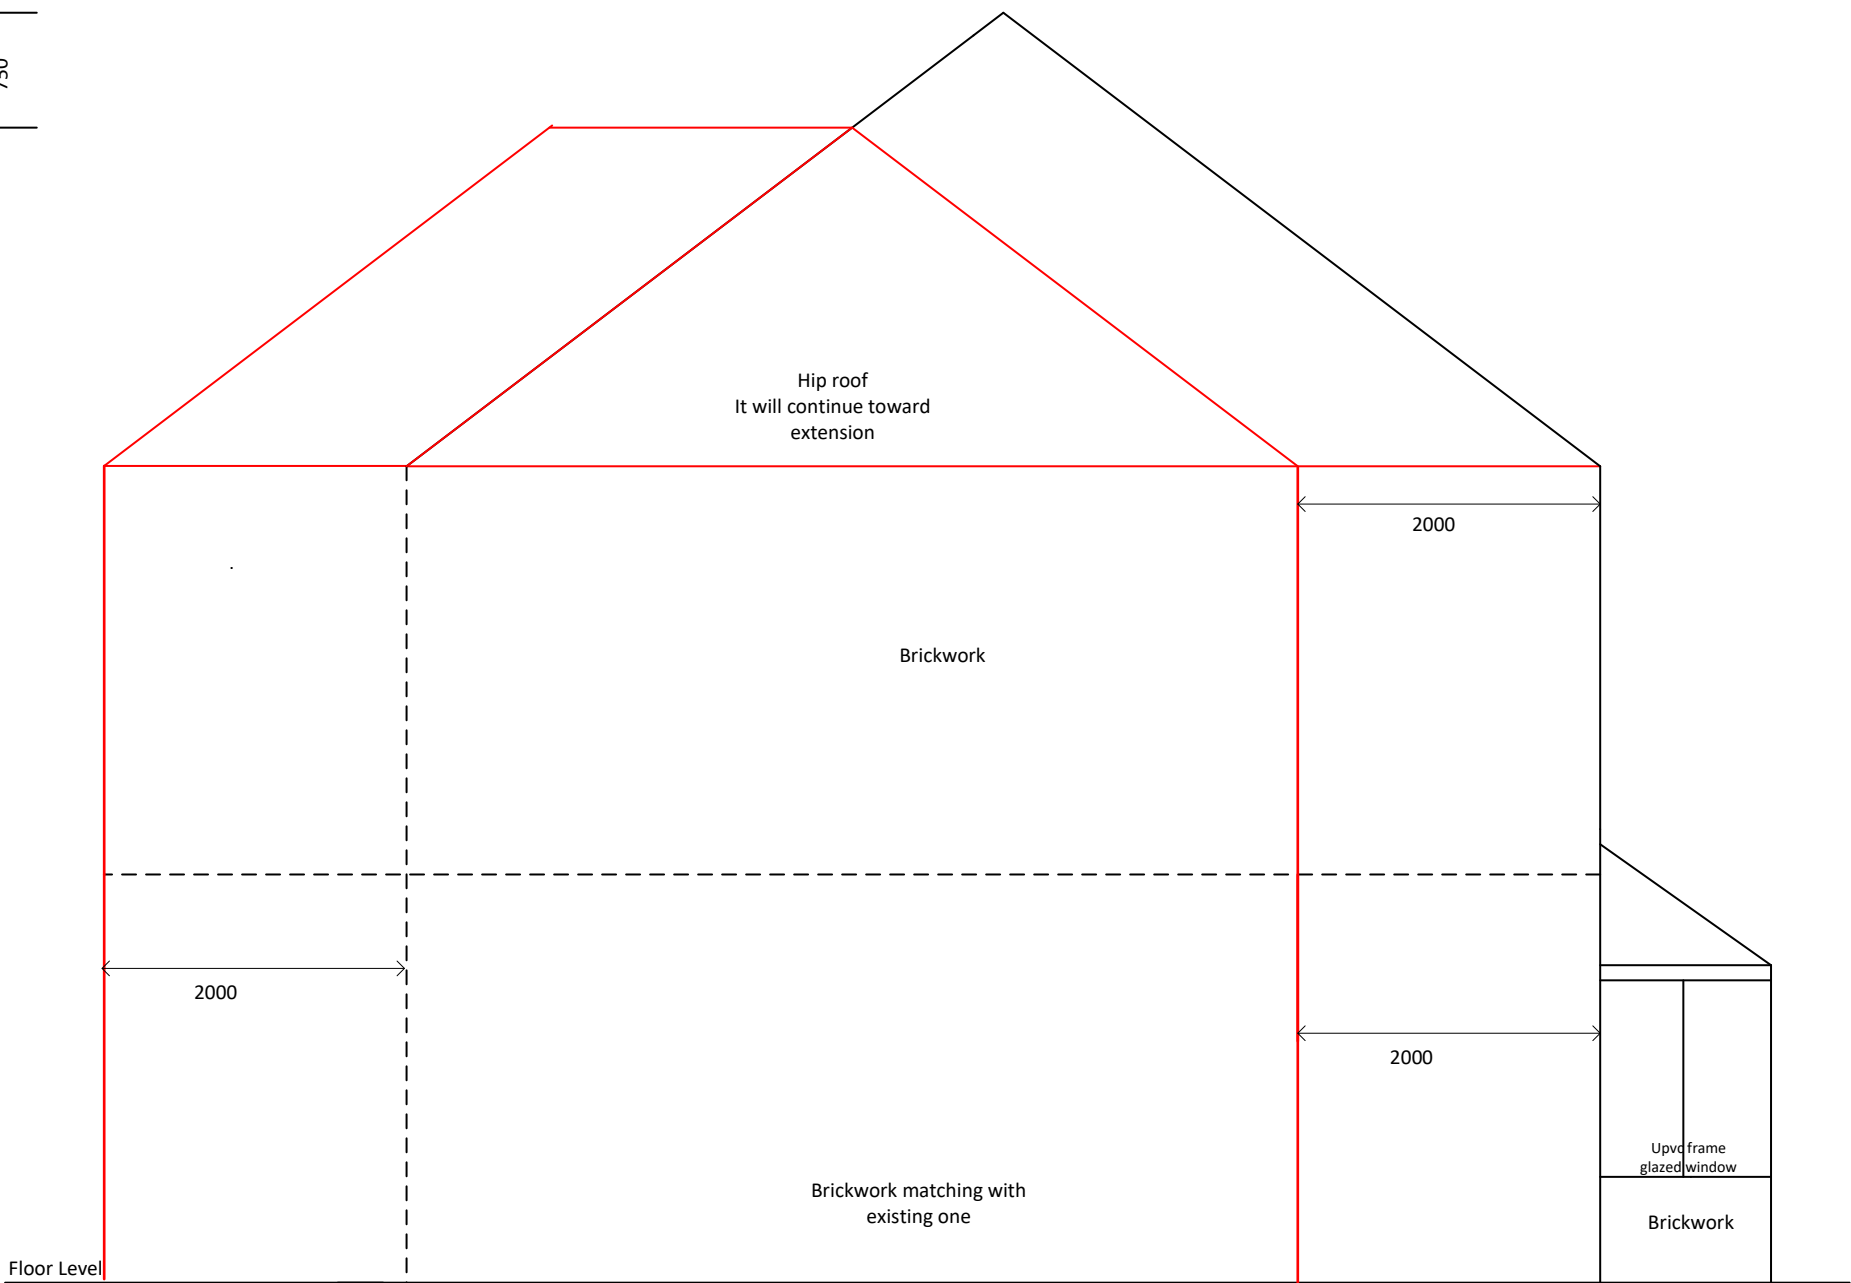


PROPOSED SIDE ELEVATION
From House No. 44


Design 4 Build Services 77 Fields New Road, Oldham OL9 8BT Mob. 07722432673			
Client	M. Kamal Ahmed, 42 Kendall Road, Manchester M8 4NF		
Title	Double Storey Side and Rear Extension		
Scale	1 = 50@A3	Drawing No.	KA-PP-06 07/09/2022

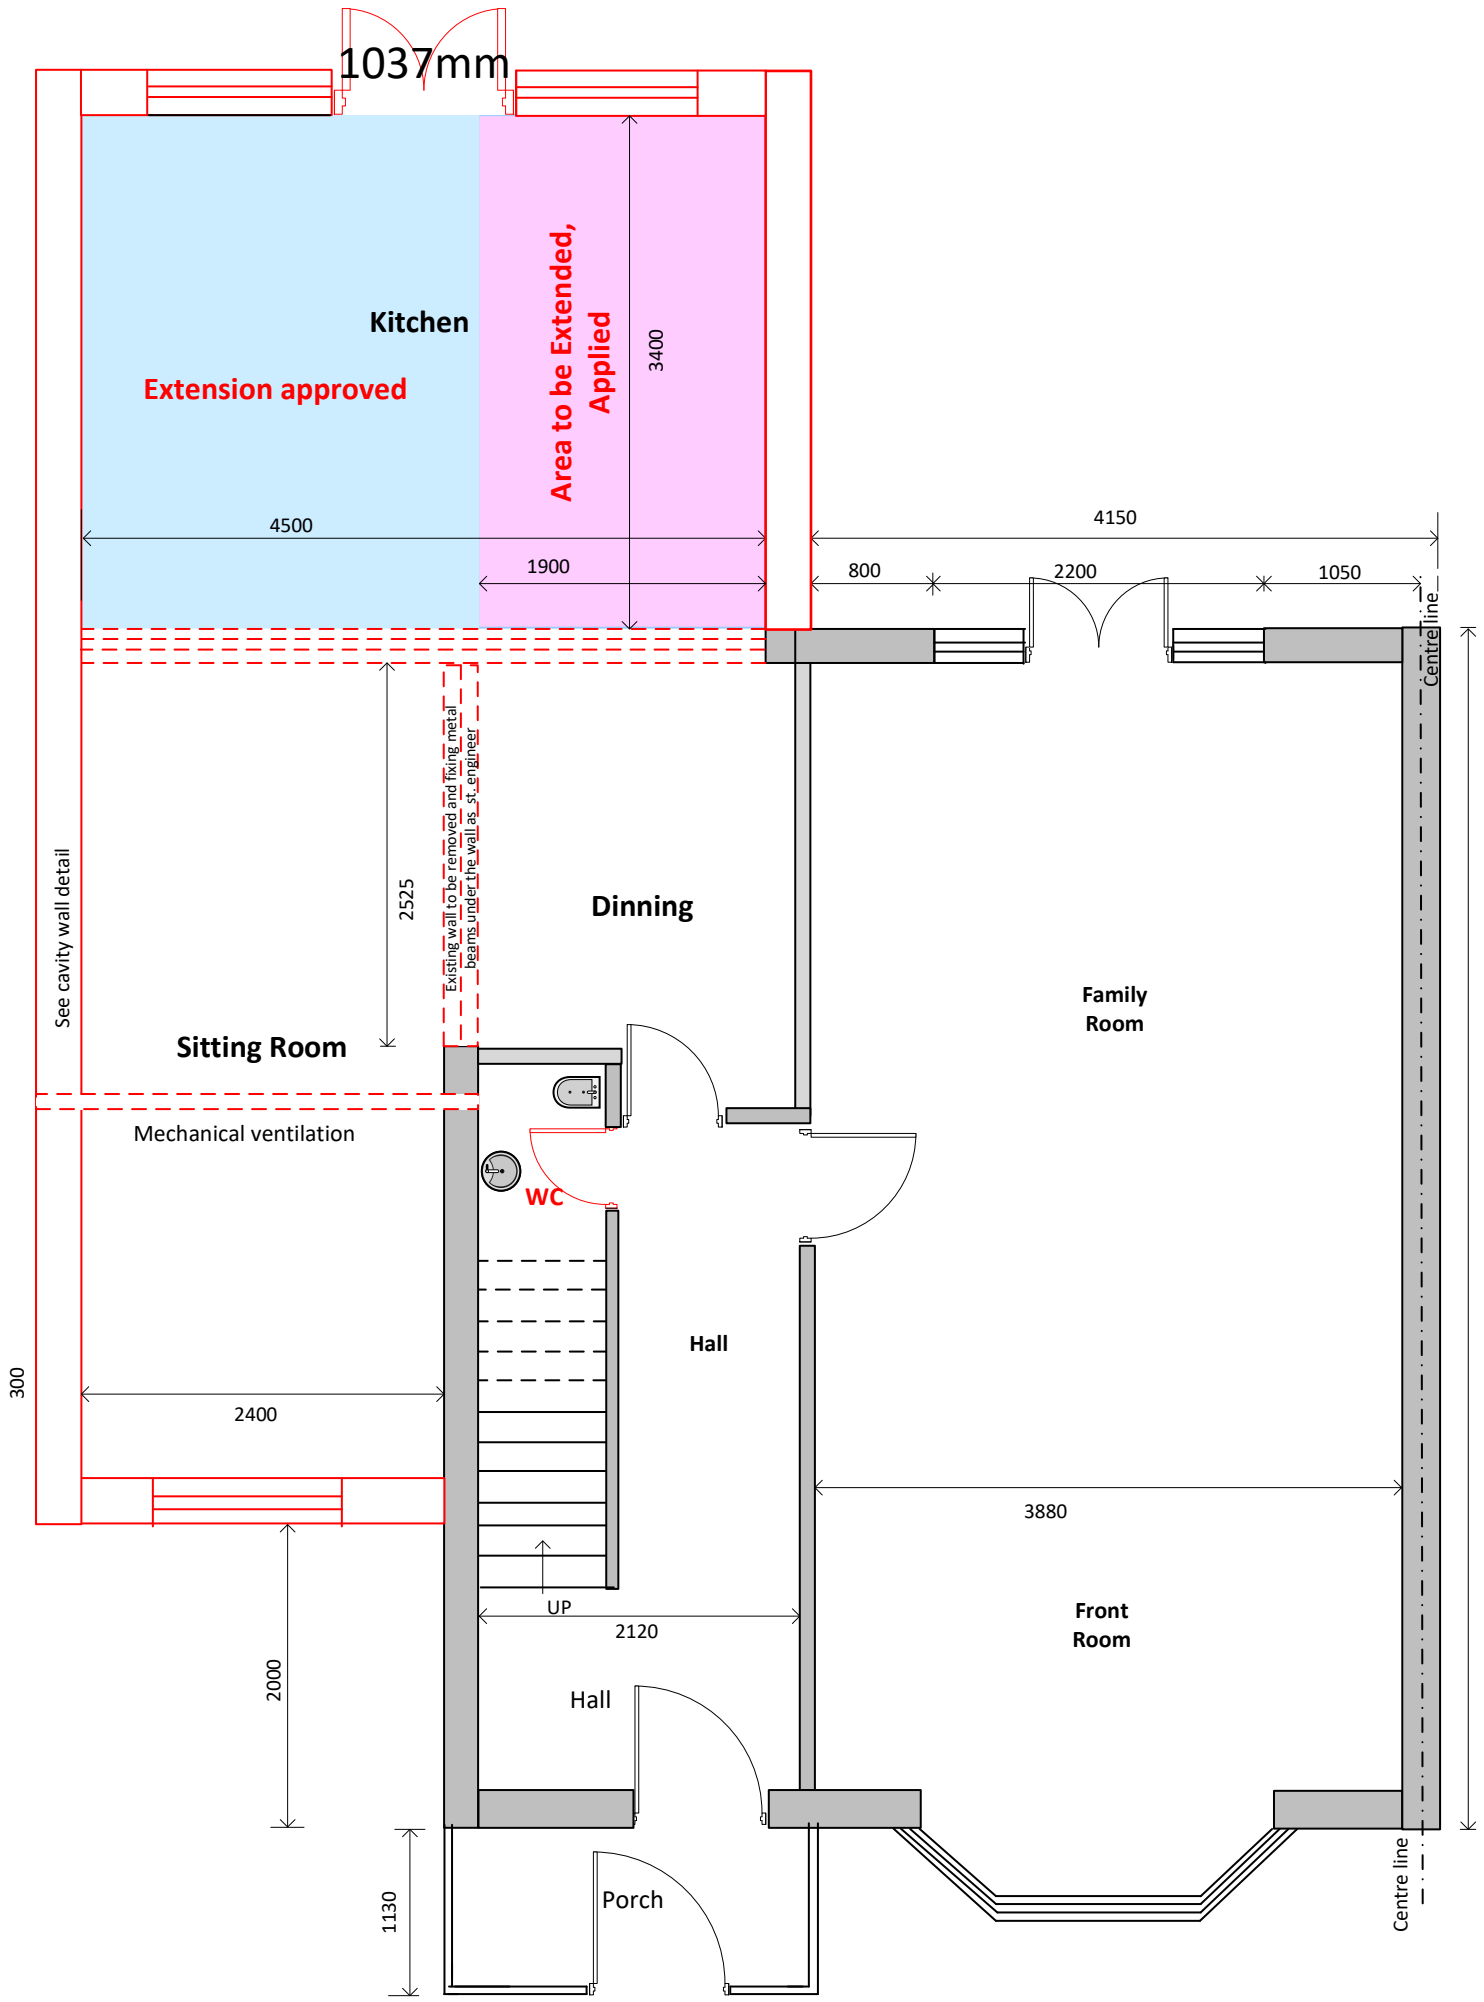

PROPOSED GROUND FLOOR

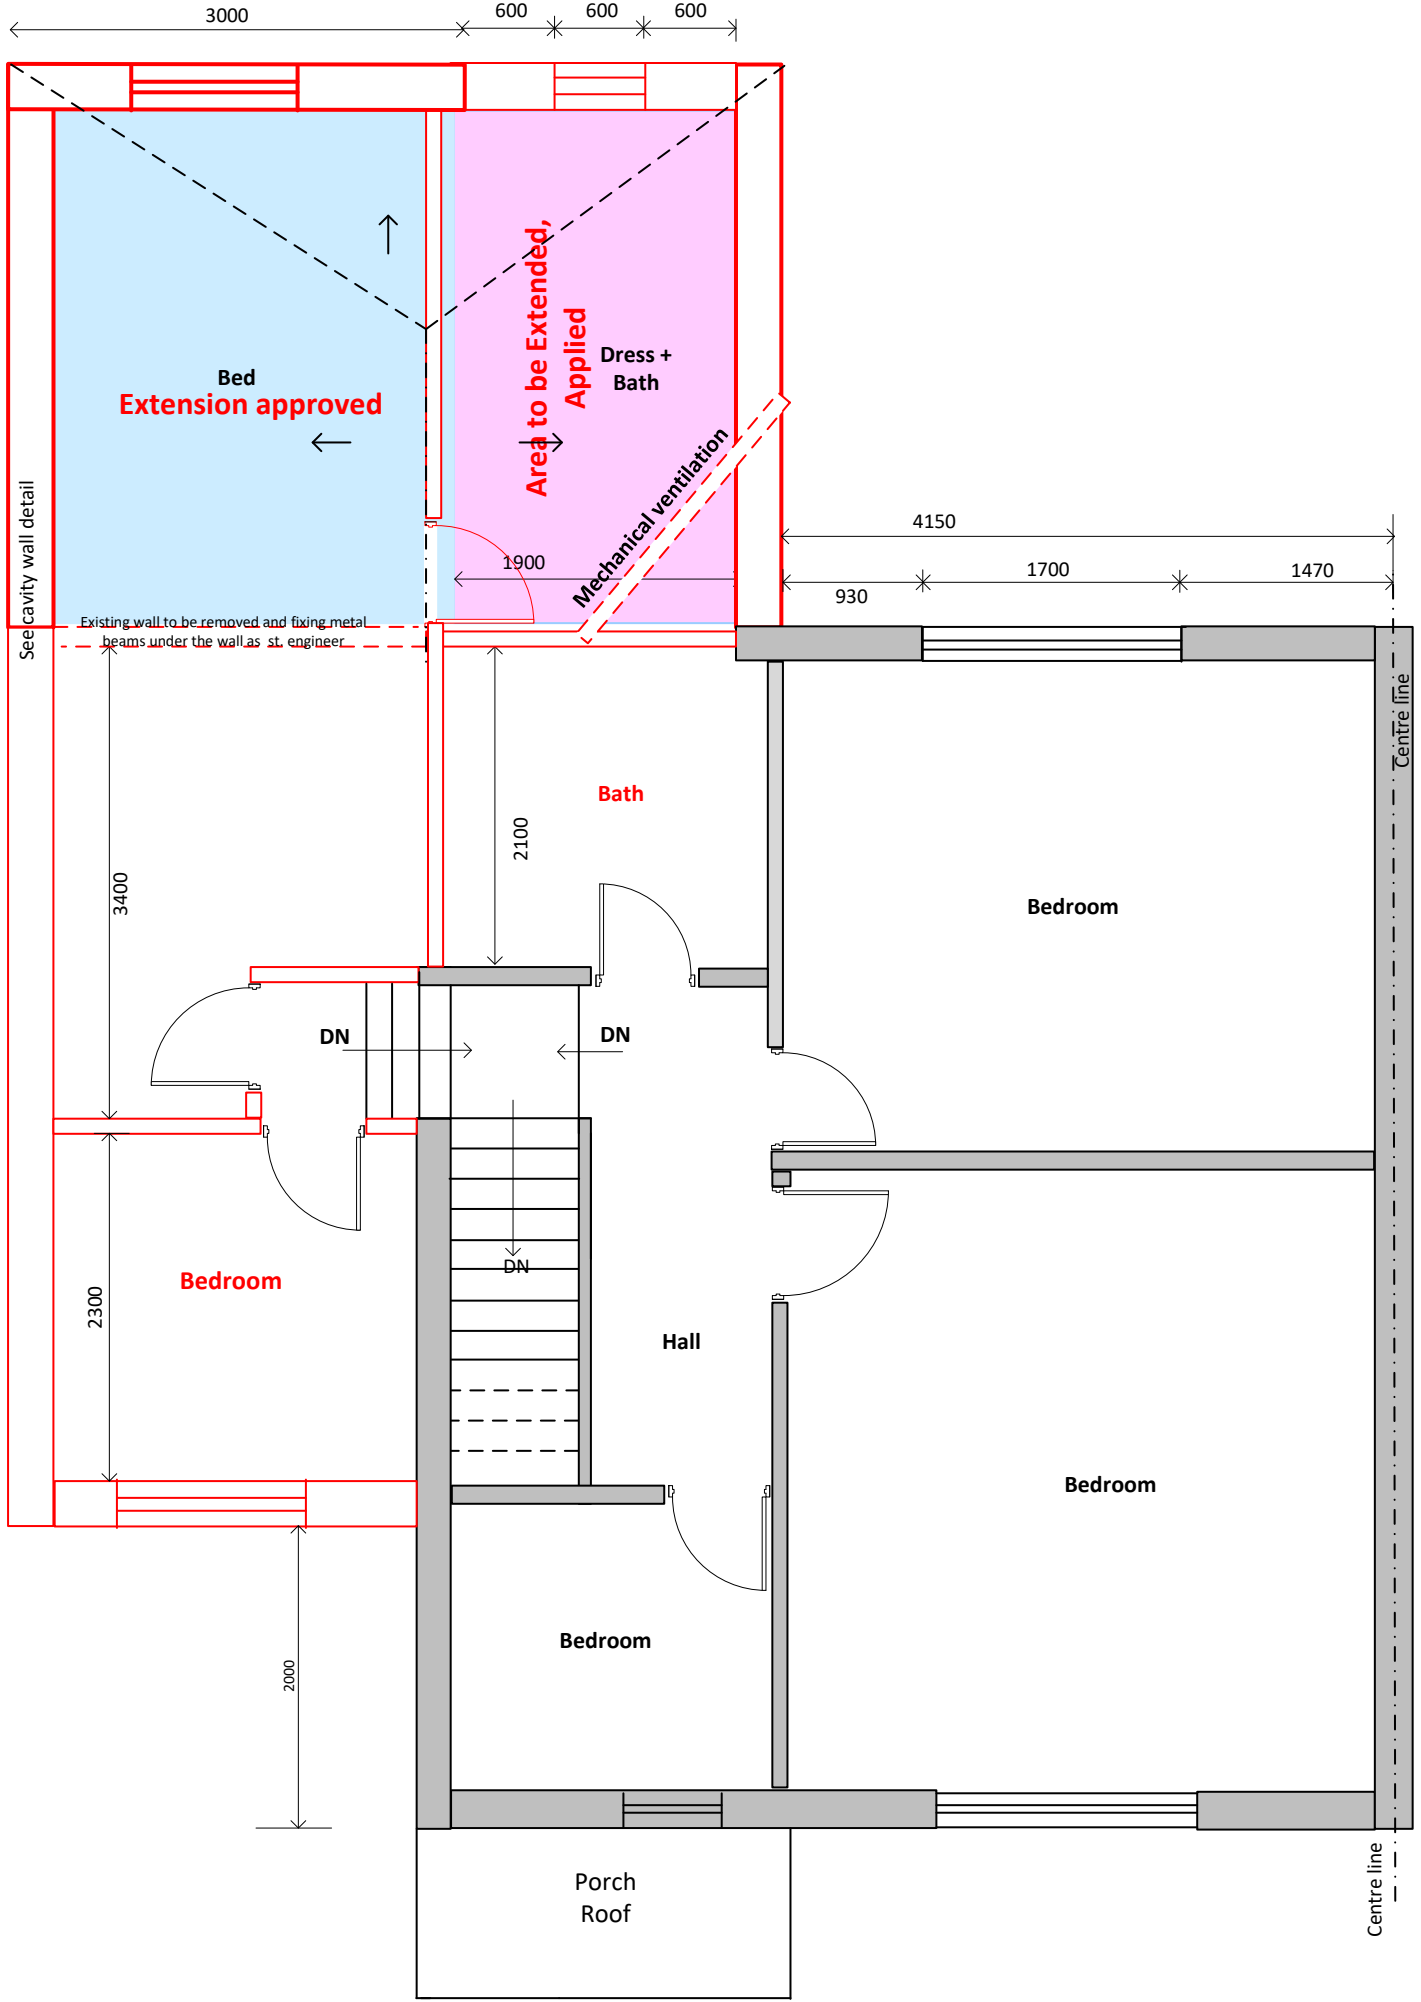

PROPOSED FIRST FLOOR

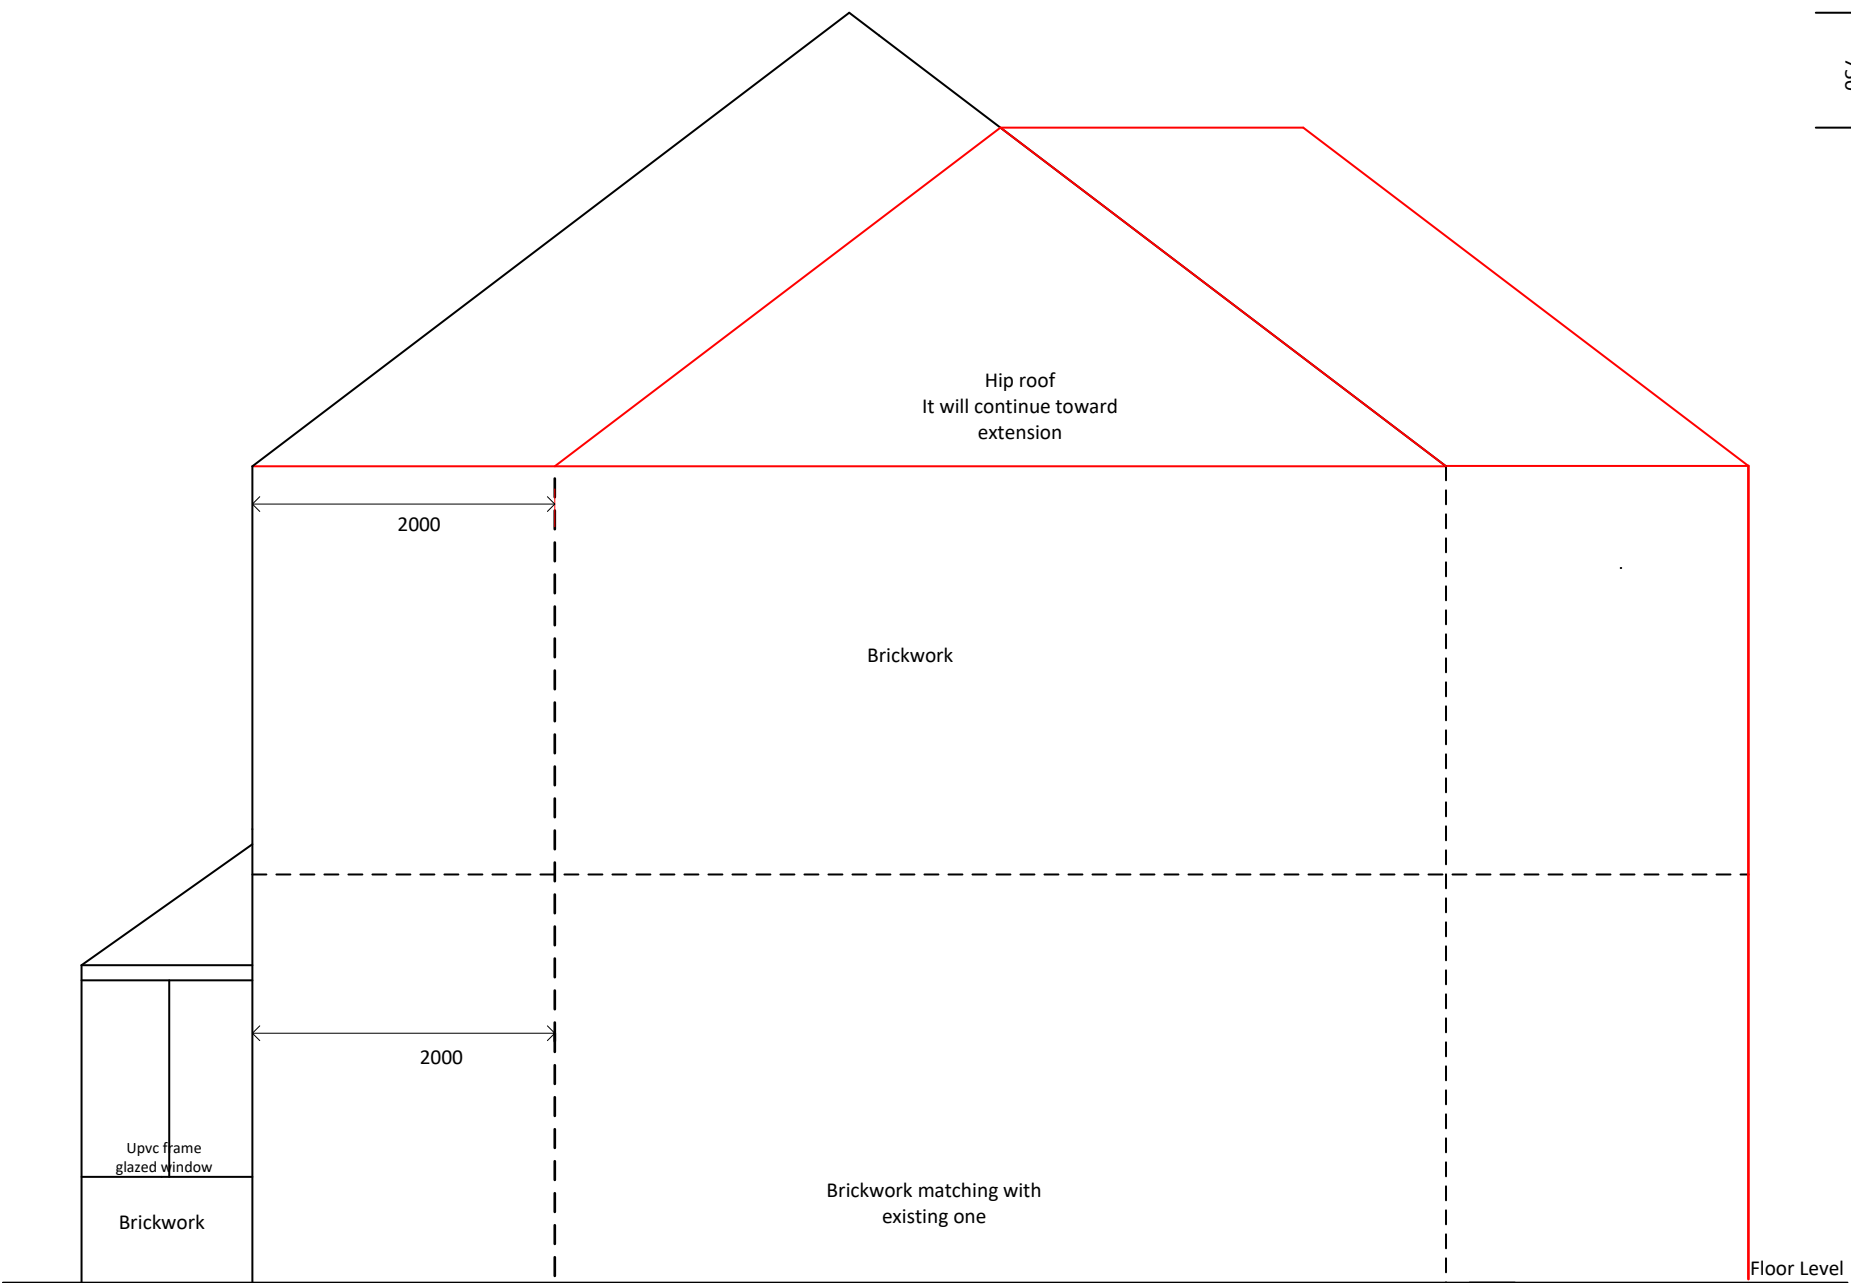

PROPOSED SIDE ELEVATION
From House No. 40

Design 4 Build Services 77 Fields New Road, Oldham OL9 8BT Mob. 07722432673			
Client	M. Kamal Ahmed, 42 Kendall Road, Manchester M8 4NF		
Title	Double Storey Side and Rear Extension		
Scale	1 = 50@A3	Drawing No.	KA-PP-05 07/09/2022