

General Notes

The Architect shall have no responsibility for any use made of this document other than for that which it was prepared and issued.

All dimensions should be checked on site. Do not scale from this drawing

To be read in conjunction with all other Consultant's drawings.

The Architect to be immediately notified of any discrepancies.

Copyright on this drawing retained by the Architect.

LEGEND

Site Boundary

P6	30/08/22	AK	SH		Amended Plans
P5	14/08/22	SH	SH		Amended Plans
P4	04/08/22	SH	SH		Amended Plans
P3	01/08/22	AK	SH		Initial Issue
P2	25/07/22	AK	SH		Initial Issue
P1	19/07/22	AK	SH		Initial Issue
No.	Date	Dwn	Chk	App	Revision or reason for issue

Client
Muhammad Ayub

createitstudios
... leave an impression


Create It Studios (NW) Ltd
Universal Square
Devonshire Street North
Manchester
M12 6JH
info@createitstudios.co.uk

Project Title
26 Hembury Ave, Manchester M19 1FH

Scale / North Point
1 : 100


Drawing Title
Proposed Floor Plans

Drawing Number A1449(02)AP002	Revision P6
Drawing Status Preliminary	

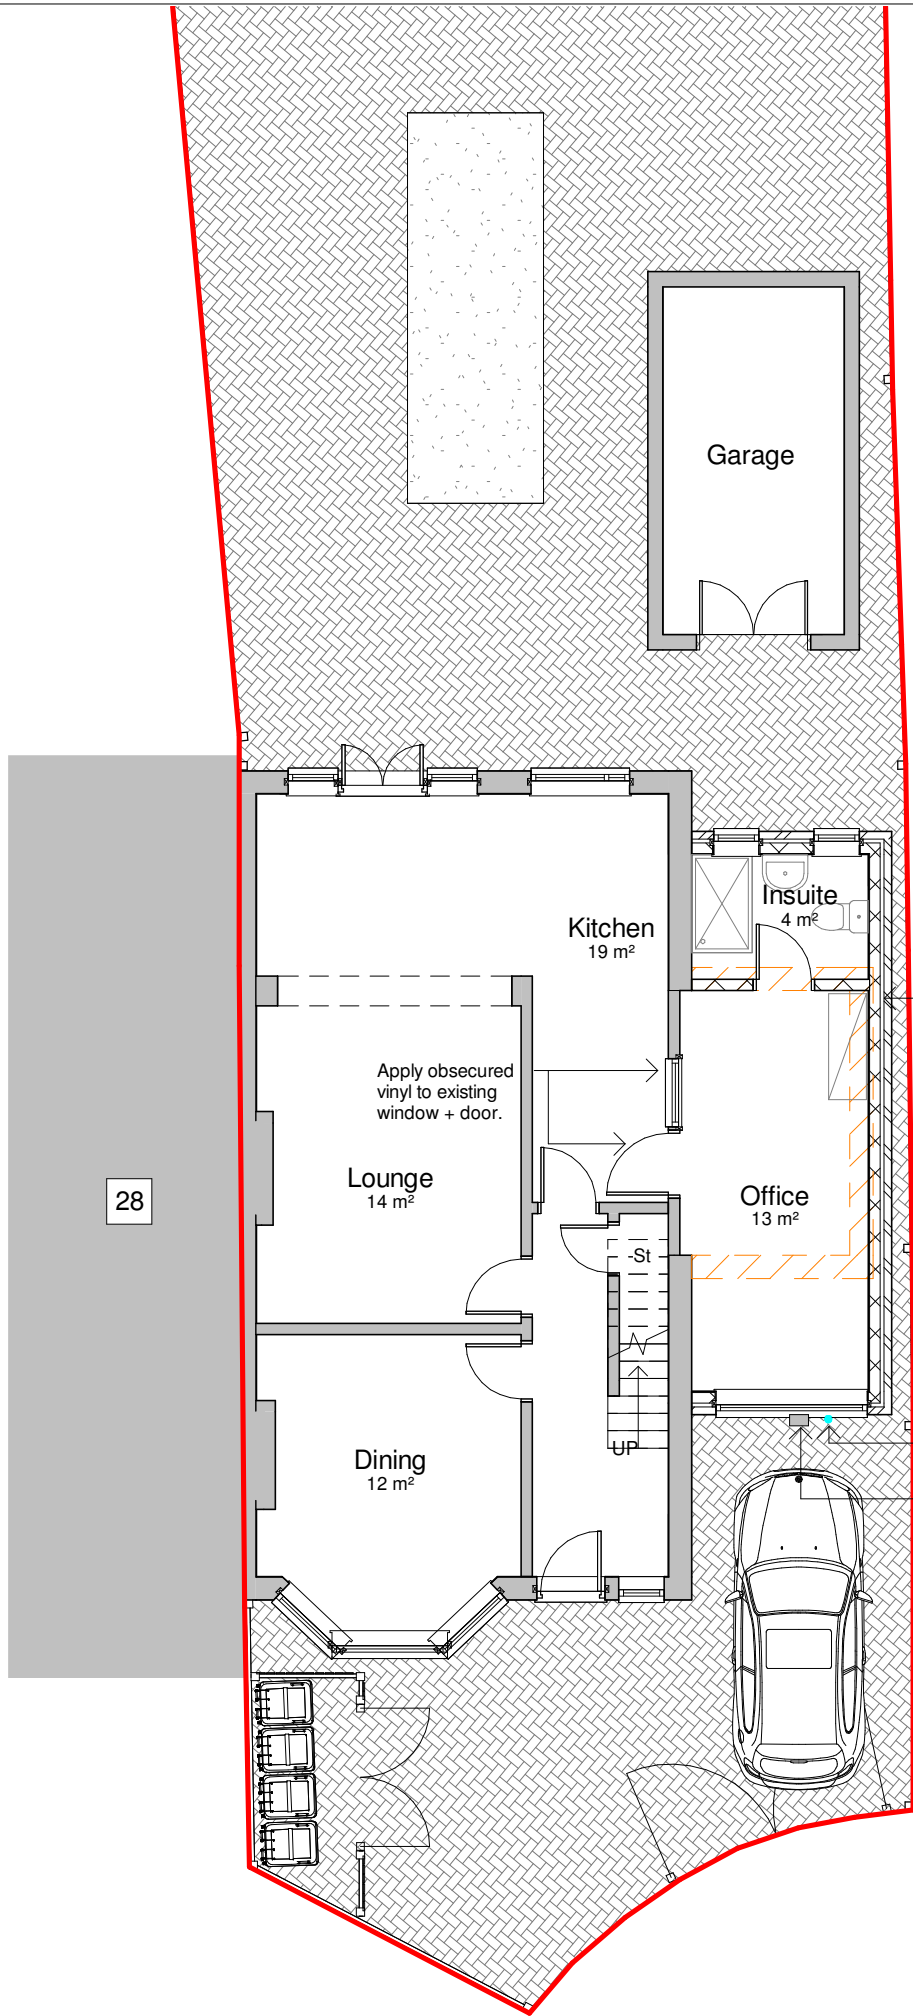

1

Proposed Ground Floor Plan
1 : 100

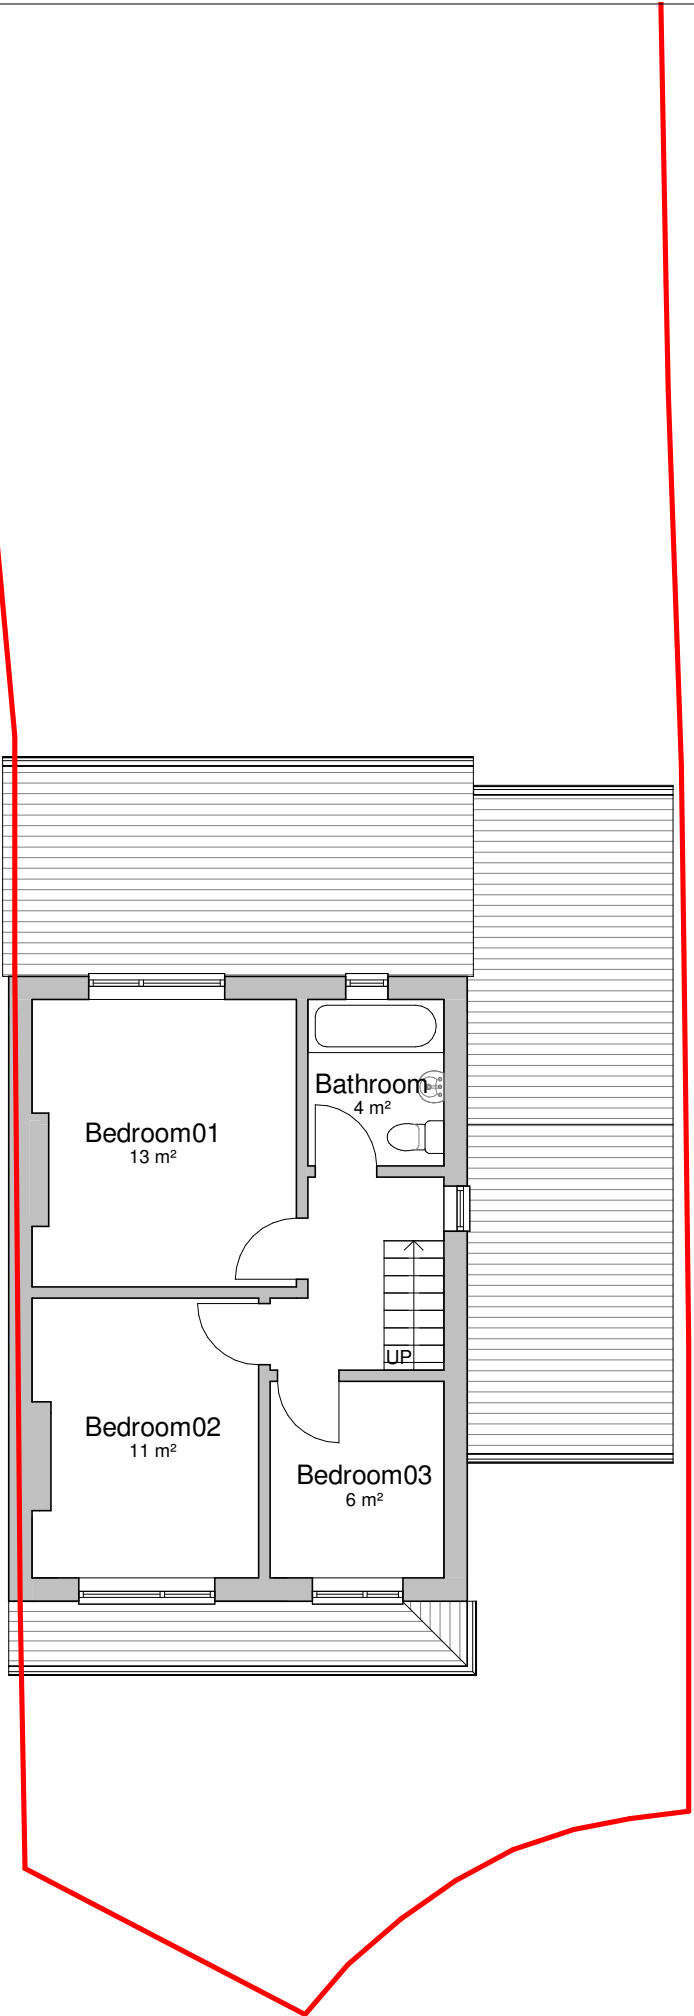

2

Proposed First Floor Plan
1 : 100

0 1 2 3 4m
1:100