




SCALE 1:50 @ A1

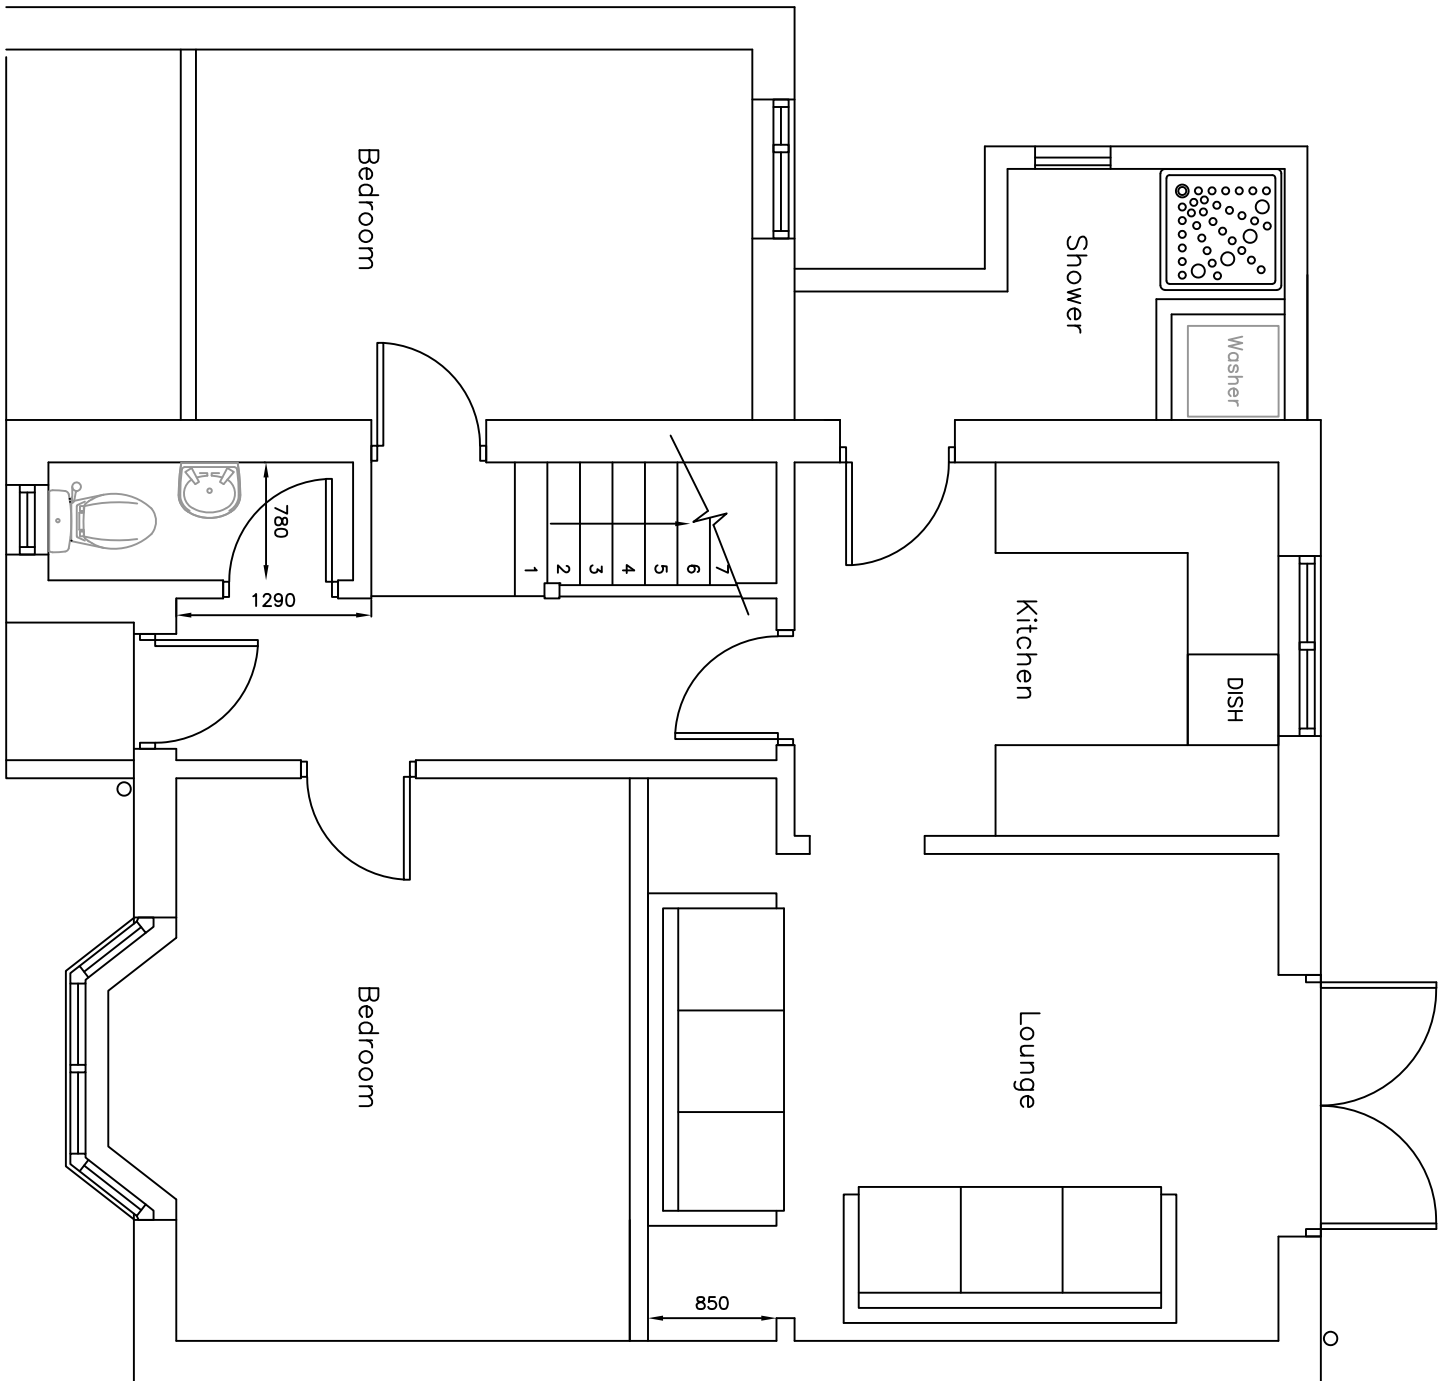


EXISTING GROUND FLOOR PLAN

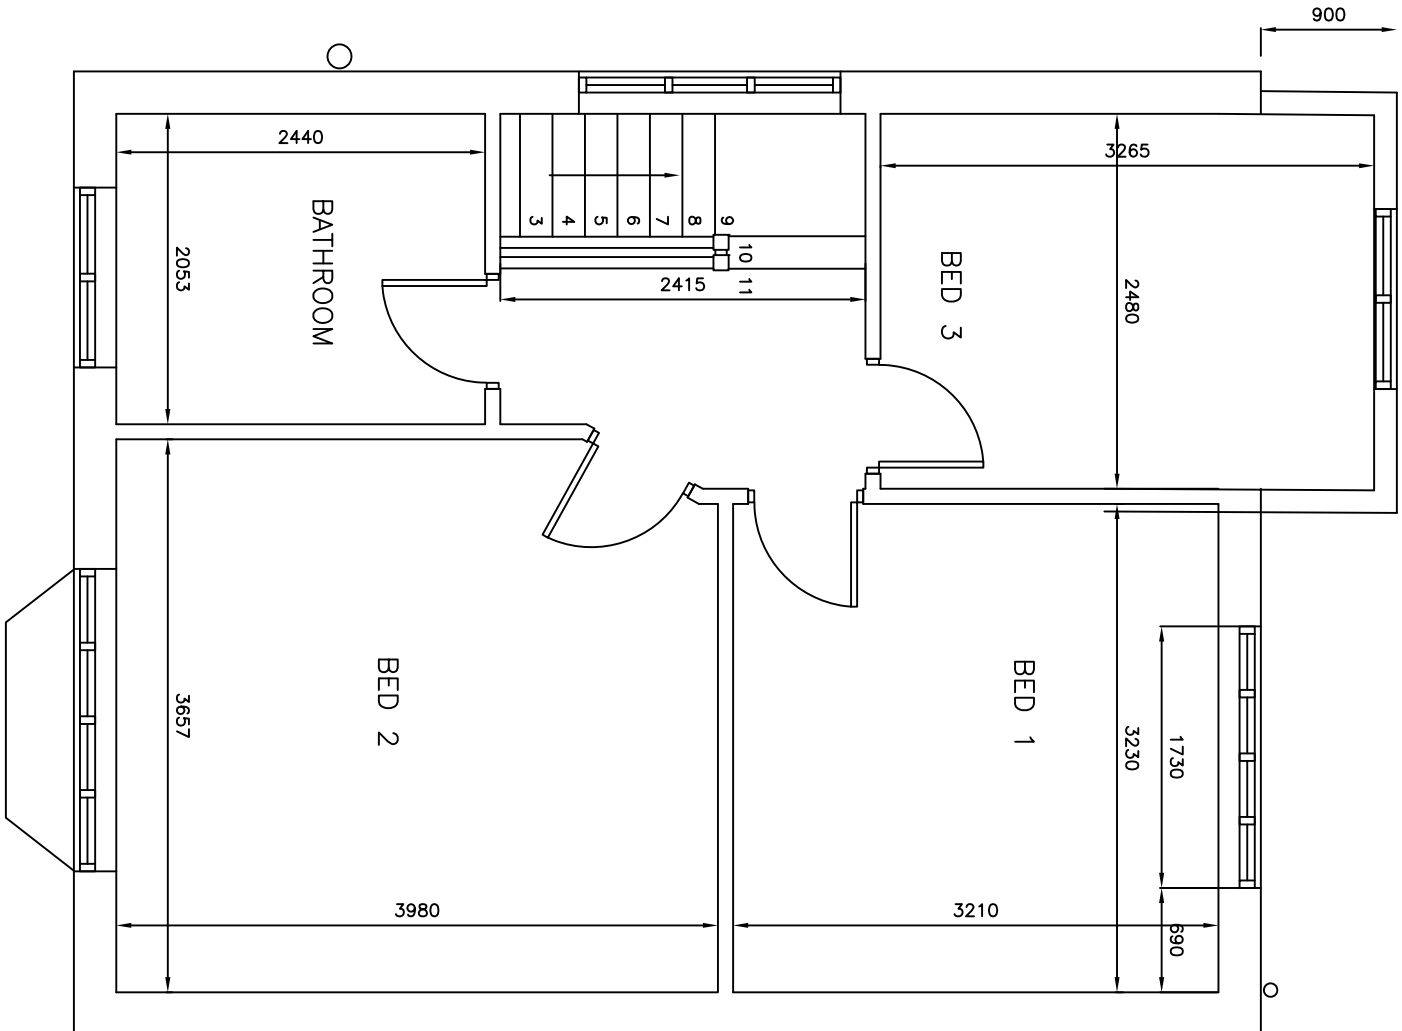

EXISTING FIRST FLOOR PLAN

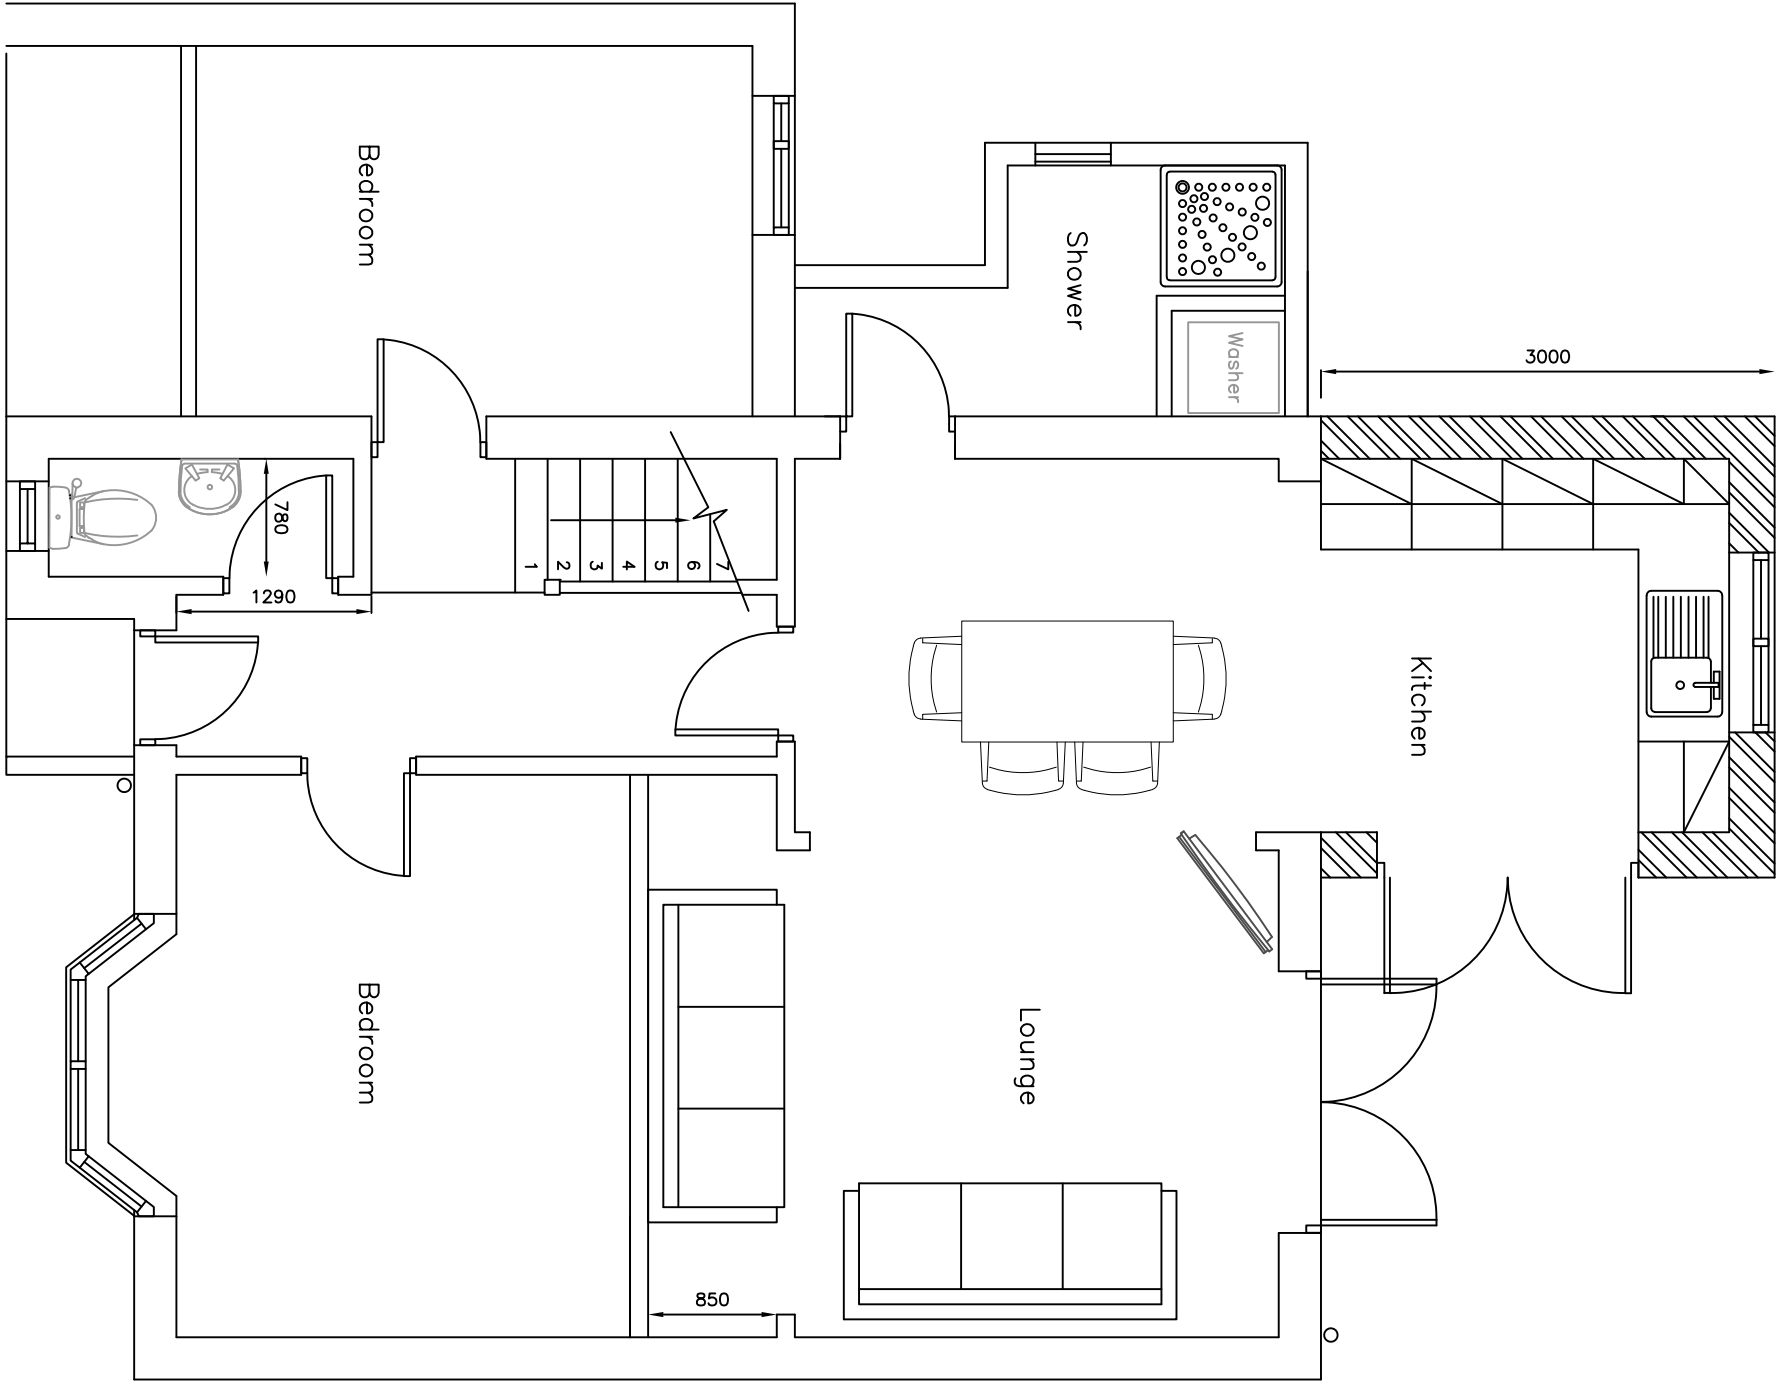


PROPOSED GROUND FLOOR PLAN

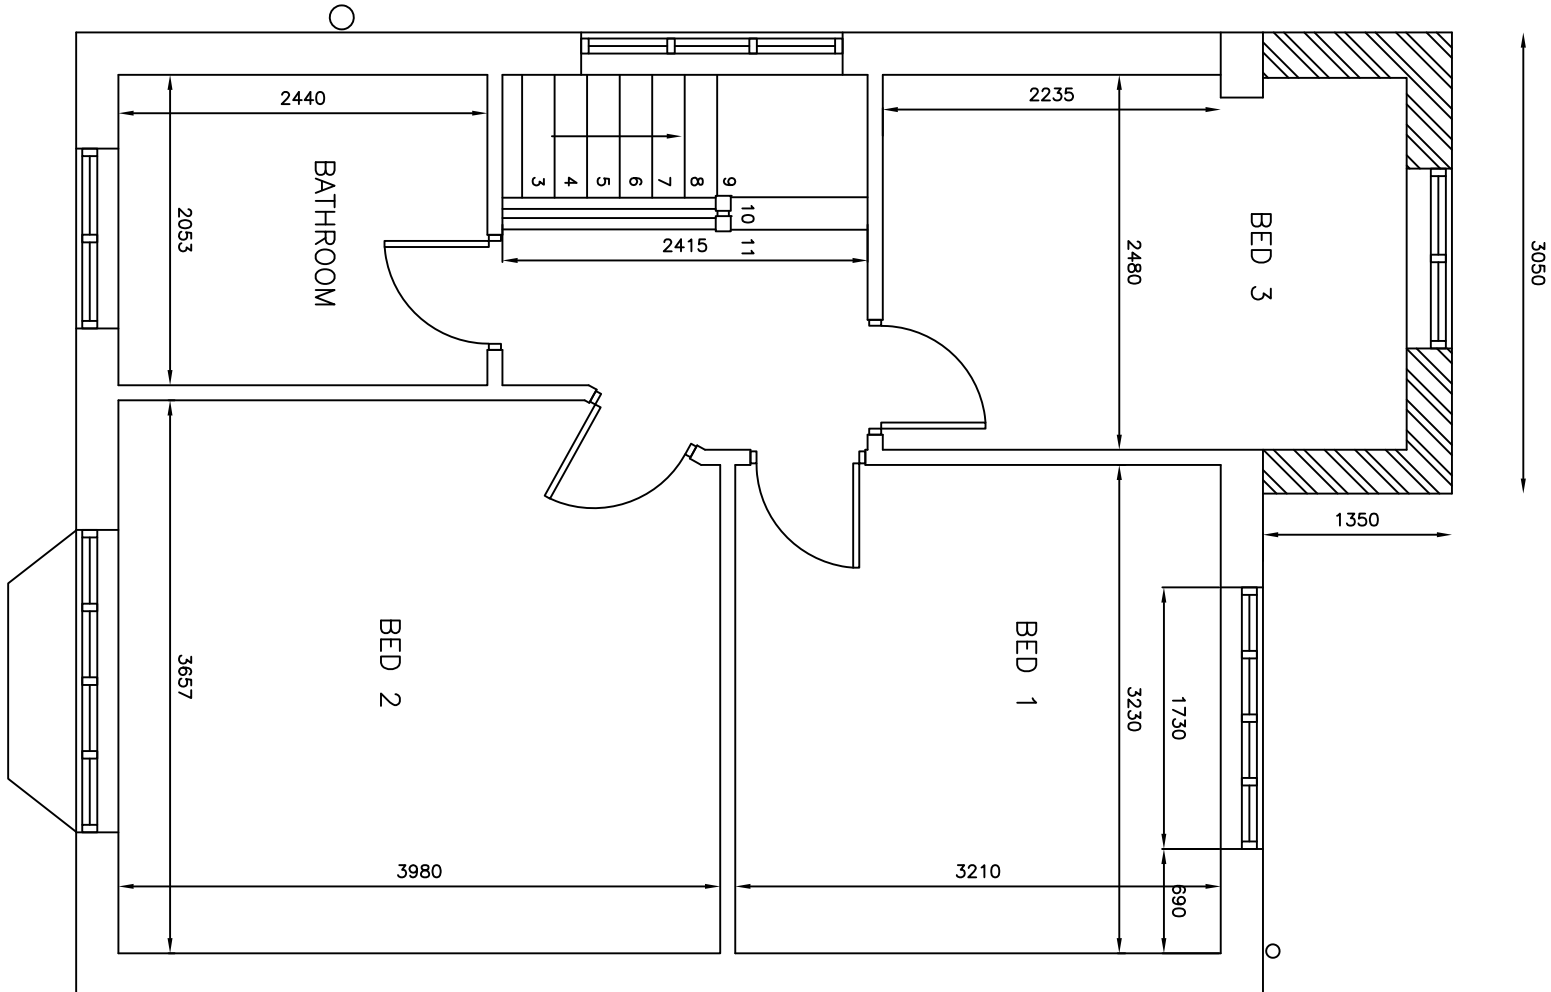


PROPOSED FIRST FLOOR PLAN


SCALE 1:100 @ A1

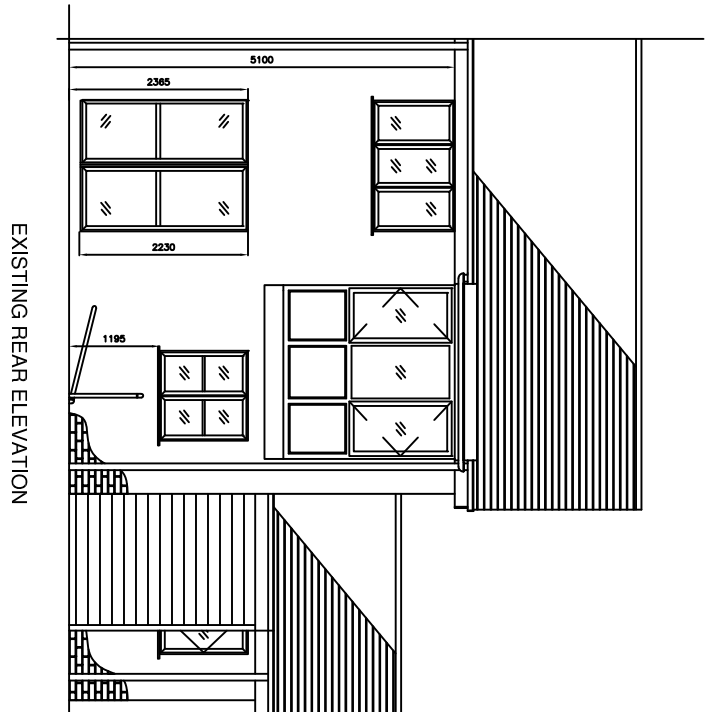

EXISTING REAR ELEVATION

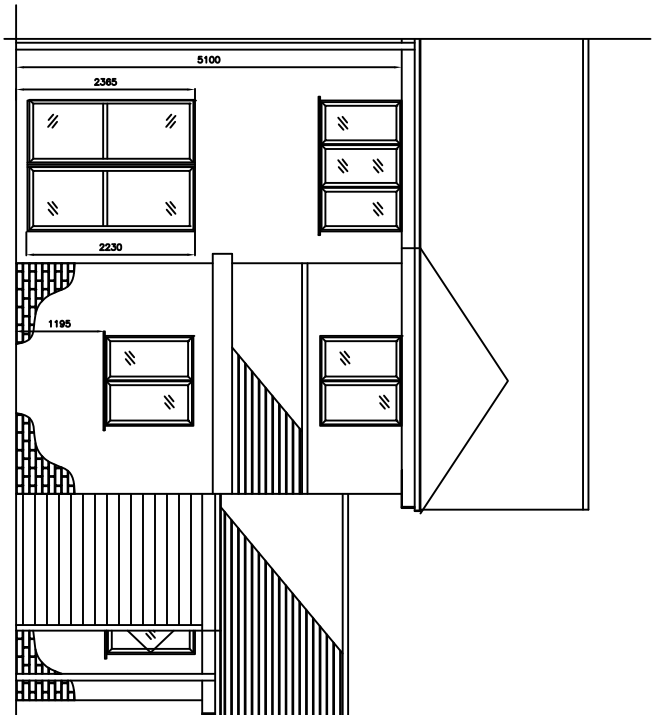


PROPOSED REAR ELEVATION

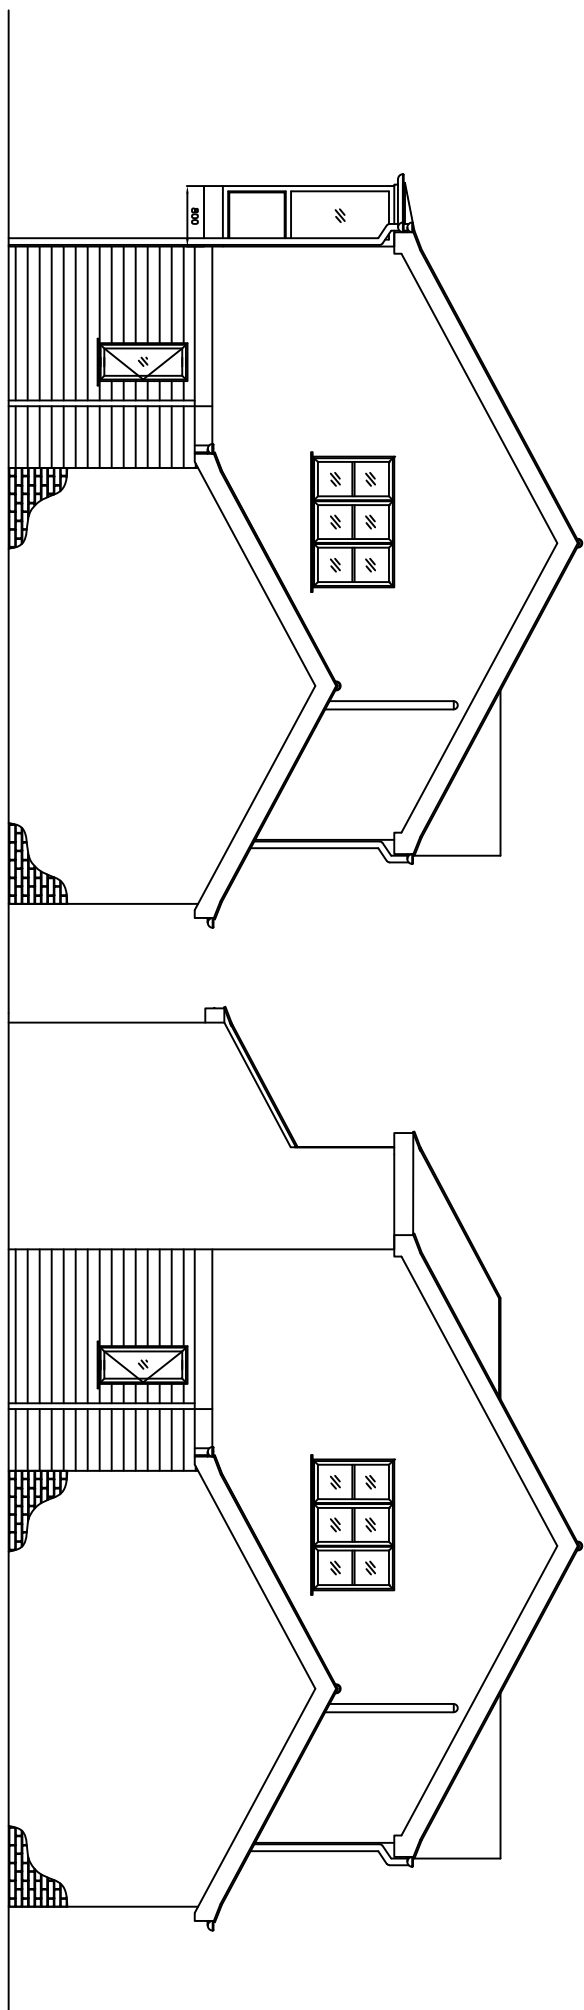


EXISTING SIDE ELEVATION

PROPOSED SIDE ELEVATION

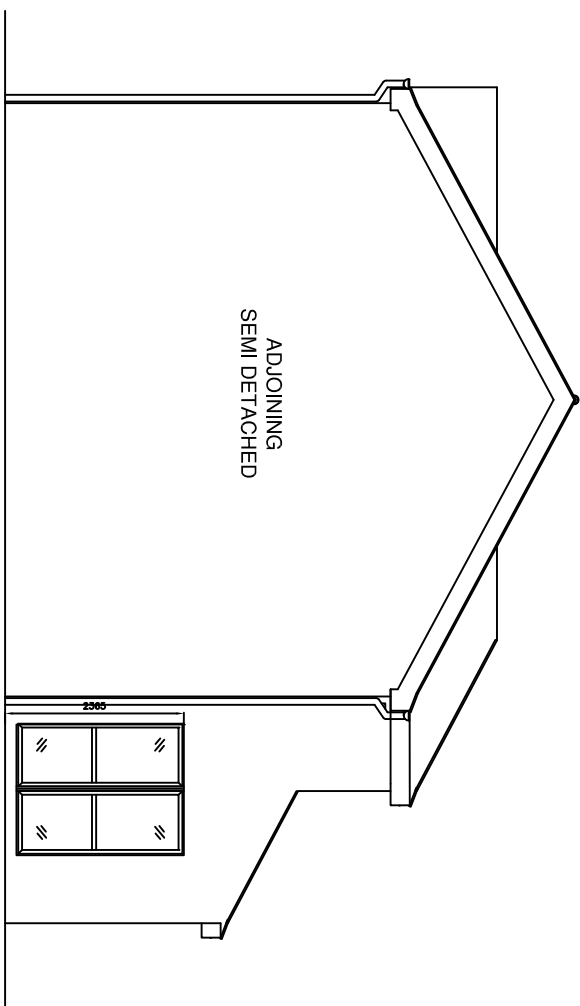

PROPOSED SIDE ELEVATION

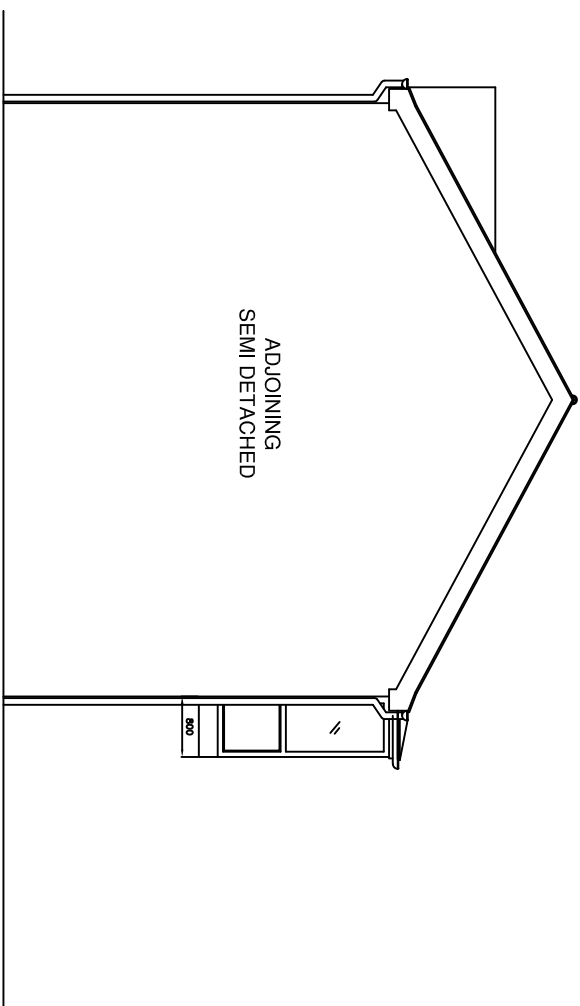

EXISTING SIDE ELEVATION

CPC		CPC Limited		Title:		Existing / Proposed Layouts and Elevations 1C Cotton Lane		Drawing No.	
COUNTRYPARK PROPERTY CONSULTANTS LTD CHANNING BUILDING, SHIPBOARDS, ACCESS CONSULTANTS CORN COACHWAYS THE 17TH FLOOR, 88/90 www.cpcpltd.co.uk		CPC Limited		Title:		Existing / Proposed Layouts and Elevations 1C Cotton Lane		Drawing No.	
CPC		CPC Limited		Title:		Existing / Proposed Layouts and Elevations 1C Cotton Lane		Drawing No.	
CPC		CPC Limited		Title:		Existing / Proposed Layouts and Elevations 1C Cotton Lane		Drawing No.	
