



PROJECT REF
21067

DRAWING REF
310 A

SCALE
1:50 @ A1

DATE
JUL '21



CUSTOMER
MR DANIELS
LAND ADJACENT No.20
CHORLTON VILLAS
HARDY LANE
MANCHESTER
M21 8DN


PROJECT
NEW BUILD DETACHED DWELLING W/
ACCESS DRIVE & ASSOCIATED CAR
PARKING AND LANDSCAPING

DRAWING TITLE
PROPOSED ELEVATIONS
B REGS

- 1 YELLOW BRICK
- 2 DARK GREY STANDING SEAM METAL CLADDING
- 3 TIMBER CLADDING
- 4 DARK GREY ALUMINIUM DOORS
- 5 DARK GREY ALUMINIUM SLIDING DOORS
- 6 DARK GREY ALUMINIUM WINDOWS
- 7 POWDER COATED ALUMINIUM BALUSTADE
- 8 PLANTER
- 9 BIRD BRICK
- 10 BAT BOX



FRONT ELEVATION (N)

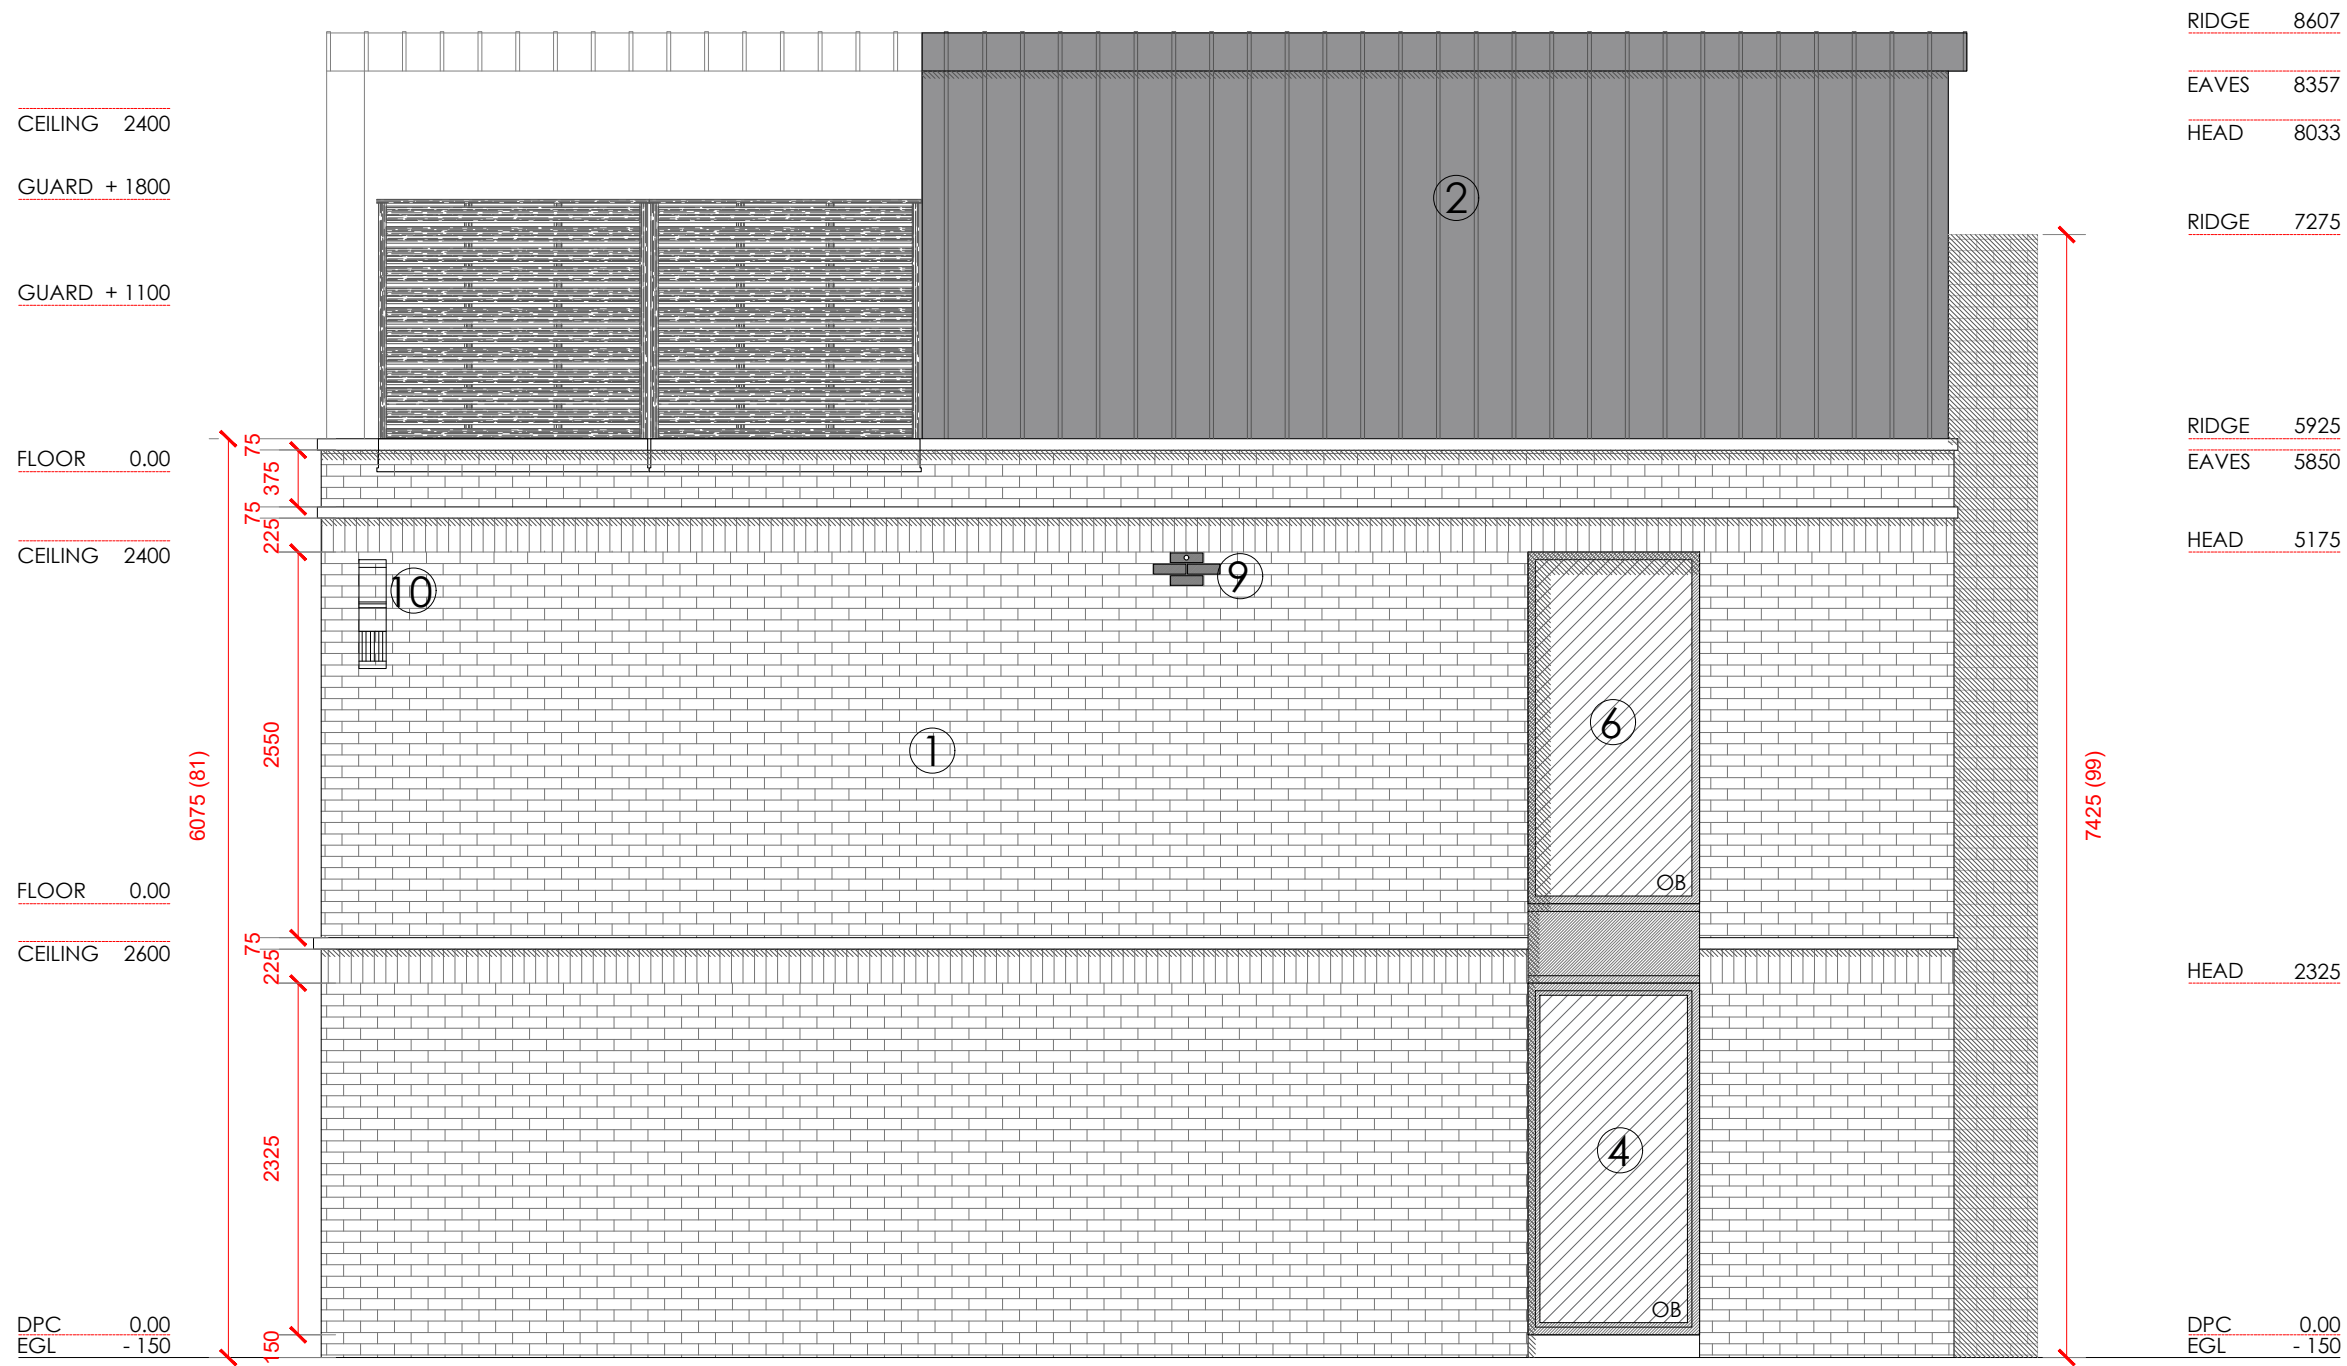

SIDE ELEVATION (E)




REAR ELEVATION (S)



SIDE ELEVATION (W)

A BAT AND BIRD HABITAT LOCATIONS SHOWN 03.11.22
ISSUED FOR BUILDING CONTROL APPROVAL 05.08.21

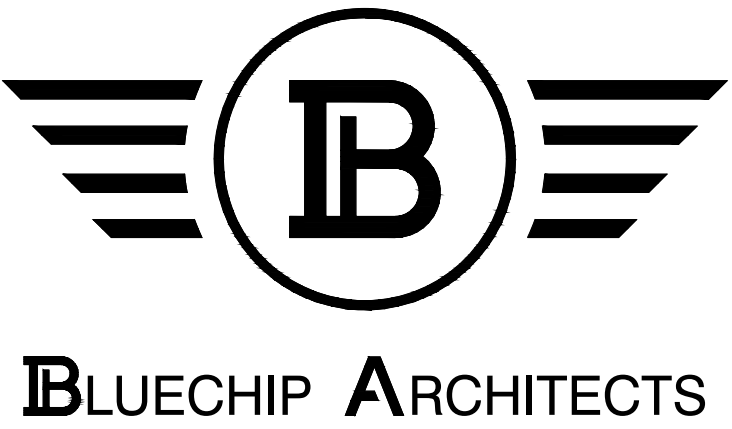

07999 294 675
DESIGN@BLUECHIP-ARCHITECTURE.CO.UK
WWW.BLUECHIP-ARCHITECTURE.CO.UK

LOWRY MILL | LEES ST. | SWINTON | MANCHESTER | M27 6DB
DO NOT SCALE FROM THIS DRAWING. COPYRIGHT PROTECTED & ISSUED
UNDER LICENCE TO THE CLIENT NAMED BELOW. ALL INFORMATION
CONTAINED WITHIN IS NON-TRANSFERABLE WITHOUT APPROVAL FROM
BLUECHIP ARCHITECTS LTD