



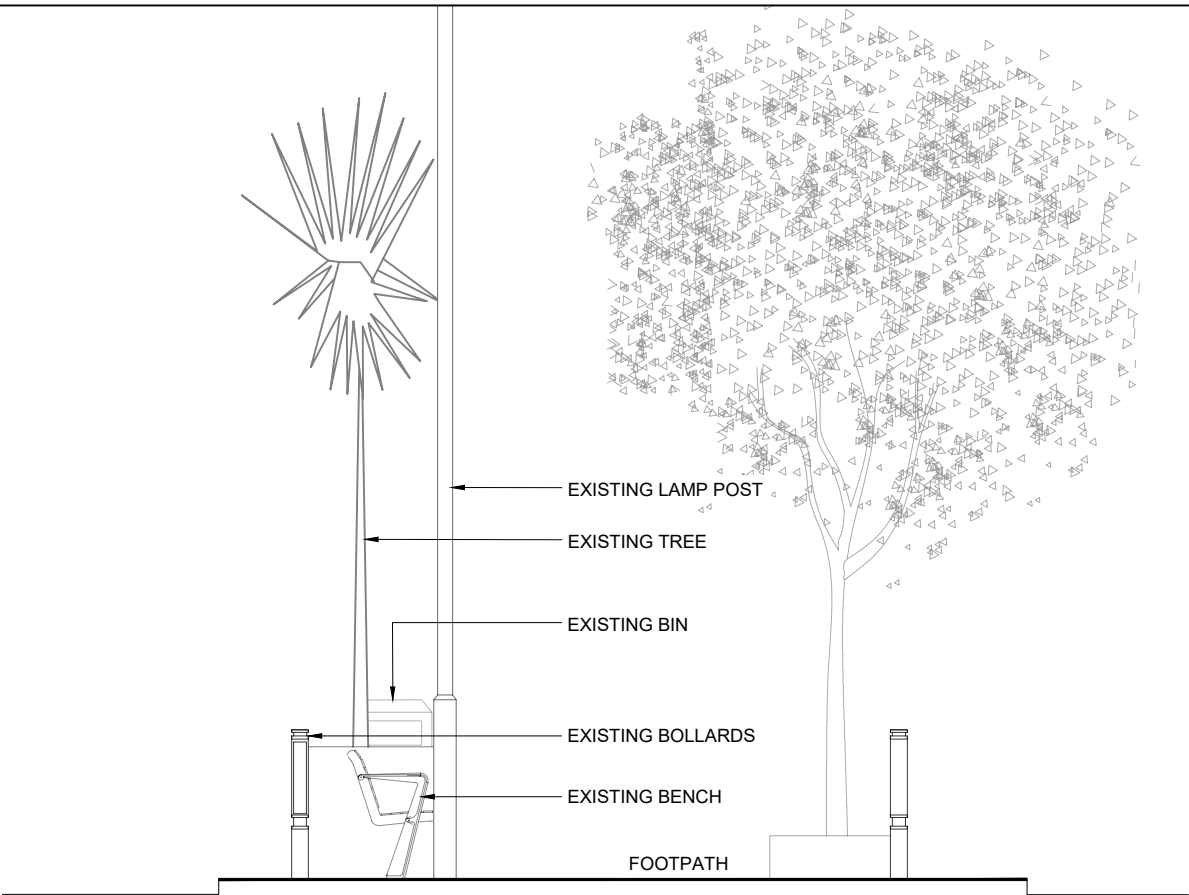


EXISTING FRONT ELEVATION
SCALE 1:50

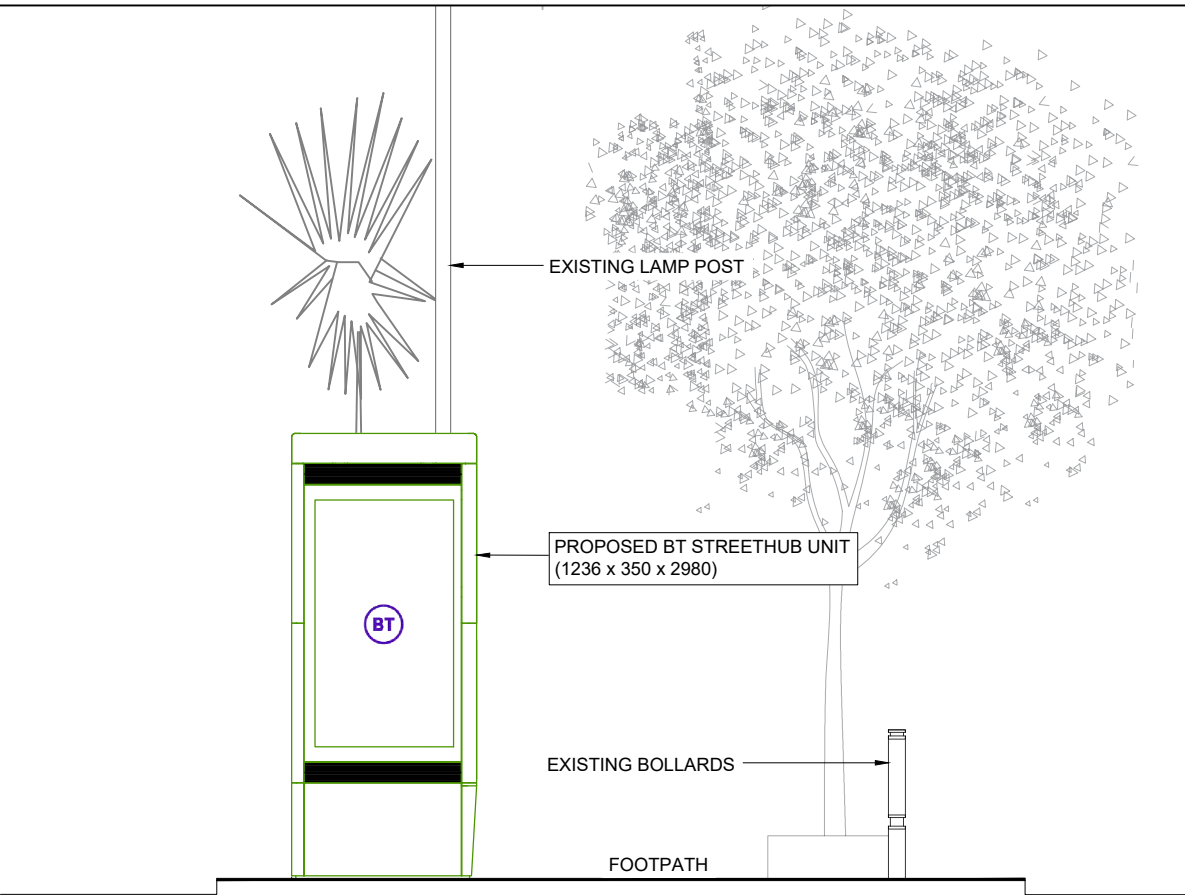

PROPOSED FRONT ELEVATION
SCALE 1:50



PROPOSED PHOTOMONTAGE
NTS

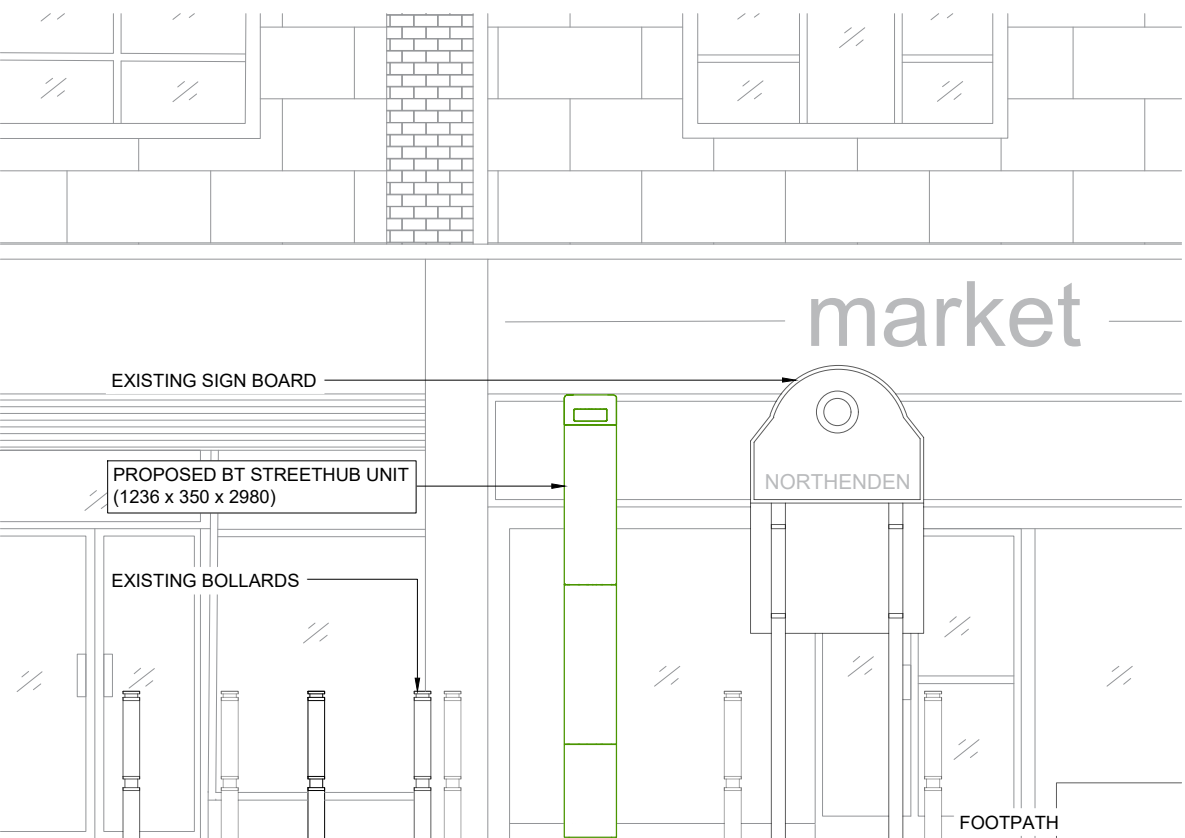

PROPOSED SIDE ELEVATION
SCALE 1:50

GENERAL NOTES

Use written dimensions only, do not scale from drawing. Use latest revision of all referenced information.

Rev	Date	Description	Drawn	Chkd
A	28.10.22	New BT Streethub Structure	MD	JE

Solutions30
Solutions for New Technologies



Drg Status
PLANNING

Cell No. & Name

MAN105

Site Name & Address

Pavement o/s 340 Palatine Road, opposite the junction with Brett Street, Northenden, Wythenshawe, Manchester M22 4HE

Drawing Title

EXISTING AND PROPOSED ELEVATIONS

Scale	1:50	Date	28.10.2022
Drawn By	MD	Checked By	JE
Drawing Number	003	Revision	A