


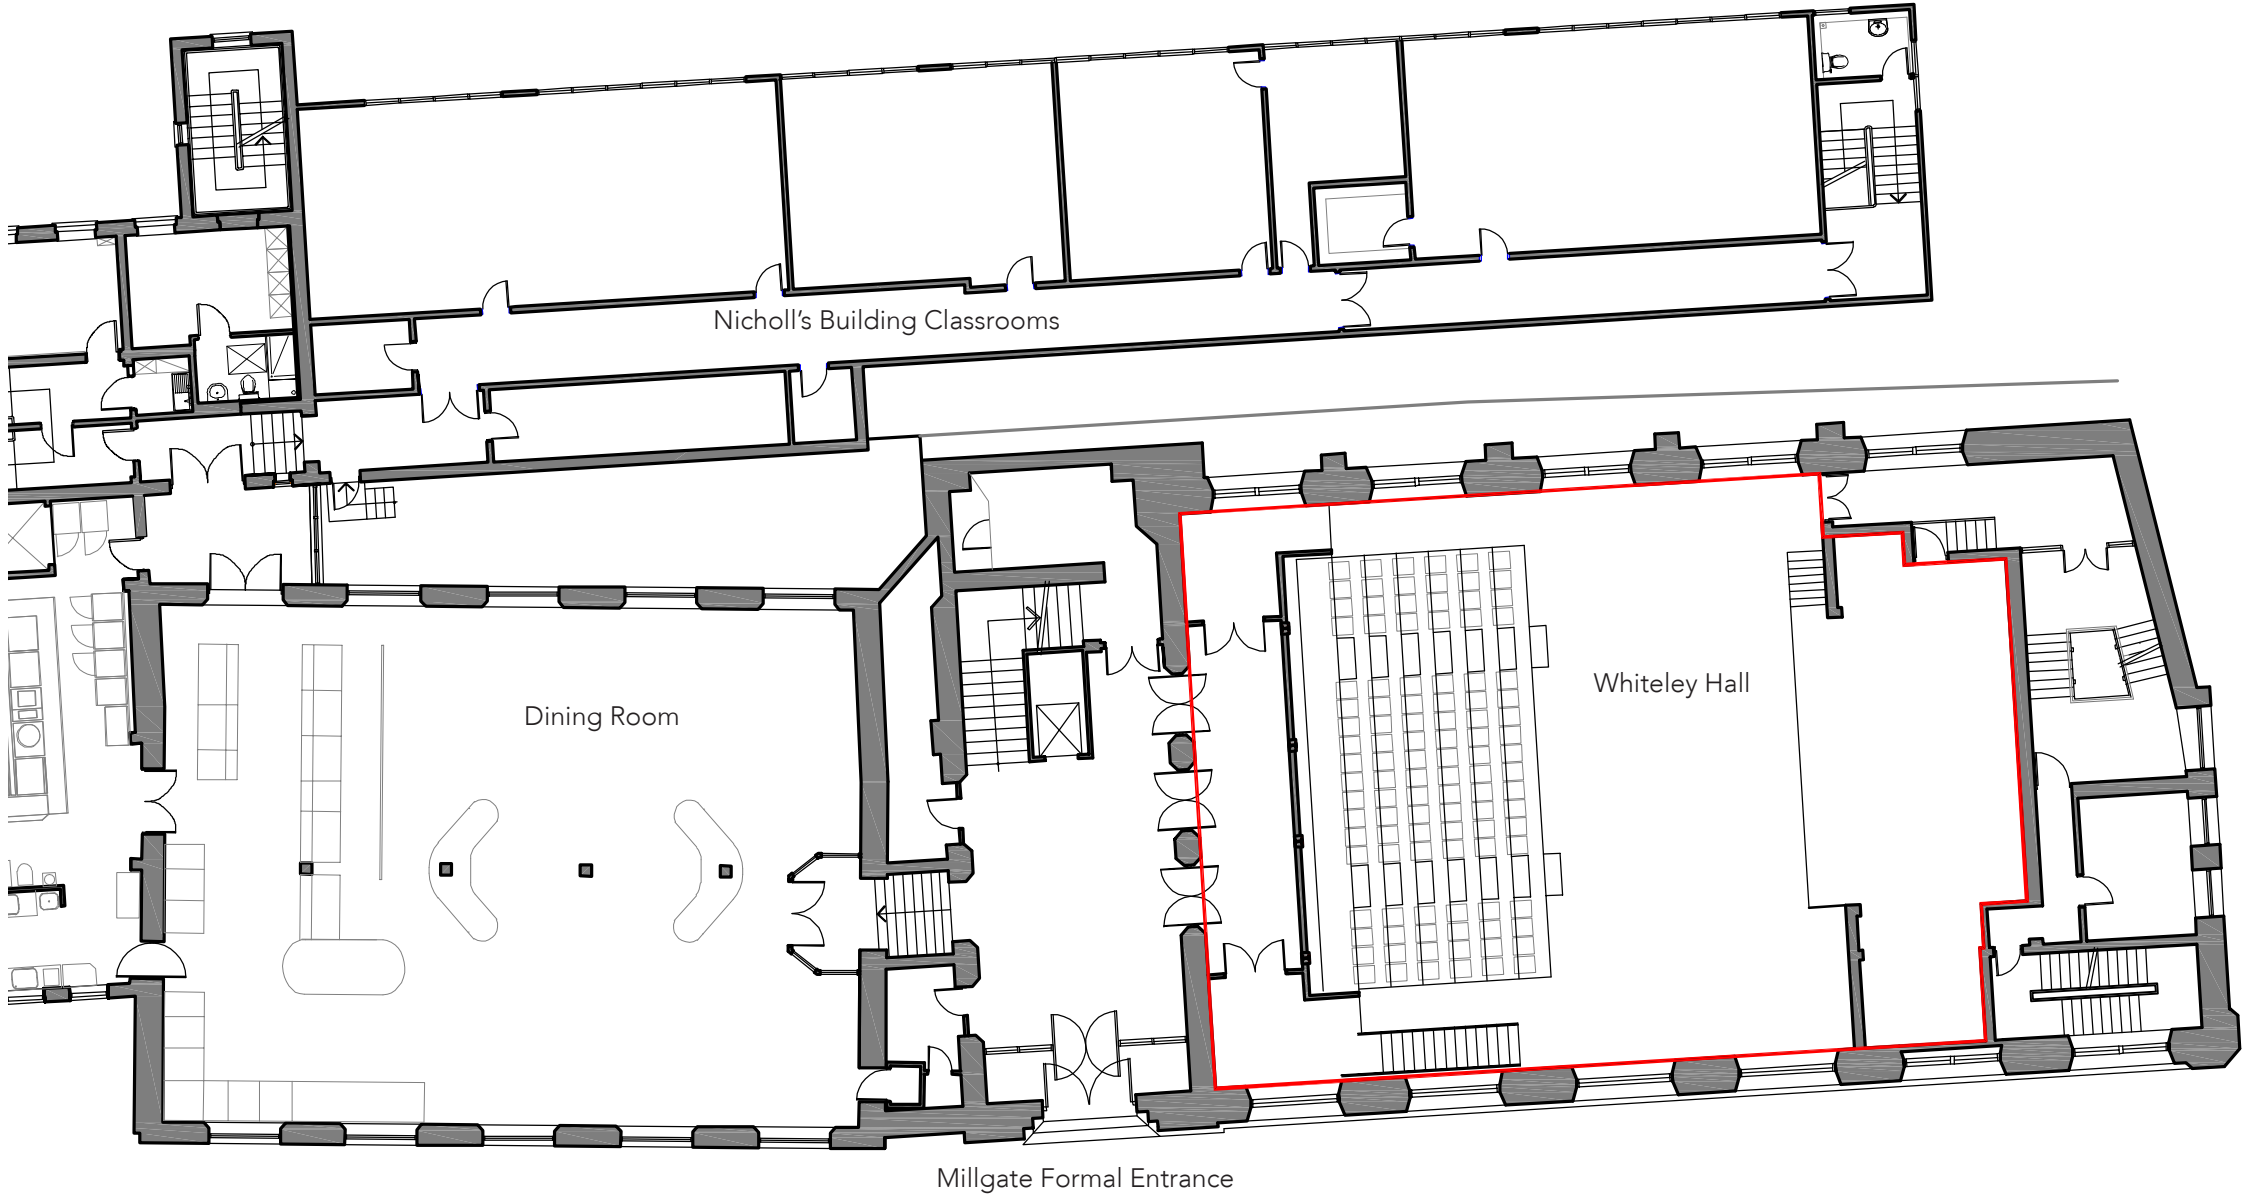

Whiteley Hall Location within the wider Millgate Building



Note:
Do not scale from this drawing.
Dimensions are to be checked on site.
If in doubt please ask.

Key:

Whiteley Hall Location - Site Boundary

Rev --/--/-- -

Rev Date/Intls Details

© The moral rights of the author are hereby asserted.
This drawing and design is the sole property of Buttress Ltd and must not be reproduced without permission.
Buttress Ltd is Registered in England and Wales: 5363573

Buttress

41 Bengal St
Manchester
M4 6AF

T 0161 236 3303
E contact@buttress.net
W www.buttress.net

Project Title CSM - Whiteley Hall
Client Chetham's School of Music
Location Manchester

Drawing Title CSM - Whiteley Hall
Internal Site Plan

Date 22/10/22 Scale 1:200
Checked LU Orig Paper Size A3

Status LBC

Project: Origin: Zone: Level: Type: Disc: Number: Rev:

9357 - BA - B1 - 0F - DR - A - (01)007 -