


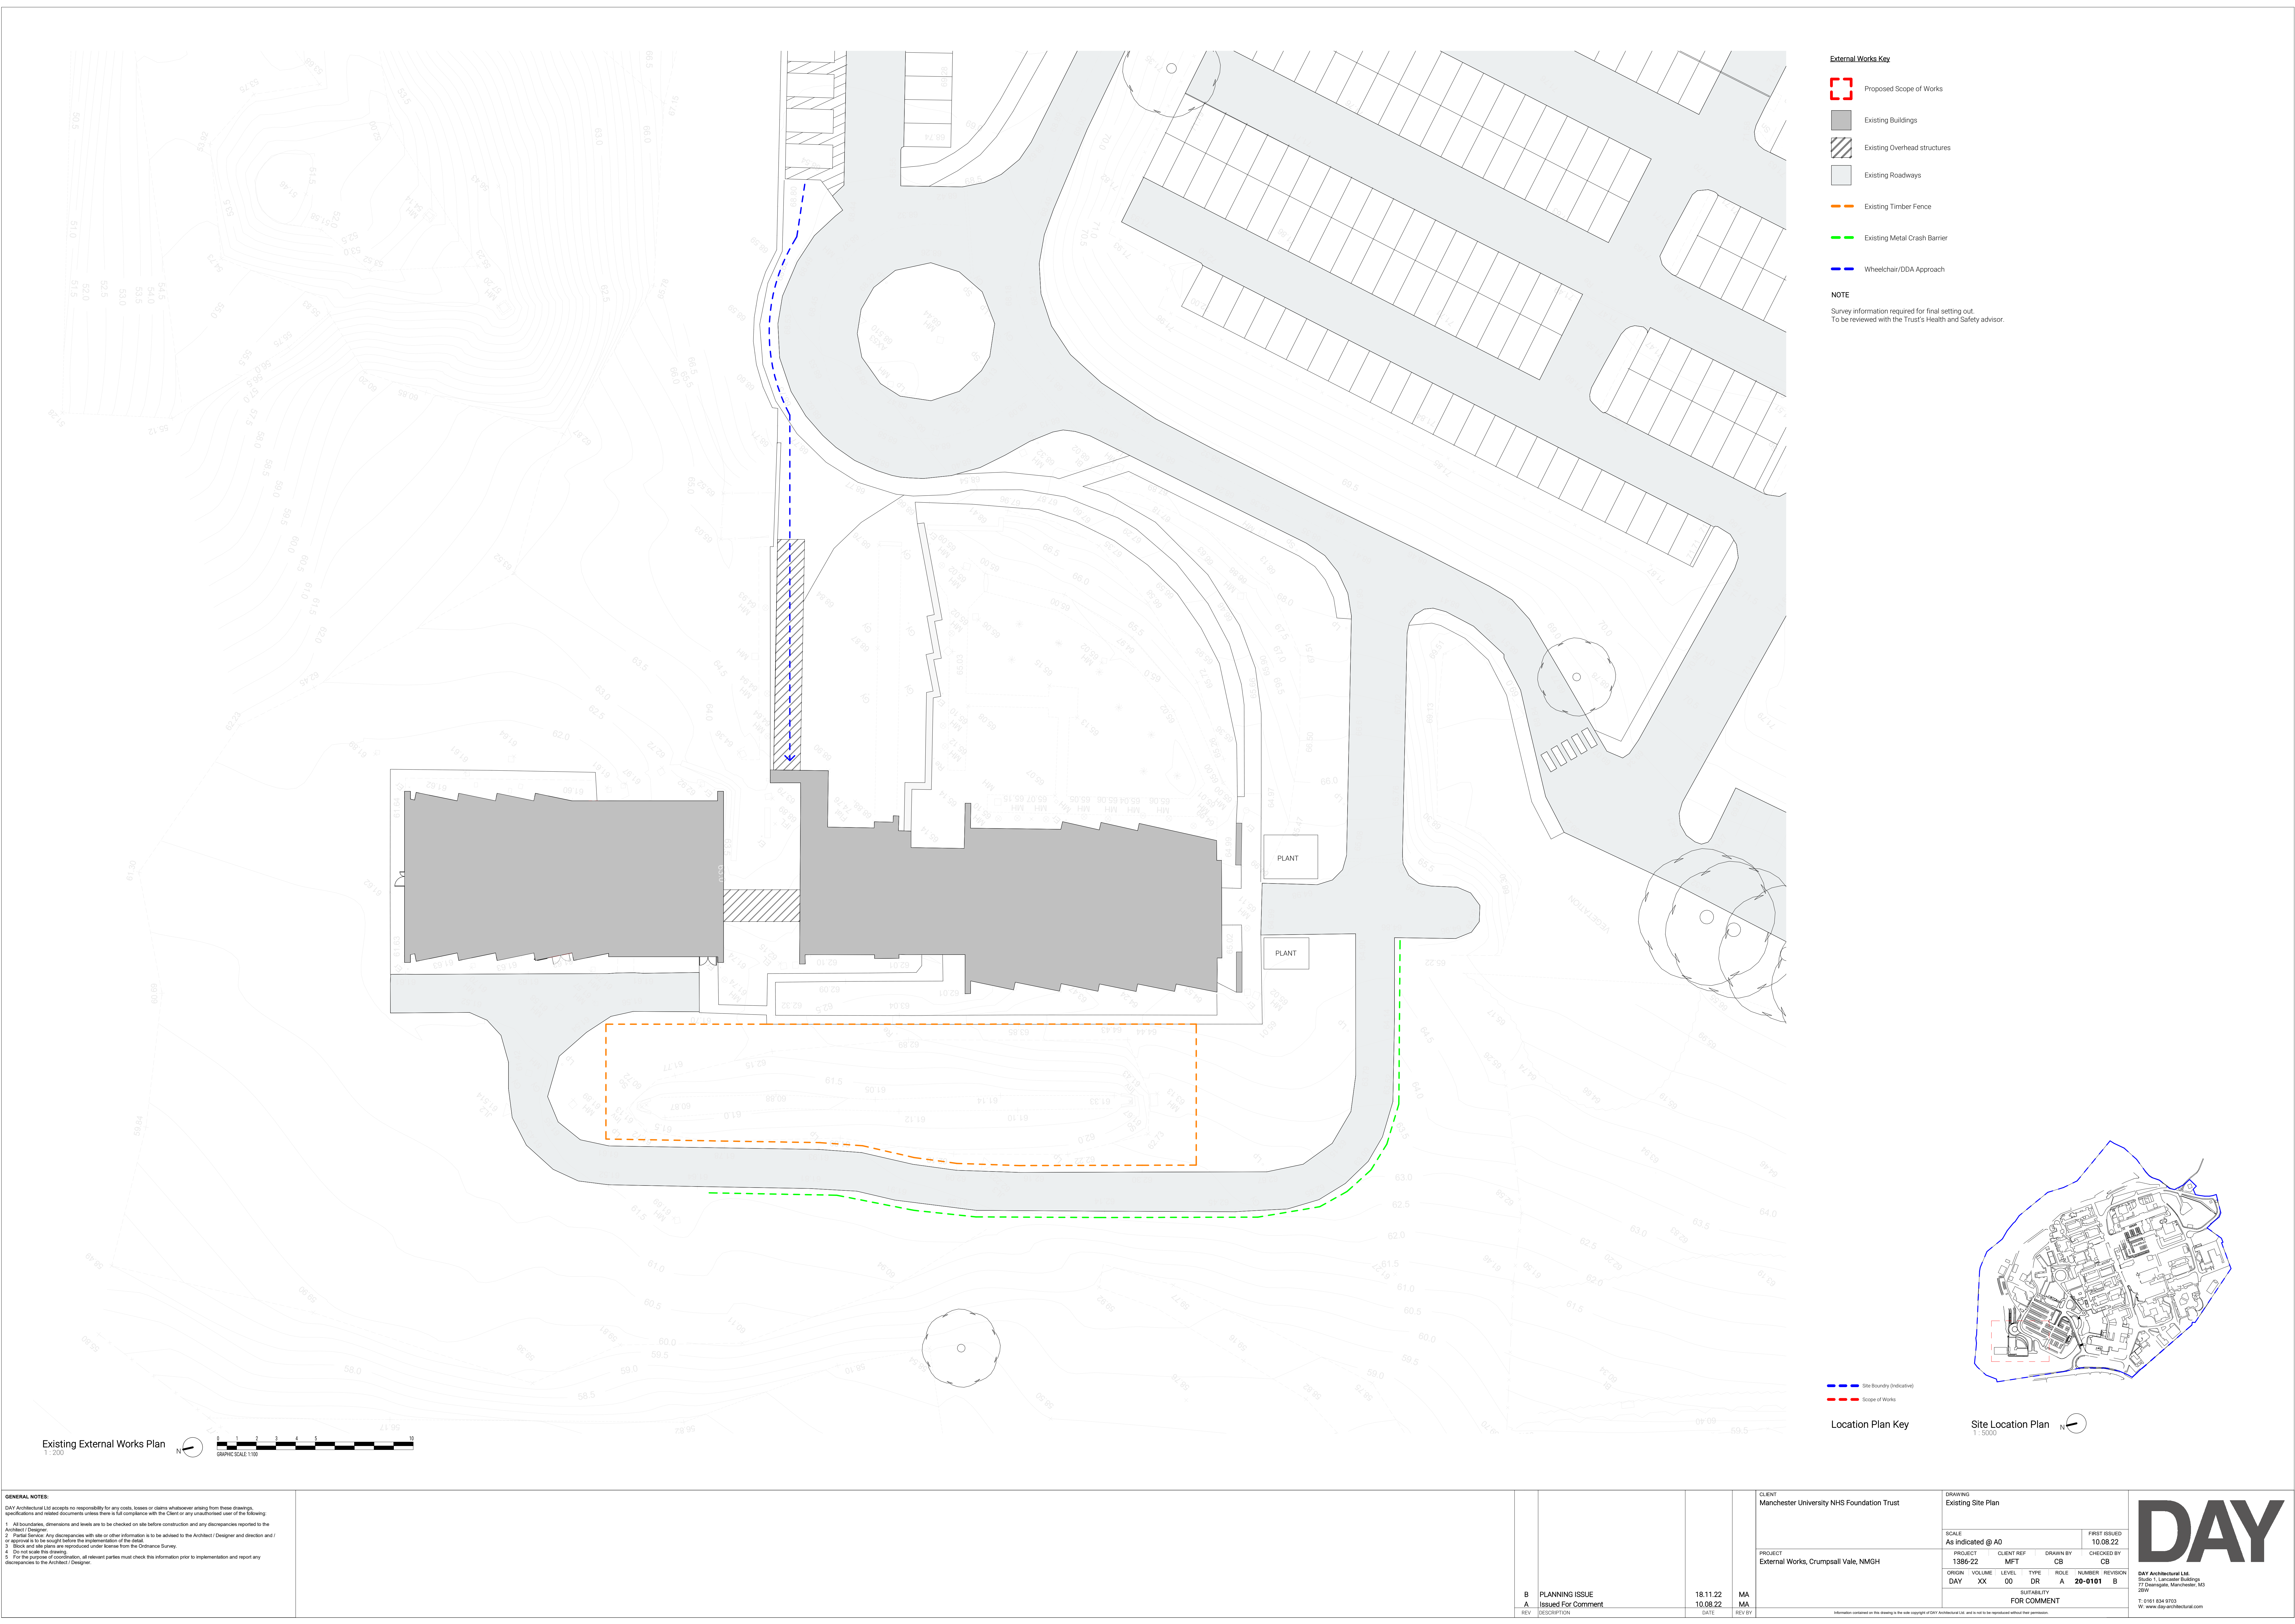

- External Works Key**
- Proposed Scope of Works
 - Existing Buildings
 - Existing Overhead structures
 - Existing Roadways
 - Existing Timber Fence
 - Existing Metal Crash Barrier
 - Wheelchair/DDA Approach

NOTE
Survey information required for final setting out.
To be reviewed with the Trust's Health and Safety advisor.

Existing External Works Plan
1:200

Location Plan Key



Site Location Plan
1:5000

GENERAL NOTES: DAY Architectural Ltd accepts no responsibility for any costs, losses or claims whatsoever arising from these drawings, specifications and related documents unless there is a compliance with the Client or any professional use of the following: 1. All boundaries, dimensions and levels are to be checked on site before construction and any discrepancies reported to the Architect / Designer. 2. Partial Surveys: Any discrepancies with site or other information is to be advised to the Architect / Designer and direction and / or approval is to be sought before the implementation of the detail. 3. Block and site plans are reproduced under license from the Ordnance Survey. 4. Do not scale the drawing. 5. For the purposes of construction, all relevant parties must check this information prior to implementation and report any discrepancies to the Architect / Designer.			CLINT Manchester University NHS Foundation Trust		DRAWING Existing Site Plan		DAY
PROJECT External Works, Crumpsall Vale, NMGH			SCALE As indicated @ A0		FIRST ISSUED 10.08.22		DAY Architectural Ltd. Studio 1, Lancaster Buildings 77 Cheshire, Manchester, M20 9PP
ORIGIN DAY			CLIENT REF MFT		DRAWN BY CB		CHECKED BY CB
VOLUME XX			TYPE DR		ROLE A		NUMBER 20-0101
LEVEL 00			REVISION B		SUITABILITY FOR COMMENT		REV BY
PLANNING ISSUE A			18.11.22 10.08.22		MA MA		DATE
DESCRIPTION			18.11.22 10.08.22		MA MA		DATE
DESCRIPTION			18.11.22 10.08.22		MA MA		DATE