


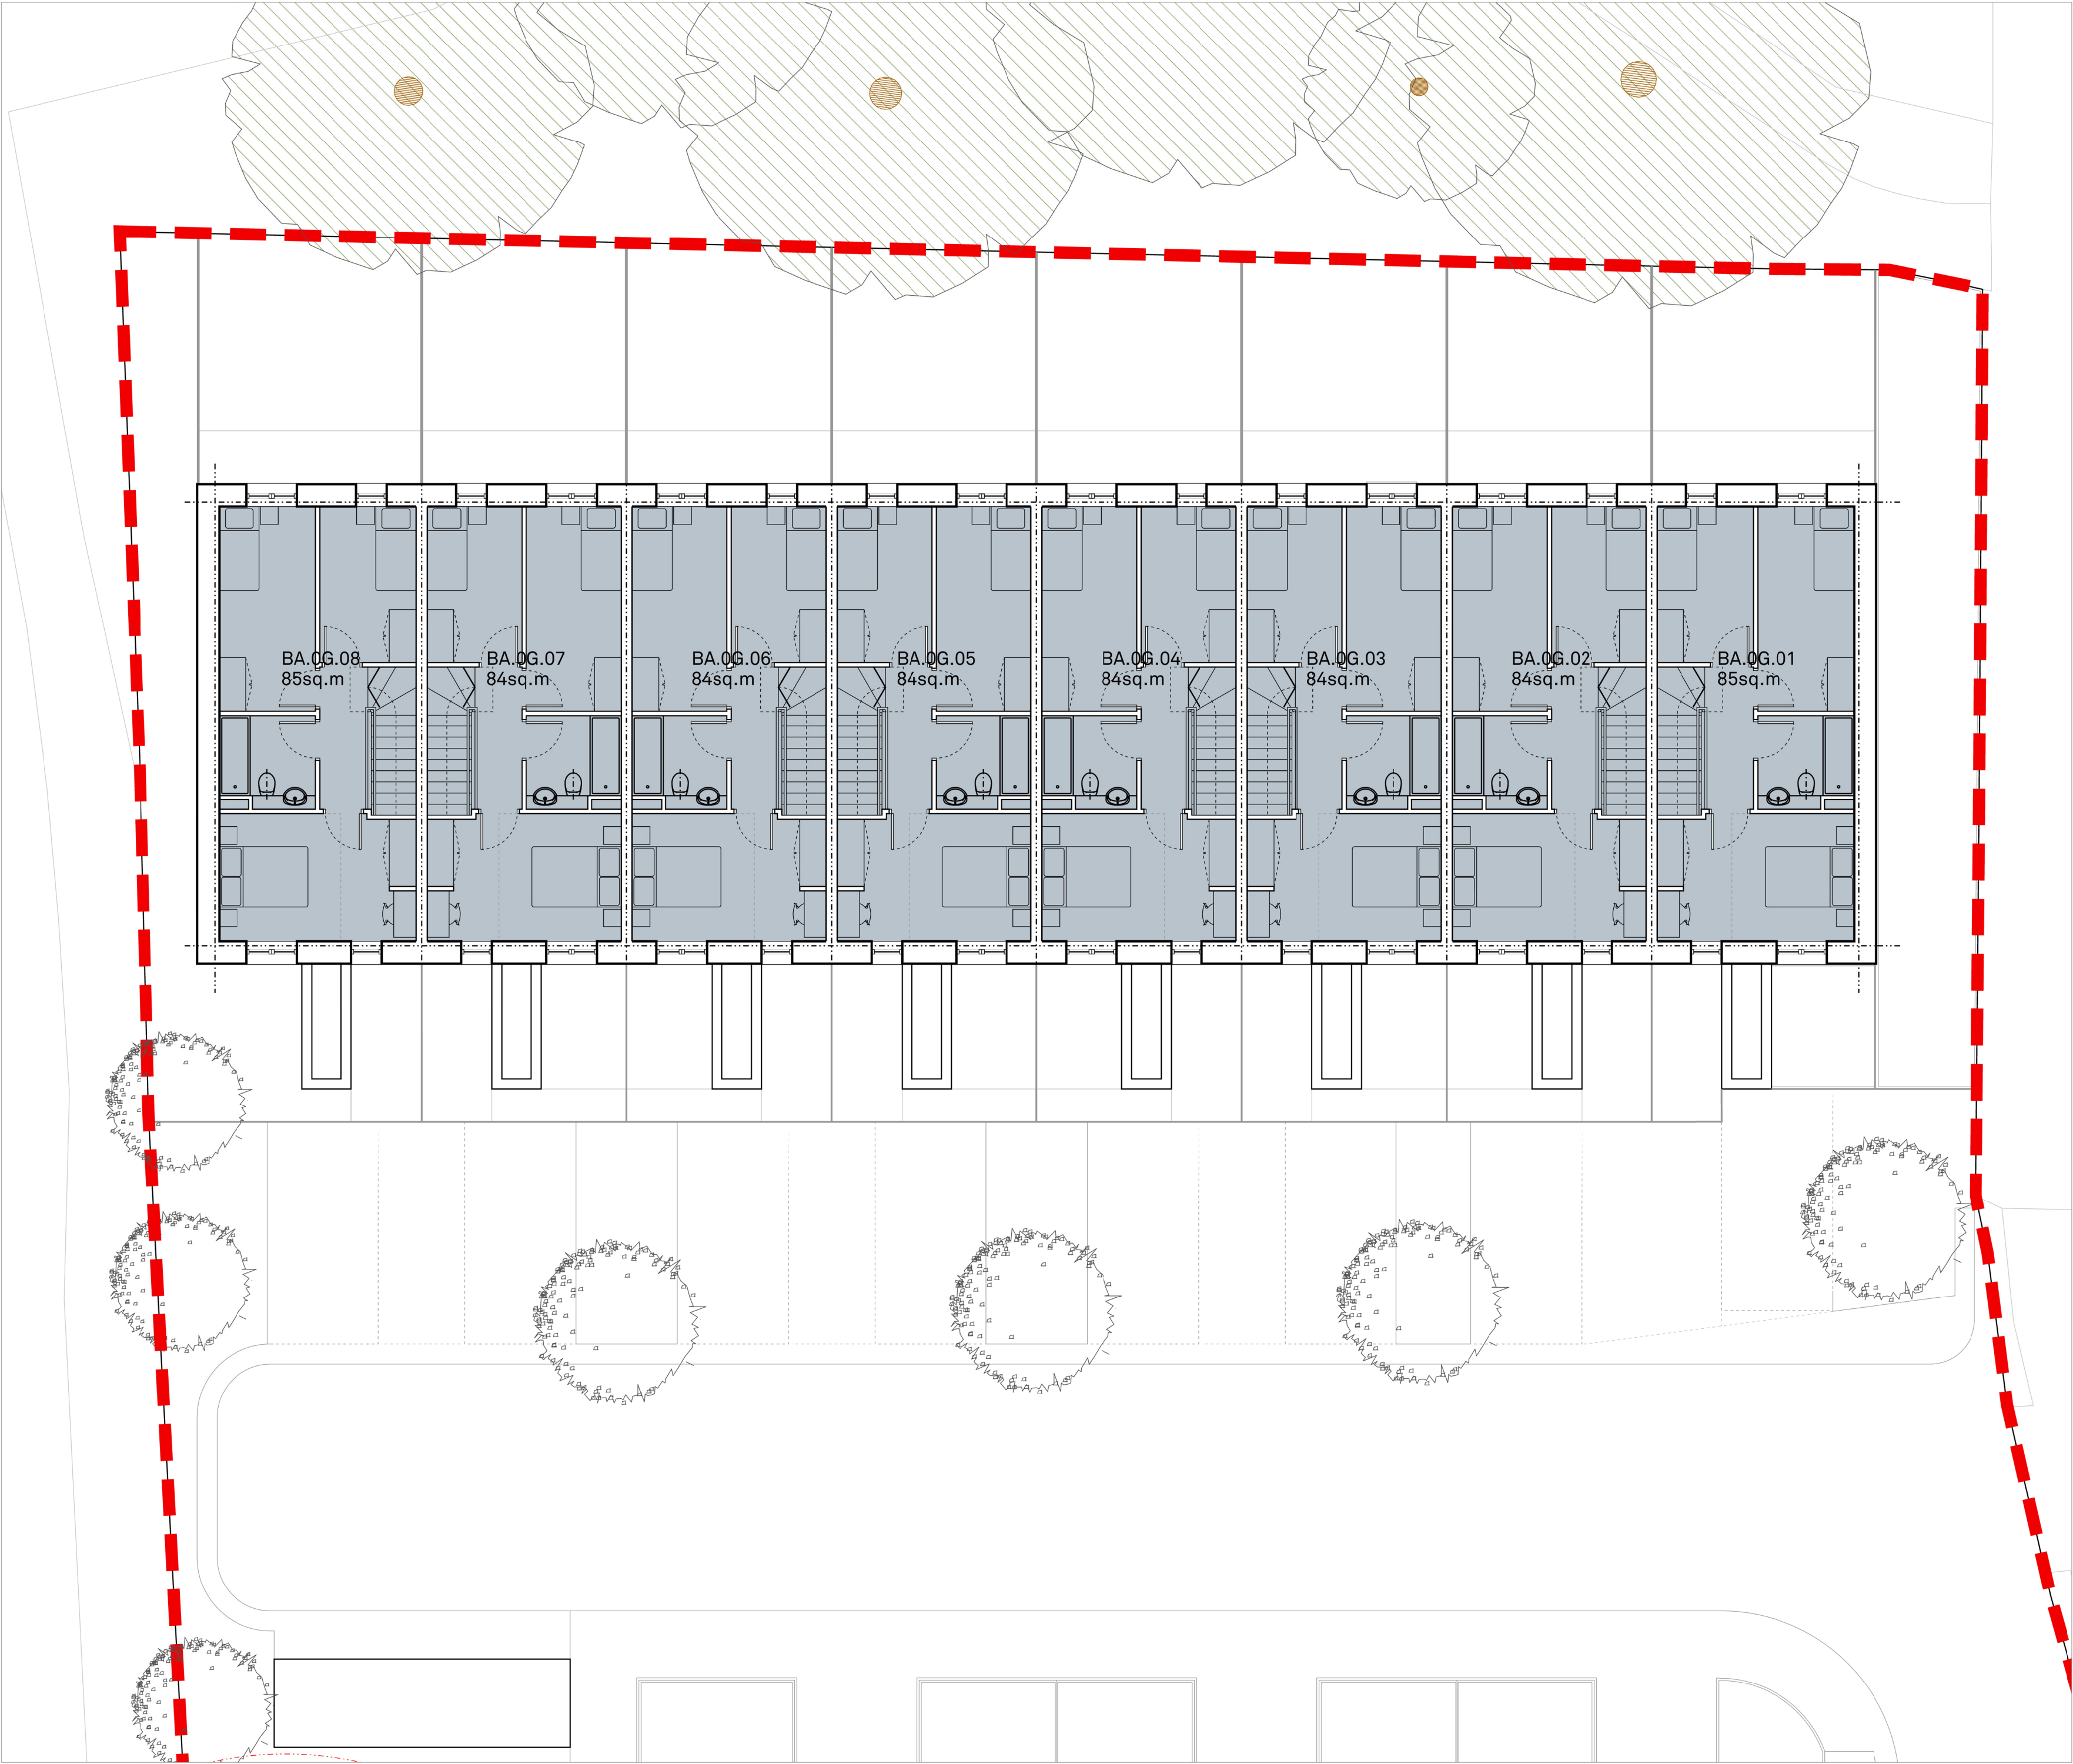


Notes

This document is © Falconer Chester Hall Limited.
All drawing measurements shall not be obtained by scaling. Any discrepancies on this document to be immediately reported to the Architect. Verify all dimensions and levels prior to construction. This Document shall be read in conjunction with related documents, specifications and associated models.



KEY PLAN

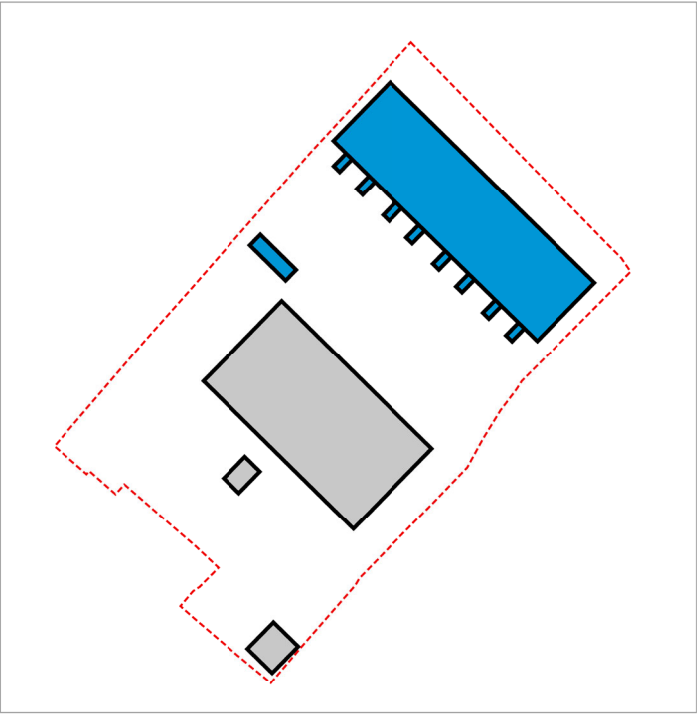

KEY:

RPA of Tree to be Retained.

P03	04.11.22	AM	MG	Landscape updated to include gates and railings to townhouses.
P02	31.03.22	AM	MG	Minor amendments, key added, landscape updated to Landscape Architect's design.
P01	10.02.22	AM	MG	First Issue
Rev:	Date:	By:	Chk By:	Rev Note:

**FALCONER
CHESTER
HALL**

London | Liverpool | Manchester | www.fcharchitects.com | +44(0)151 243 5800

Project Title				Rev
Sulby Street, Moston, Manchester				P03
Client				Drawn By
Challenger Homes (Moston) Ltd				AM
Drawing Title				Checked By
Proposed Block A - Townhouses - First Floor Plan				MG
Drawing No.				
P20064-FCH-BA-01-DR-A-1311				
Status	Issue suitable for:	Date		
S2	INFORMATION	09.02.22		
Job No.	Drawing Stage	Scale		
P20-064	PLANNING	1:100 @ A2		