


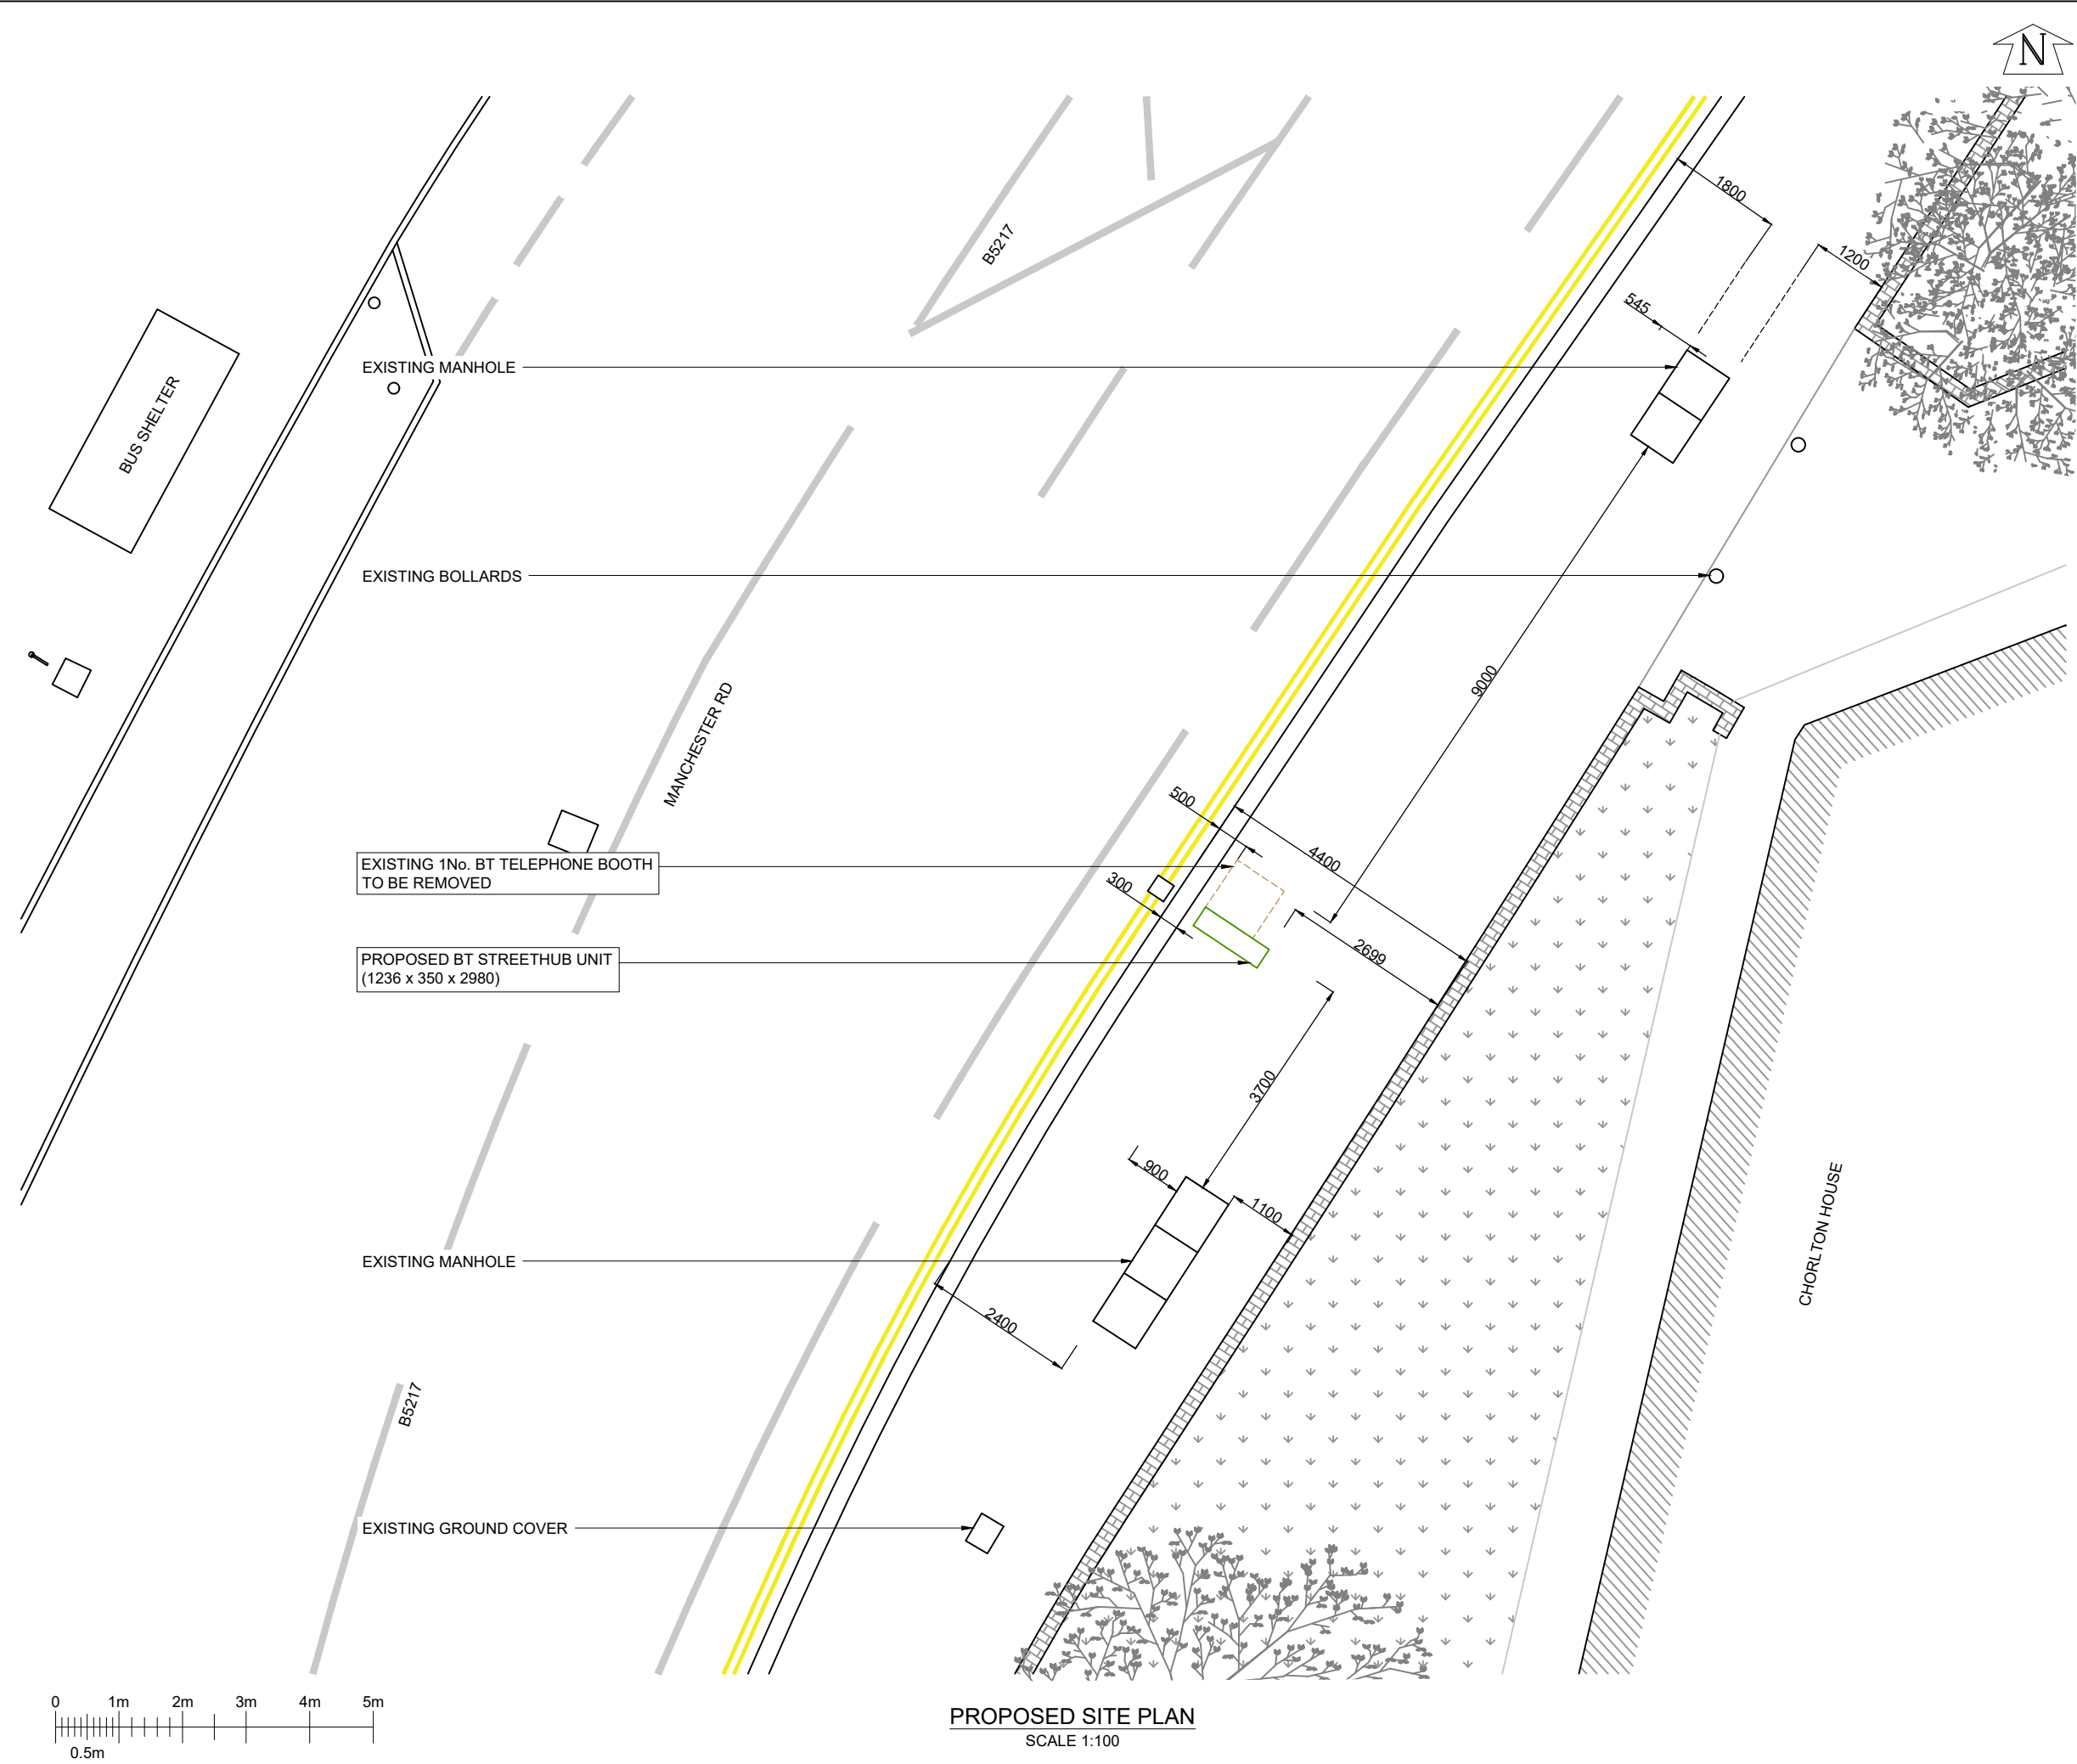

GENERAL NOTES

Use written dimensions only, do not scale from drawing. Use latest revision of all referenced information.

A	19.10.22	New BT Streethub Structure	MD	JE
Rev	Date	Description	Drawn	Chkd

Solutions30

Solutions for New Technologies

BT

Drg Status

PLANNING

Cell No. & Name

MAN117

Site Name & Address

Pavement o/s Chorlton House,
70 Manchester Road,
Chorlton-cum-Hardy,
Manchester, M21 9UN

Drawing Title

PROPOSED SITE PLAN

Scale	1:100	Date	19.10.2022
Drawn By	MD	Checked By	JE
Drawing Number	002	Revision	A

ORIGINAL DRAWING SIZE A3