


PAINTED TIMBER: FARROW & BALL LAMP ROOM GREY 88

PAINTED TIMBER: FARROW & BALL SLIPPER SATIN 2004



1 PROPOSED SHOPFRONT ELEVATION  
PL300 SCALE: 1:25 @ A1

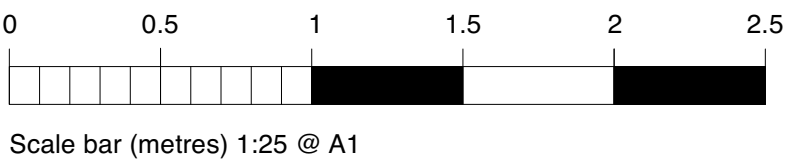

For Office Use: A\_12579

URBAN OUTFITTERS

ST ANN'S ARCADE  
ST ANN'S SQUARE  
MANCHESTER  
M2 7HN

CONSULTANT :

DRAWN BY:  
ZR

ISSUE / DATE:  
CONDITION DISCHARGE 07.11.2022

REVISION :

SHEET TITLE :  
PROPOSED  
SHOPFRONT  
ELEVATION  
SHEET NO. :

PL300