



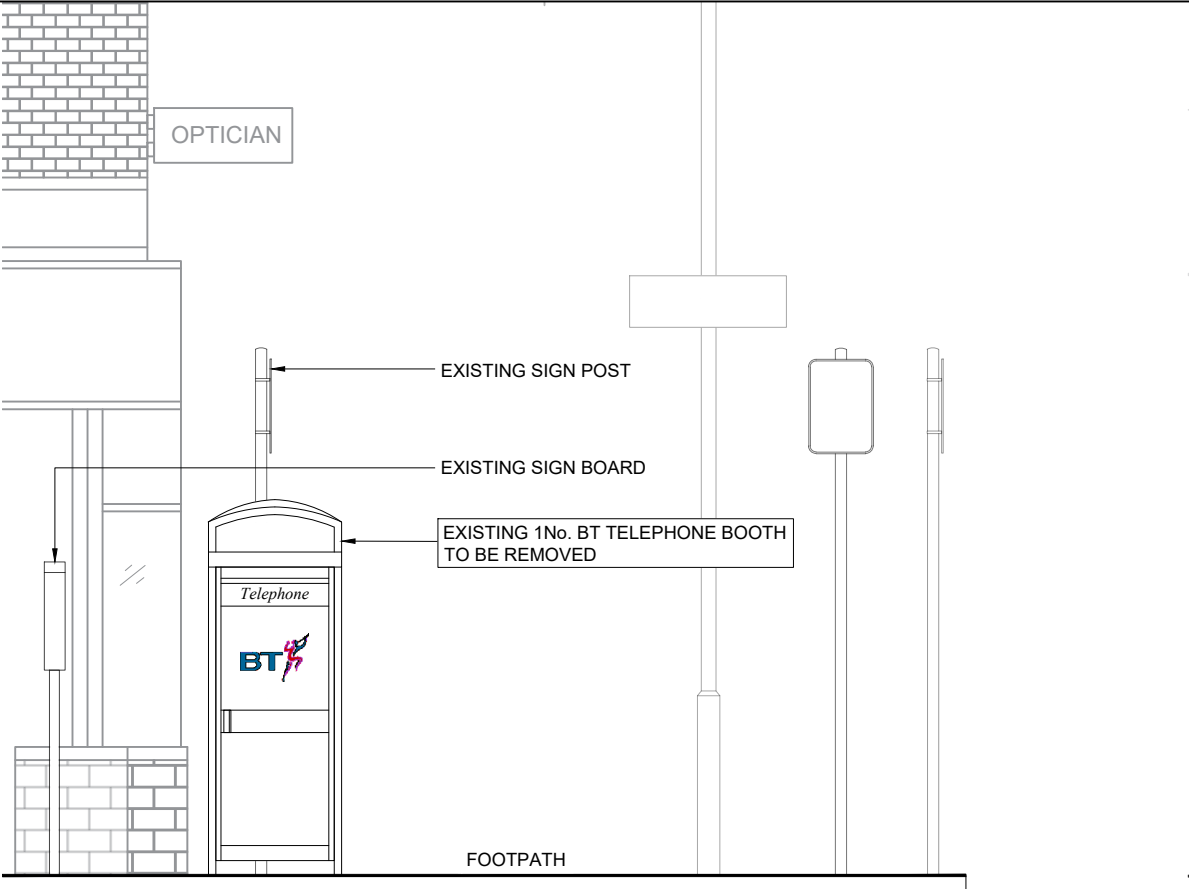


EXISTING FRONT ELEVATION
SCALE 1:50

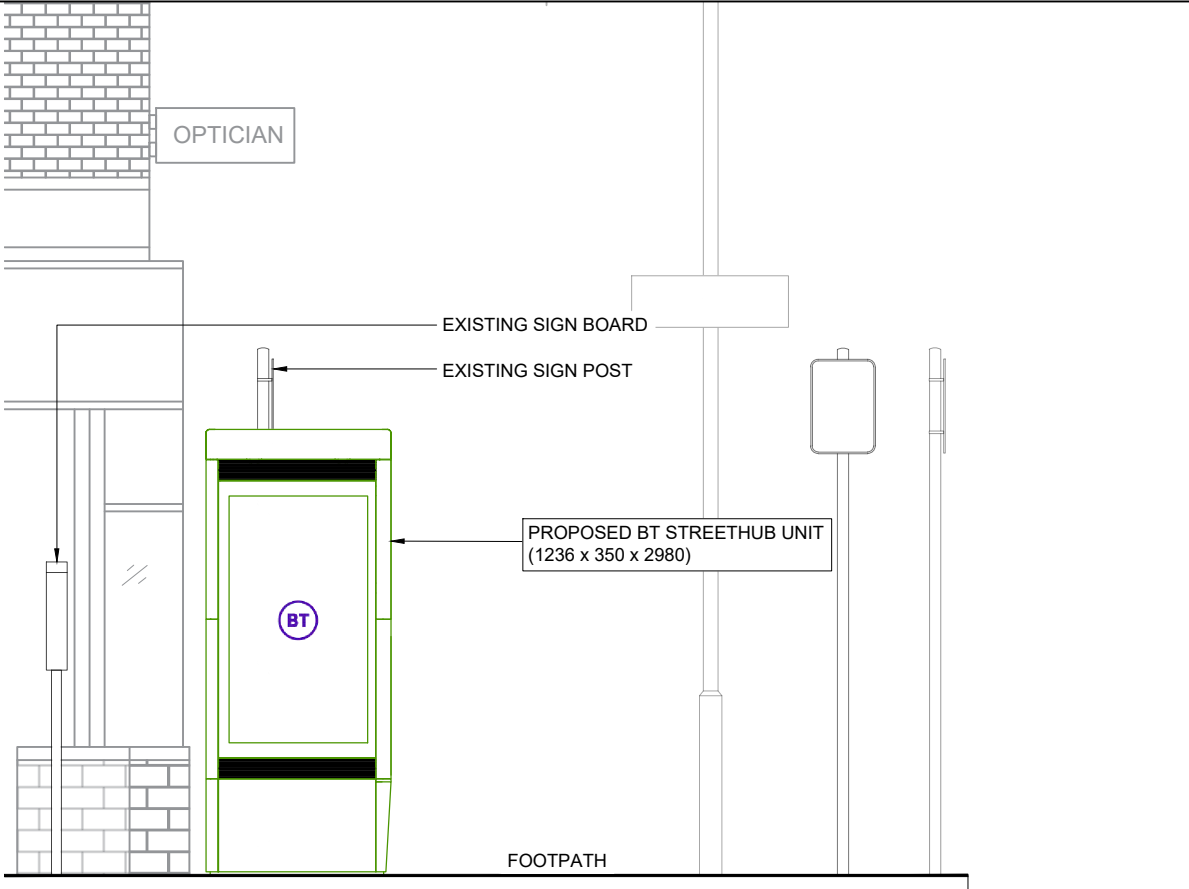

PROPOSED FRONT ELEVATION
SCALE 1:50



PROPOSED PHOTOMONTAGE
NTS

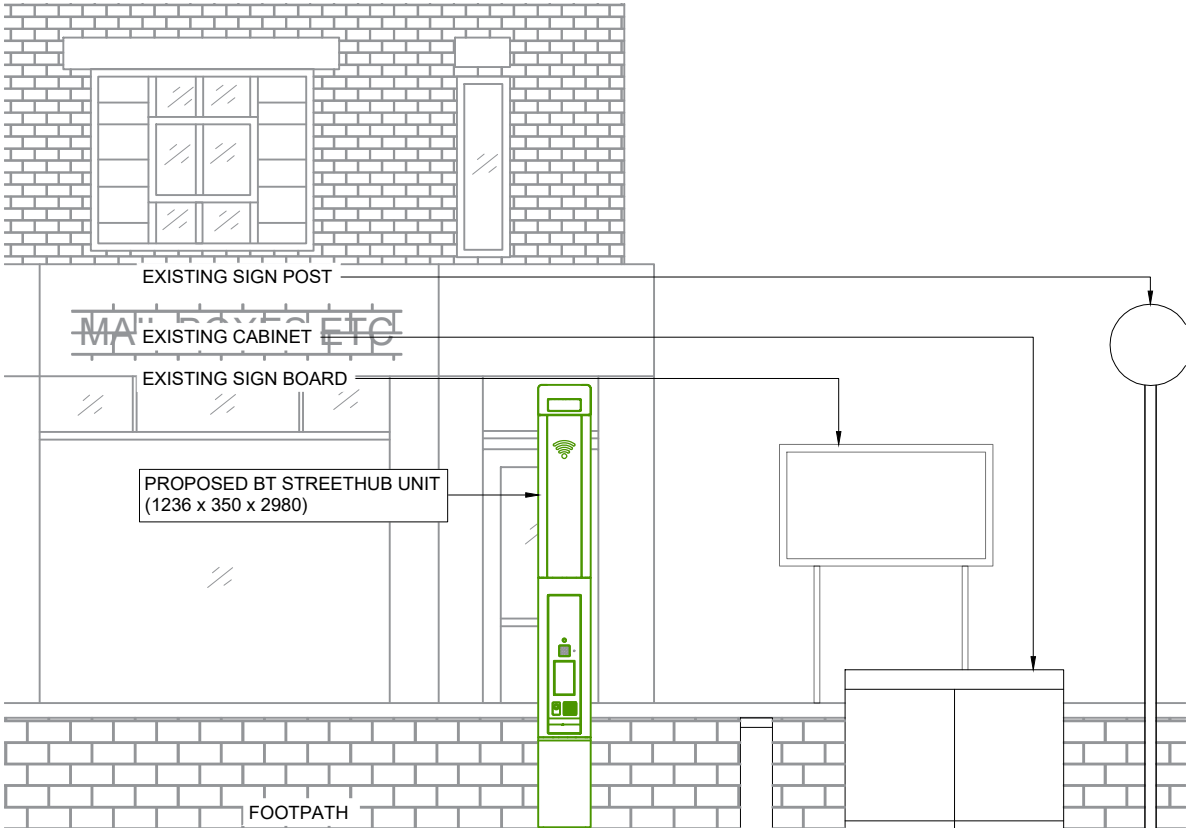

PROPOSED SIDE ELEVATION
SCALE 1:50

GENERAL NOTES

Use written dimensions only, do not scale from drawing. Use latest revision of all referenced information.

Rev	Date	Description	Drawn	Chkd
A	19.10.22	New BT Streethub Structure	MD	JE

Solutions30
Solutions for New Technologies



Drg Status
PLANNING

Cell No. & Name

MAN102

Site Name & Address

Pavement o/s 792 Wilmslow Road, corner with South Road, Didsbury, Manchester M20 6UG

Drawing Title
EXISTING AND PROPOSED ELEVATIONS

Scale	1:50	Date	19.10.2022
Drawn By	MD	Checked By	JE
Drawing Number	003	Revision	A