



NOTE:
THIS IS CONCEPT ONLY AND IS SUBJECT TO
STRUCTURAL ENGINEERS CALCULATIONS.

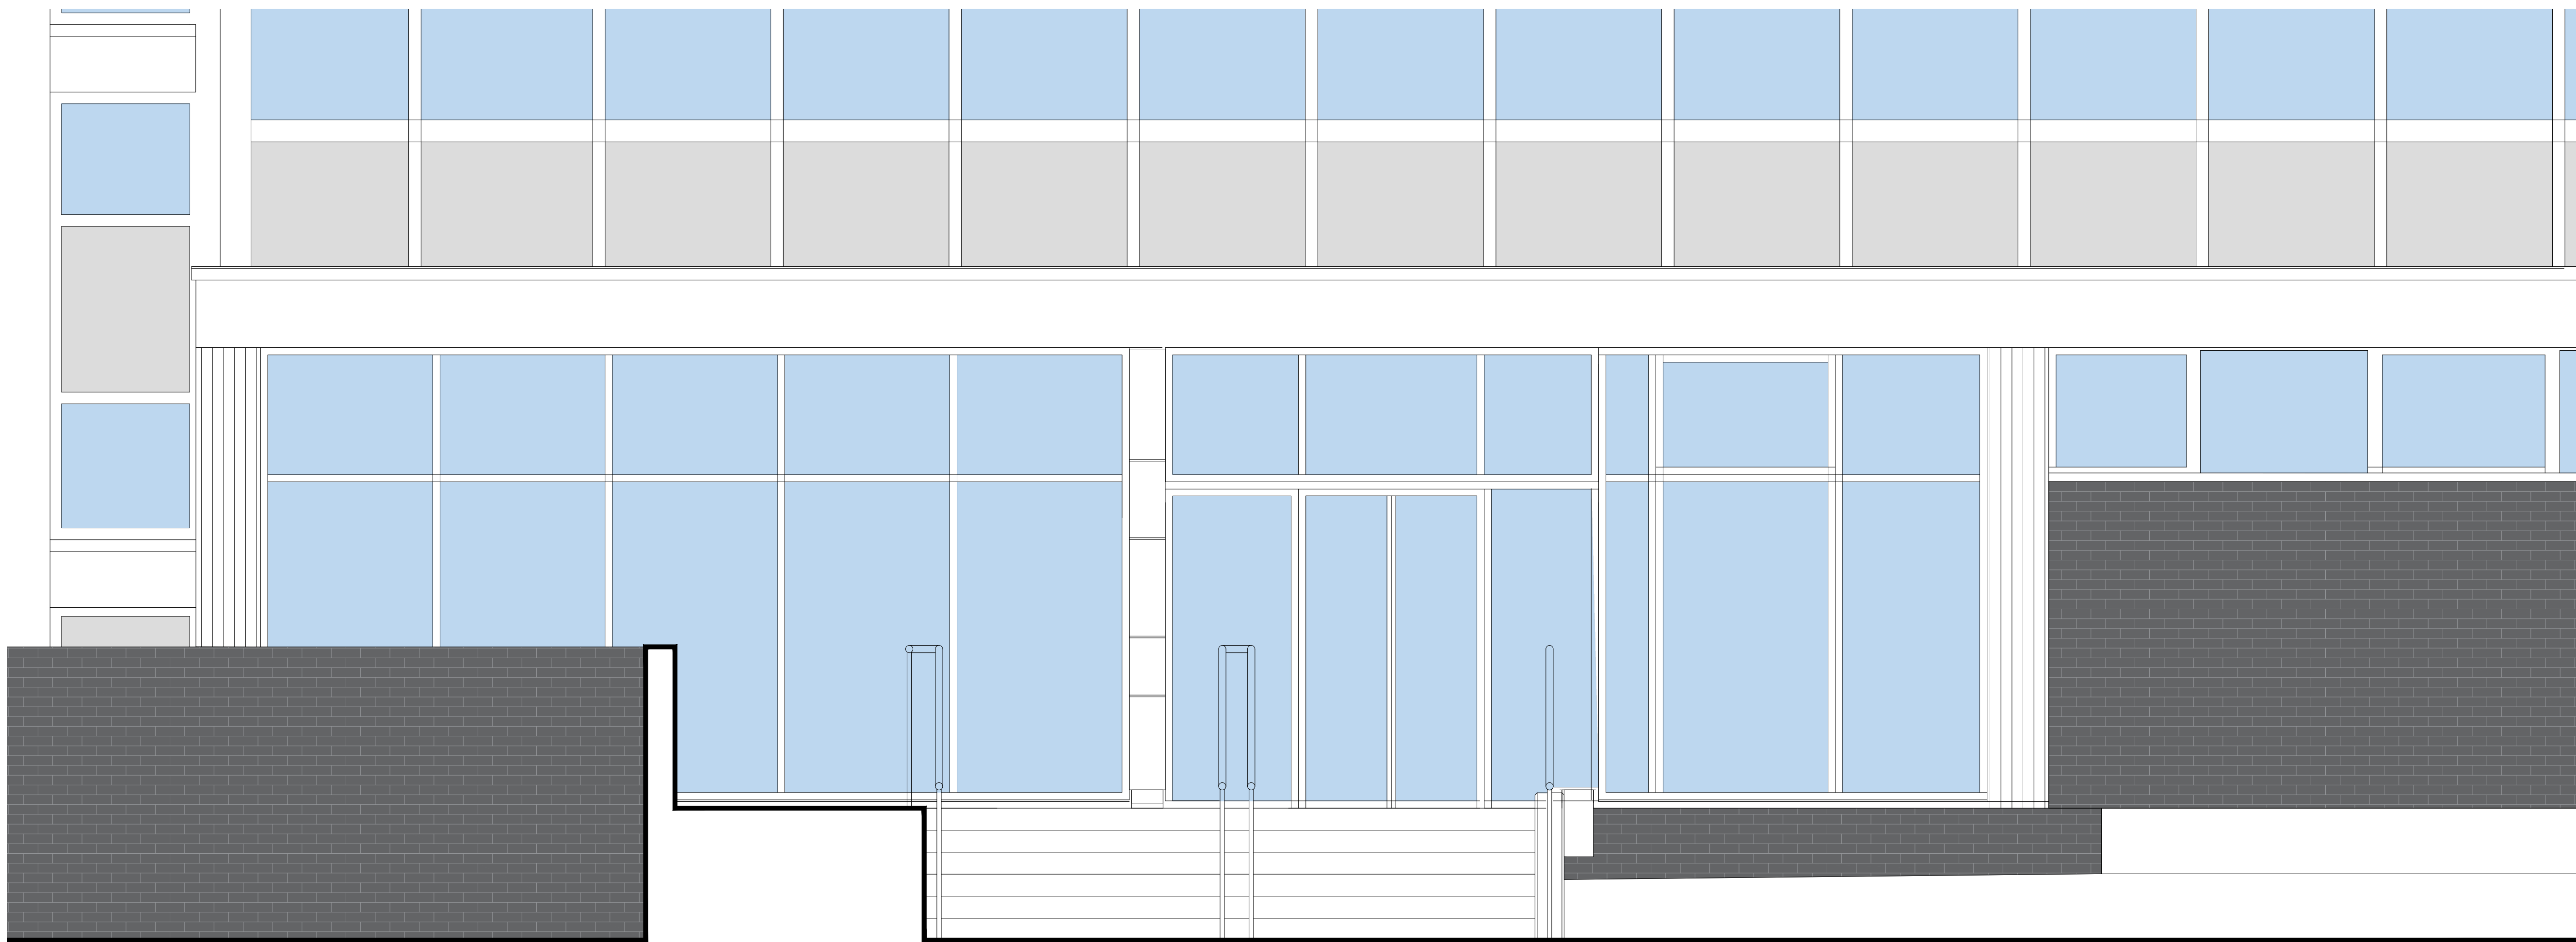


EXISTING NORTH EAST ELEVATION

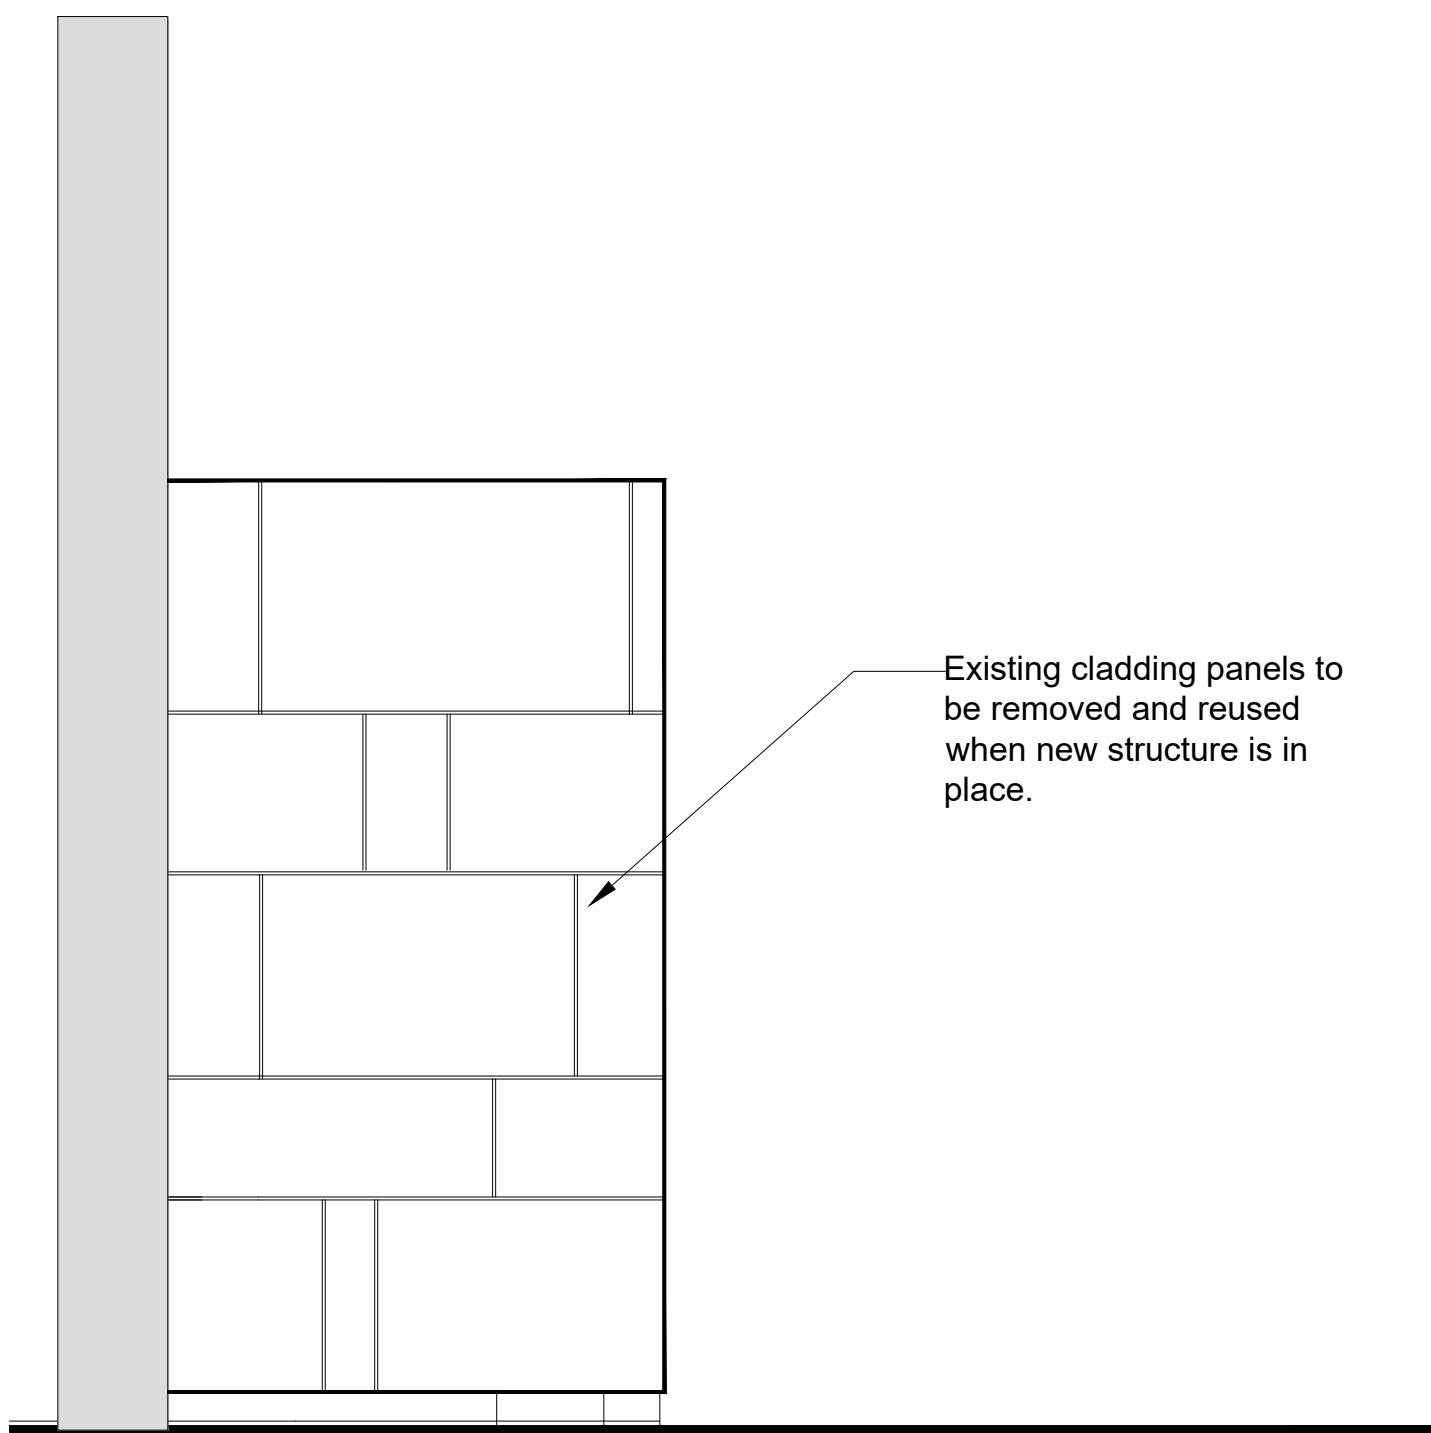

EXISTING SIDE ELEVATION



FIGURE 1

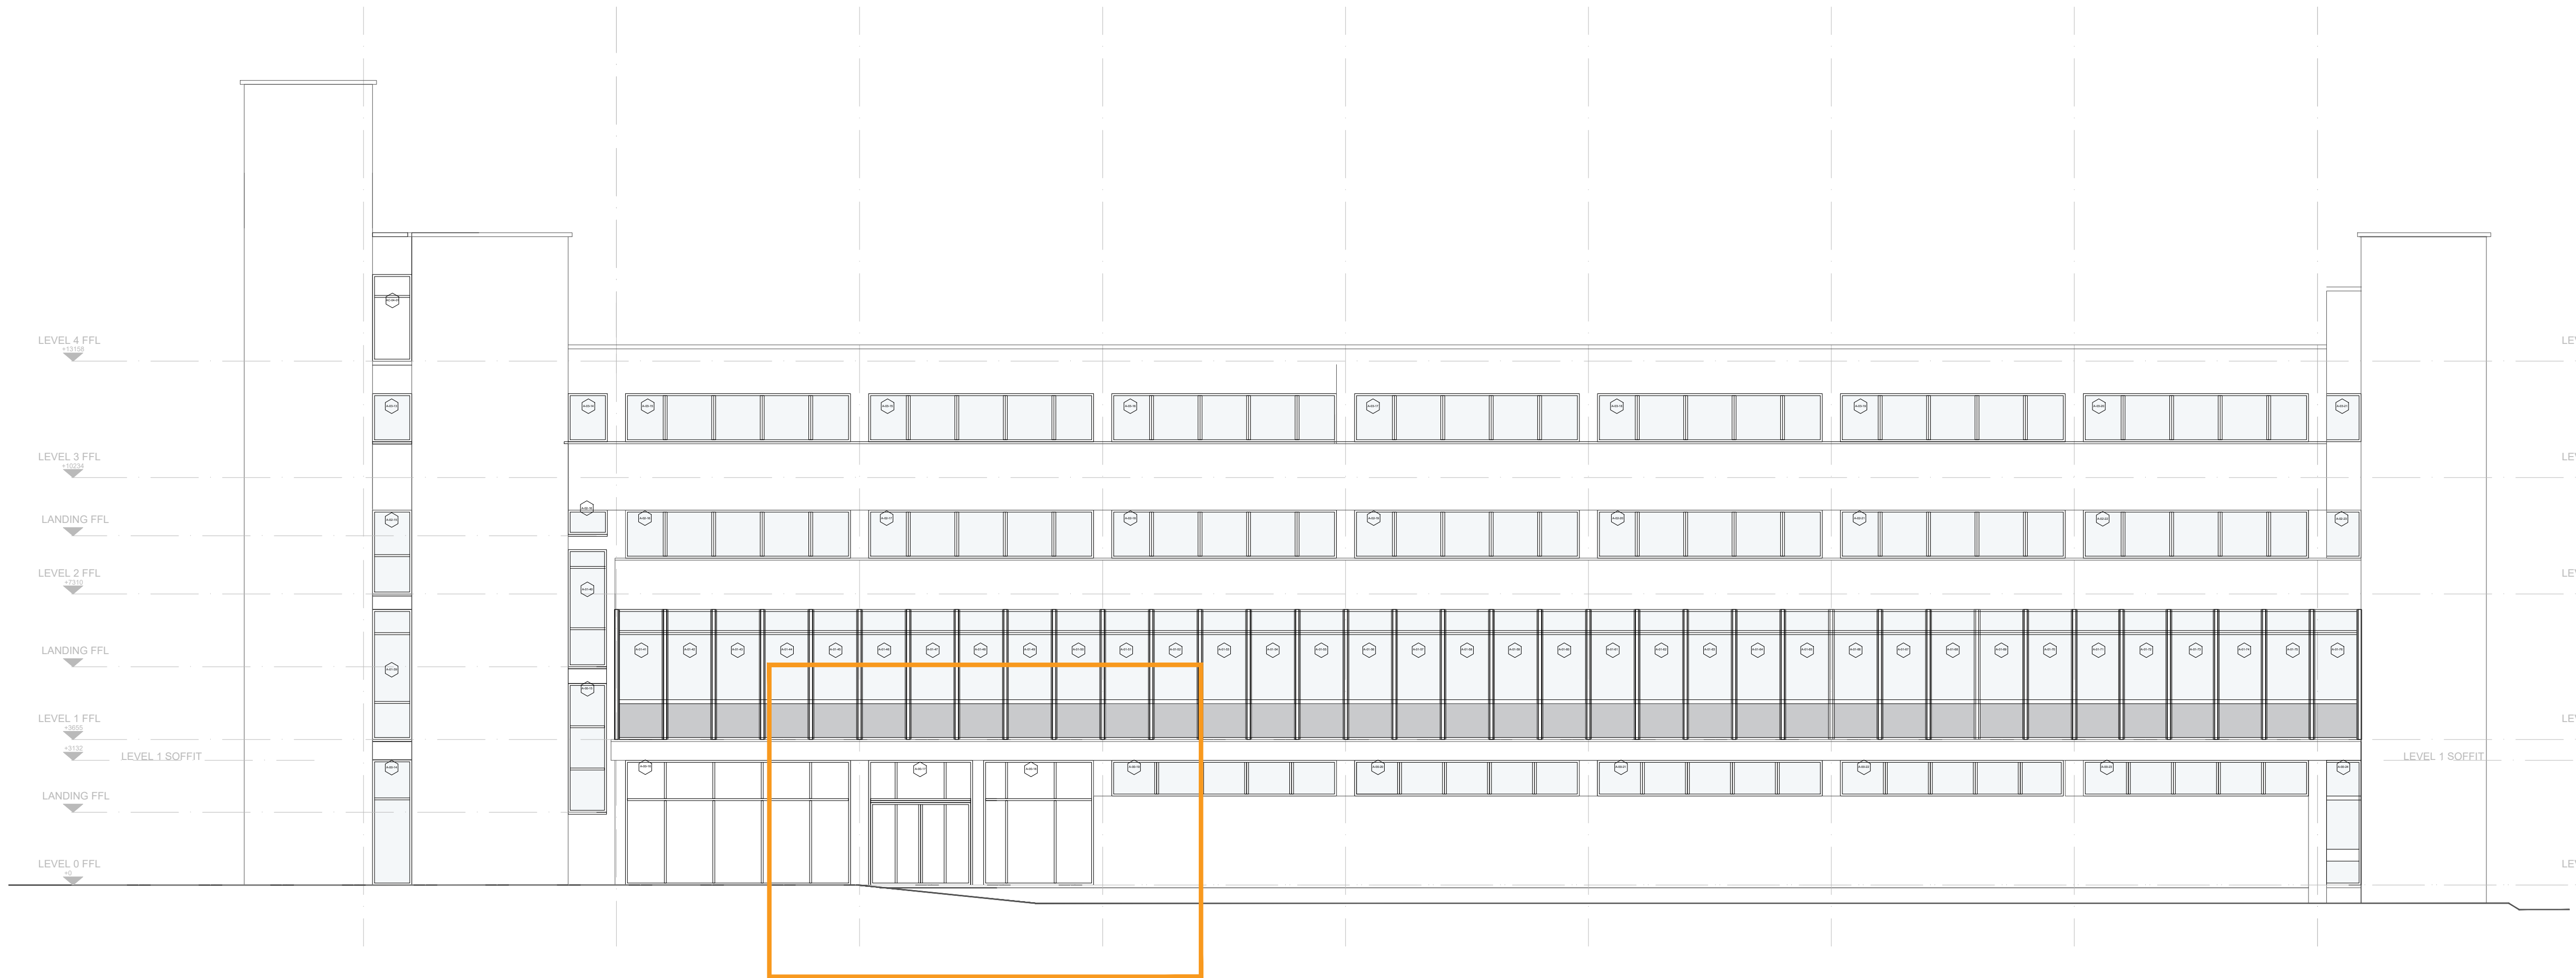

EXISTING NORTH EAST ELEVATION

CANOPY - CAR PARK SIDE

CHECKED	DATE	BY
1		
NOTE:		
THIS DRAWING IS THE PROPERTY OF CLAREMONT ENGINEERING LTD. AND MAY NOT BE REPRODUCED OR USED IN ANY MANNER WITHOUT THE WRITTEN CONSENT OF CLAREMONT ENGINEERING LTD.		
		
CLIENT: AQA		
PROJECT: KILBURN HOUSE MANCHESTER M15 6SE		
DRAWING TITLE: EXISTING NORTH EAST CANOPY ELEVATIONS		
DRAWN BY: CE		REVISION: -
CHECKED BY: DL		DATE: 12.08.22
SCALE: NTS		PAPER SIZE: A0
DRAWING STATUS: PLANNING		