


AS PROPOSED FLOOR PLAN

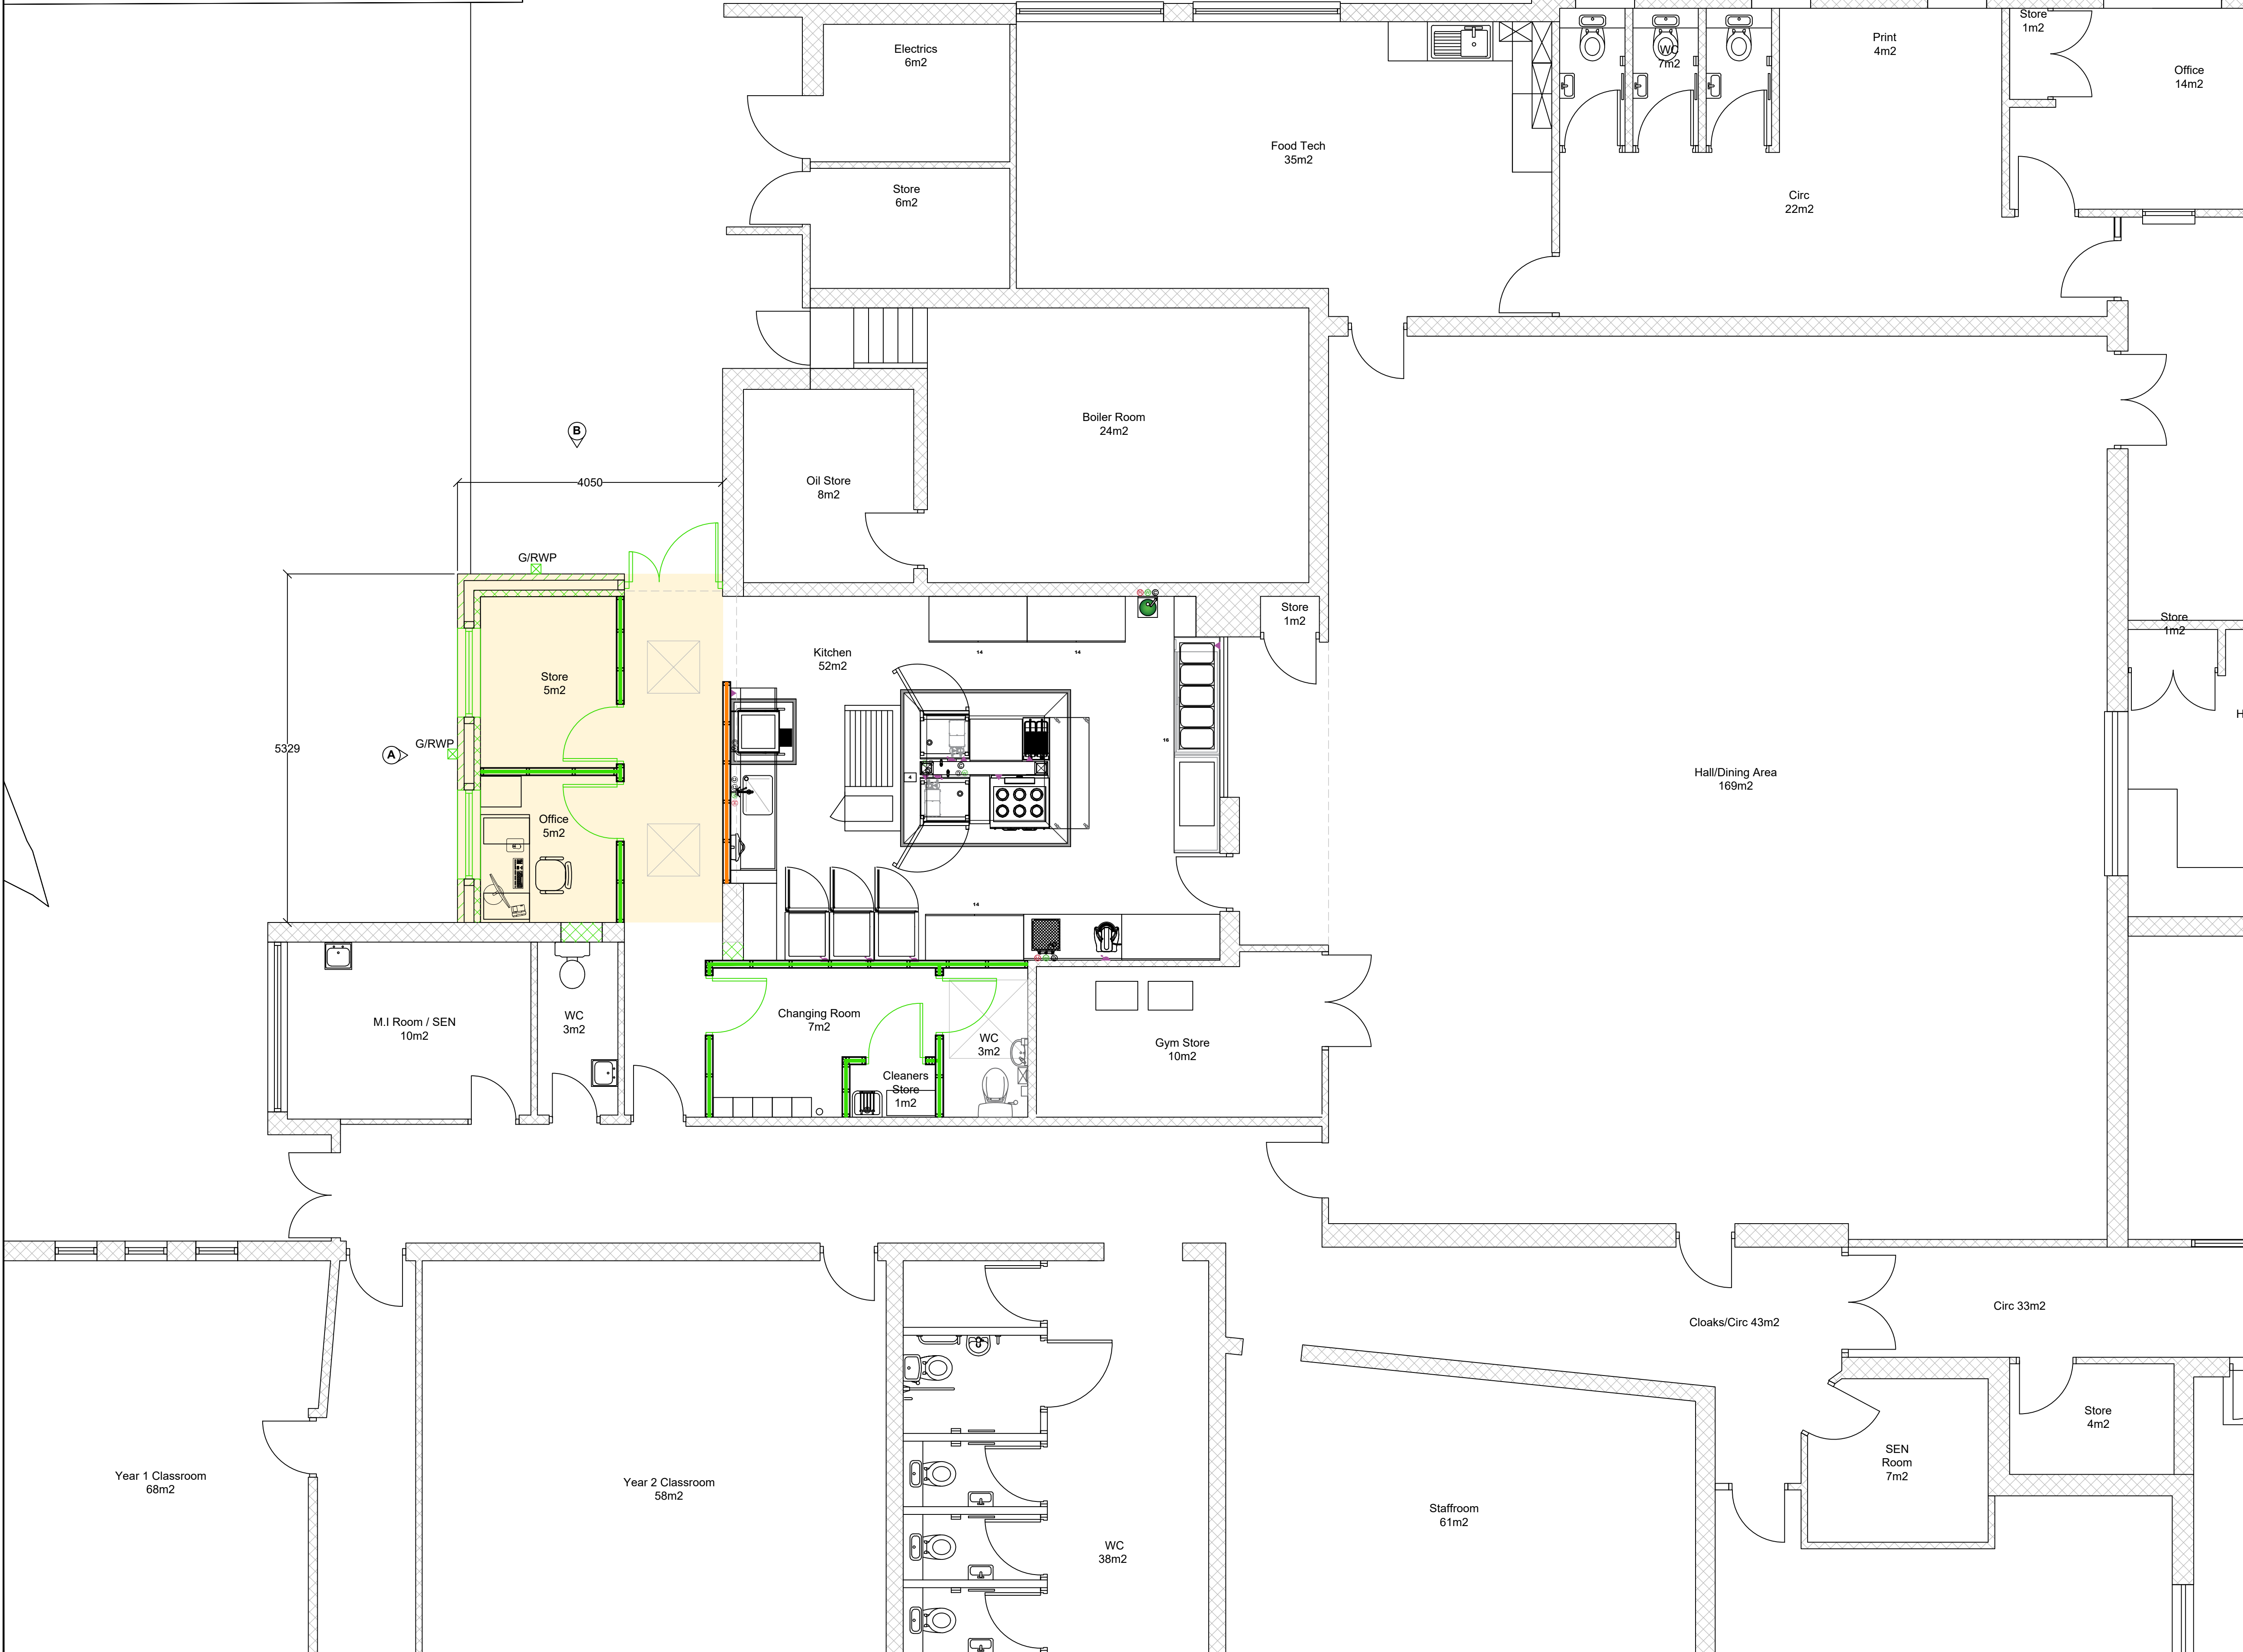

	Extent of new ground bearing slab to form new extension.
	Location of new full height timber studwork wall / infill.
	Location of new 1350mm high timber studwork wall with post.
	Location of new partial blockwork infill.
	Location of new cavity wall construction.
	Location of new internal timber / external aluminium door.
	Location of new uPVC window.
G/RWP 	Location of new gully and rainwater pipe to be connected into existing below ground drainage runs.

	Extent of new ground bearing slab to form new extension.
	Location of new full height timber studwork wall / infill.
	Location of new 1350mm high timber studwork wall with post.
	Location of new partial blockwork infill.
	Location of new cavity wall construction.
	Location of new internal timber / external aluminium door.
	Location of new uPVC window.
G/RWP	Location of new gully and rainwater pipe to be connected into existing below ground drainage runs.

- | | |
|---|--|
|  | Extent of new ground bearing slab to form new extension. |
|  | Location of new full height timber studwork wall / infill. |
|  | Location of new 1350mm high timber studwork wall with post. |
|  | Location of new partial blockwork infill. |
|  | Location of new cavity wall construction. |
|  | Location of new internal timber / external aluminium door. |
|  | Location of new uPVC window. |
| G/RWP  | Location of new gully and rainwater pipe to be connected into existing below ground drainage runs. |

REVISION		DESCRIPTION	DATE
--	PLANNING		SEPT 22
SCALE	1:50	SIGNATURE	DATE
	DRAWN	LP	SEPT 22
ORIGINAL SIZE	CHECKED	MB	SEPT 22
A1	APPROVED	MB	SEPT 22
This drawing is copyright and may not be reproduced or made use of unless expressly agreed by M Bradbury Consulting Ltd			
CLIENT St Anne's RC Primary School Moss Bank Crumpsall M8 5AB			
PROJECT Kitchen Extension			
 59 Wilmslow Road, Handforth, Cheshire, SK9 3EN WEB: www.bradbury-consulting.co.uk TEL: 01625 522 209			
TITLE AS PROPOSED FLOOR PLAN			
JOB NUMBER		2022.011	
DRAWING NUMBER		PL06	