



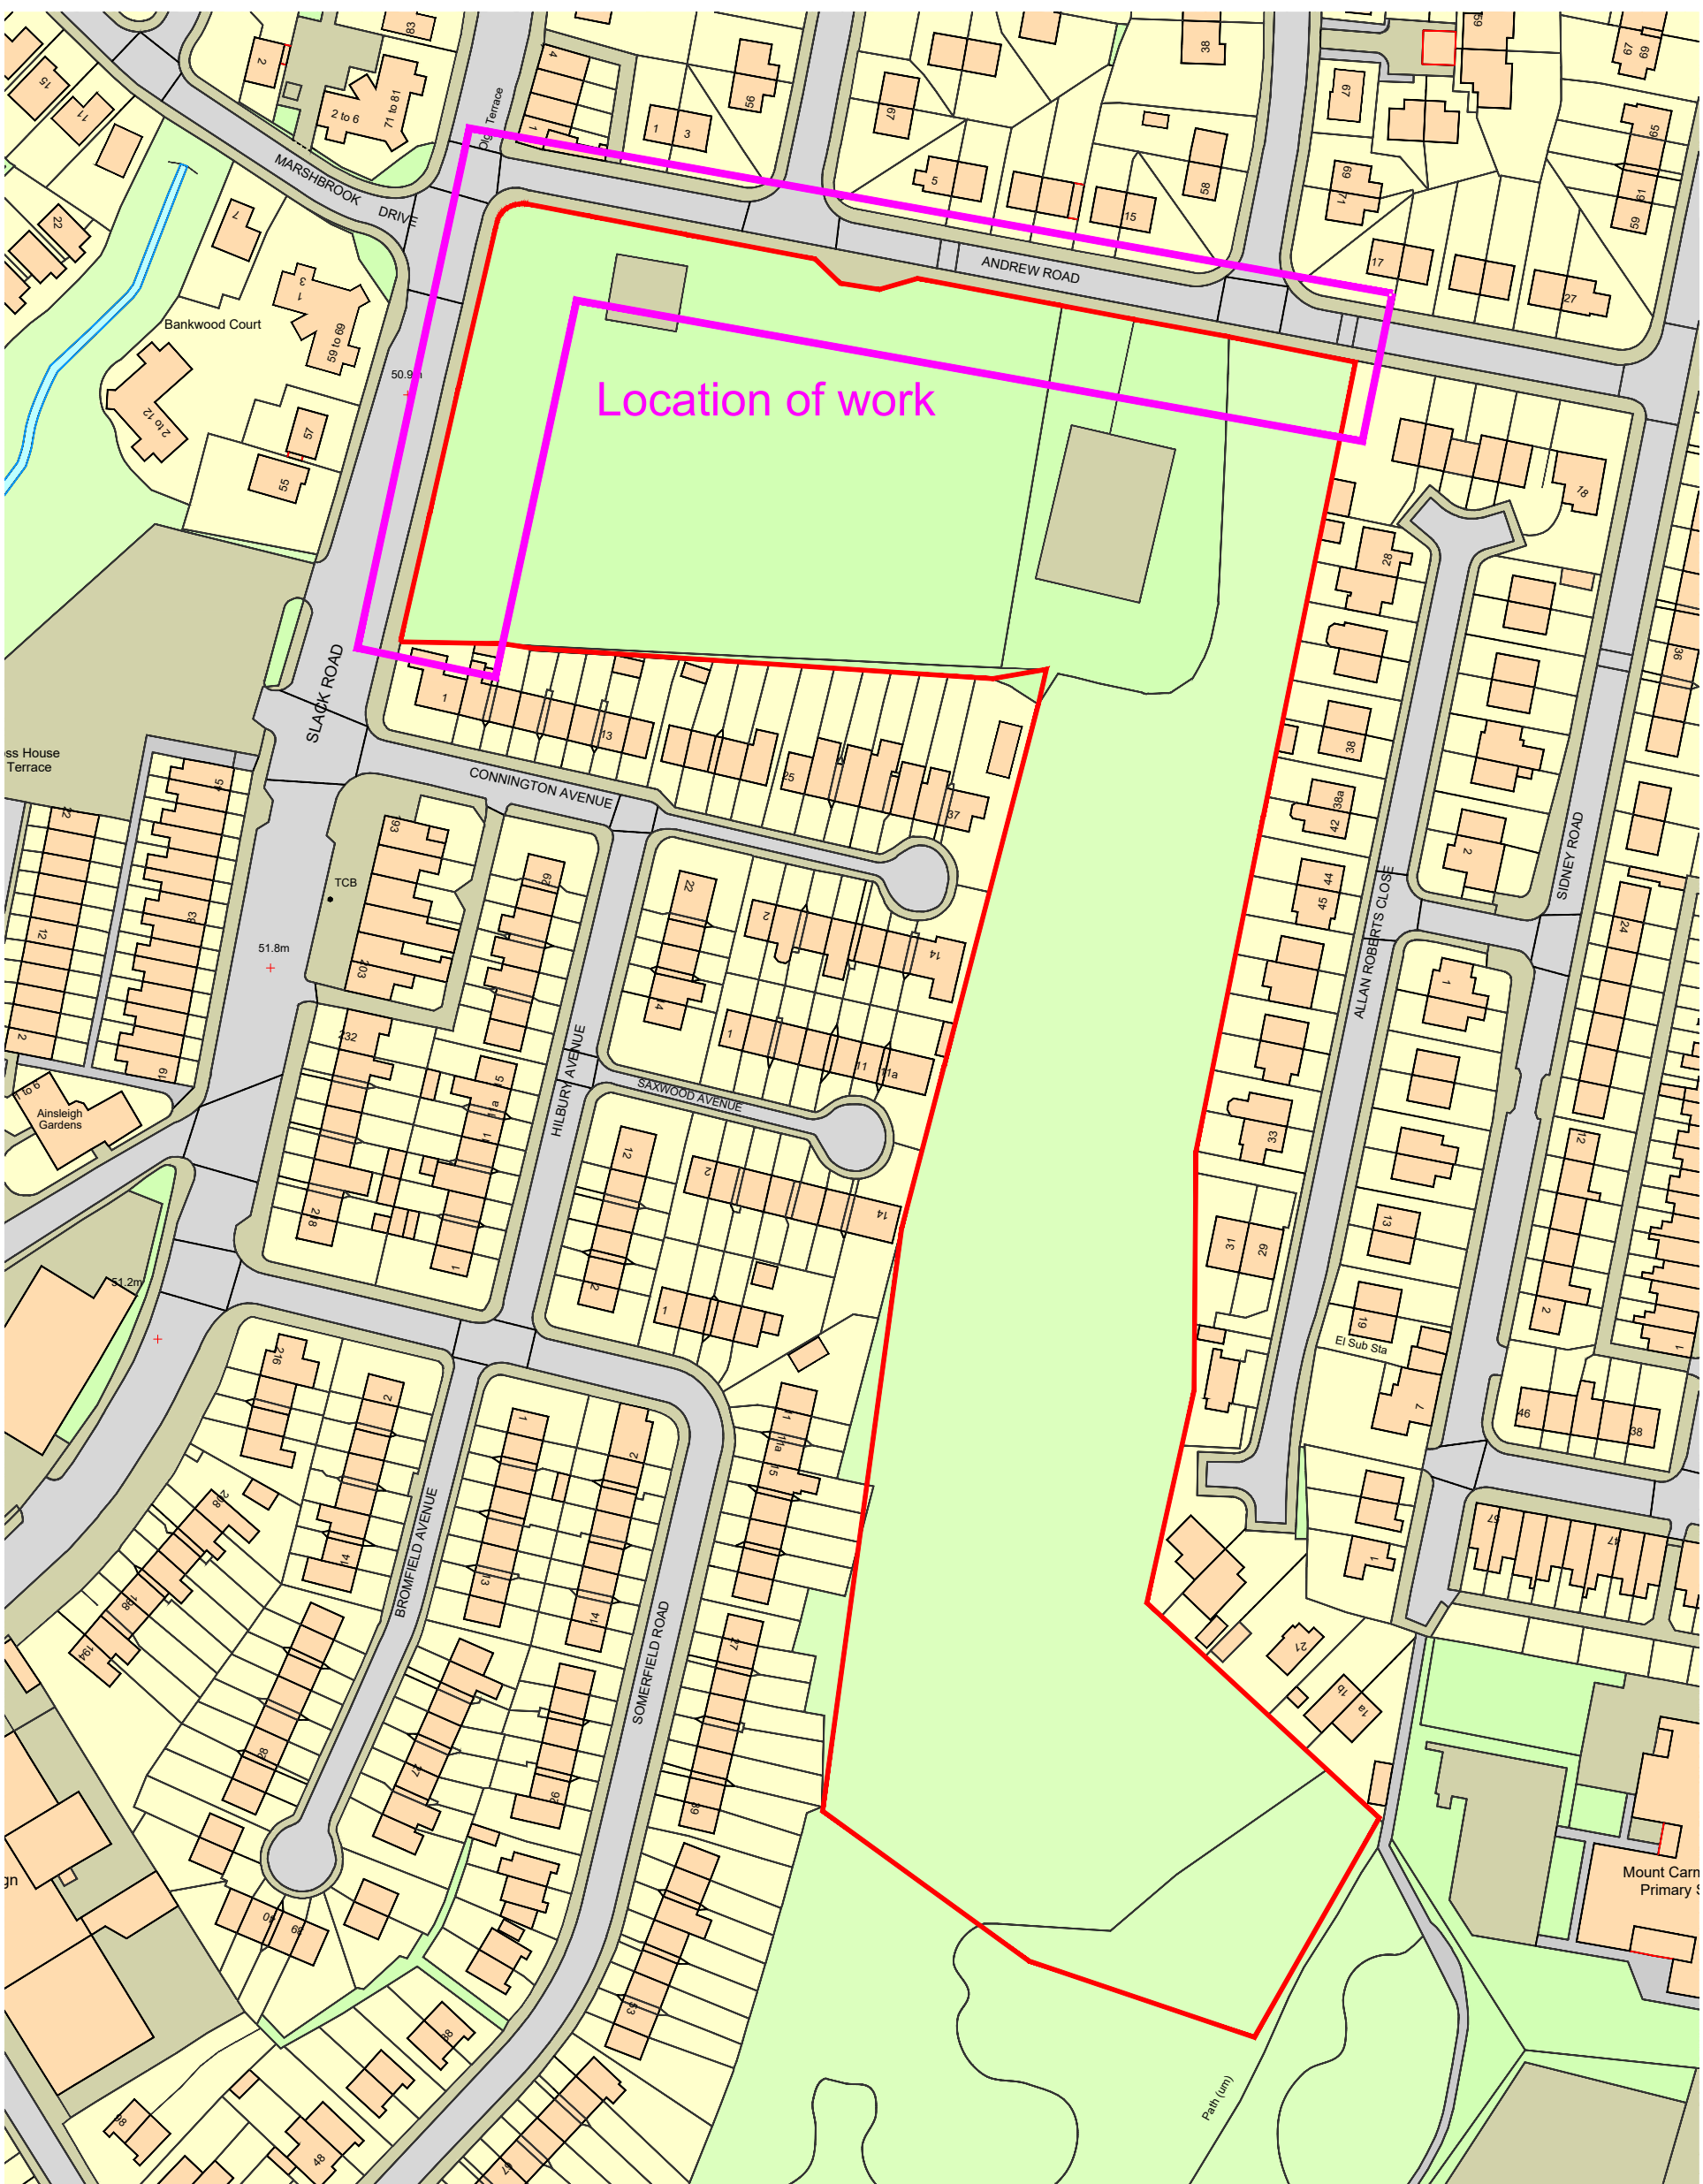

Location Plan

Scale: 1/1250

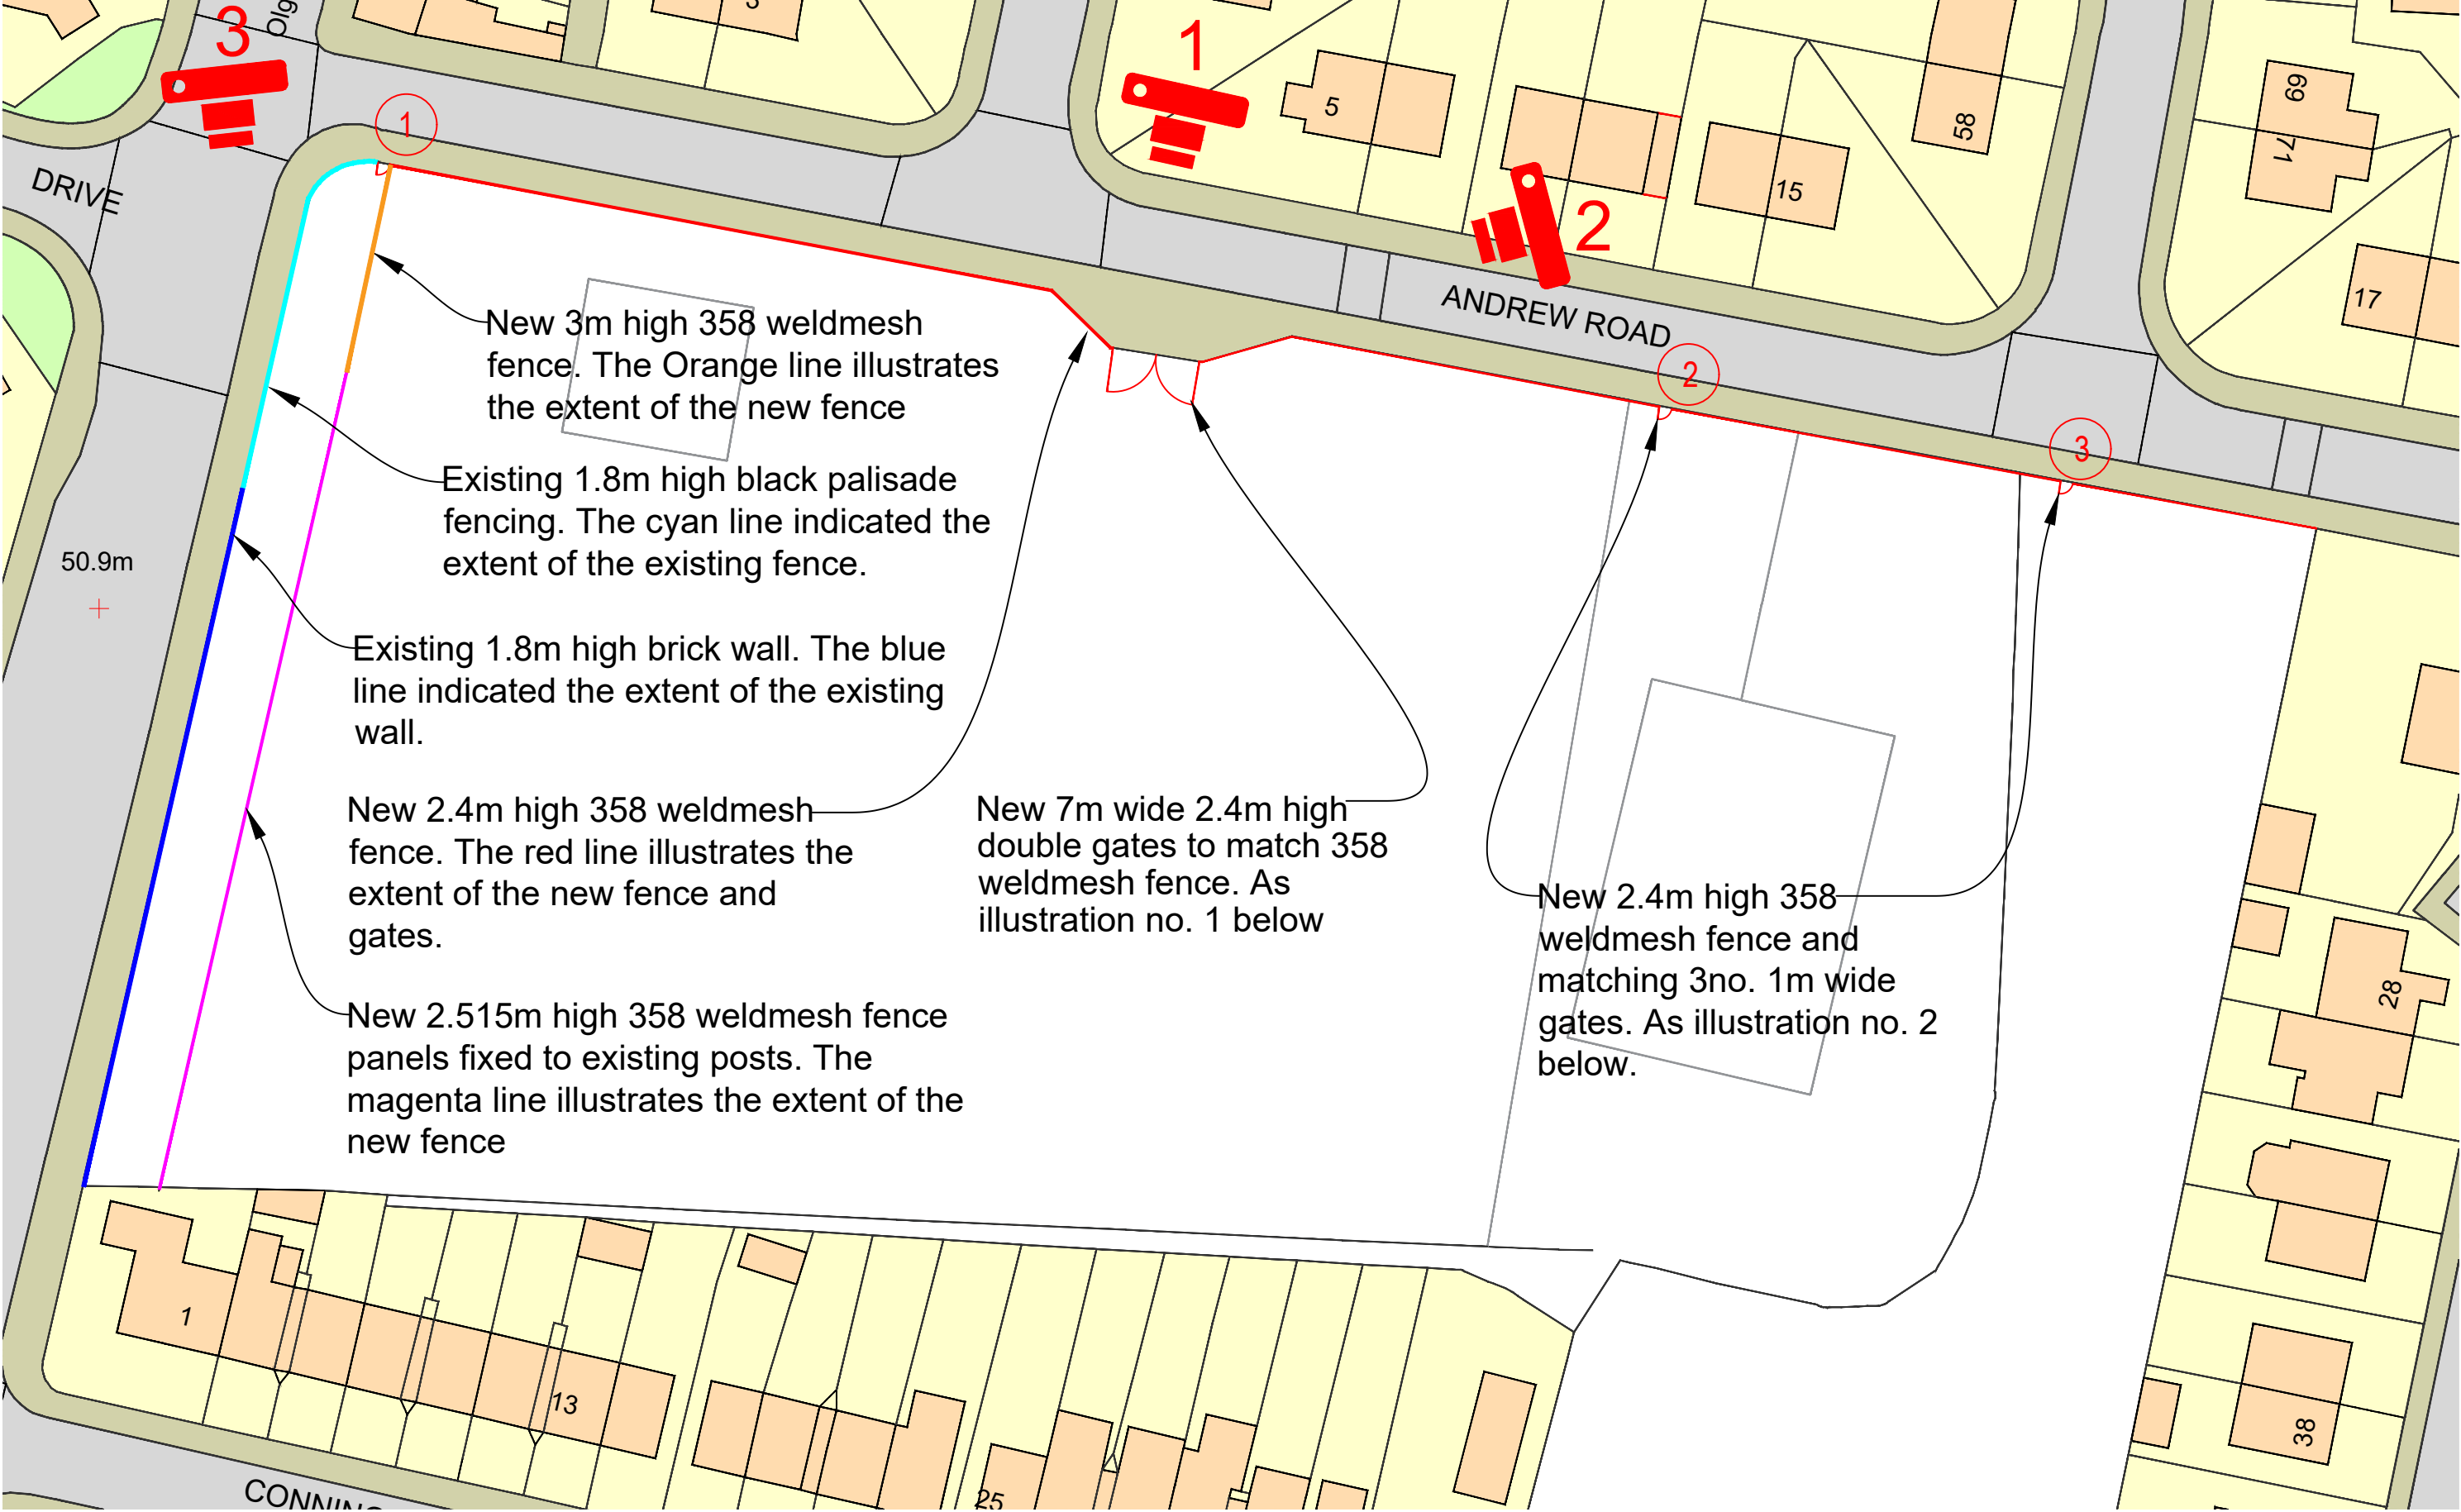

Proposed work

Scale: 1/500



1. Location of existing double gates into the site



2. Location of existing palisade fencing.




3. Existing boundary wall and fence on Slack Rd.

Legend:


no. Photograph Location

no. New gate

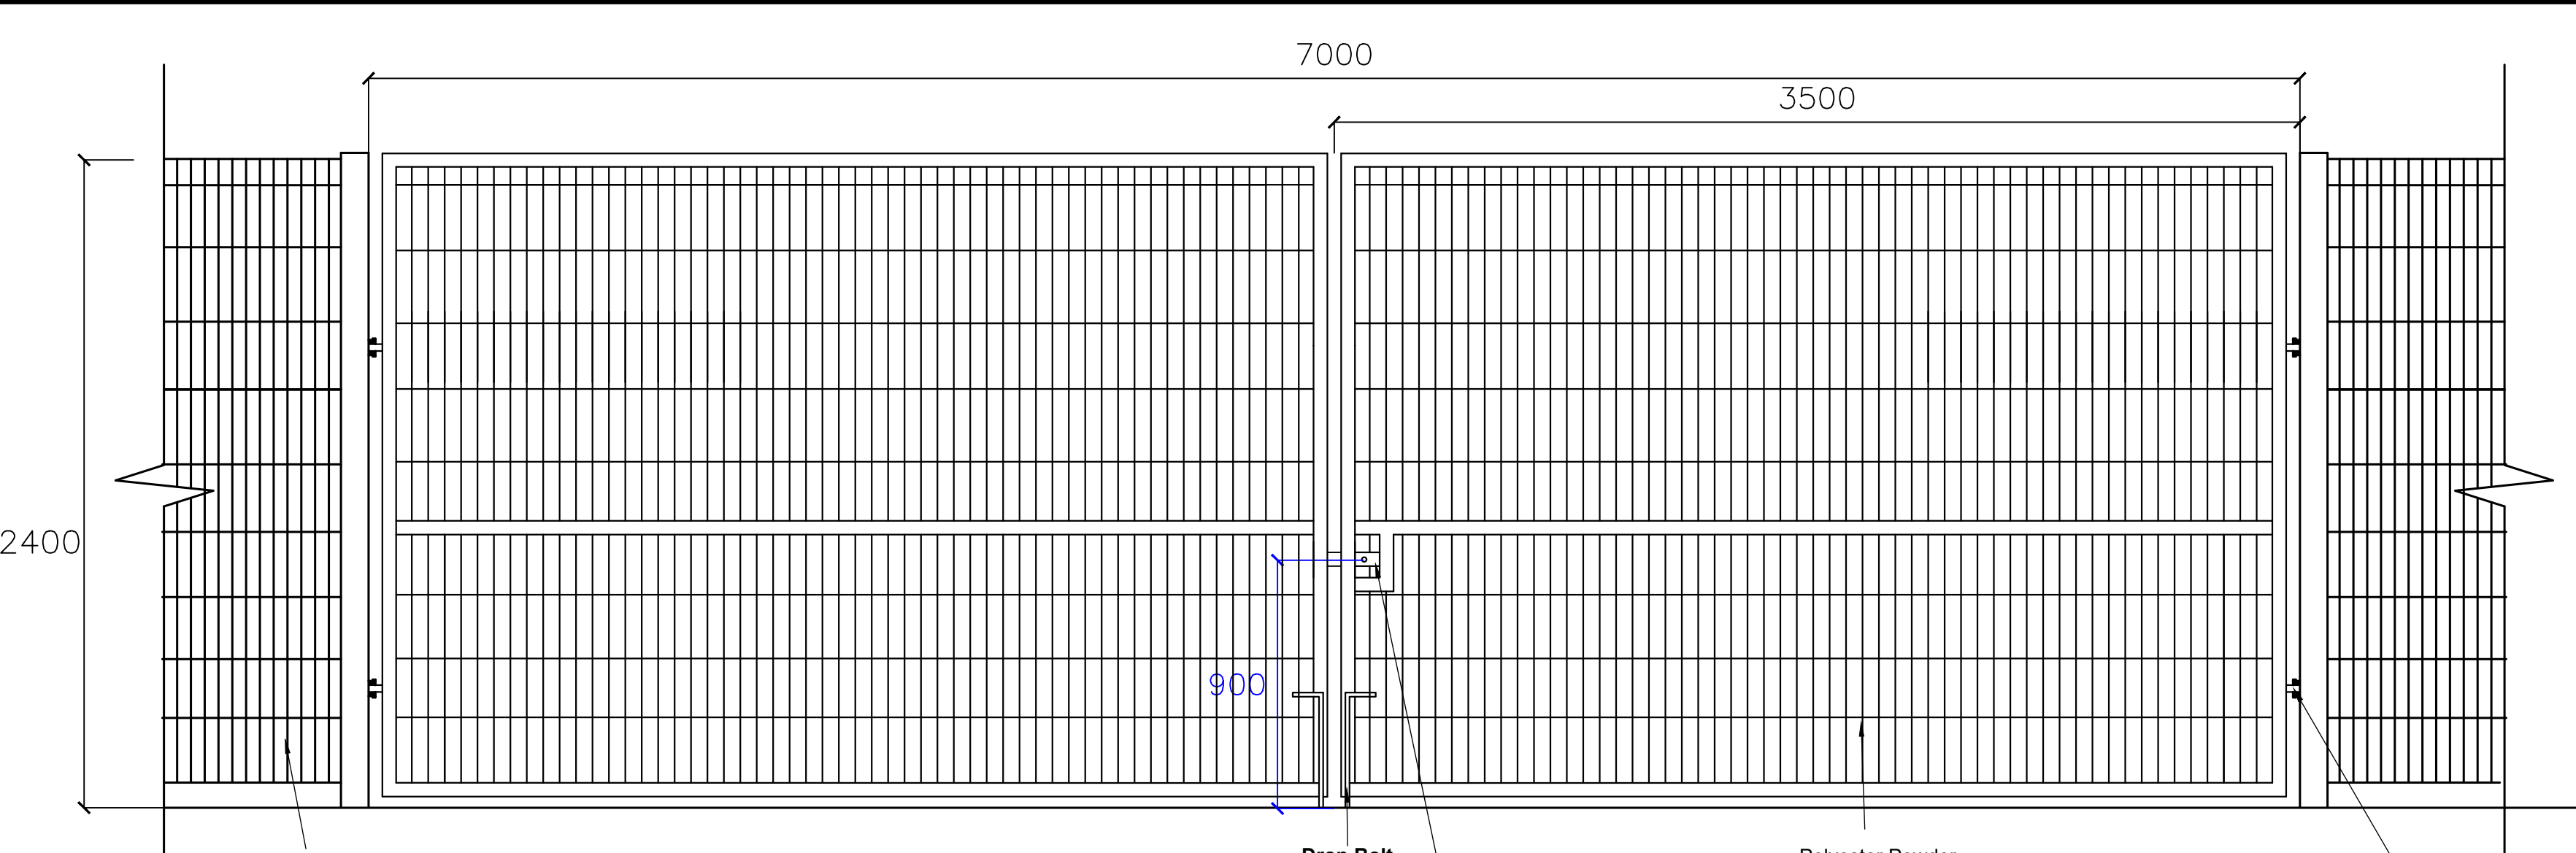

1. Proposed 358 Weldmesh fencing and double gate arrangement

Scale: 1/20

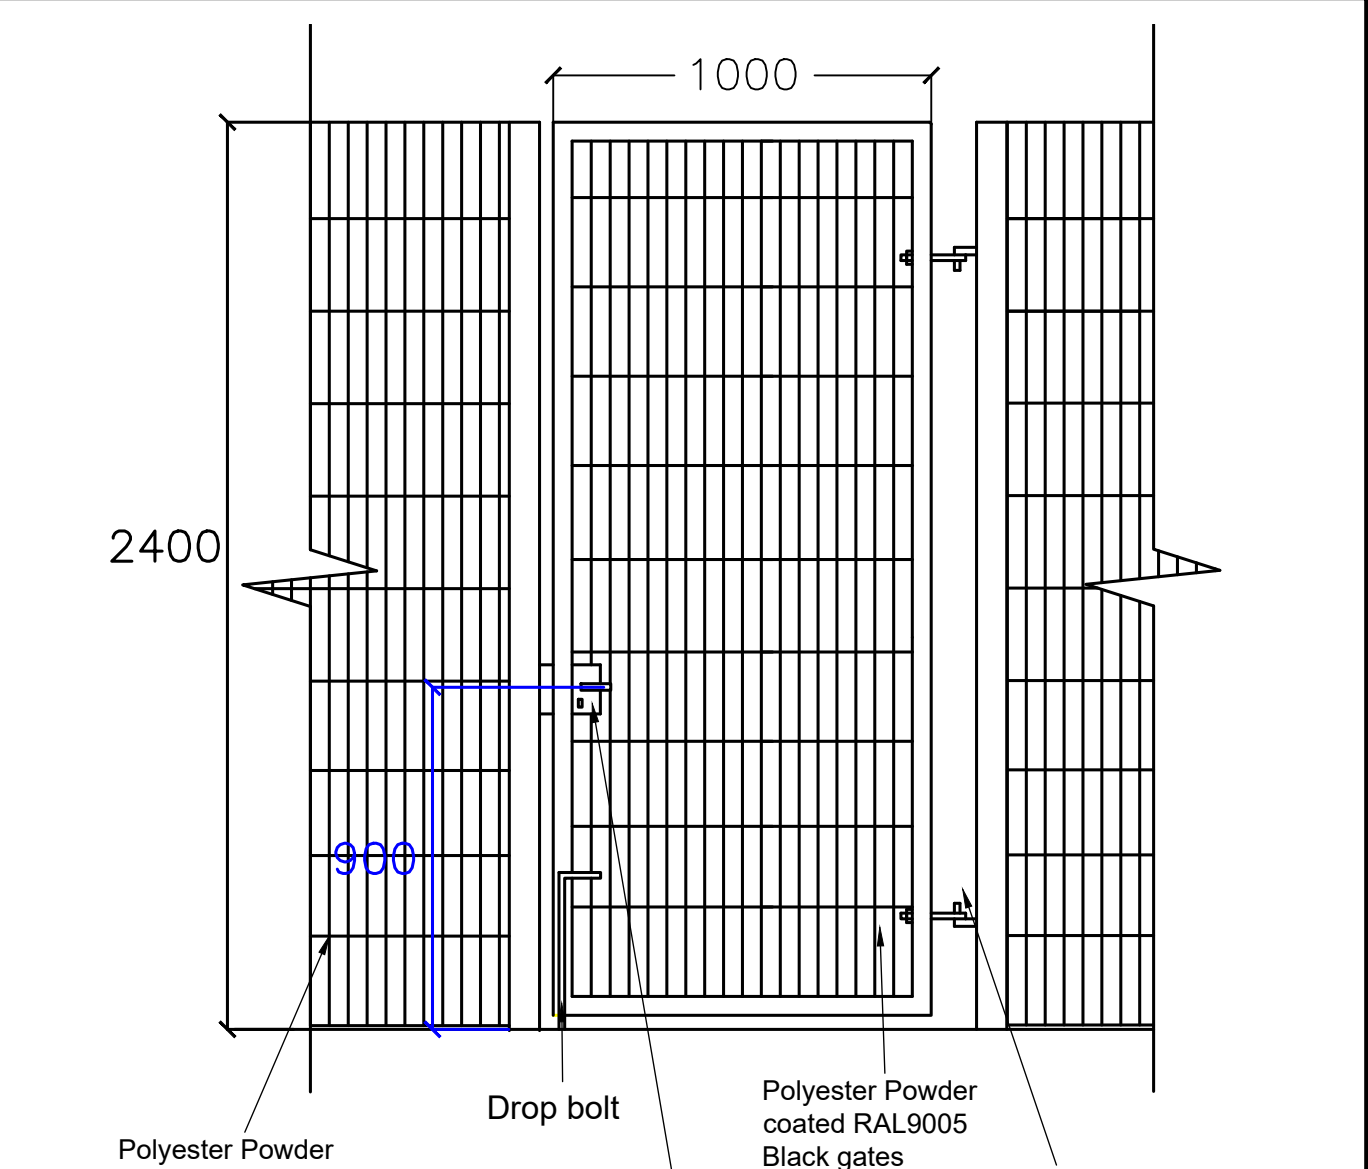

2. Proposed 358 weldmesh fencing and single gate (3no.) arrangement

Scale: 1/20

Legend:

- NOTES
- All dimensions are in millimetres unless otherwise stated
 - This drawing is to be read with all other relevant documentation
 - Do not scale from this drawing, all measurement data should be taken directly from the model

Rev	Description	By	Date
A	Changed colour of single gate to black.	CS	08.22
B	Illustrated existing boundary wall and fence.	CS	09.22



Capital Programmes Division

DRAWING STATUS **PLANNING**

PROPERTY TITLE
Andrew Road Playing Fields
Andrew Road, Blackley
M9 8AY

UPRN
010023049326

DfE NO.
0000

PROJECT TITLE
New Fencing and Gates

DRAWING TITLE
Location & Site Plan and Proposed Works

JOB NO. ED45351 DATE 19.08.22 REV B

SCALE: As noted @A1 AUTHOR: C Smith CHECKED BY: C Smith APPROVED BY:

DRAWING NO.
MCC-B01-XX-DR-B-0010