





PROPOSED EAST FACING REAR ELEVATION

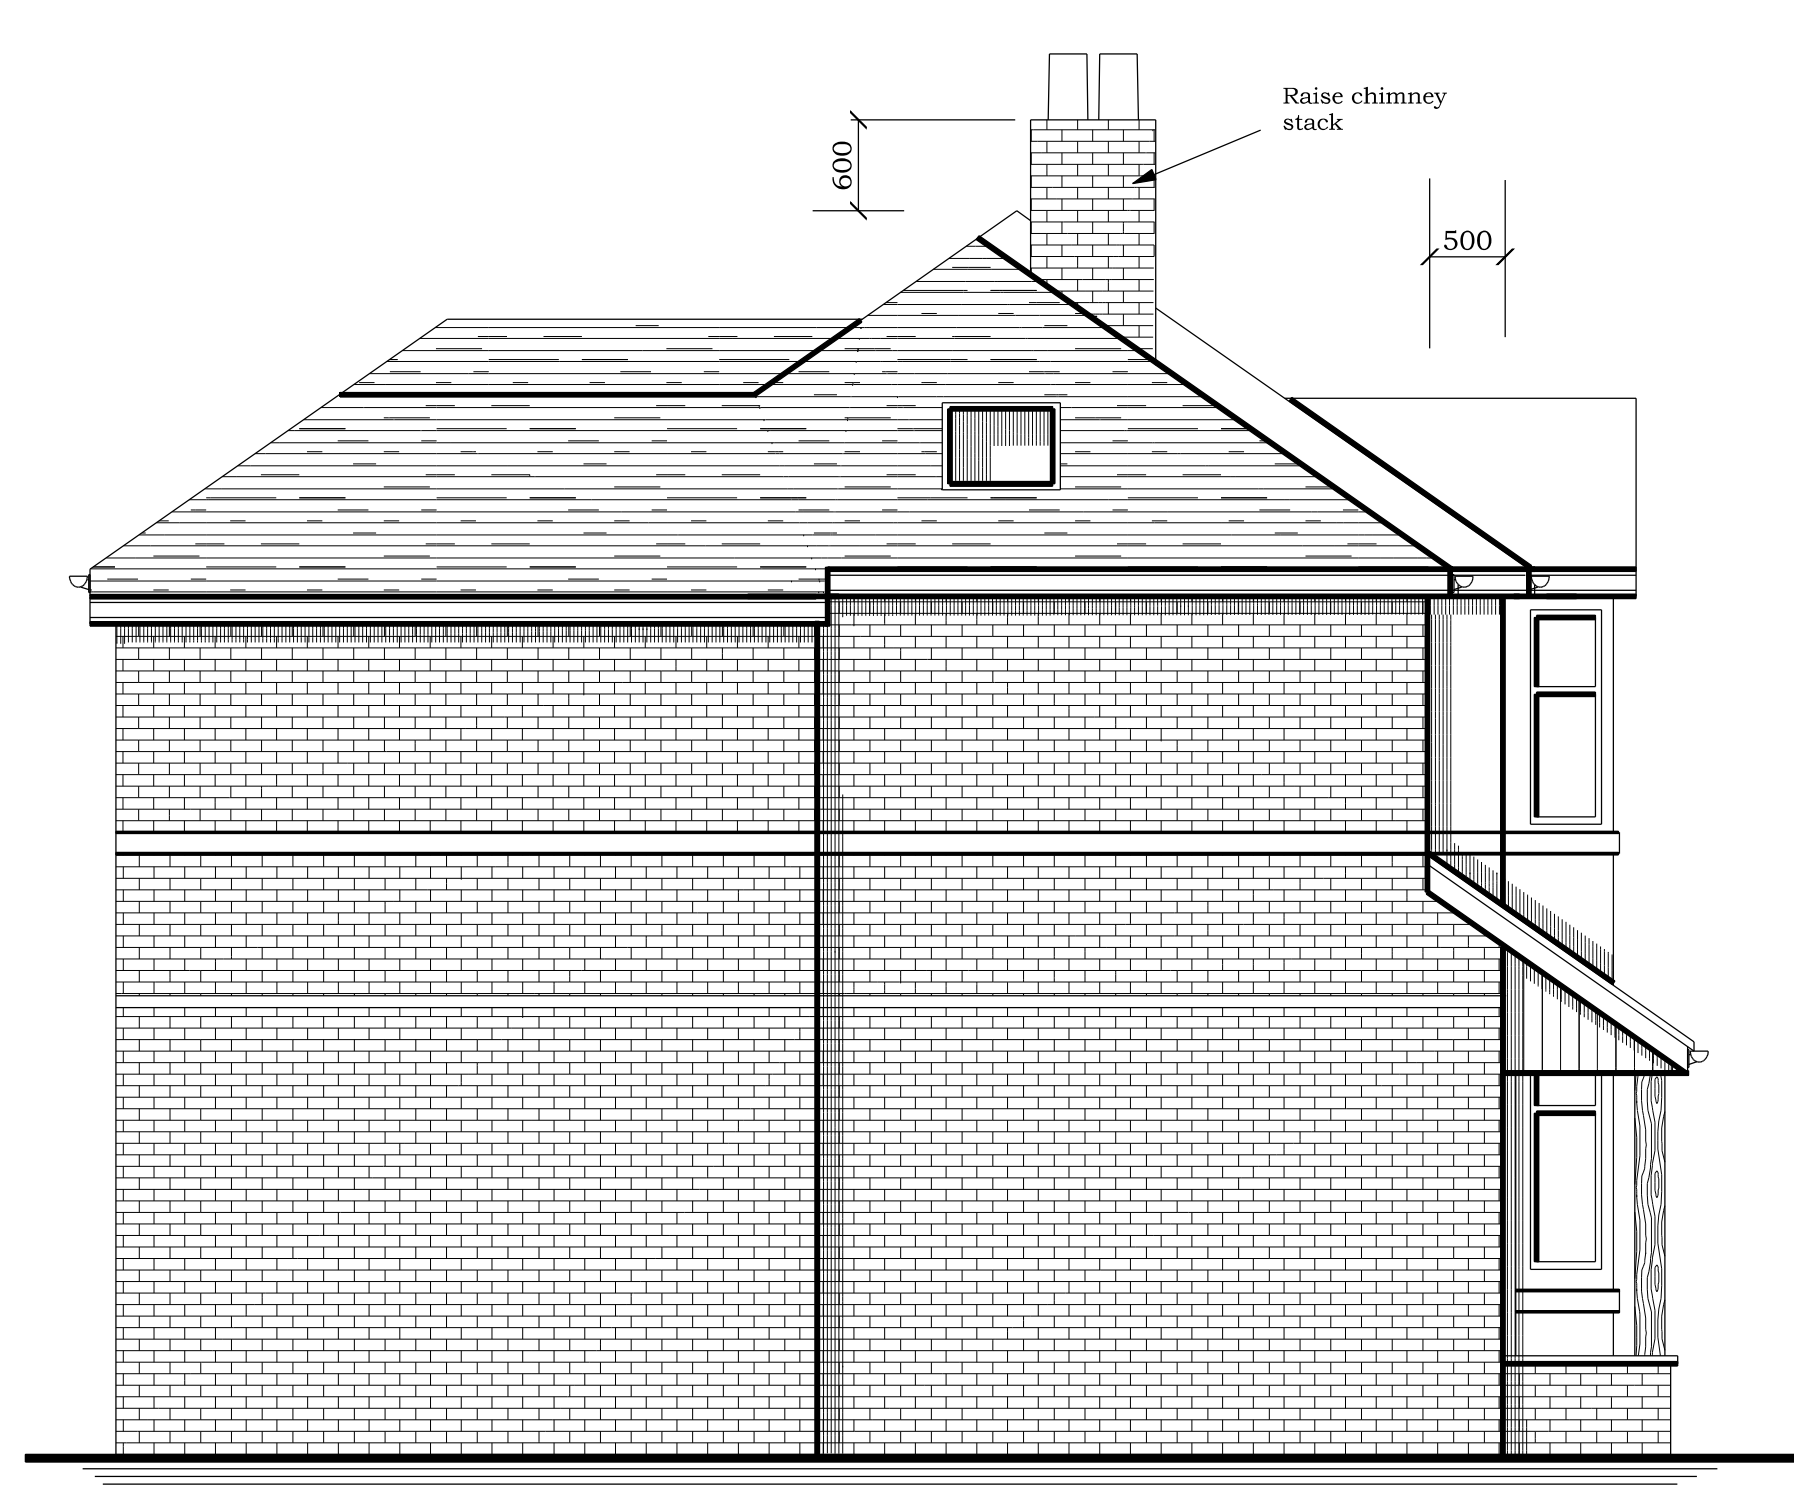


PROPOSED NORTH FACING SIDE ELEVATION



PROPOSED WEST FACING FRONT ELEVATION

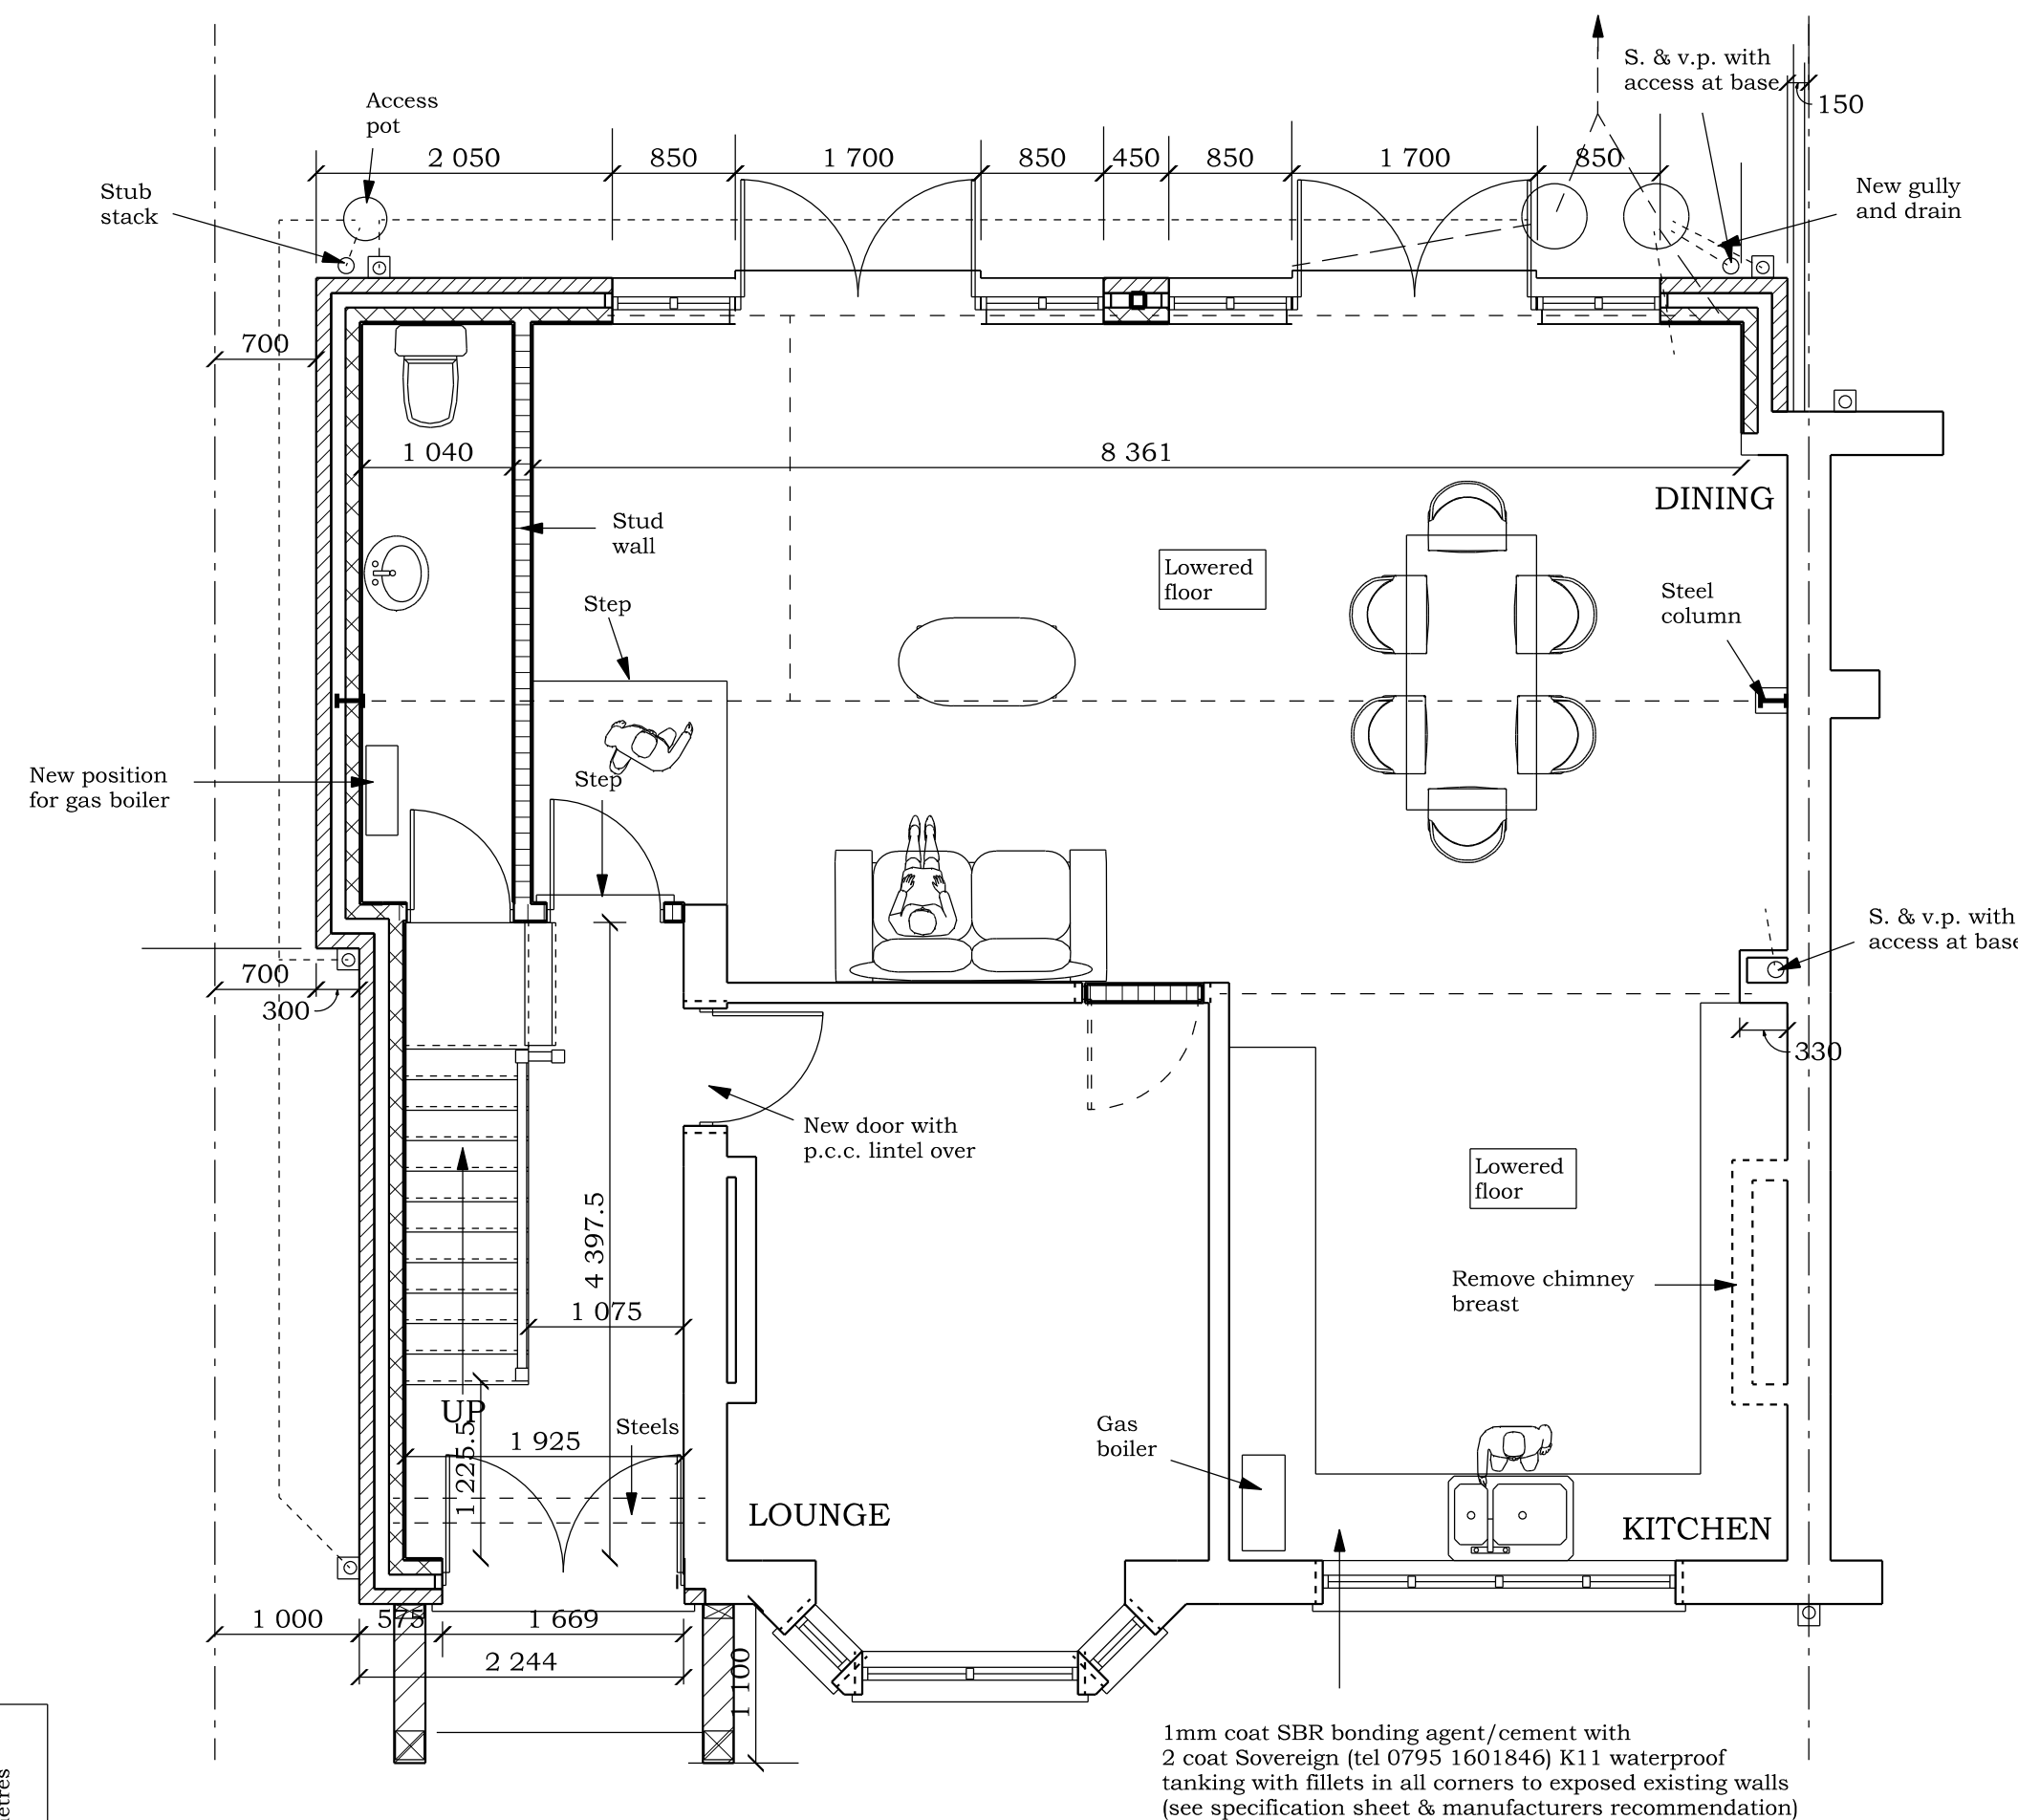


PROPOSED GROUND FLOOR PLAN

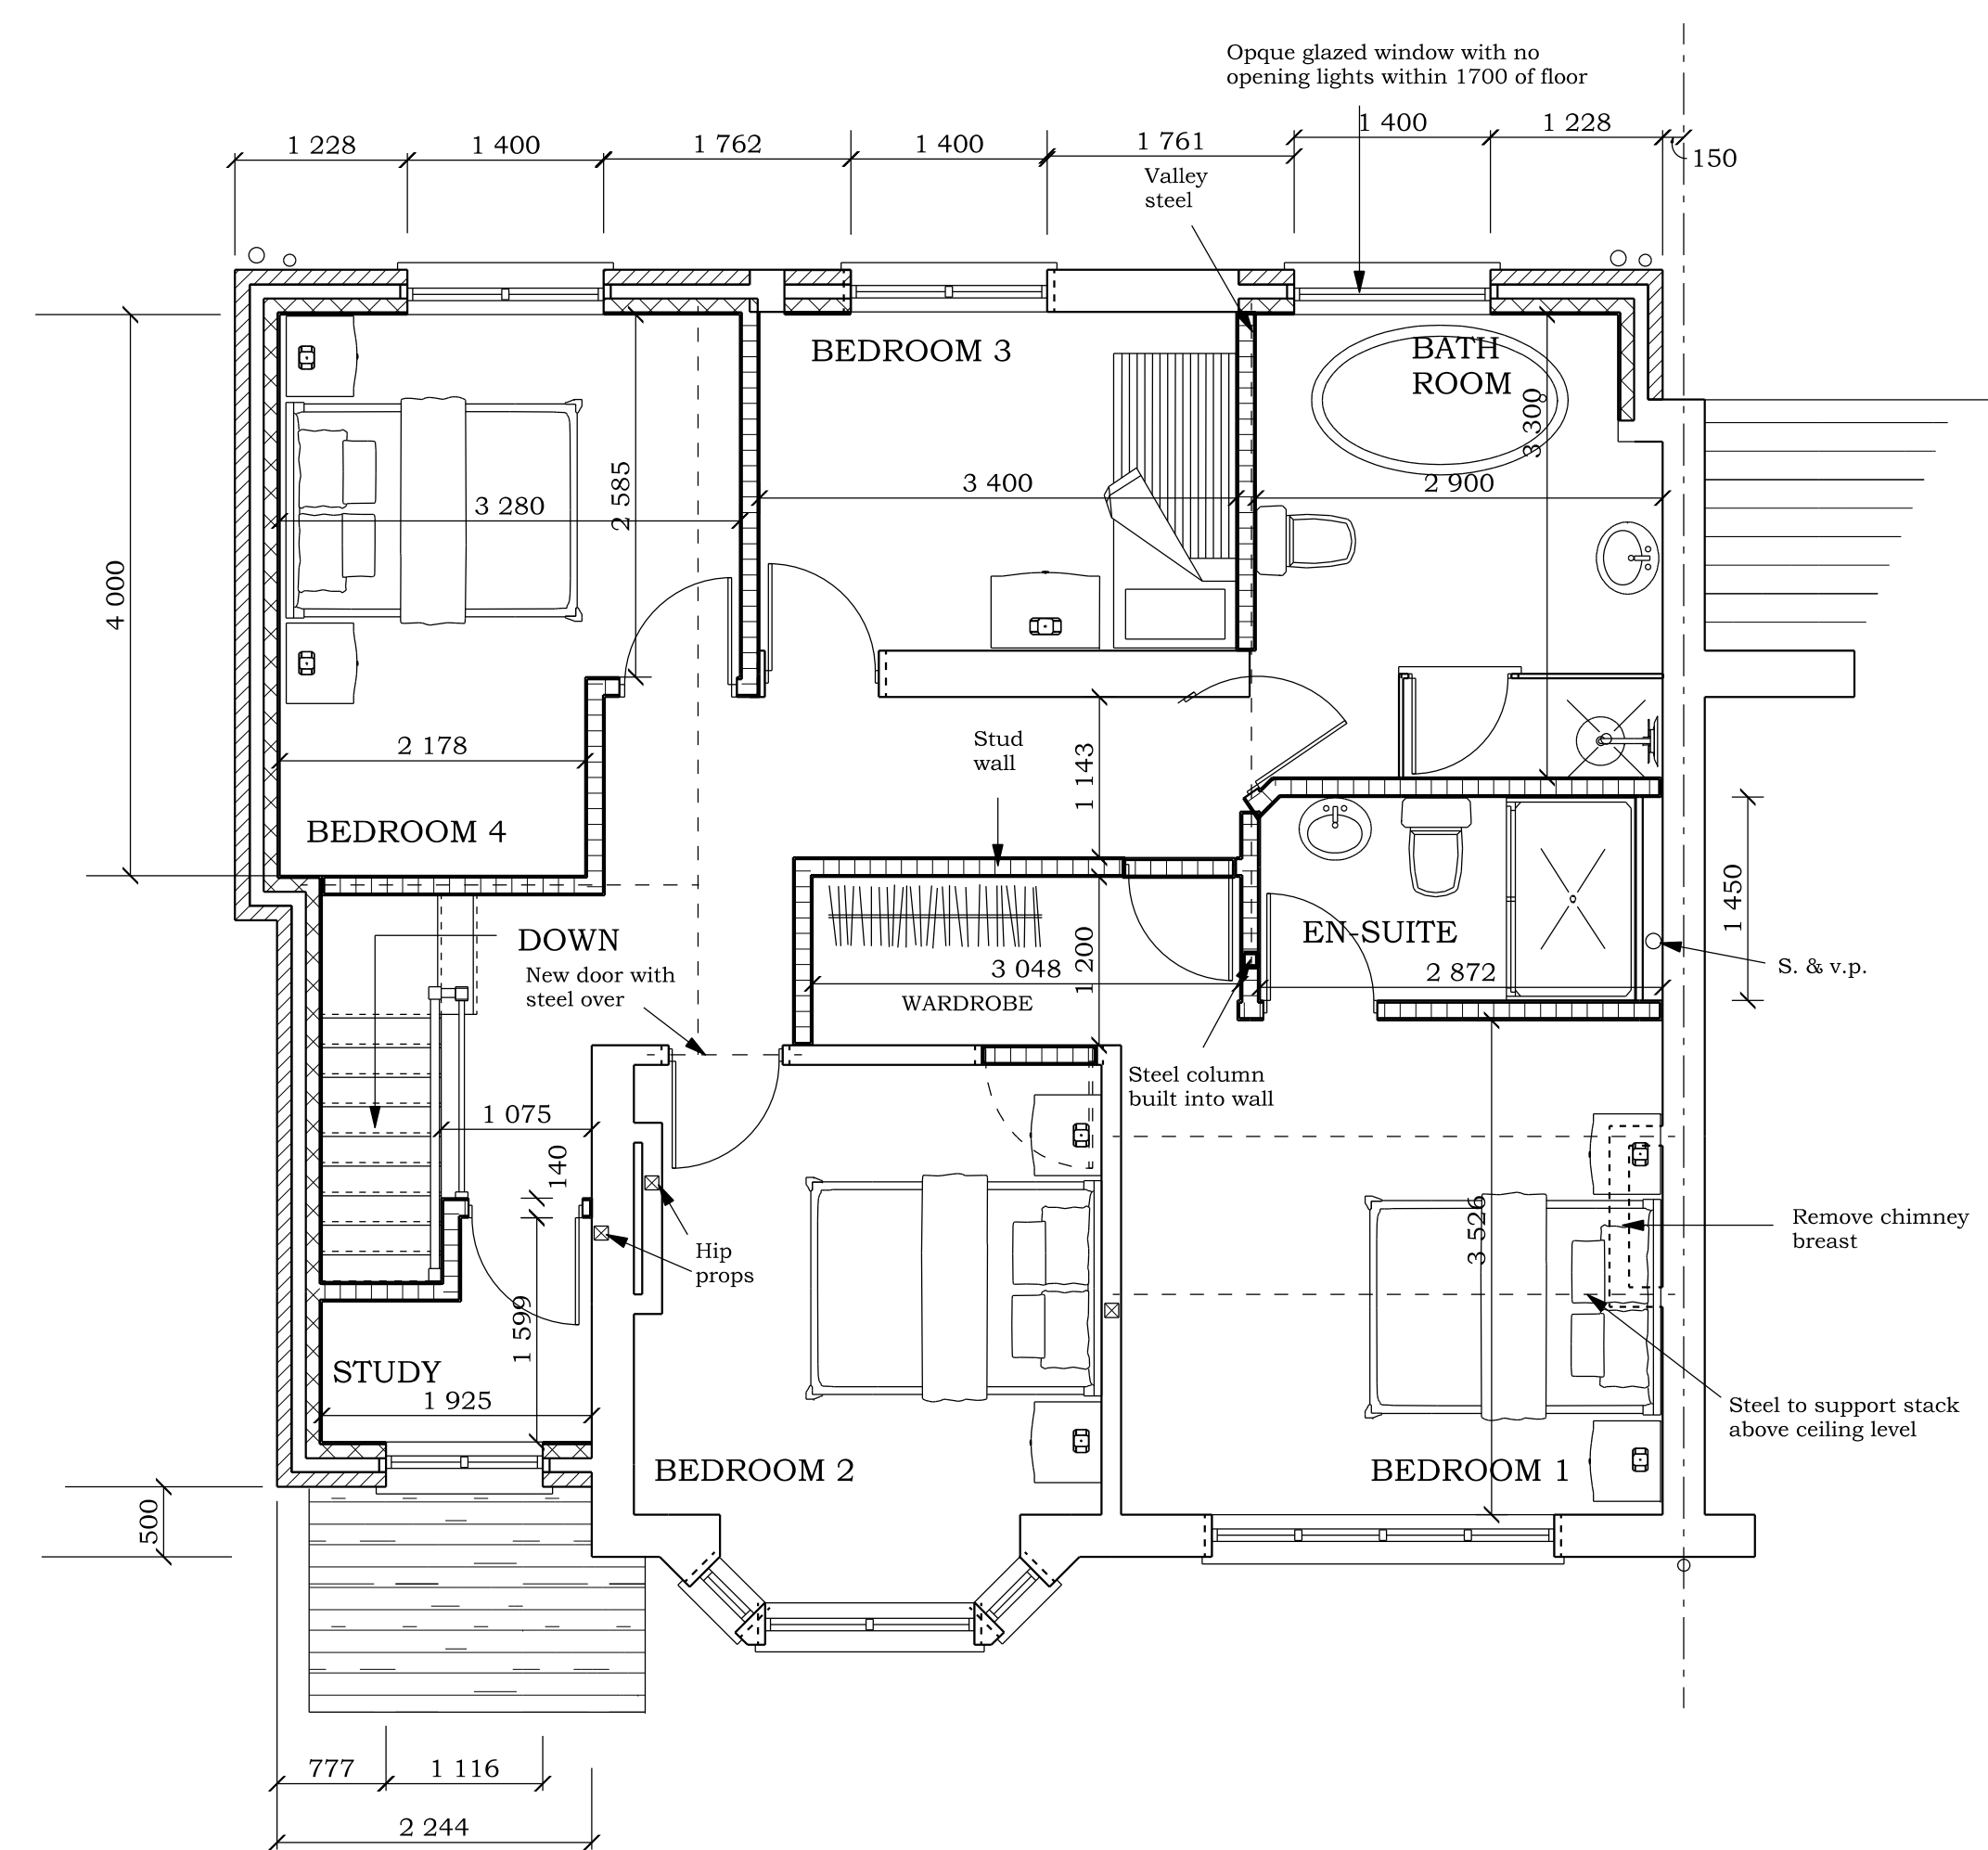

PROPOSED FIRST FLOOR PLAN

BRADLEY BUILDING DESIGN LTD.
KEEPERS COTTAGE,
LYME PARK,
DISLEY,
STOCKPORT.
SK12 2NS.
01625 858244
Mob 07989 326039
bradleybuildingdesign@btpenworld.com

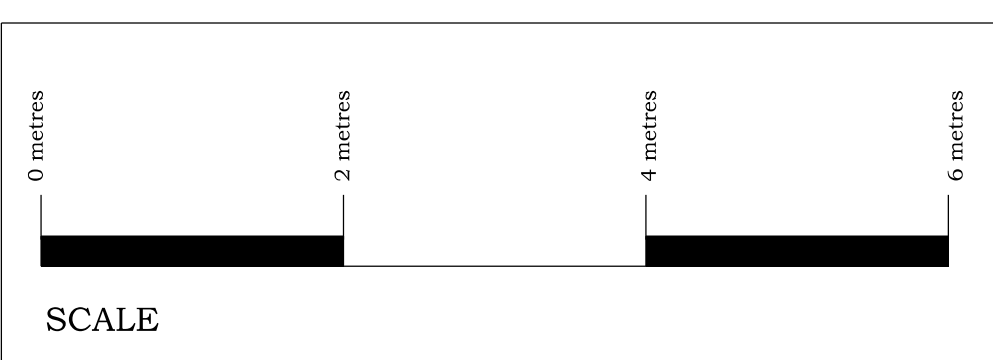

PROPOSED DWELLING
DOUBLE STOREY SIDE/REAR EXTENSIONS
for
Mr. M. ROBERTS & Ms. G. CALLWOOD,
at
52, DIDSBURY PARK,
DIDSBURY,
M20 5LJ.
Scale 1:50 @ A1
Date MARCH 2022
Drawing Number 2065/2/B