



CONSTRUCTION

PRETTYLITTLETHING


MEP design awaited from MEP consultant preventing completion of design and coordination to:
All M&E services
Above ground drainage
Service risers

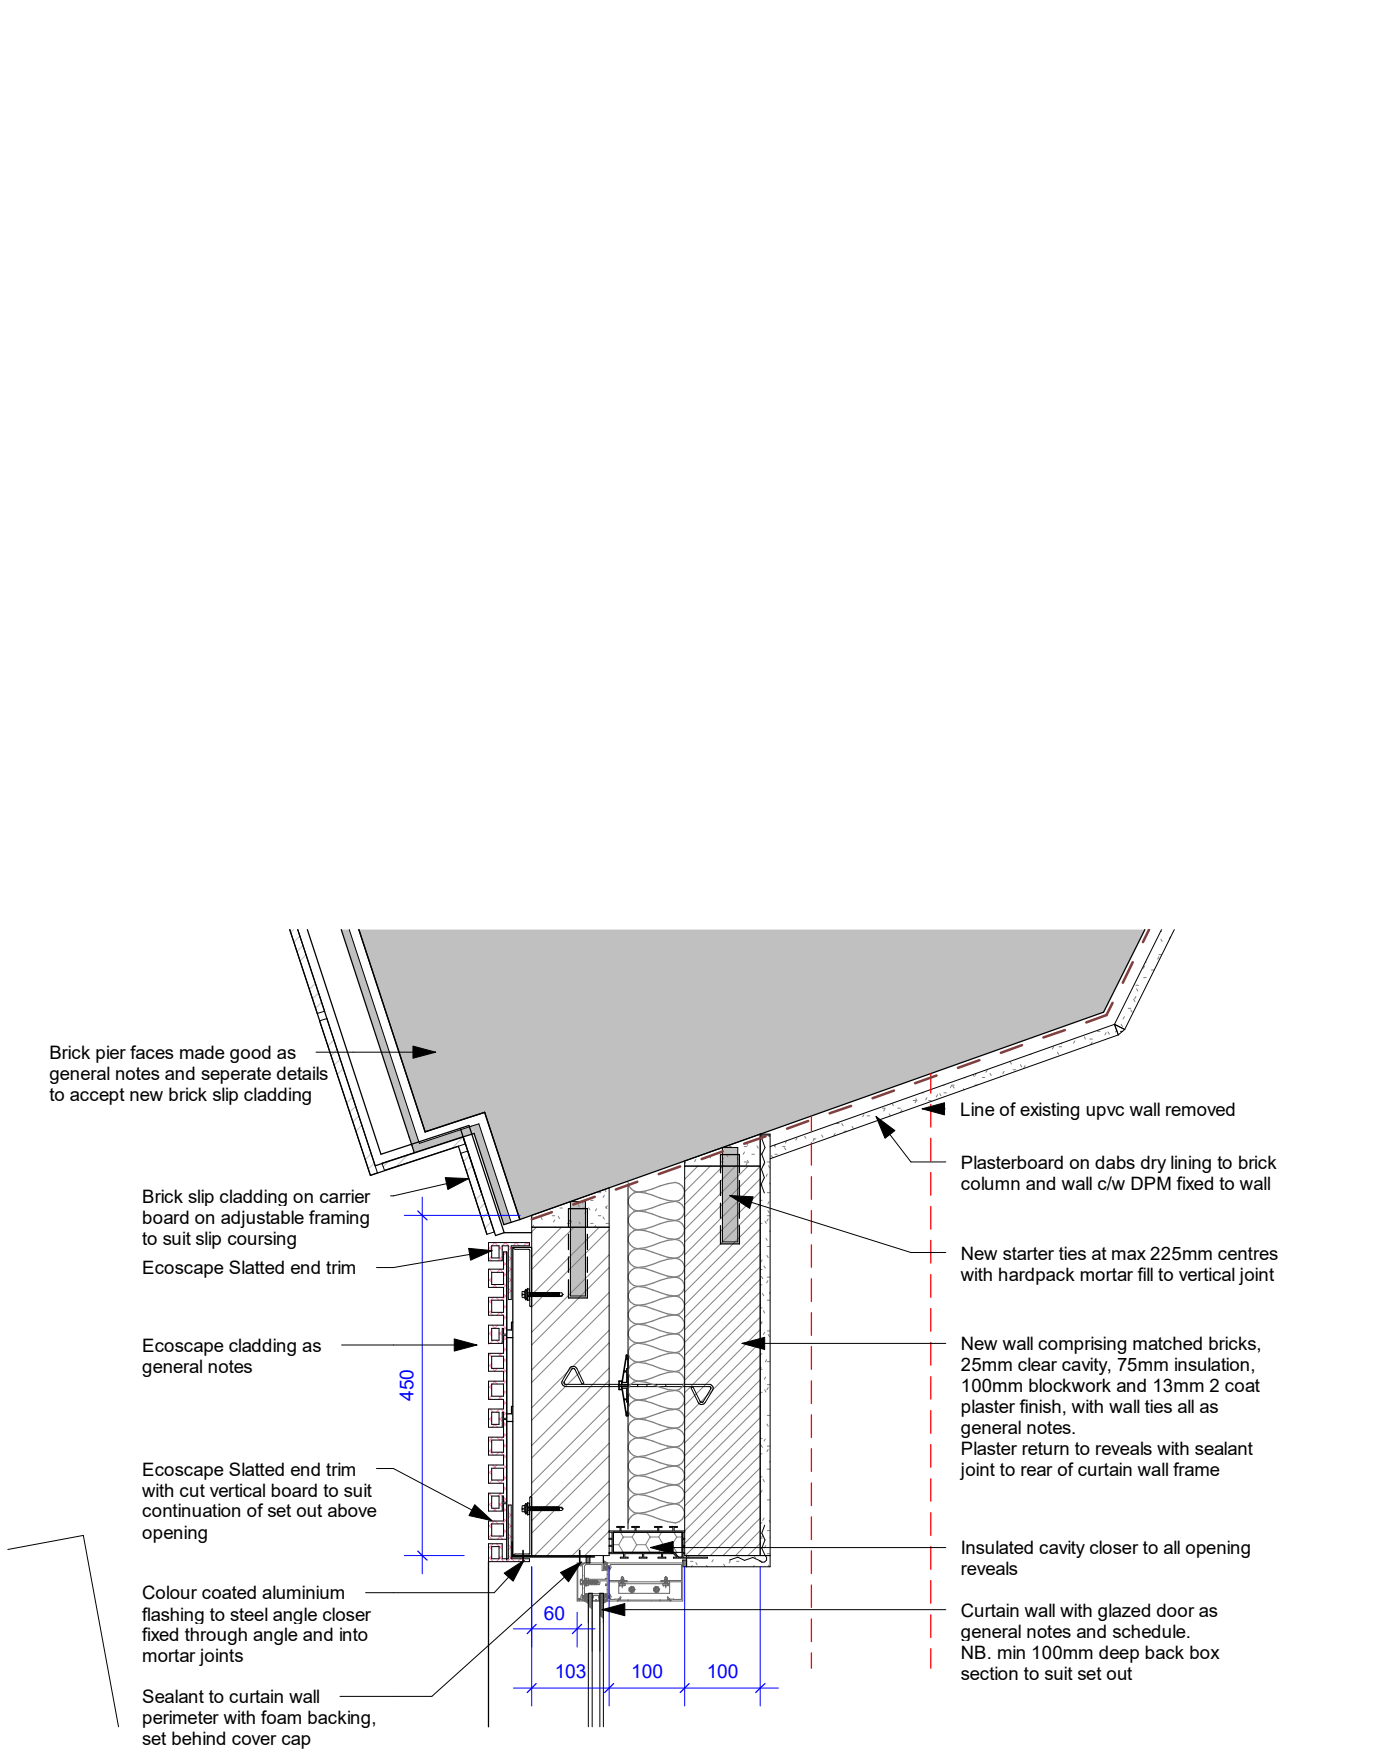


Ground Floor Plan Detail 1
1 : 10

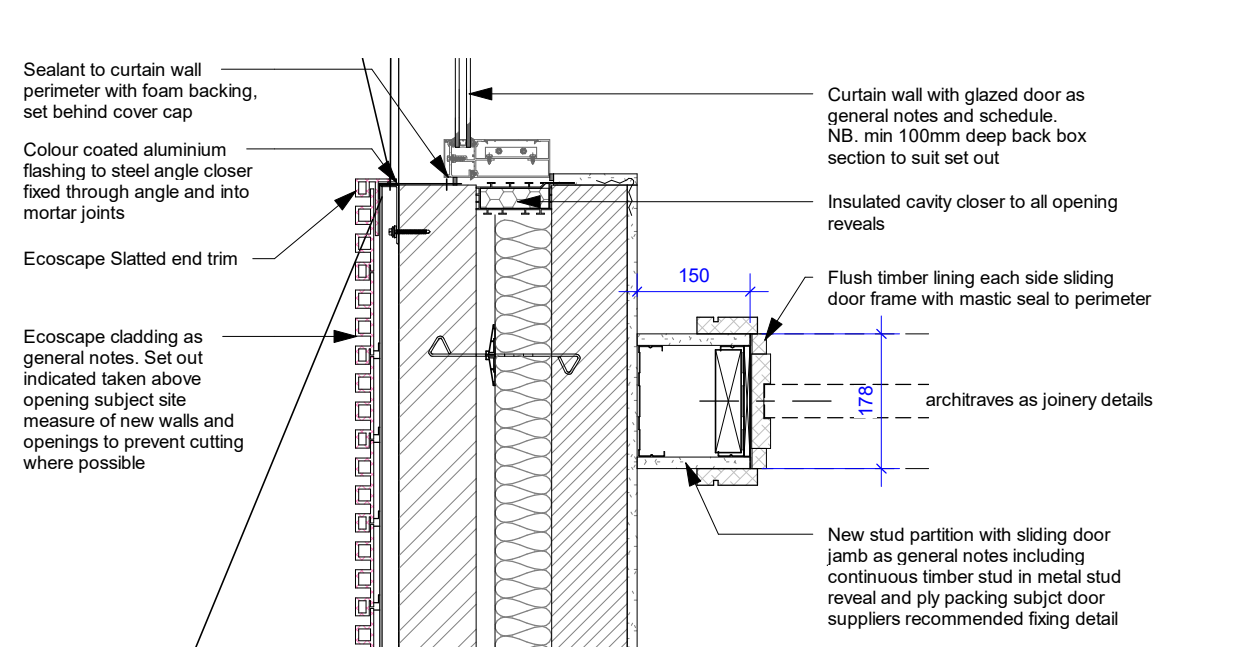

Ground Floor Plan Detail 2
1 : 10

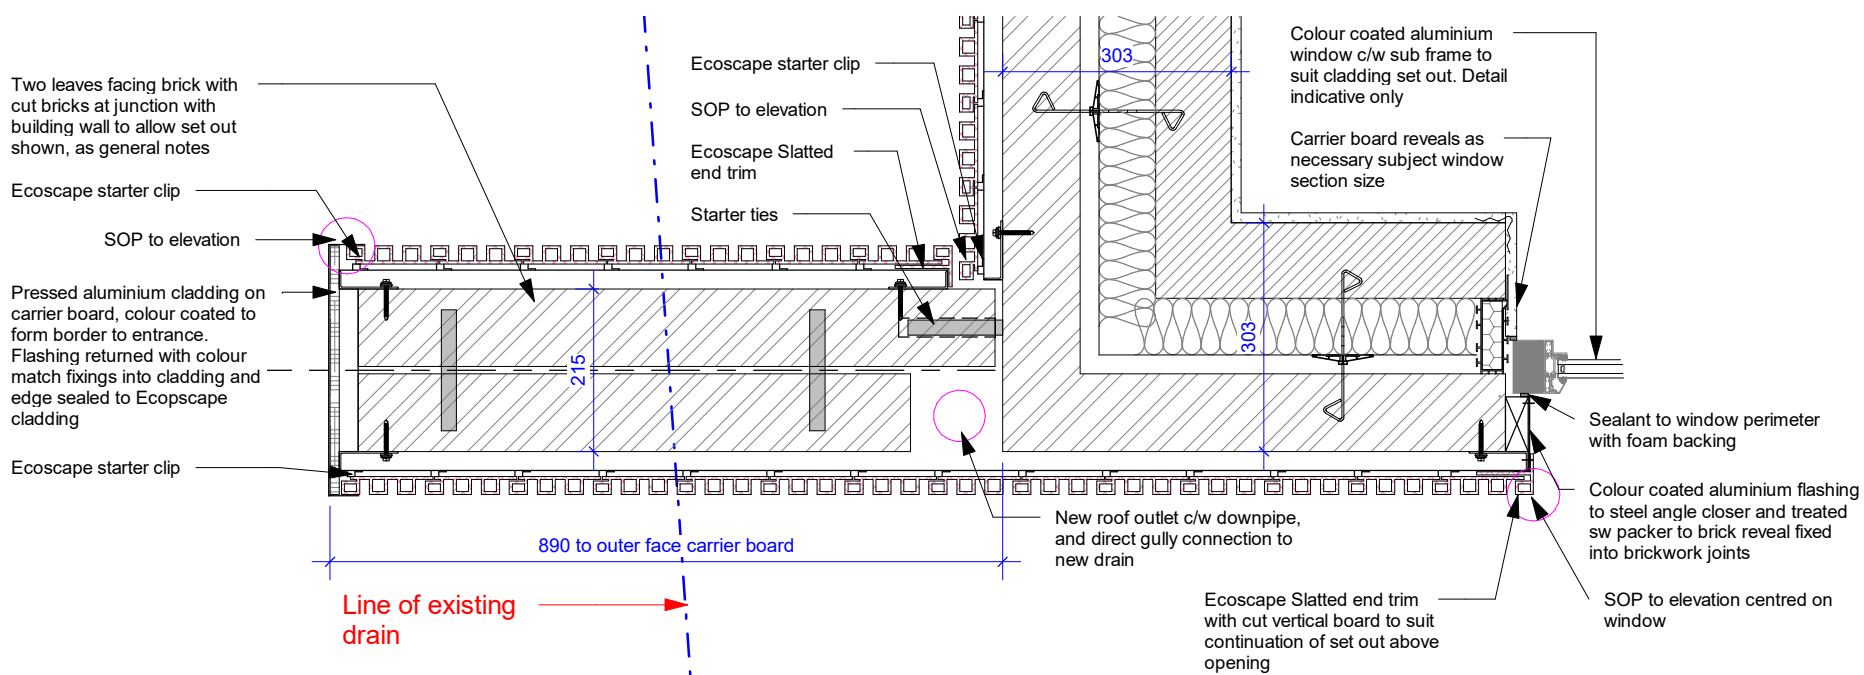


Ground Floor Plan Detail 3
1 : 10

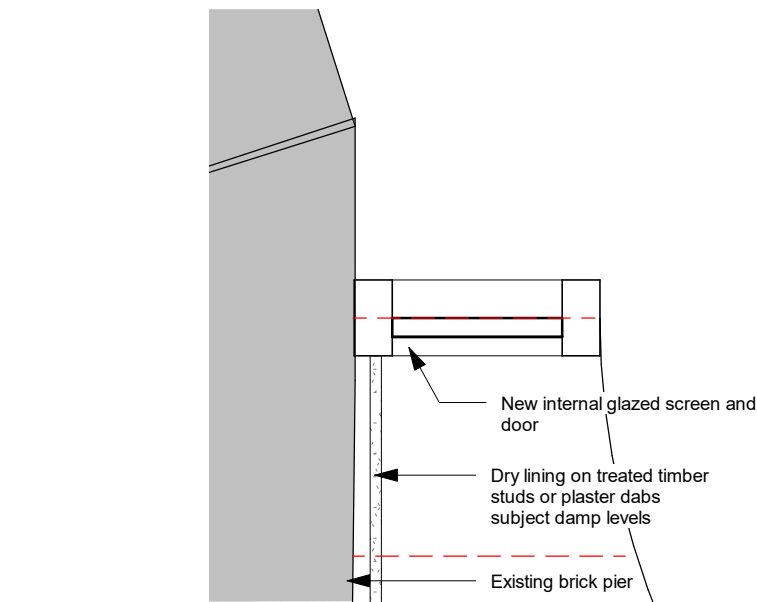


Ground Floor Plan Detail 4
1 : 10




Ground Floor Plan Detail 5
1 : 10

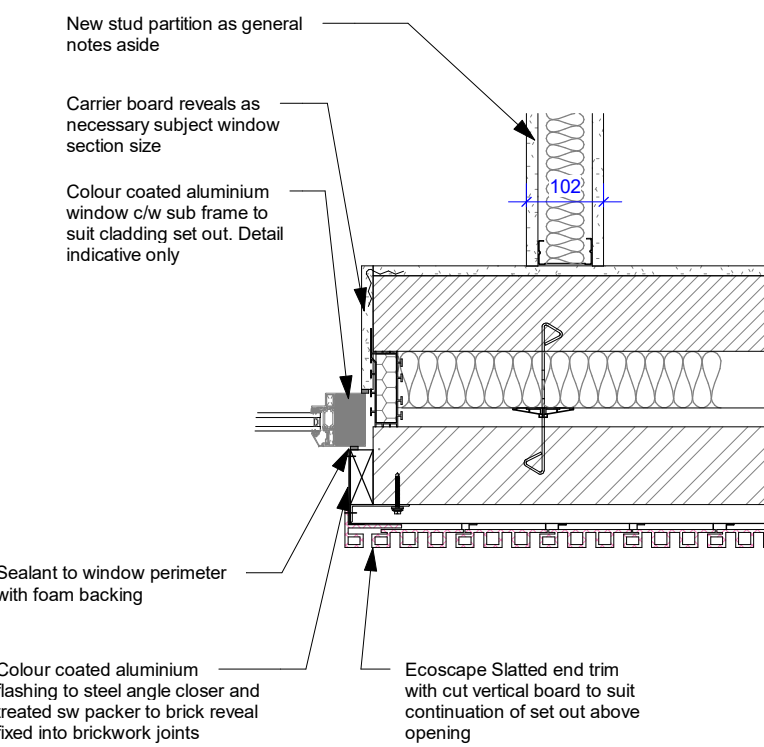


Ground Floor Plan Detail 6
1 : 10

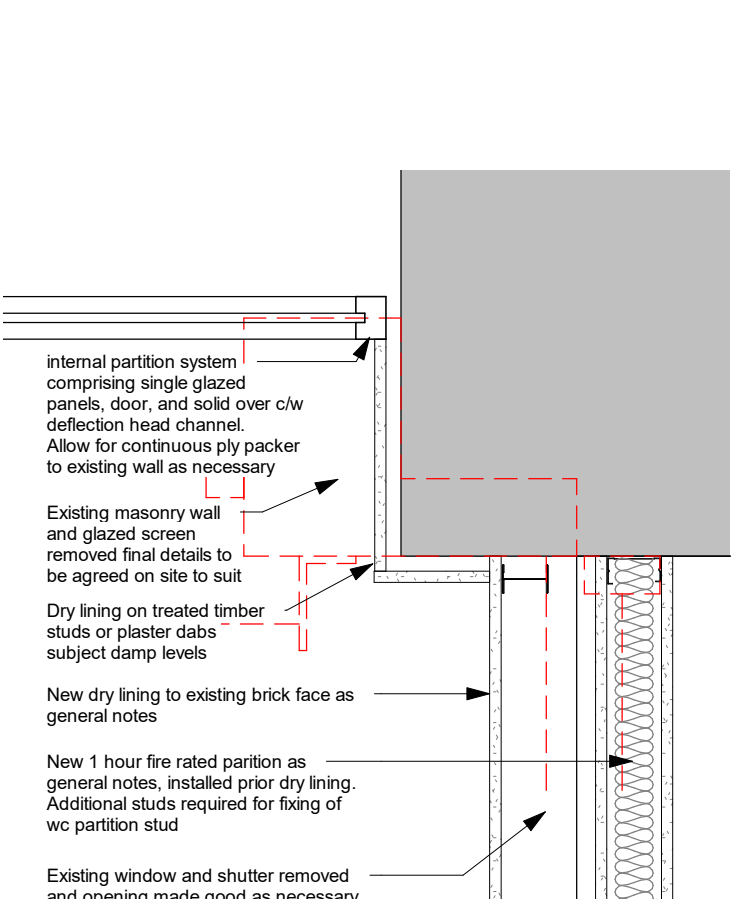


Ground Floor Plan Detail 7
1 : 10

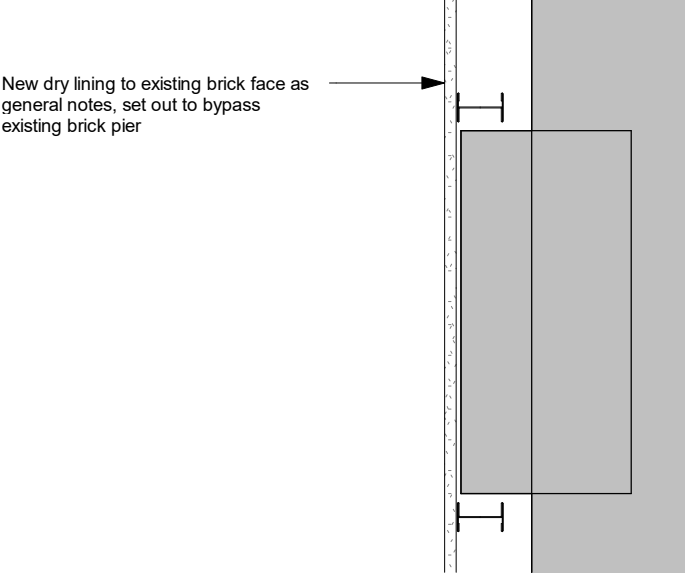


Ground Floor Plan Detail 8
1 : 10

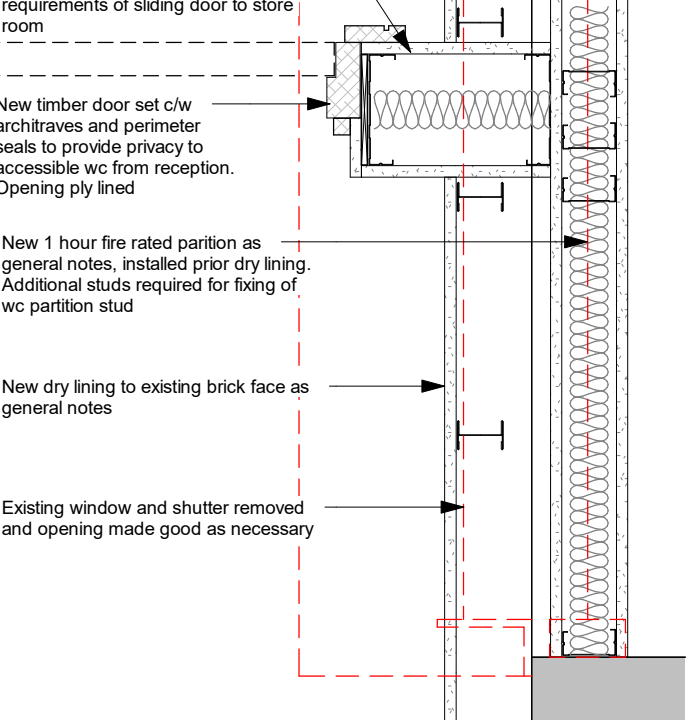


Ground Floor Plan Detail 9
1 : 10

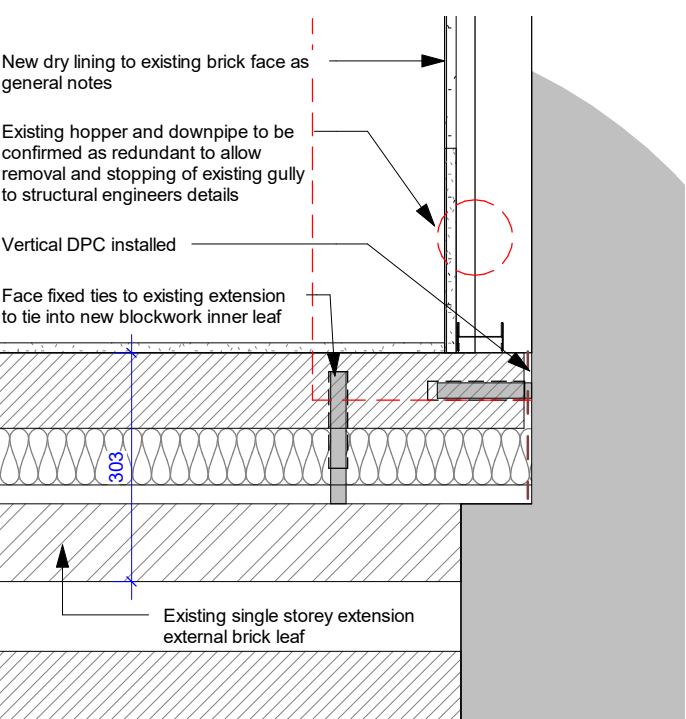

Ground Floor Plan Detail 10
1 : 10

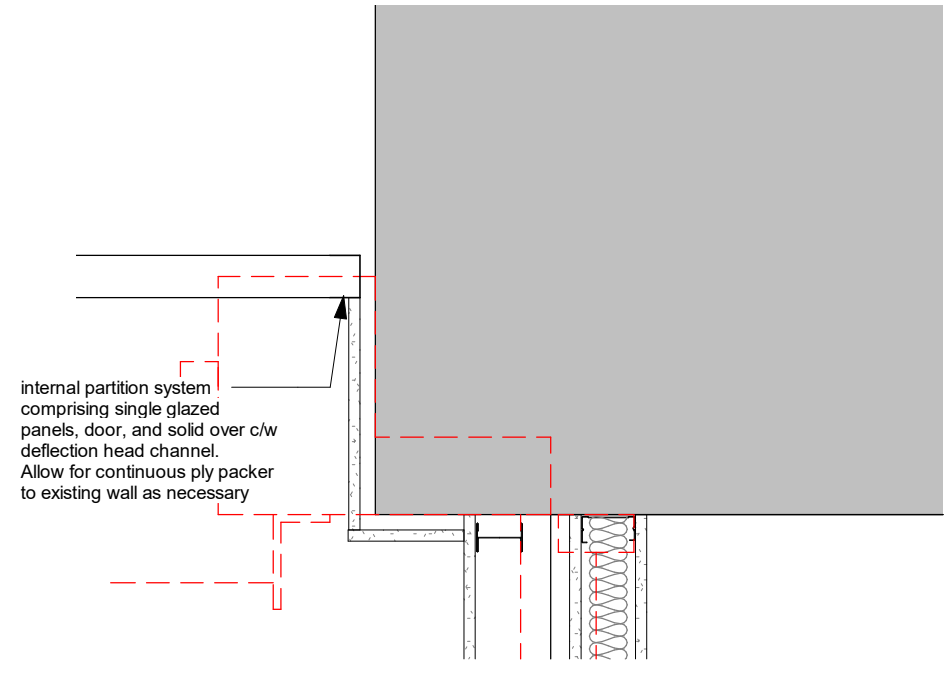

Ground Floor Plan Detail 11 (9 High Level)
1 : 10

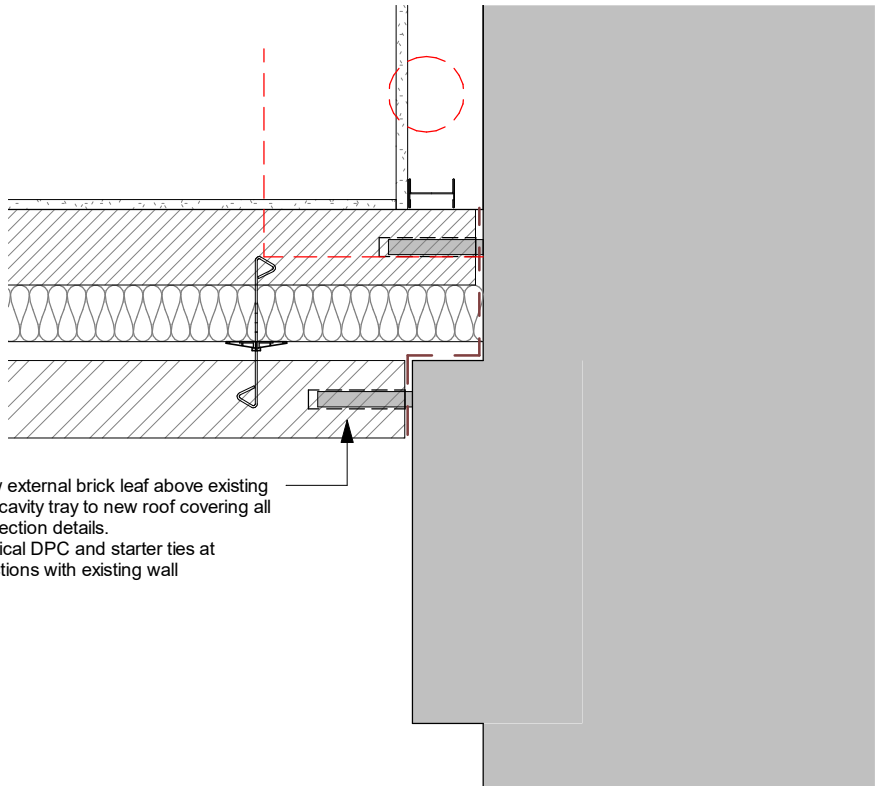

Ground Floor Plan Detail 12 (6 High Level)
1 : 10

C	Construction Issue. No revisions	NM	TR	04.08.22
B	Details and notes updated to suit structural engineers design. Note removed	NM	TR	24.06.22
A	First issue	NM	TR	18.05.22
Rev	Description	By	Chk	Date

Project:	Proposed New Entrance PLT Wellington Mill, Ancoats, M40 7FS			
Title:	Proposed Plan Details			
Client:	Pretty Little Thing			
Drawn By:	NM	Checked By:	TR	on 04.08.22
Original Size:	A1	Project Number:	22076- JDS	
Drawing Number:	B2-XX-DR-A-6001			REV C

