


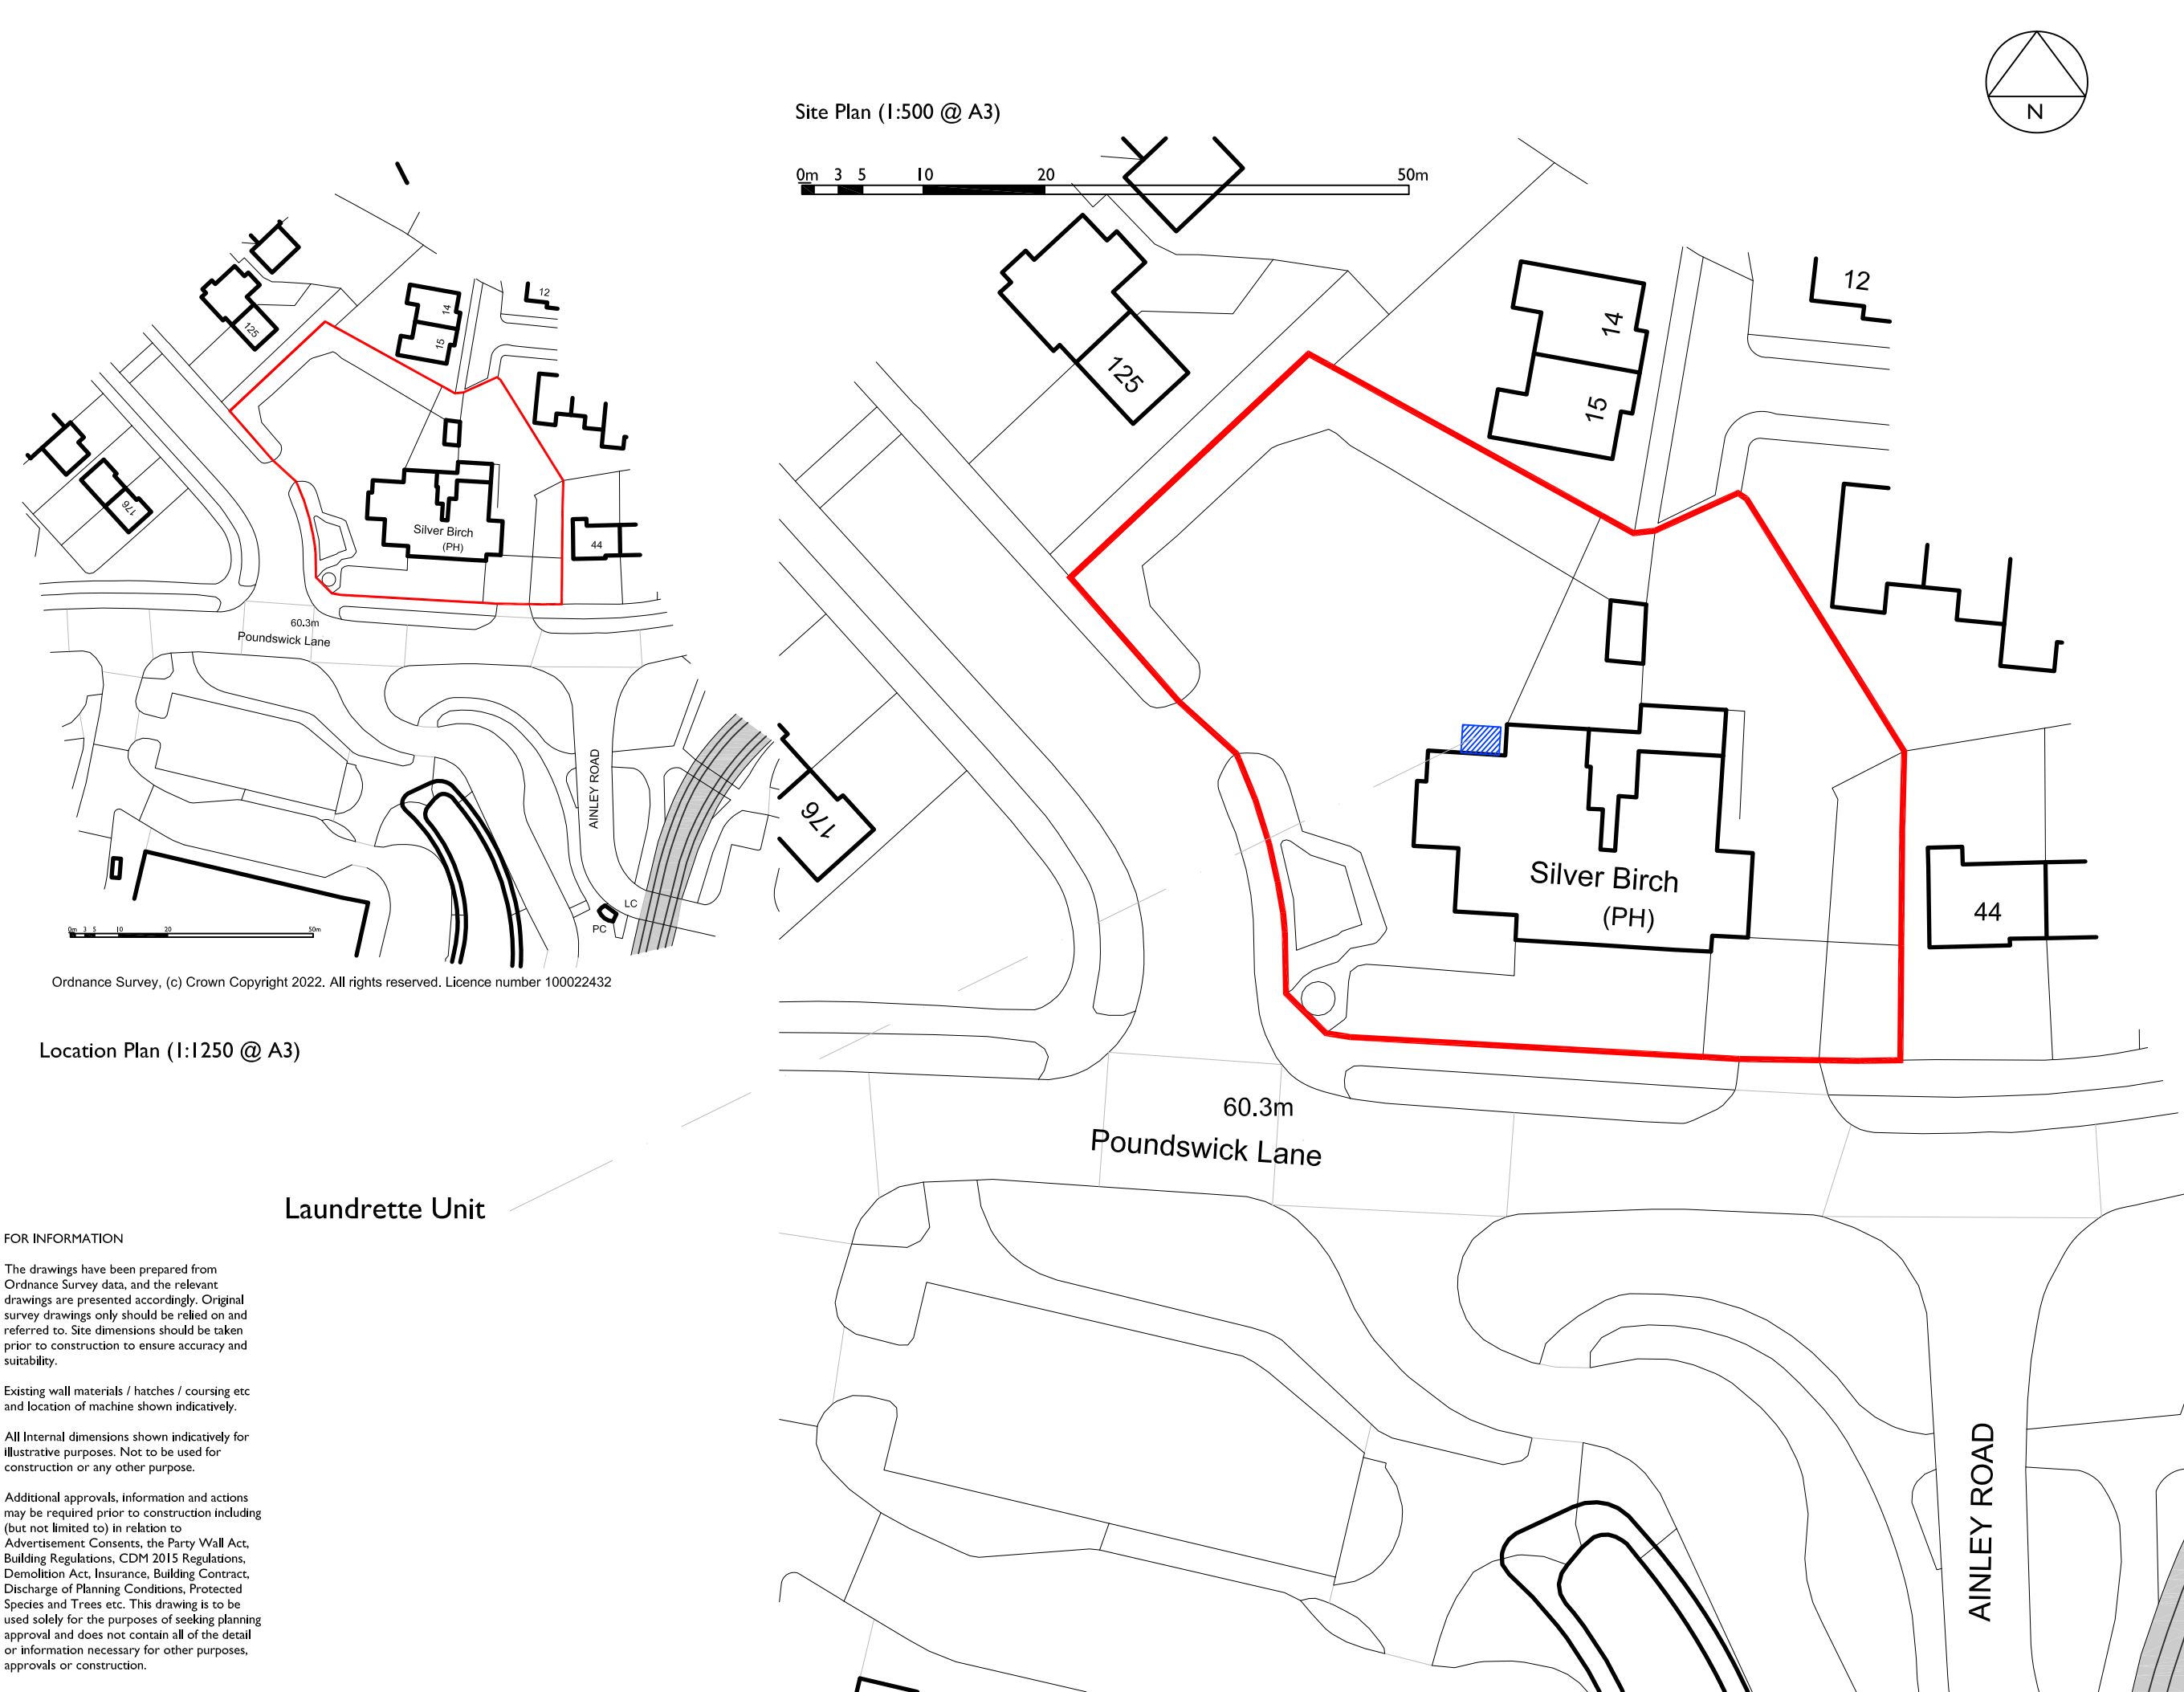

plande

Planning Consultants

email@plande.uk

0333 444 3433

www.plande.uk

Installation of
Laundrette Unit

Plande is a trading name of HAPC Ltd. This drawing shall not be reproduced in any form without the express permission of HAPC Ltd. The Moral right of the author is hereby asserted. Copyright © 2022

HAPC Ltd. shall not be liable for any use of drawings and documents for any purpose other than for what they were prepared for. Where any discrepancy is found to exist within or between drawings and/or documents it should be reported to the company immediately.

Work to figured dimensions only; this drawing is not to be scaled from. All dimensions to be checked on site prior to the execution of any work. For the avoidance of doubt all dimensions are measured to wall structure and not the finishes unless otherwise stated.

Location Plan &
Proposed Site Plan

I:1250 & I:500

Oct 22

Drawn By: ISH

STATUS: PRELIMINARY

22089-P01