


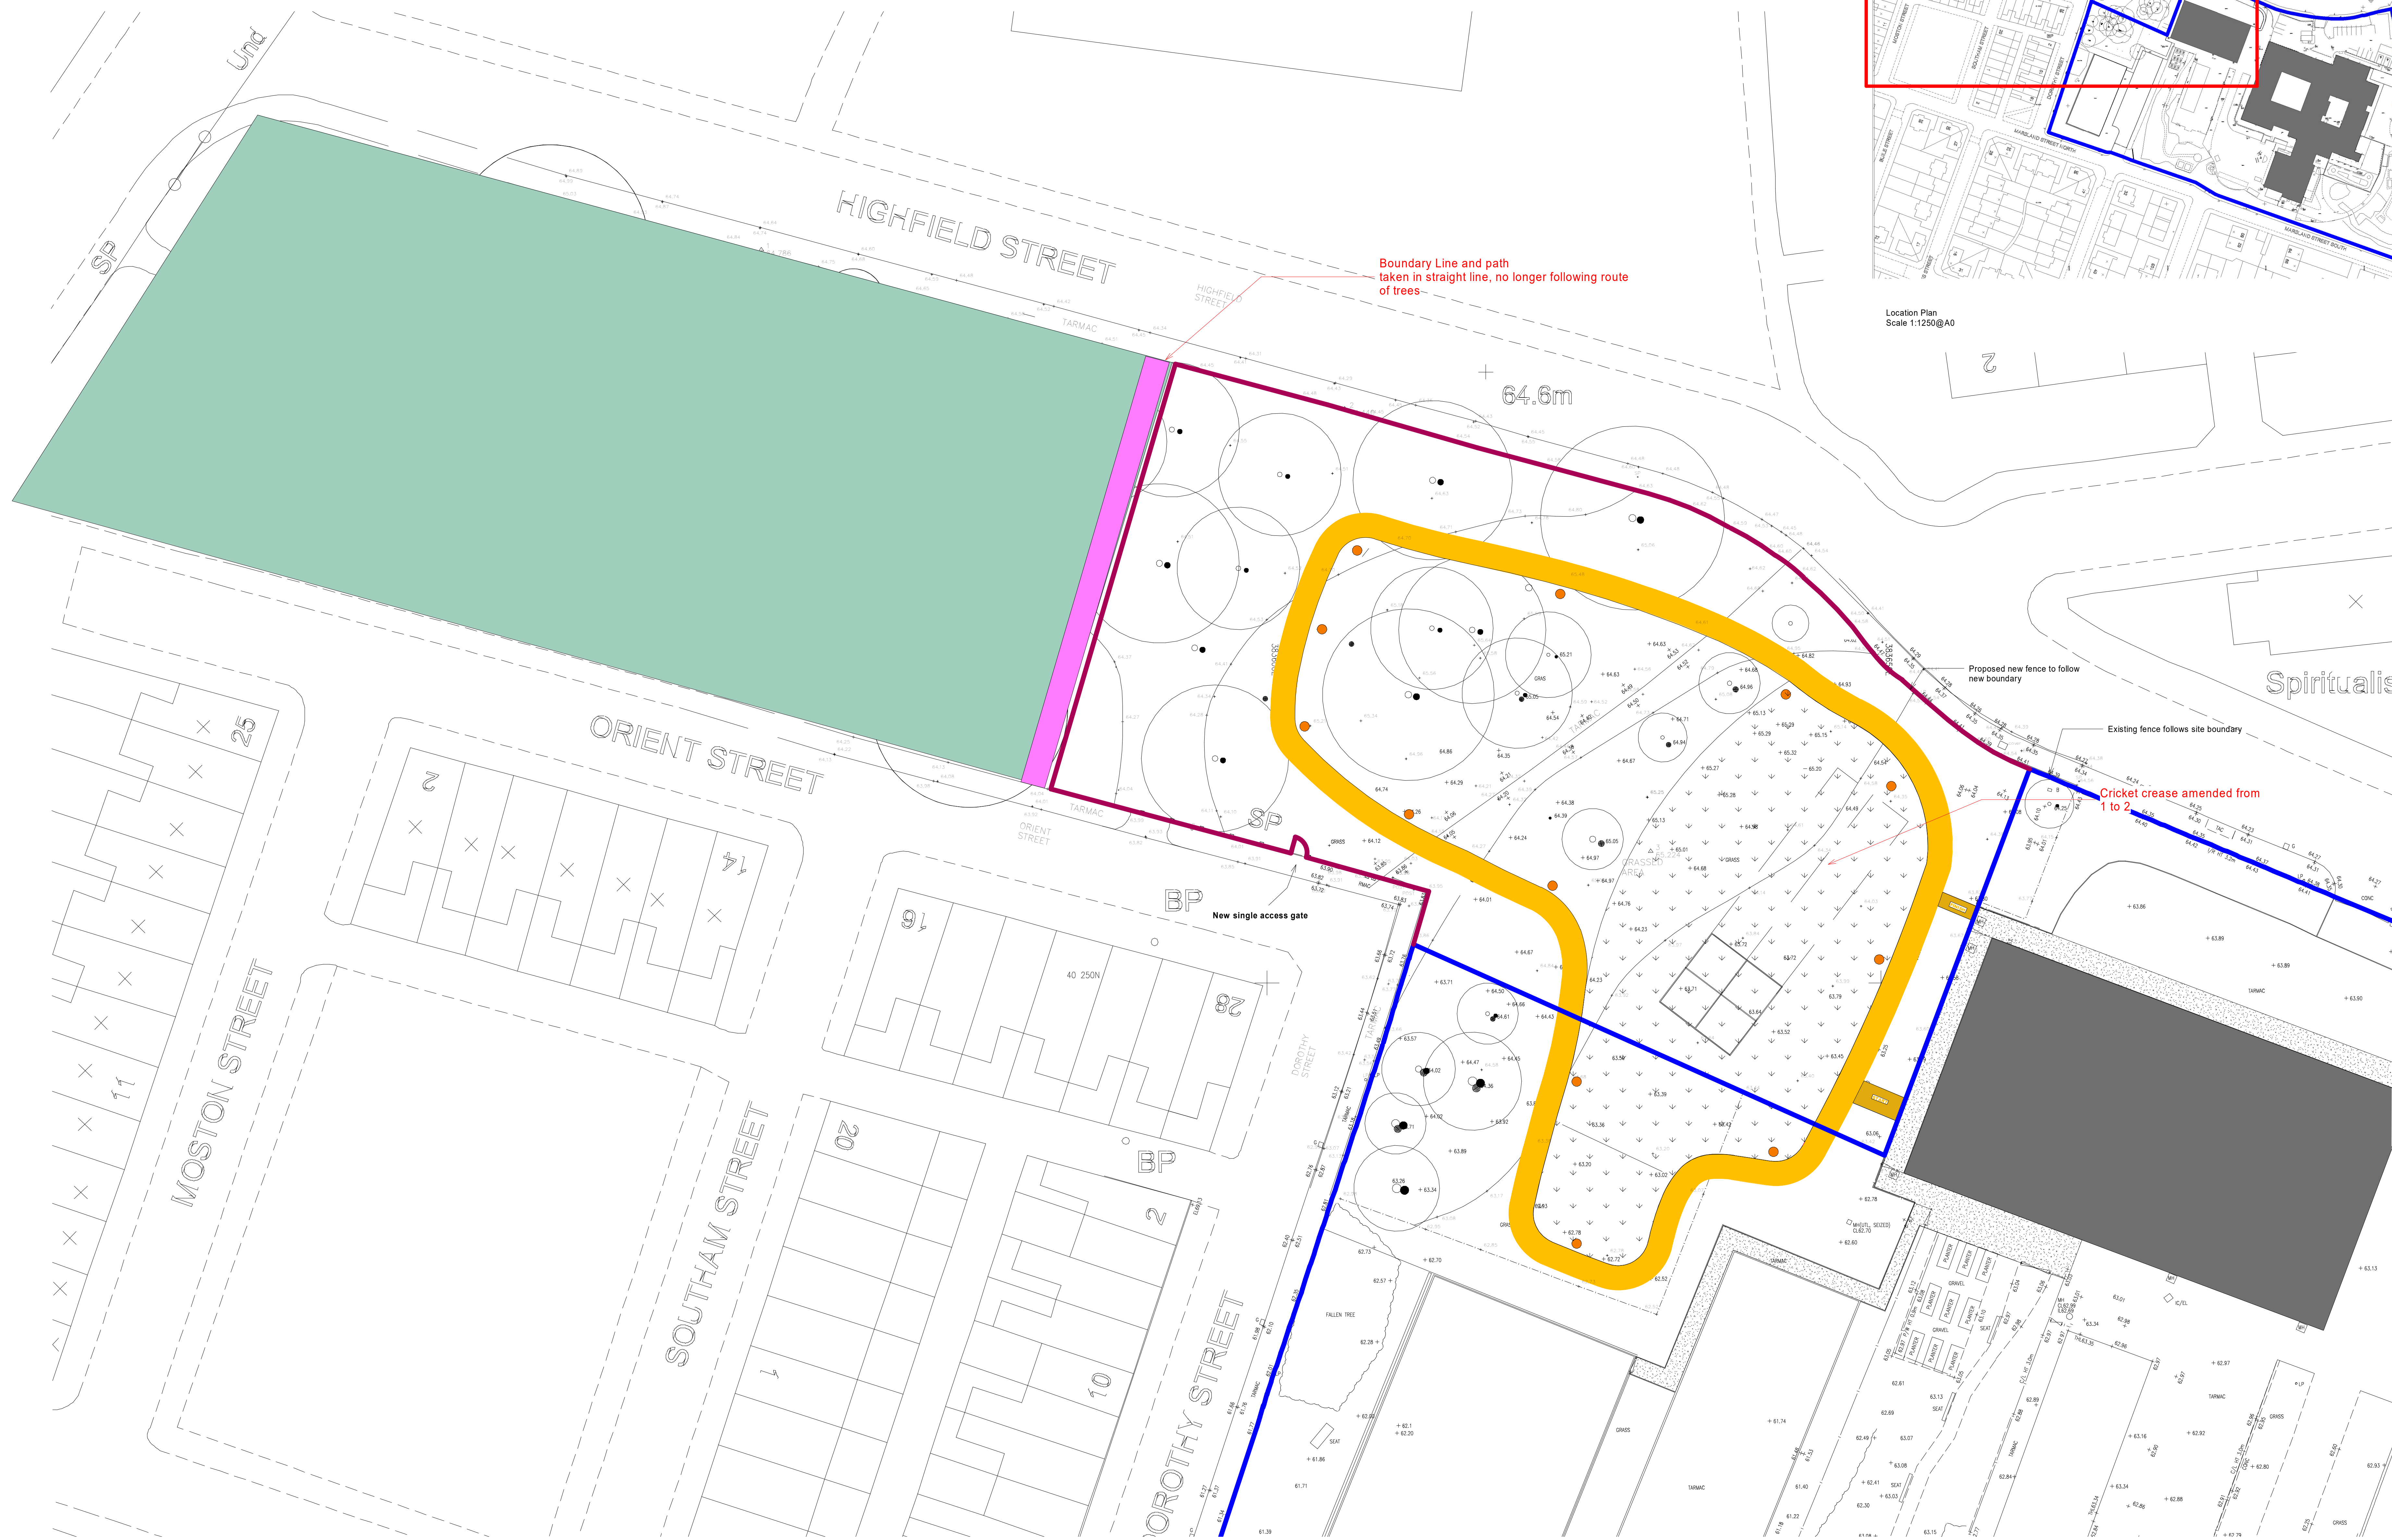

Proposed Site Plan
Scale 1:200@A0

NOTES

Element Key

- Highlighting Indicates Site Boundary
- Highlighting Indicates Location of works
- Hatch Indicates School Buildings
- Highlighting Manchester City Council Ownership, incorporating previous Salford MSC area
- Hatch Indicates existing tarmac path
- Hatch Indicates area being turfed
- Indicates new path being installed Gravel path with core gravel base reclaimed plastic edging
- Indicates proposed daily mile track 2m wide 181.5m - 8.9 circuits 1609m Colour TBC
- Indicates proposed new fence line
- Indicates proposed new Gate
- Indicates marked cricket crease
- Indicates position of proposed lighting bollard
- xxx Indicates updated notes



Location Plan
Scale 1:1250@A0

Spiritualis

Proposed new fence to follow new boundary

Existing fence follows site boundary

Cricket crease amended from 1 to 2

New single access gate

D	Notes added to drawing	12.10.2022	ASN	SS
C	Boundary Adjusted to Council Recommendation	27.06.2022	ASN	SS
B	Cricket net updated to 2 No.	11.01.2022	ASN	SS
A	Proposed Fence Line Updated	05.12.2019	ASN	SS
Rev	Description	Date	Dr	Appr by

authored by	ASN	date created	23.10.2019	Approved by	SS
-------------	-----	--------------	------------	-------------	----



Client name:
Cheetham Church of England Community Academy

project:
**Land Re-Development
Proposed Daily Mile Path**

drawing:
Site Plan - Proposed - Two net / lane option

computer file: 2019.00188.000 - Cheetham CE Community Academy Land Re-Development.dwg	plot date: 12.10.2022
project number: 2019.00188.000	scale: As Indicated@A0
drawing number: CA_PL_004	rev: D
issue status: Information	

This drawing is to be used in conjunction with all related drawings. All dimensions must be checked and verified on site before construction or any other activity. This drawing is copyright and remains the property of AHR.

