




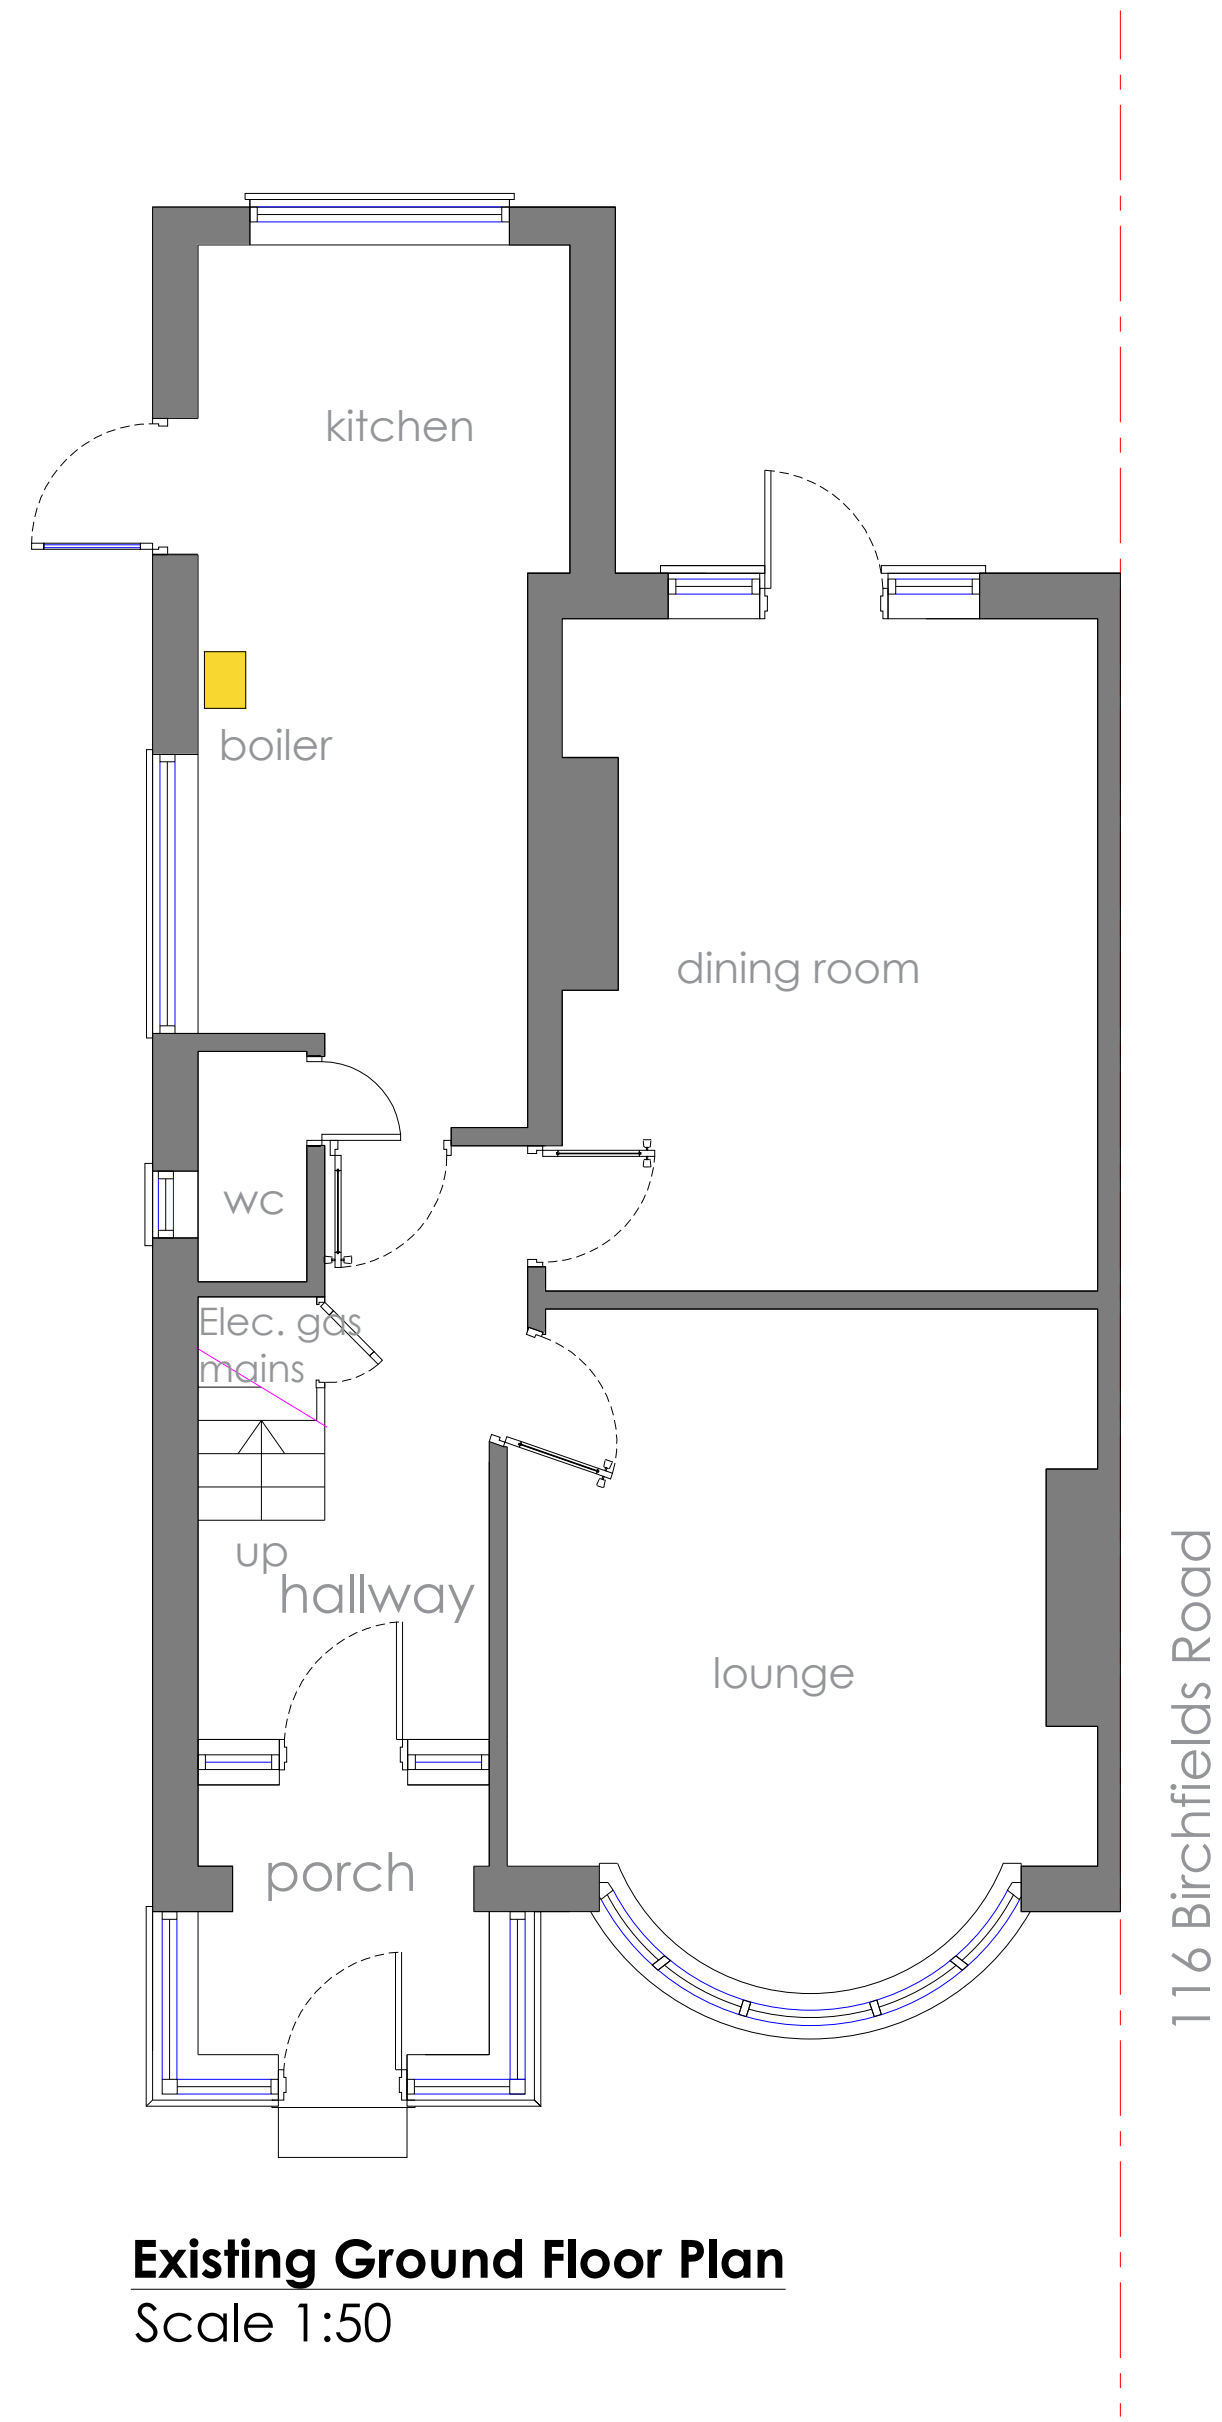


Existing Ground Floor Plan
Scale 1:50

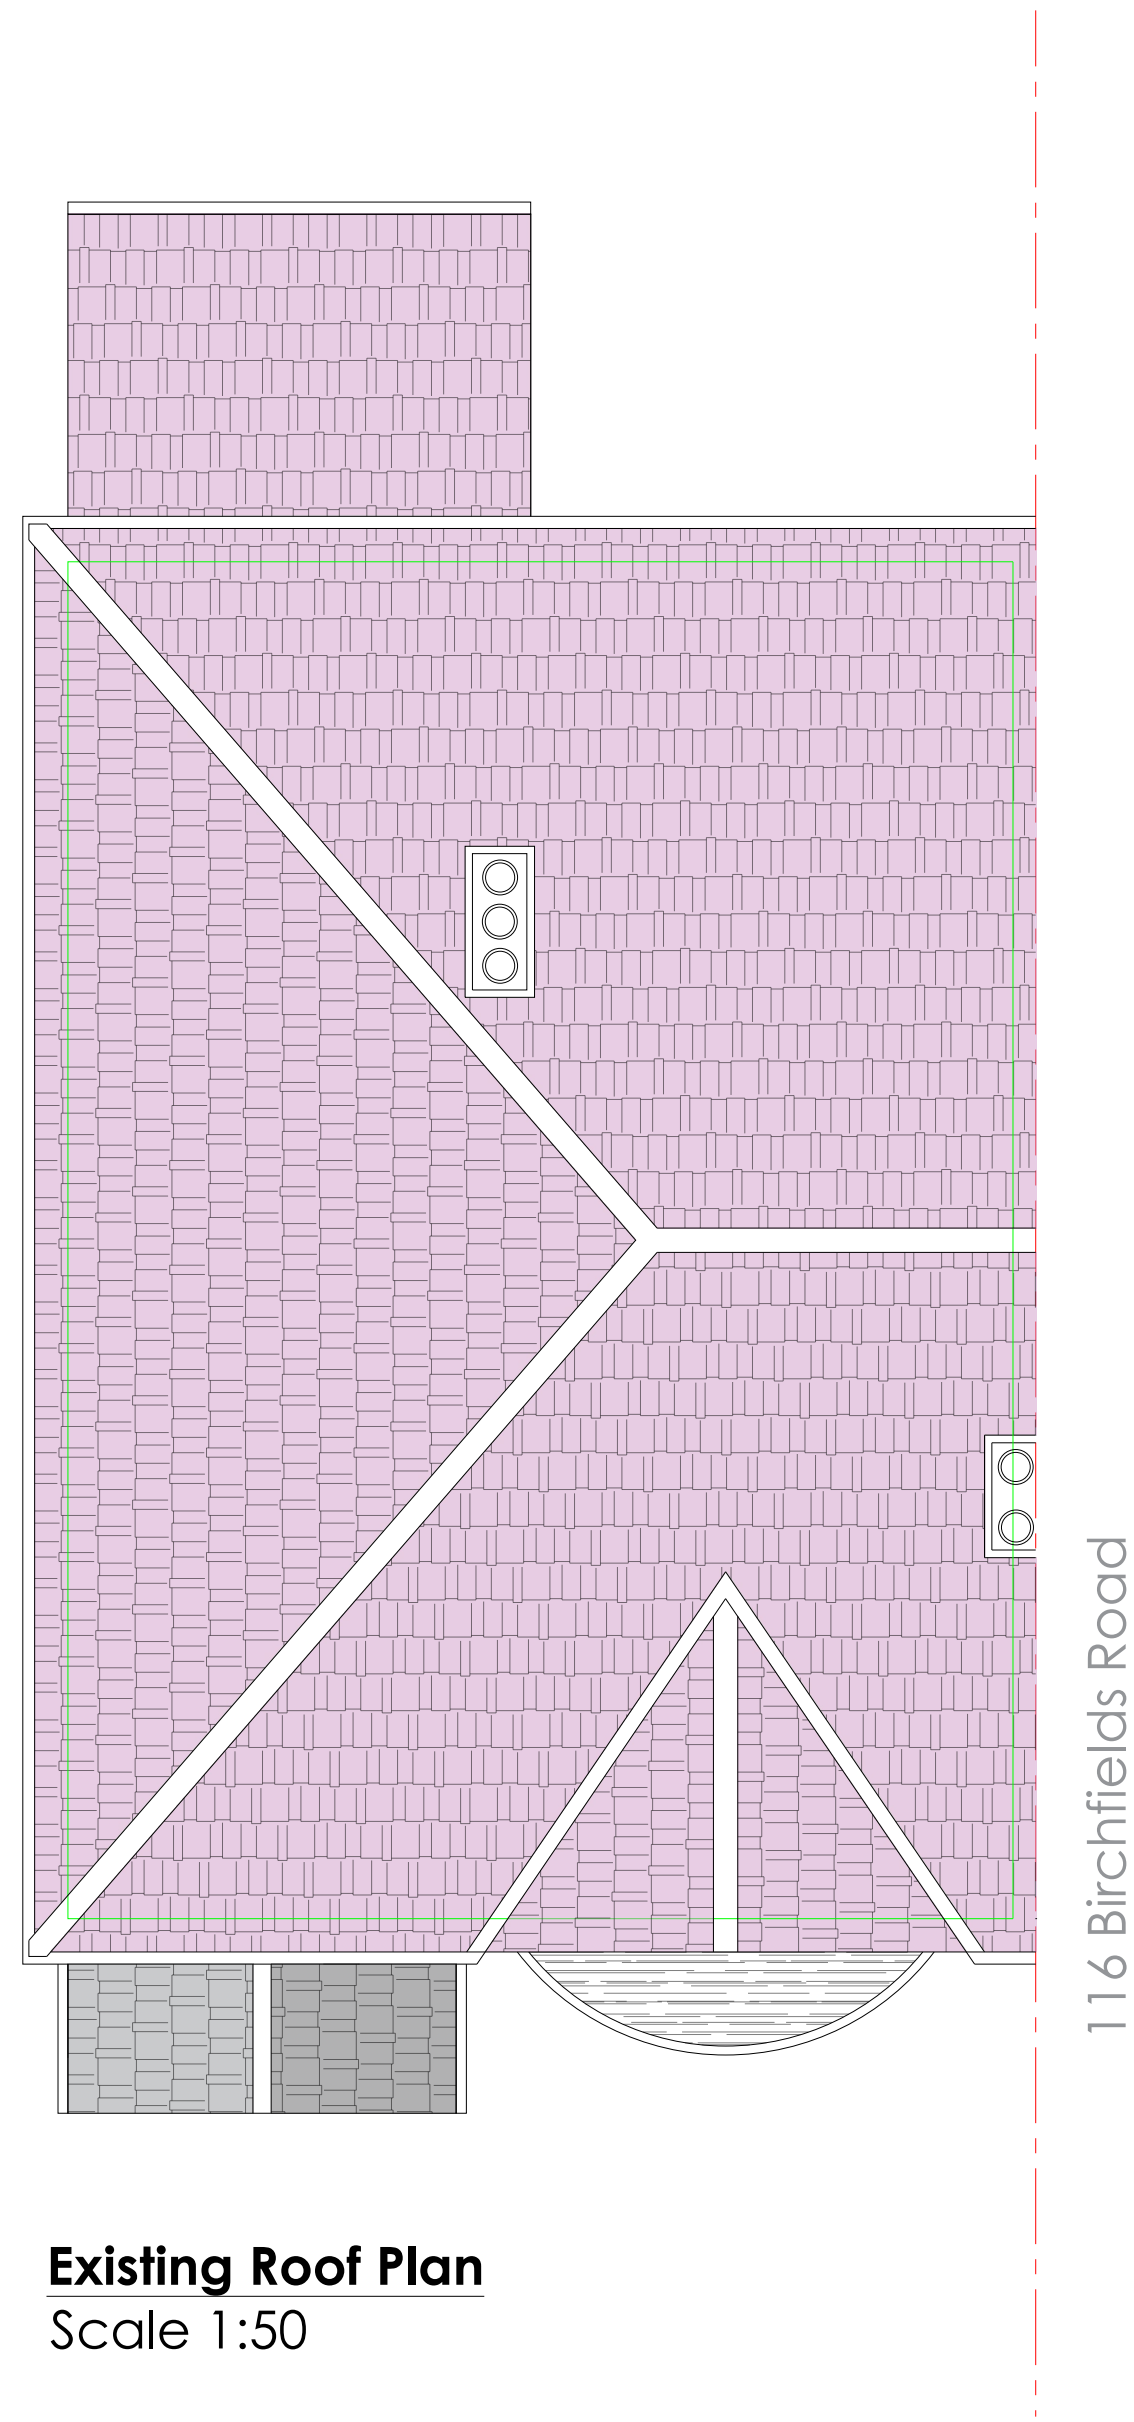


Existing Roof Plan
Scale 1:50

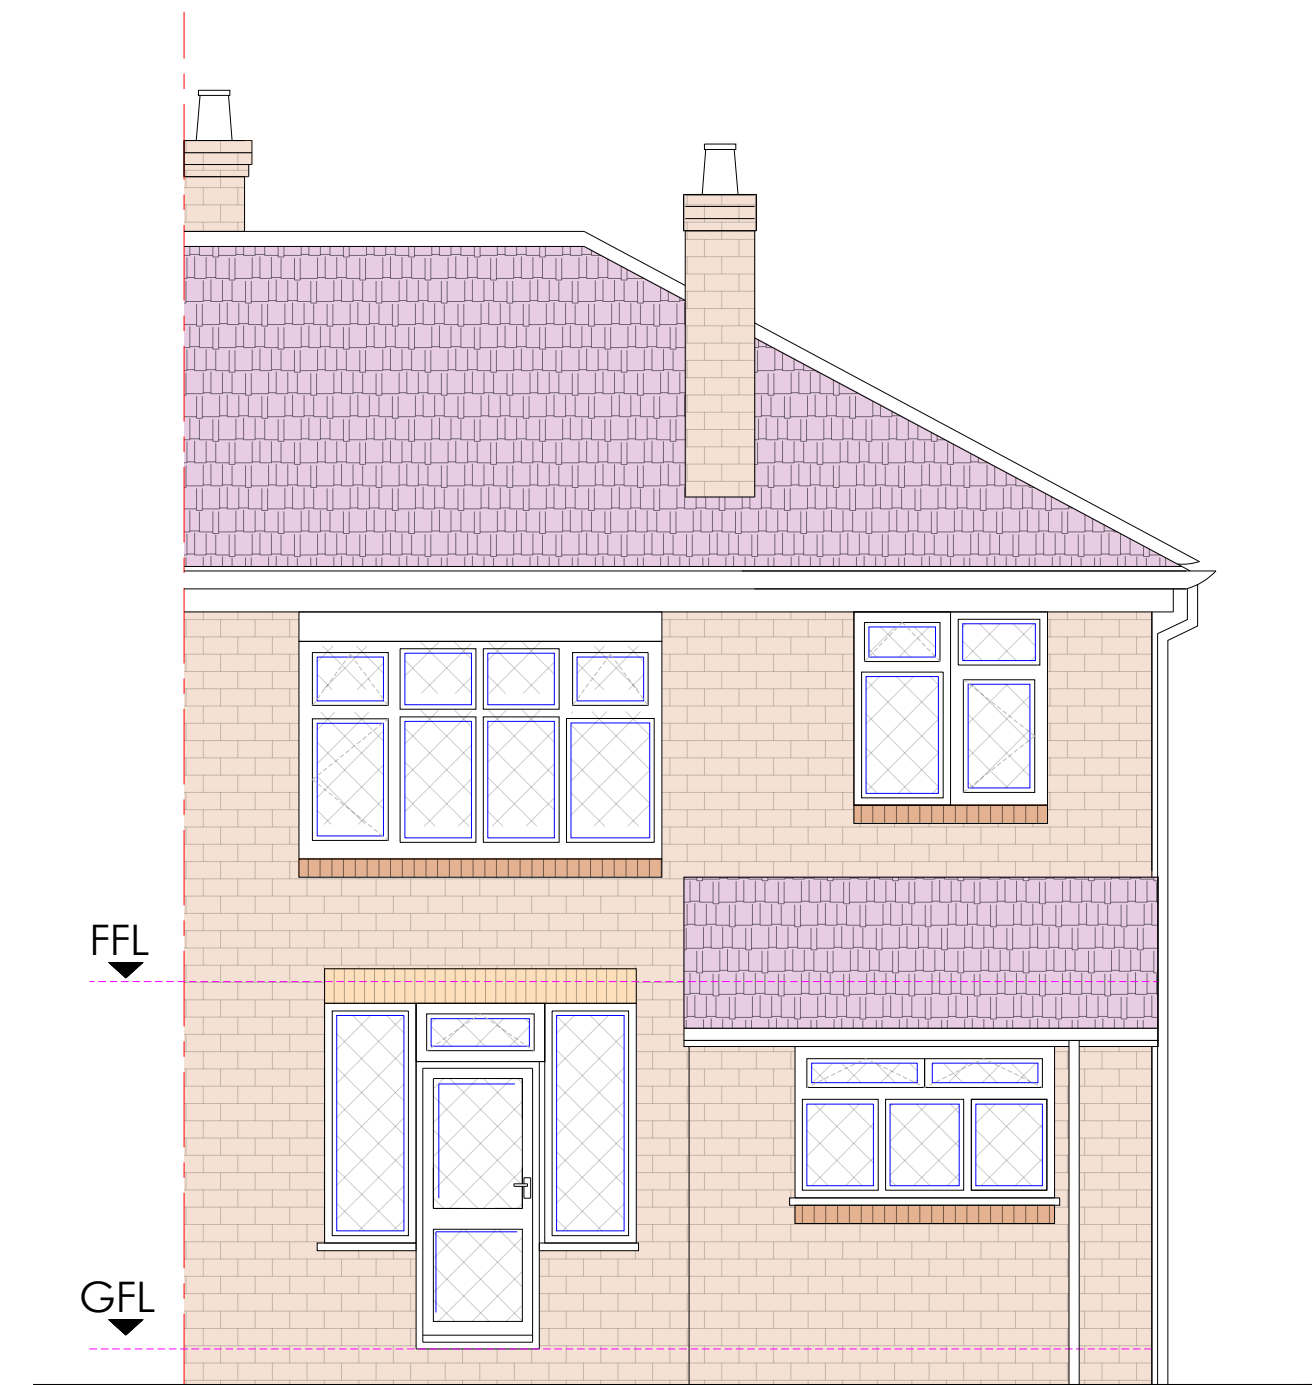

Existing Rear Elevation
Scale 1:50

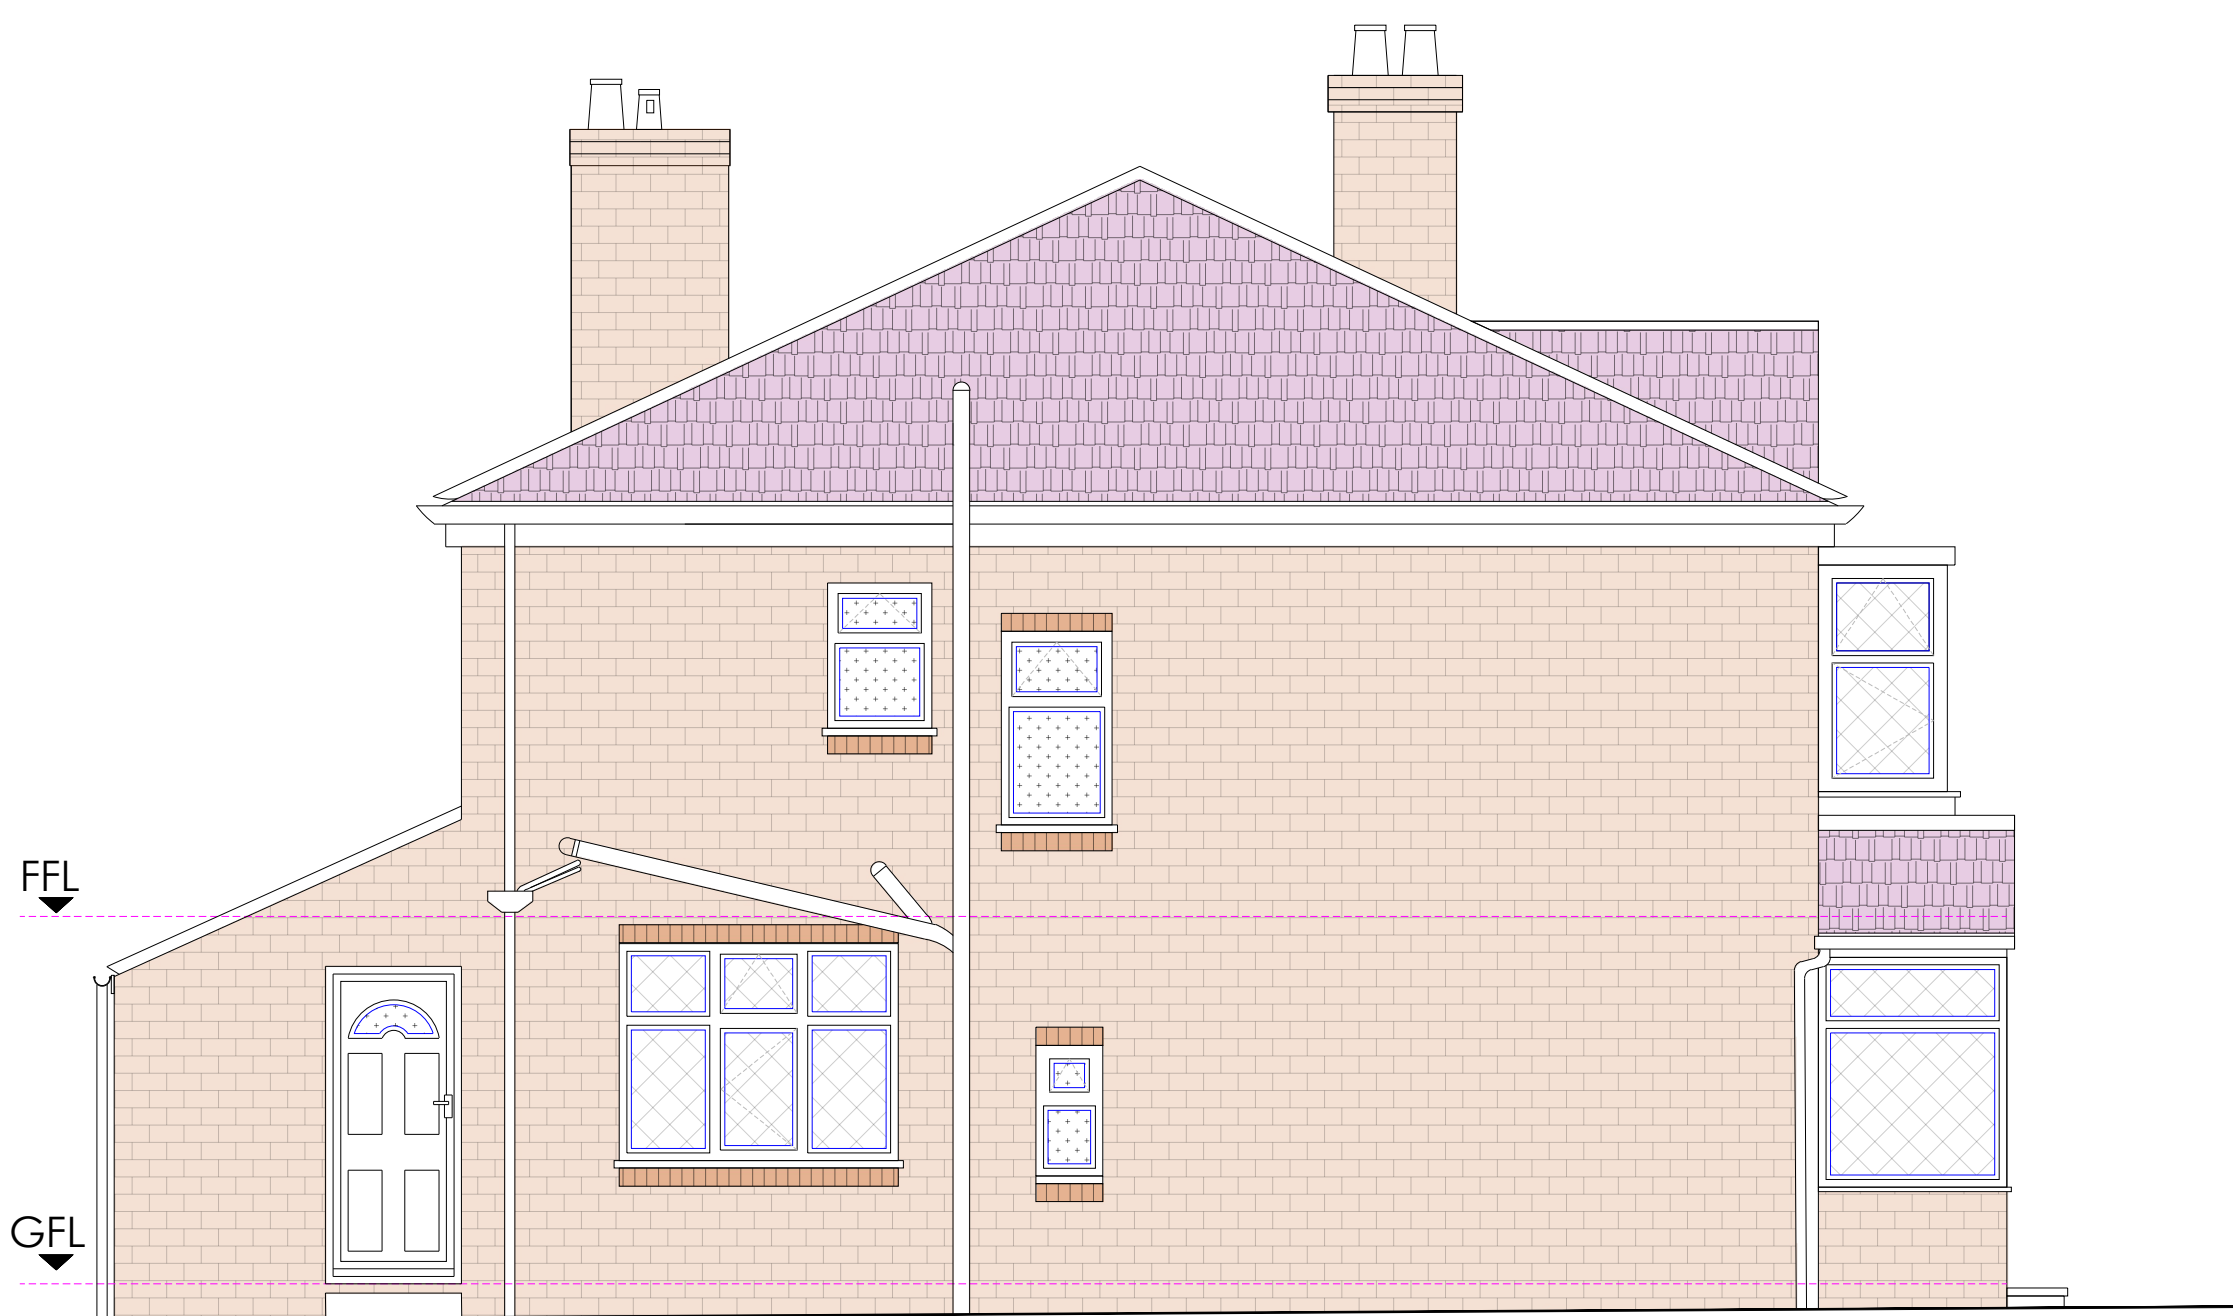

Existing Side Elevation
Scale 1:50

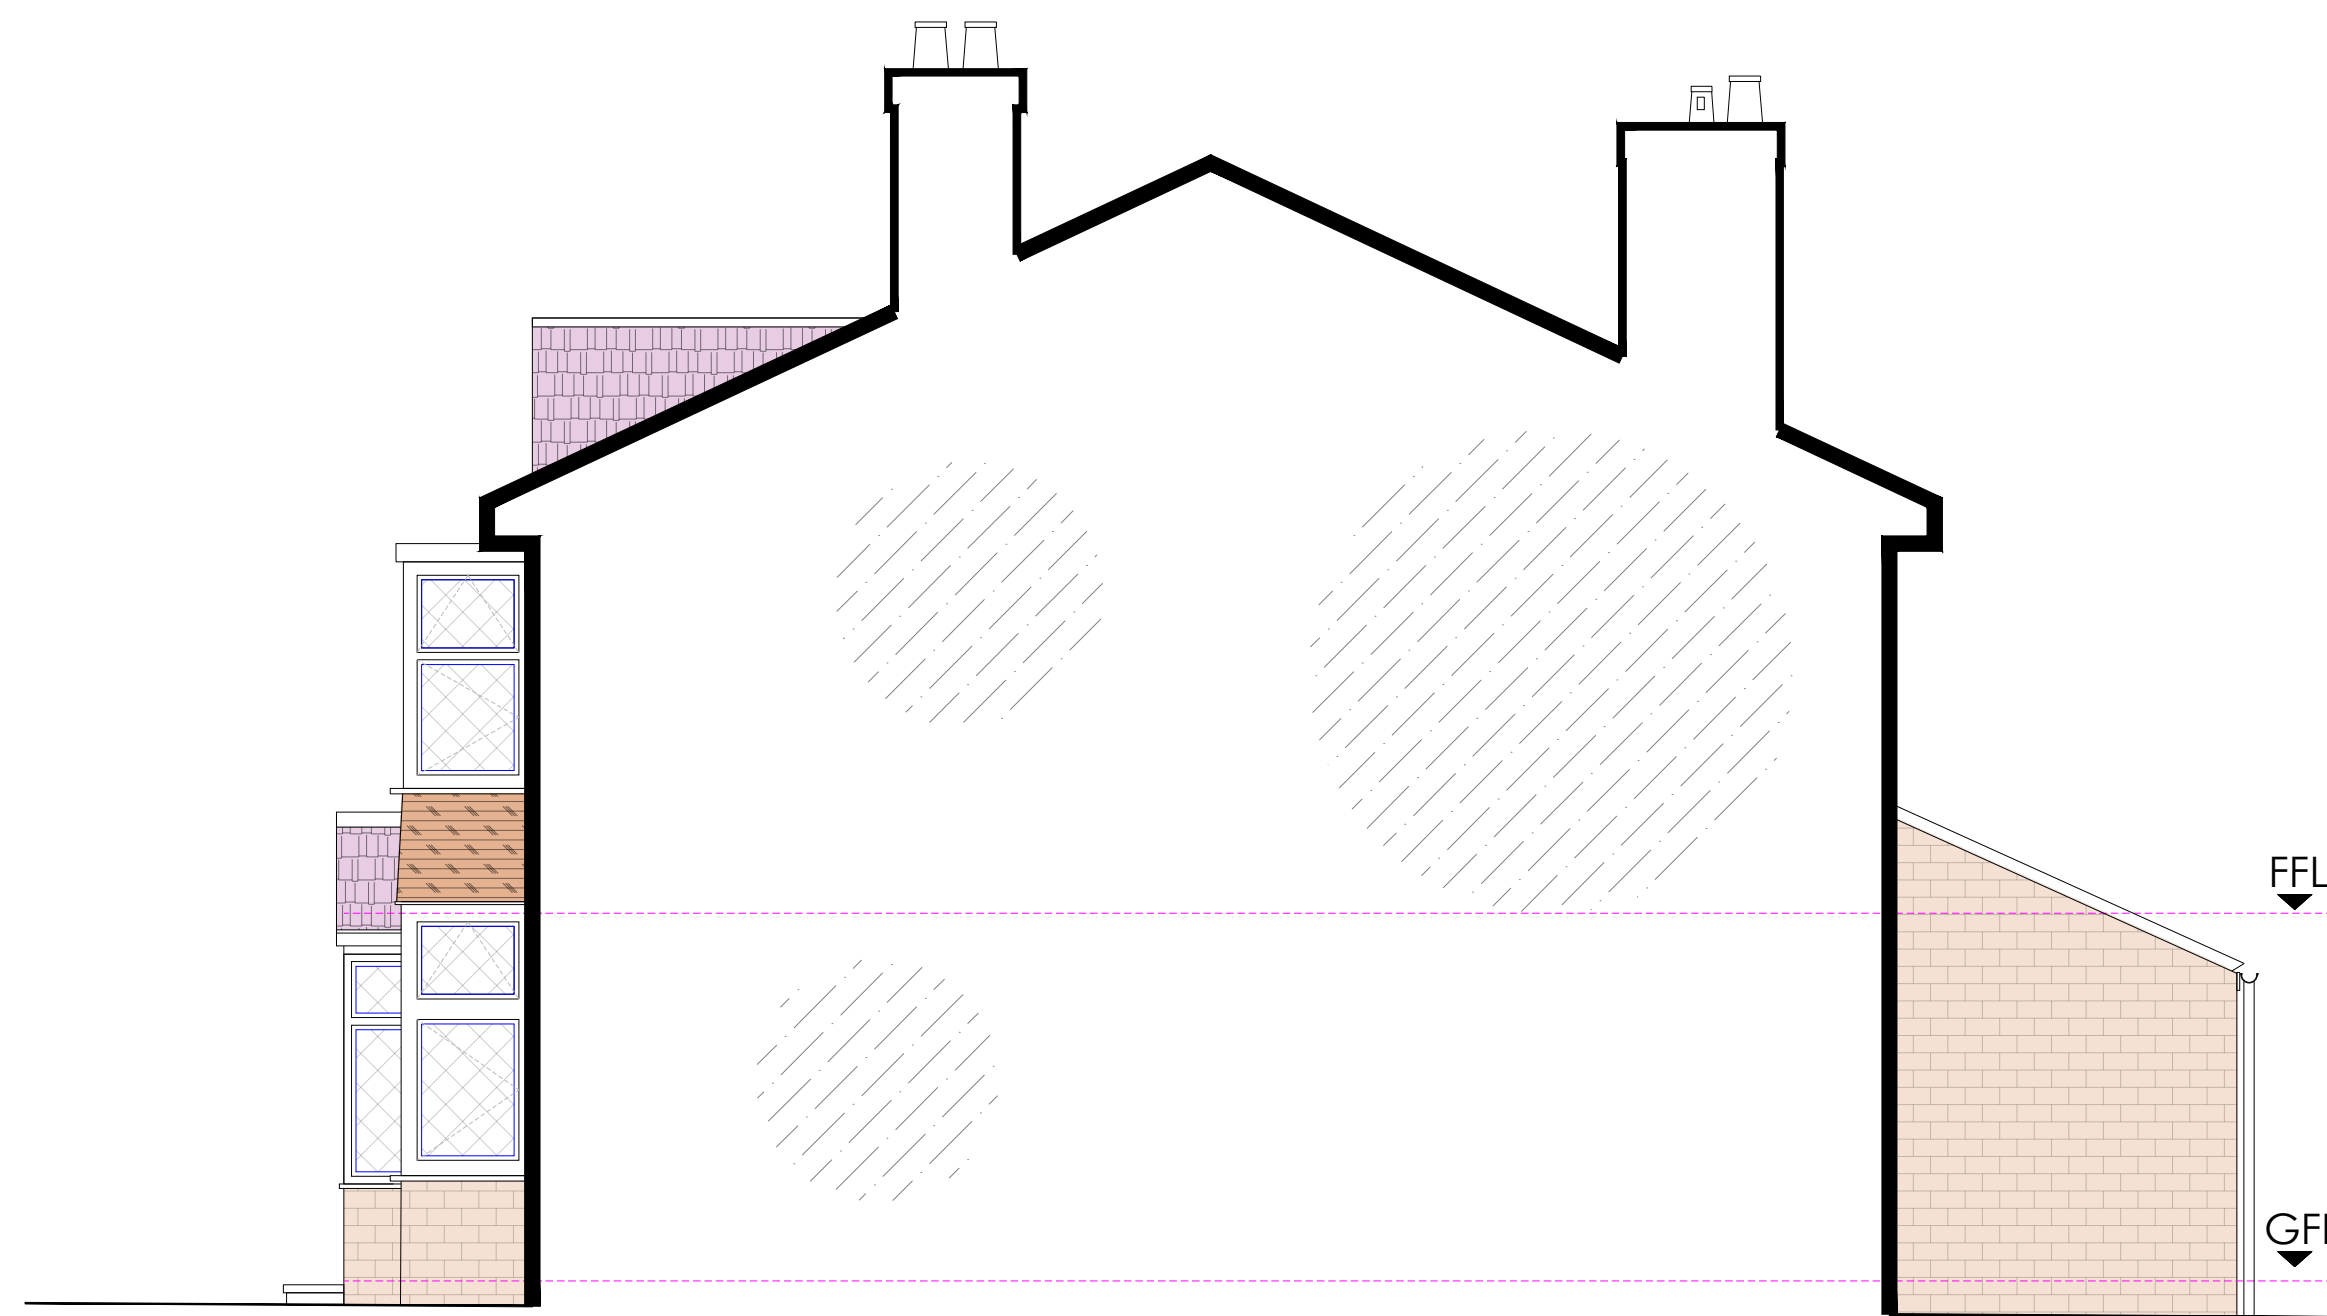

Existing Partywall Elevation
Scale 1:50

GENERAL NOTES

1. The contractor must check the site and the approved drawings before commencing the works and must take any working measurements as necessary and any discrepancy must be reported to the client.
2. Work shall comply with any current relevant BS/codes of practices and confirm to the Building Regulations including the latest amendment. The contractor is responsible for setting out the works.

PROJECT ADDRESS

118 Birchfields Road
Manchester
M14 6PF

PROJECT

Single storey rear extension

KEY

Boundary

REVISION

DATE

REVISION	DATE

Drawing No
PP146(2)22

AT A. Design

Scale
1:50 @ A1

Address:
12 Hastings Gardens
Stockport
SK5 8BF

Date
10.11.22

T. 07830039347
E. ata_design@hotmail.com

Drawn by
at