


Note:
Do not scale from this drawing.
Dimensions are to be checked on site
if in doubt please ask.

All glazing to be installed to manufactures recommendations


Structural engineer to advise on fixings and position

To be read inconjunction with
9357 (01) 001 Whiteley Hall Lower Floor Plan


Windows to receive secondary glazing -
WG.01
WG.02
WG.03
WG.04
WG.05
WG.06
WG.07
WG.08

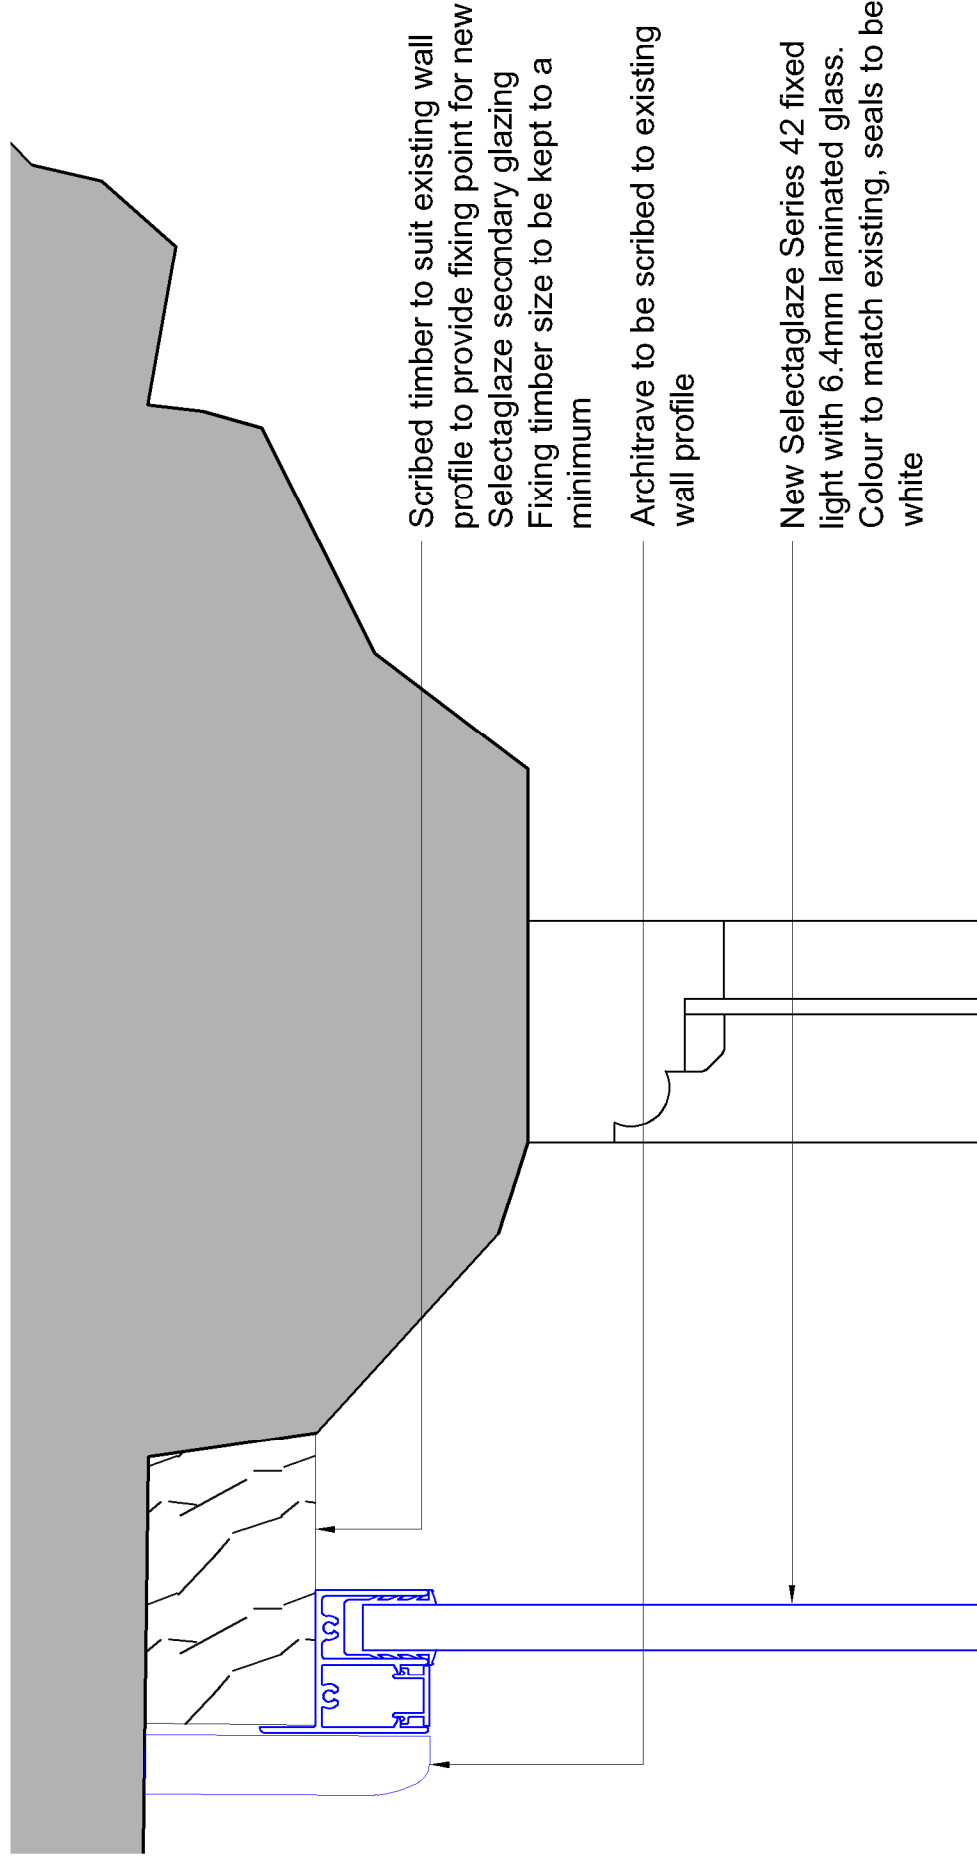


Typical Head Plan (Fixed light)
Detail 4
1:2

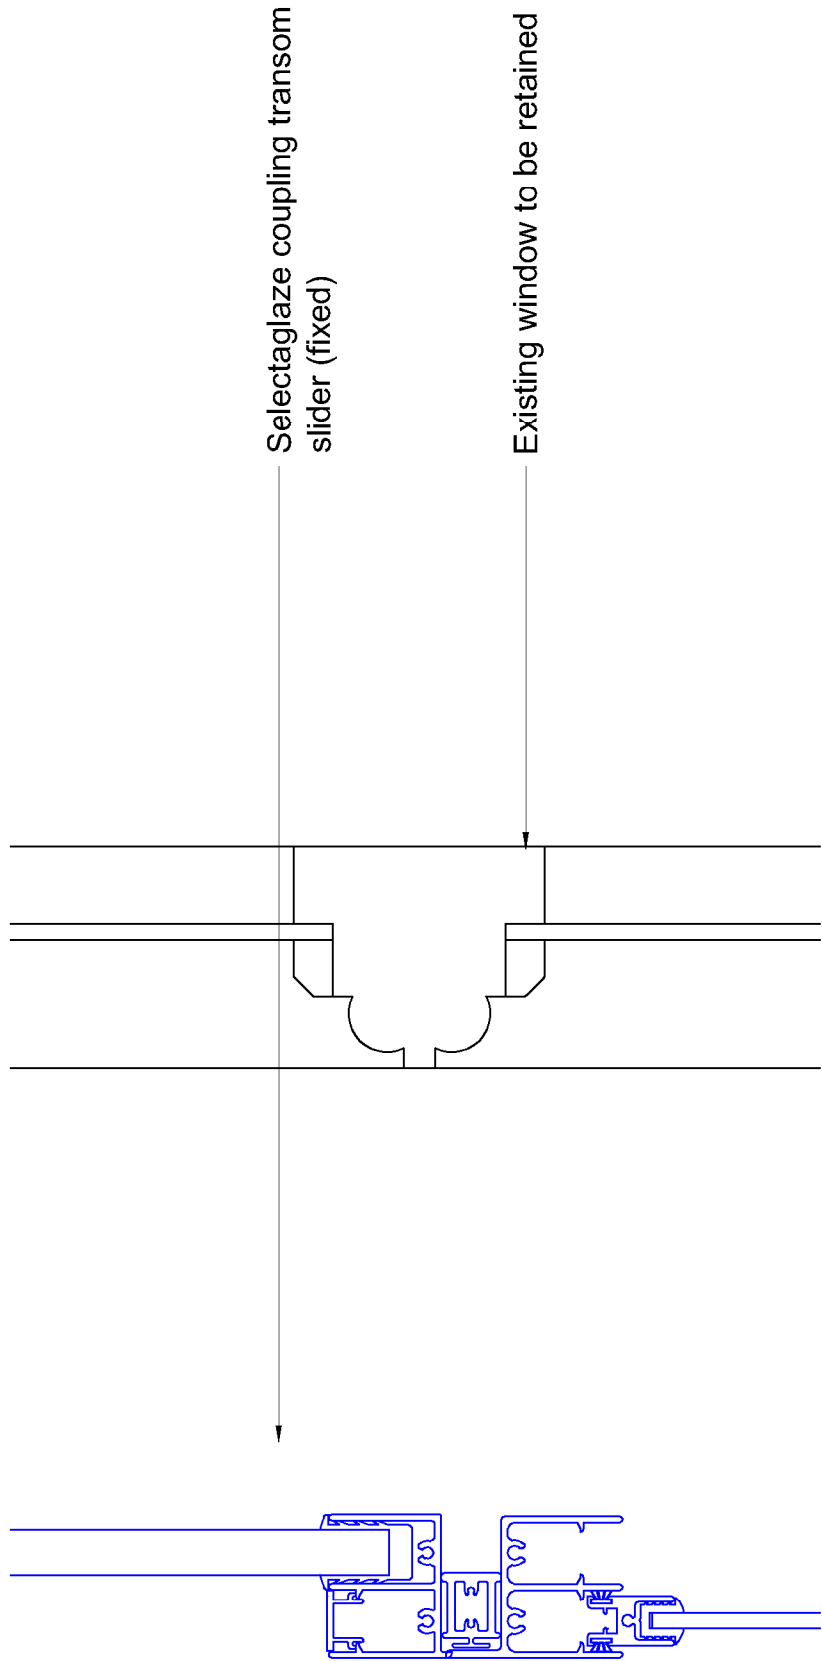


Typical Coupling Detail (Horizontal slider - Fixed light)
Detail 3
1:2

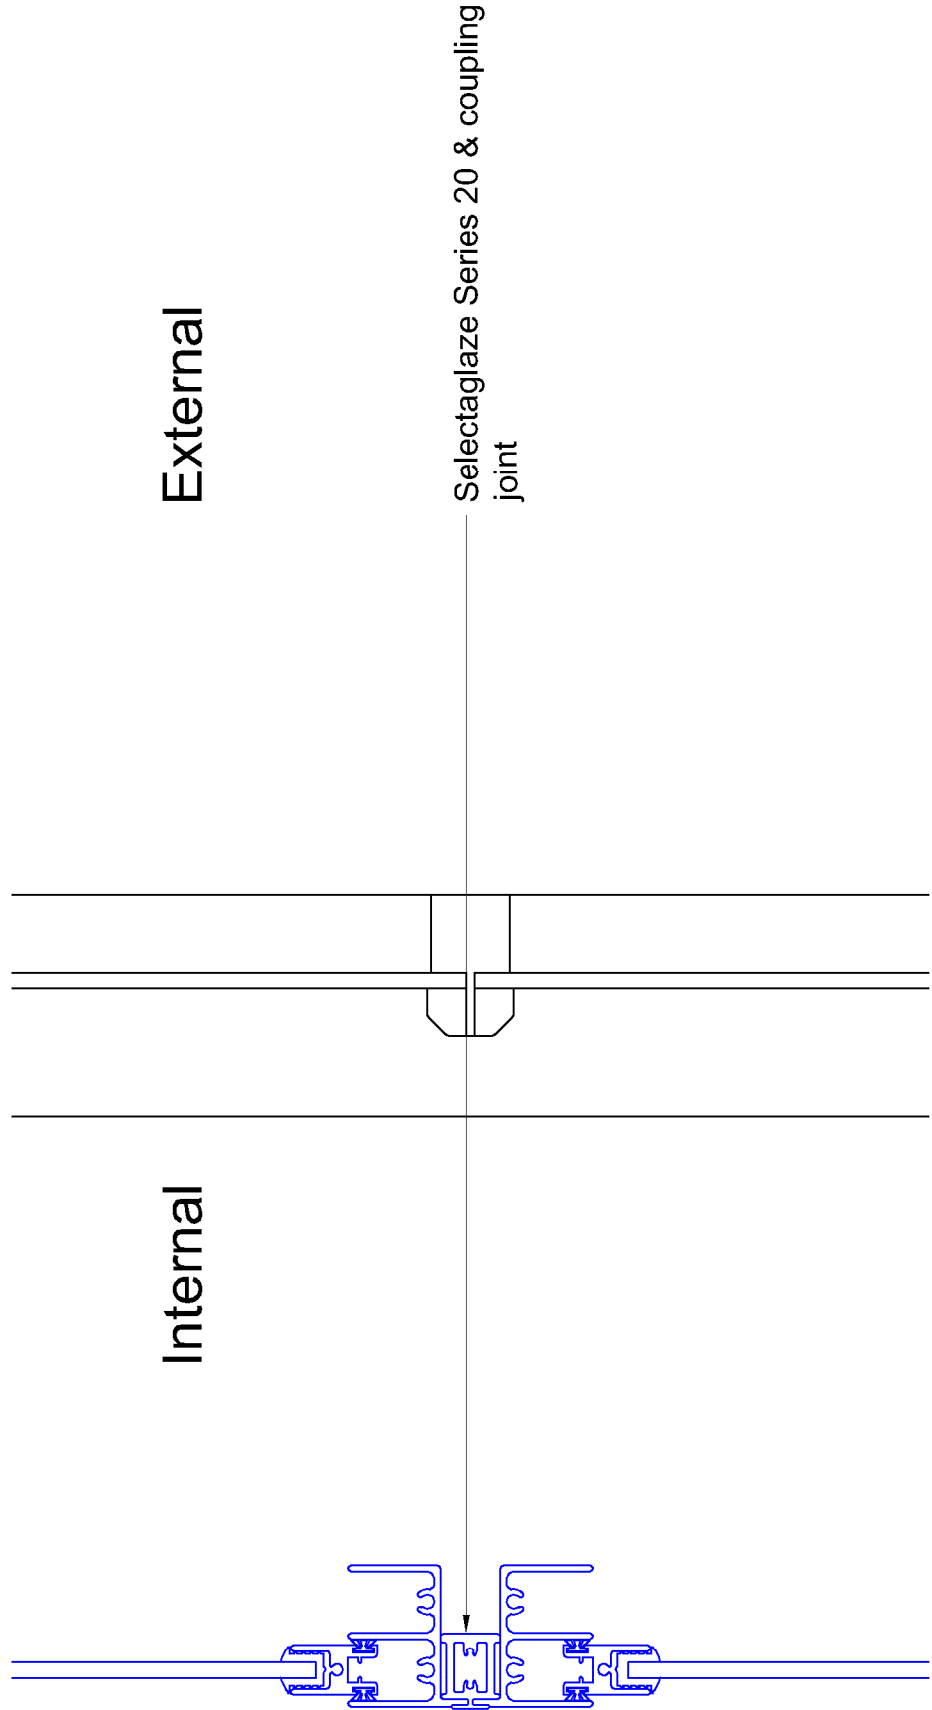


Typical Coupling Detail (Horizontal slider - Horizontal slider)
Detail 2
1:2

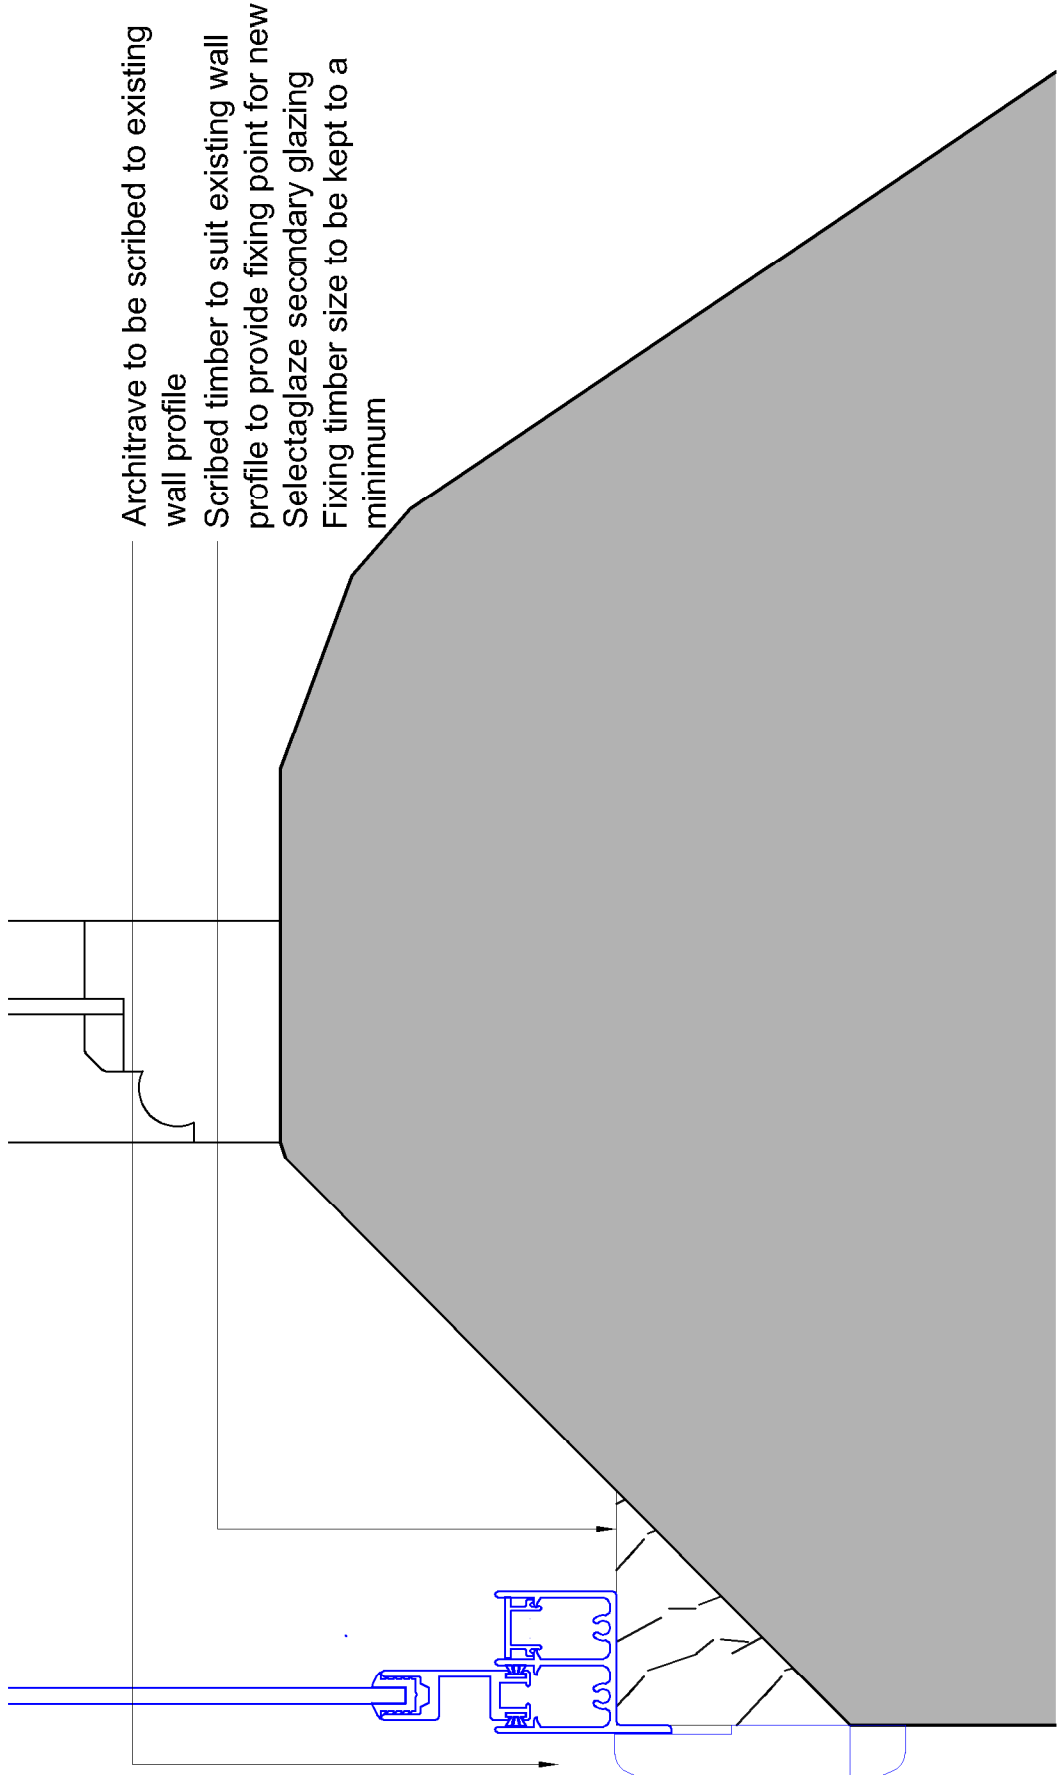


Typical Sill Plan (Horizontal slider)
Detail 1
1:2

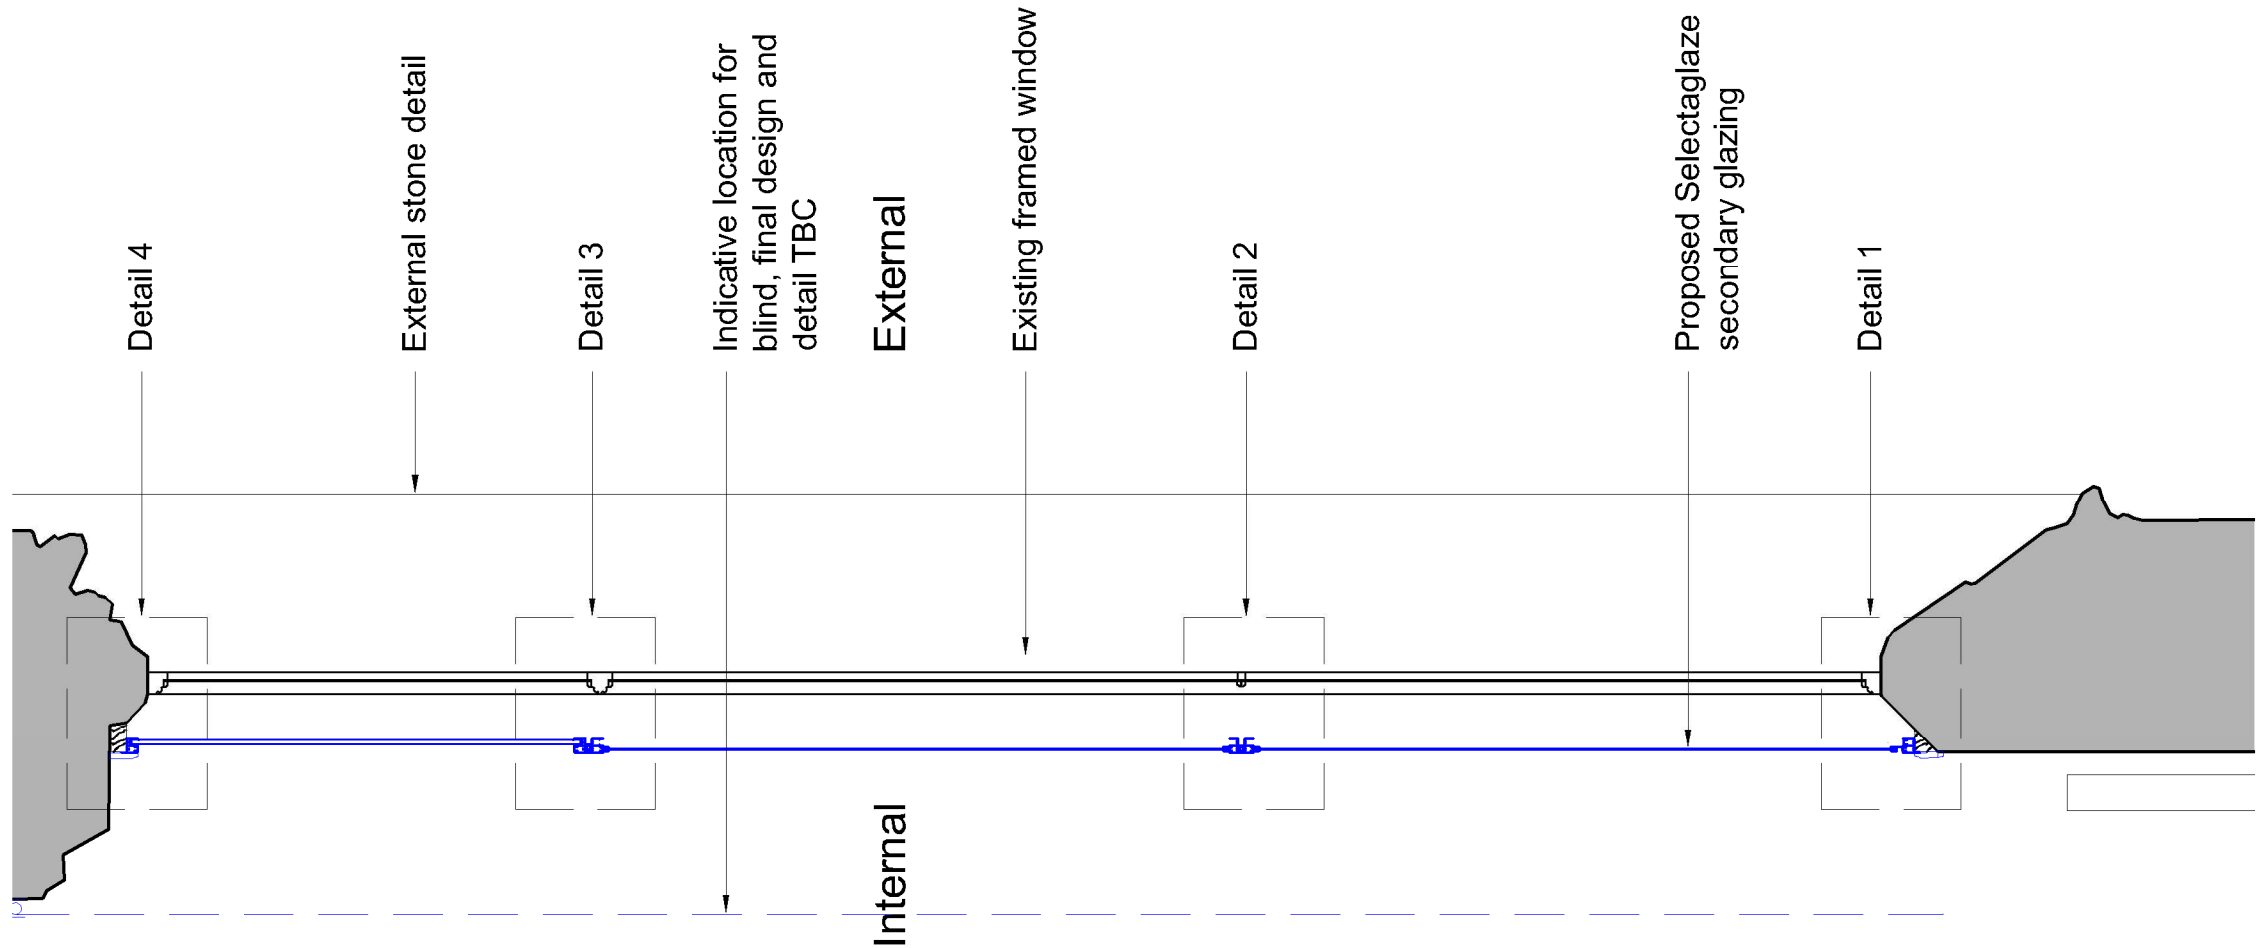


Typical Window Section
1:20

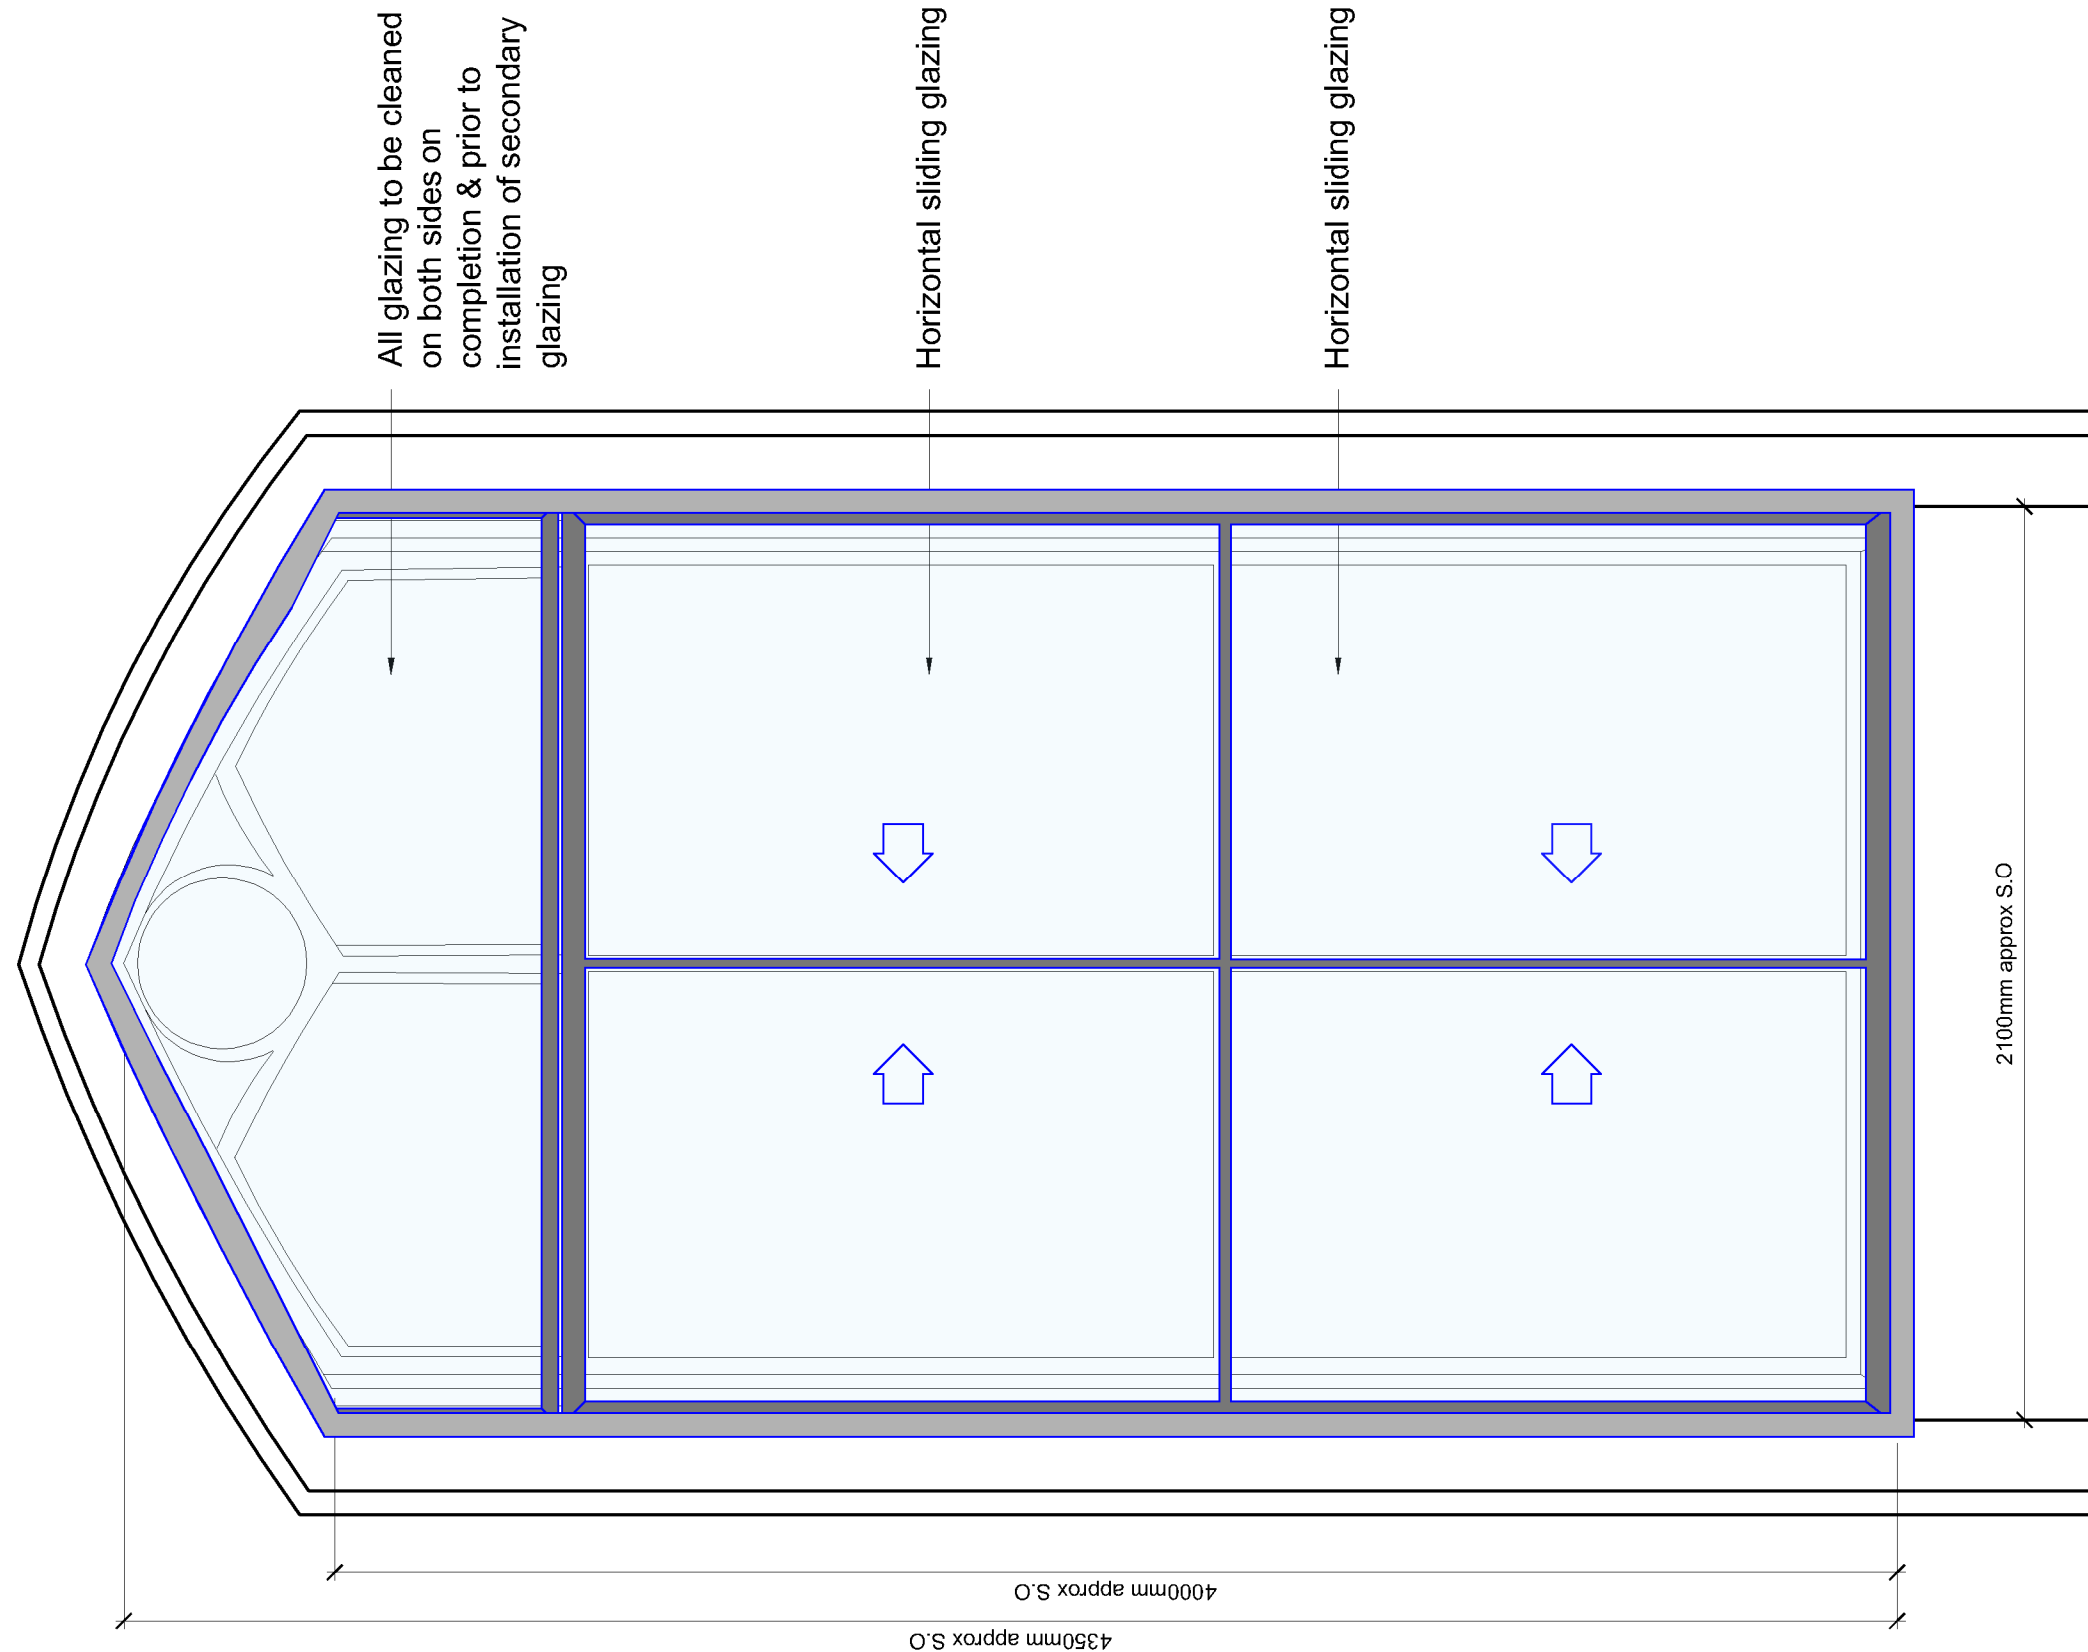

Typical Window Elevation
1:20

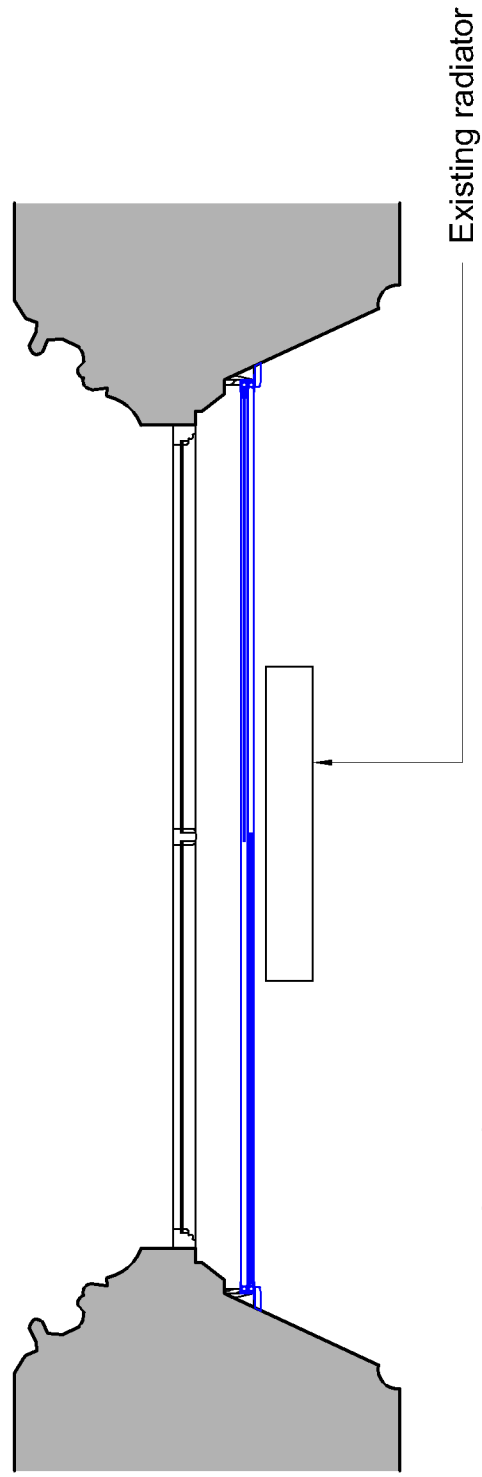

Typical Window Plan
1:20

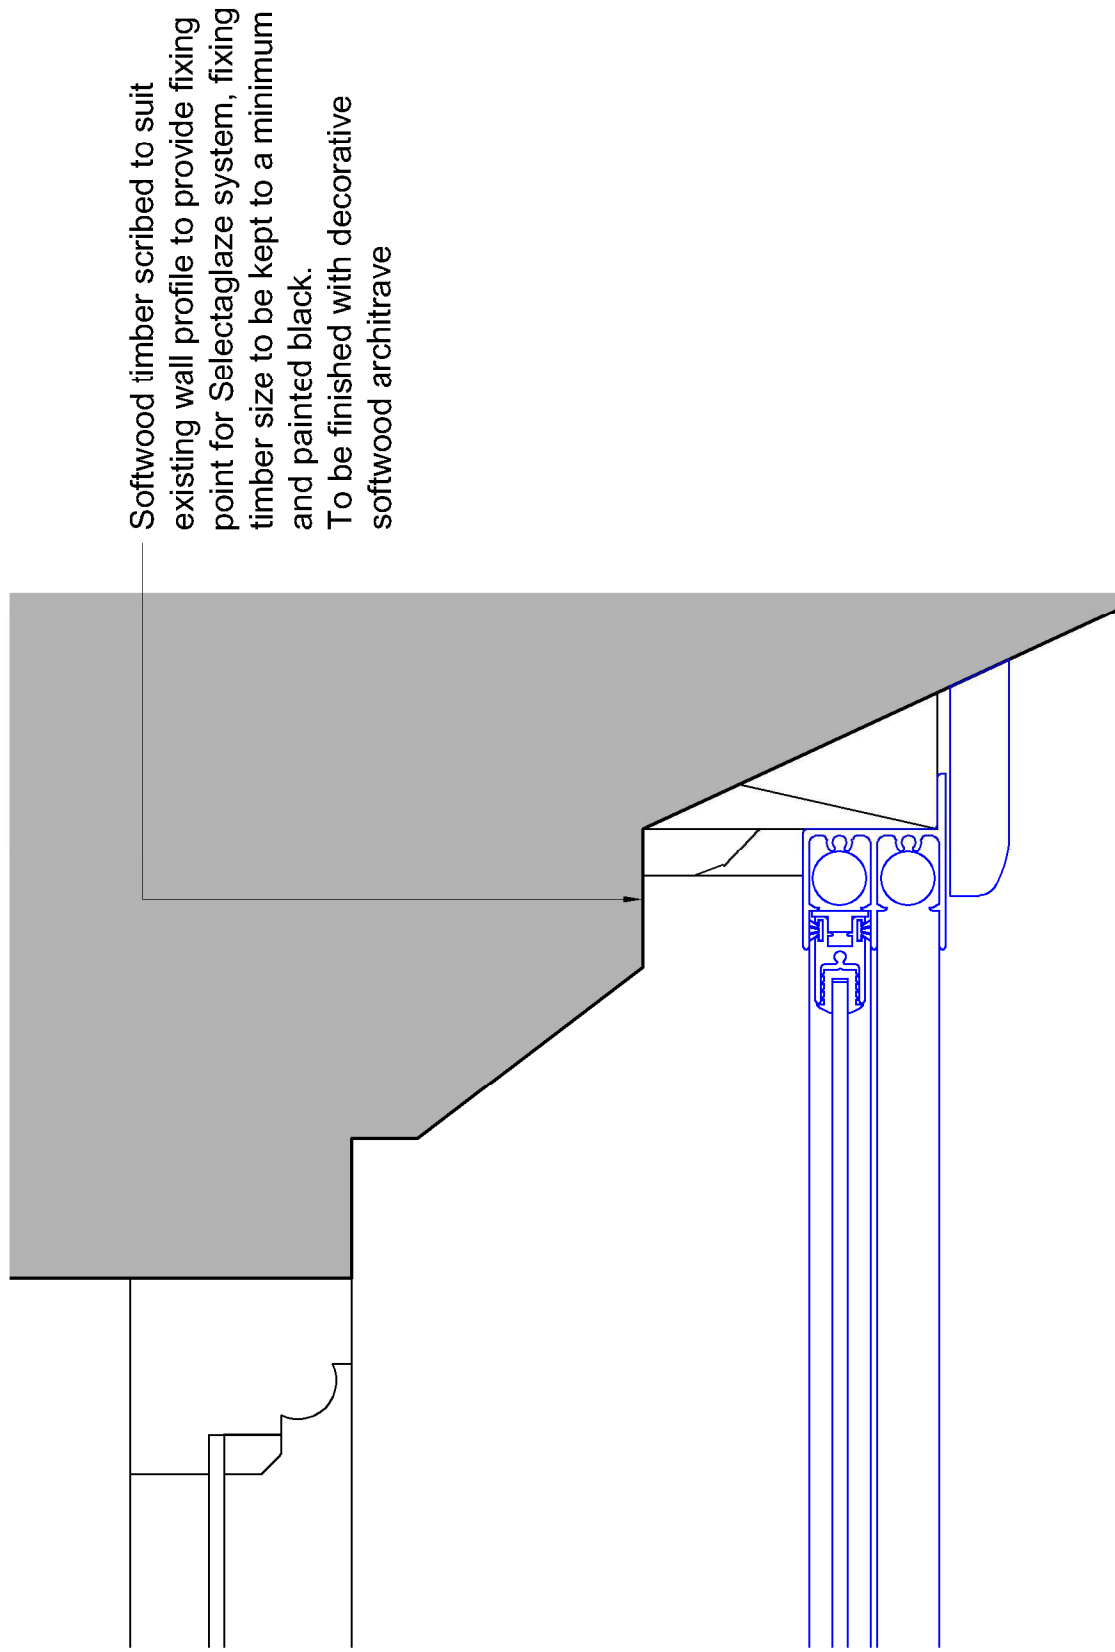

Typical Existing Plan
1:2

P1 17/0222 Revised following client advice

Rev - / - / -

Rev Date/Ints Details

© The moral rights of the author are hereby asserted.
This drawing and design is the sole property of Buttres Ltd and must not be reproduced without permission.
Approved for Production on 17/02/2022 by P100232

Buttres

41 Barclay St
Manchester
M4 6AF

T 0161 236 3303
E contact@butteres.net
W www.butteres.net

Project Title CSM - Whiteley Hall
Client Chetham's School of Music
Location Manchester

Drawing Title Whiteley Hall
Secondary Glazing Details

Date 21/07/22
Checked EK
Scale 1:10 1:5
Orig Paper Size A1

Status PLANNING

Project: Origin: Zone: Level: Disc: Number: Rev:

9357 - BA - B1 - XX - DR - A - (31)002 - P1