

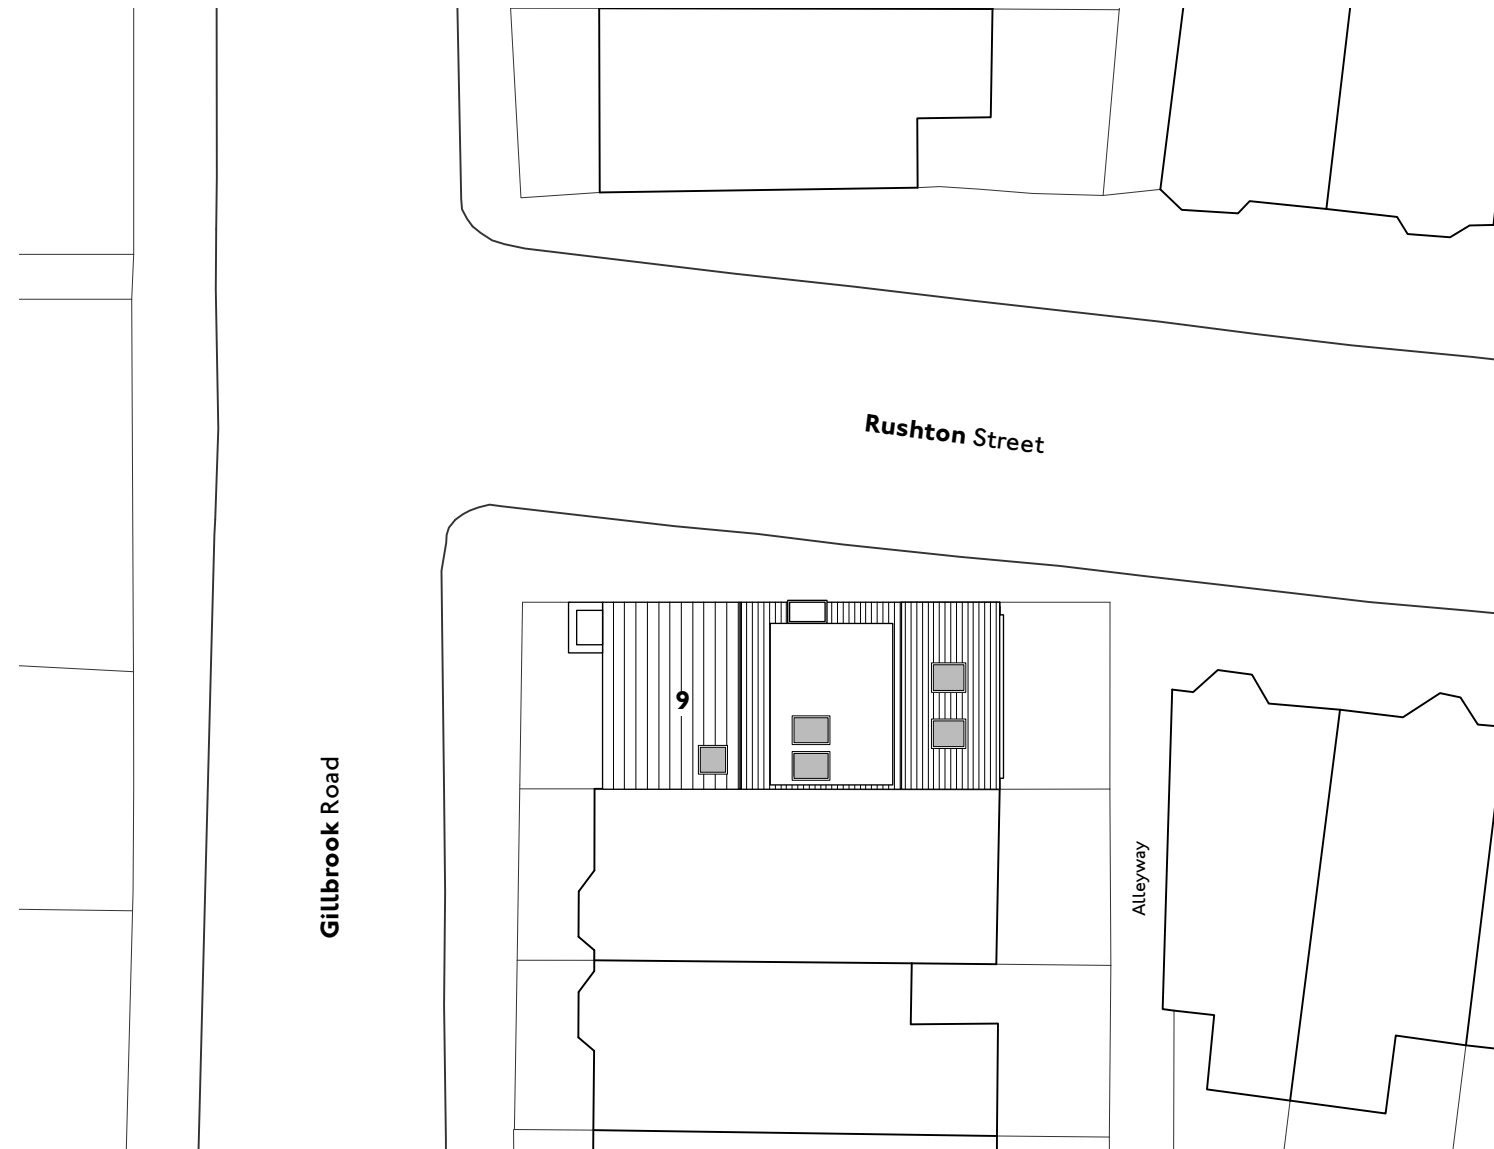


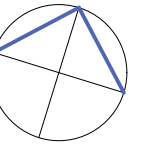

1 **1:200**
Site Plan

 

Ordnance Survey © Crown Copyright 2019. All rights reserved. Licence number 100022432

HEM
ARCHITECTS

📍 Parkhead House, Carver Street,
Sheffield, S1 4FS
☎ 0114 442 0123
💻 hemarchitects.co.uk
✉ hello@hemarchitects.co.uk

Scale @ A3: 1:200

Purpose: For Information

Status: S2 **Revision:** P2

Drawn: NS **Checked:** AR

P2 21/11/22 AR
PI 16/11/22 AR

Planning Submission
Draft Planning Application

Gillbrook Road


Proposed Site/Block Plan

Client: Nicola Richardson & John Edwards


Drawing No: H2216-HEM-00-ZZ-DR-A-00101

This drawing is the copyright of HEM Architects & should not be reproduced in whole or in part without their written permission.


H2216-HEM-00-ZZ-M3-A-00101.vwx

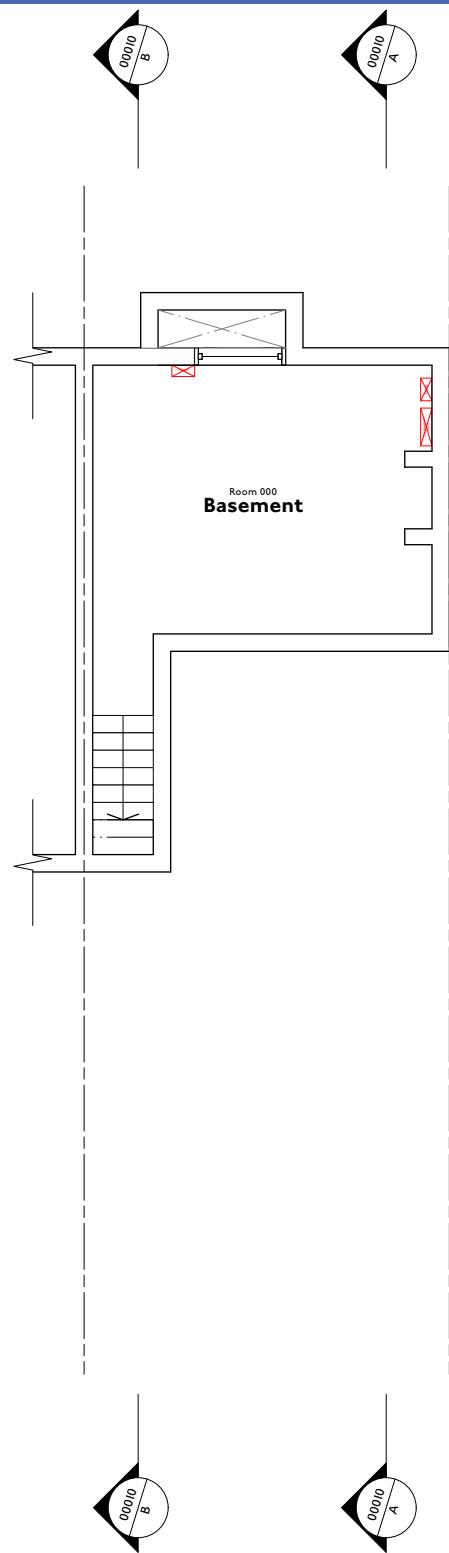


1 | 1:100
Basement Floor Plan

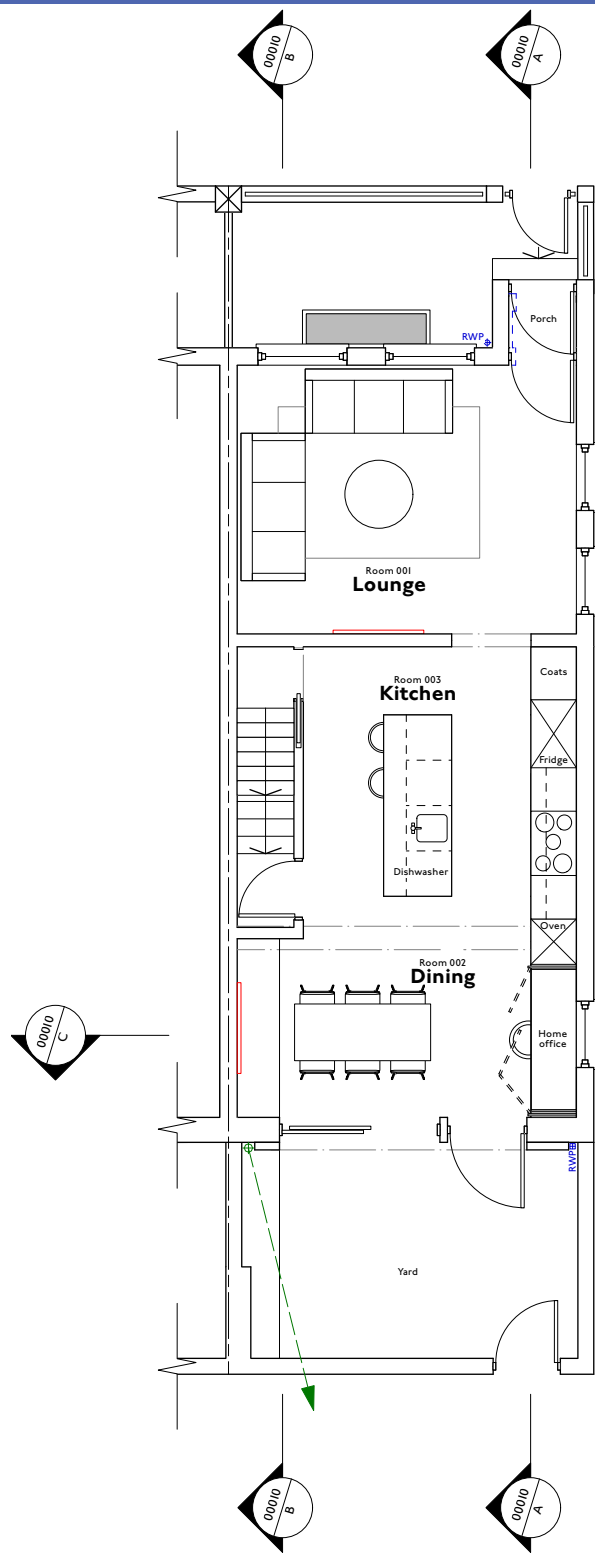


2 | 1:100
Ground Floor Plan

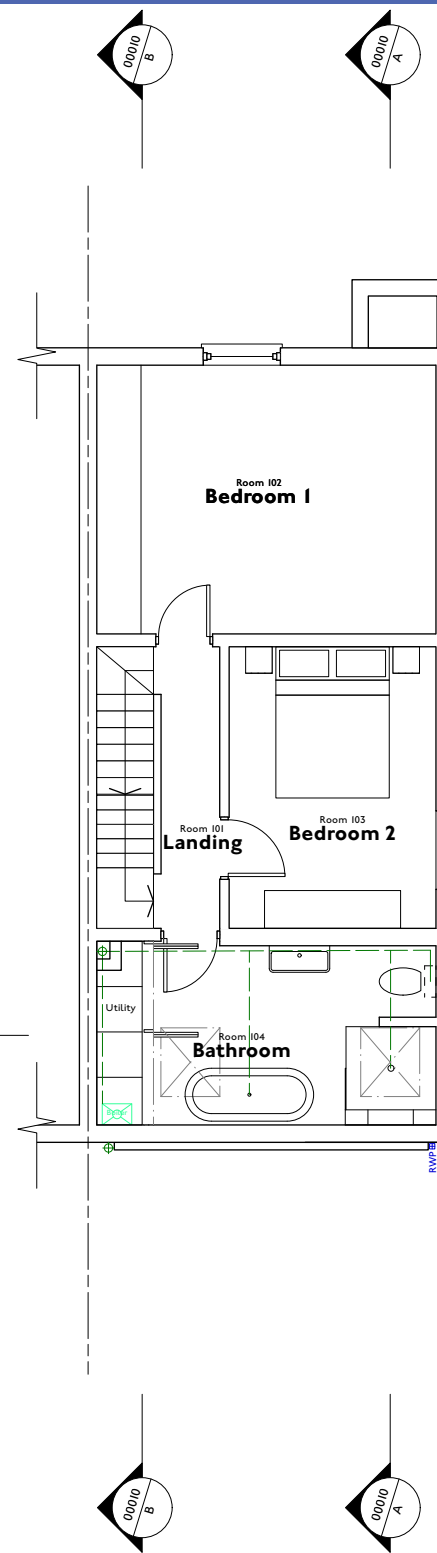

3 | 1:100
First Floor Plan

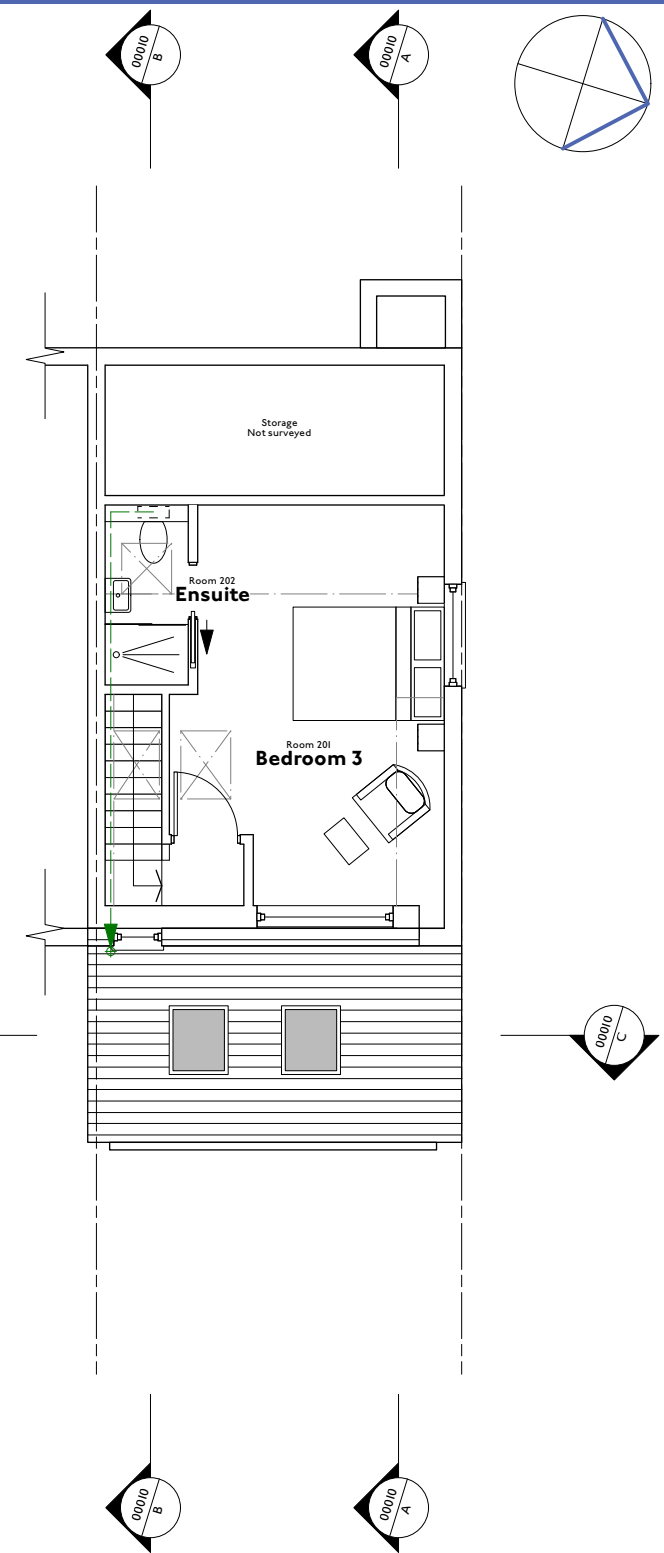

4 | 1:100
Second Floor Plan




 


HEM
ARCHITECTS

Parkhead House, Carver Street,
 Sheffield, S1 4FS
 0114 442 0123
 hemarchitects.co.uk
 hello@hemarchitects.co.uk

Scale @ A3: 1:100
 Purpose: For Information
 Status: S2 Revision: P4
 Drawn: NS Checked: AR

P4 21/11/22 AR
 P3 16/11/22 AR
 Planning Submission
 Draft Planning Application
Gillbrook Road
Proposed Floor Plans
 Client: Nicola Richardson & John Edwards
 Drawing No: H2216-HEM-00-ZZ-DR-A-00102

 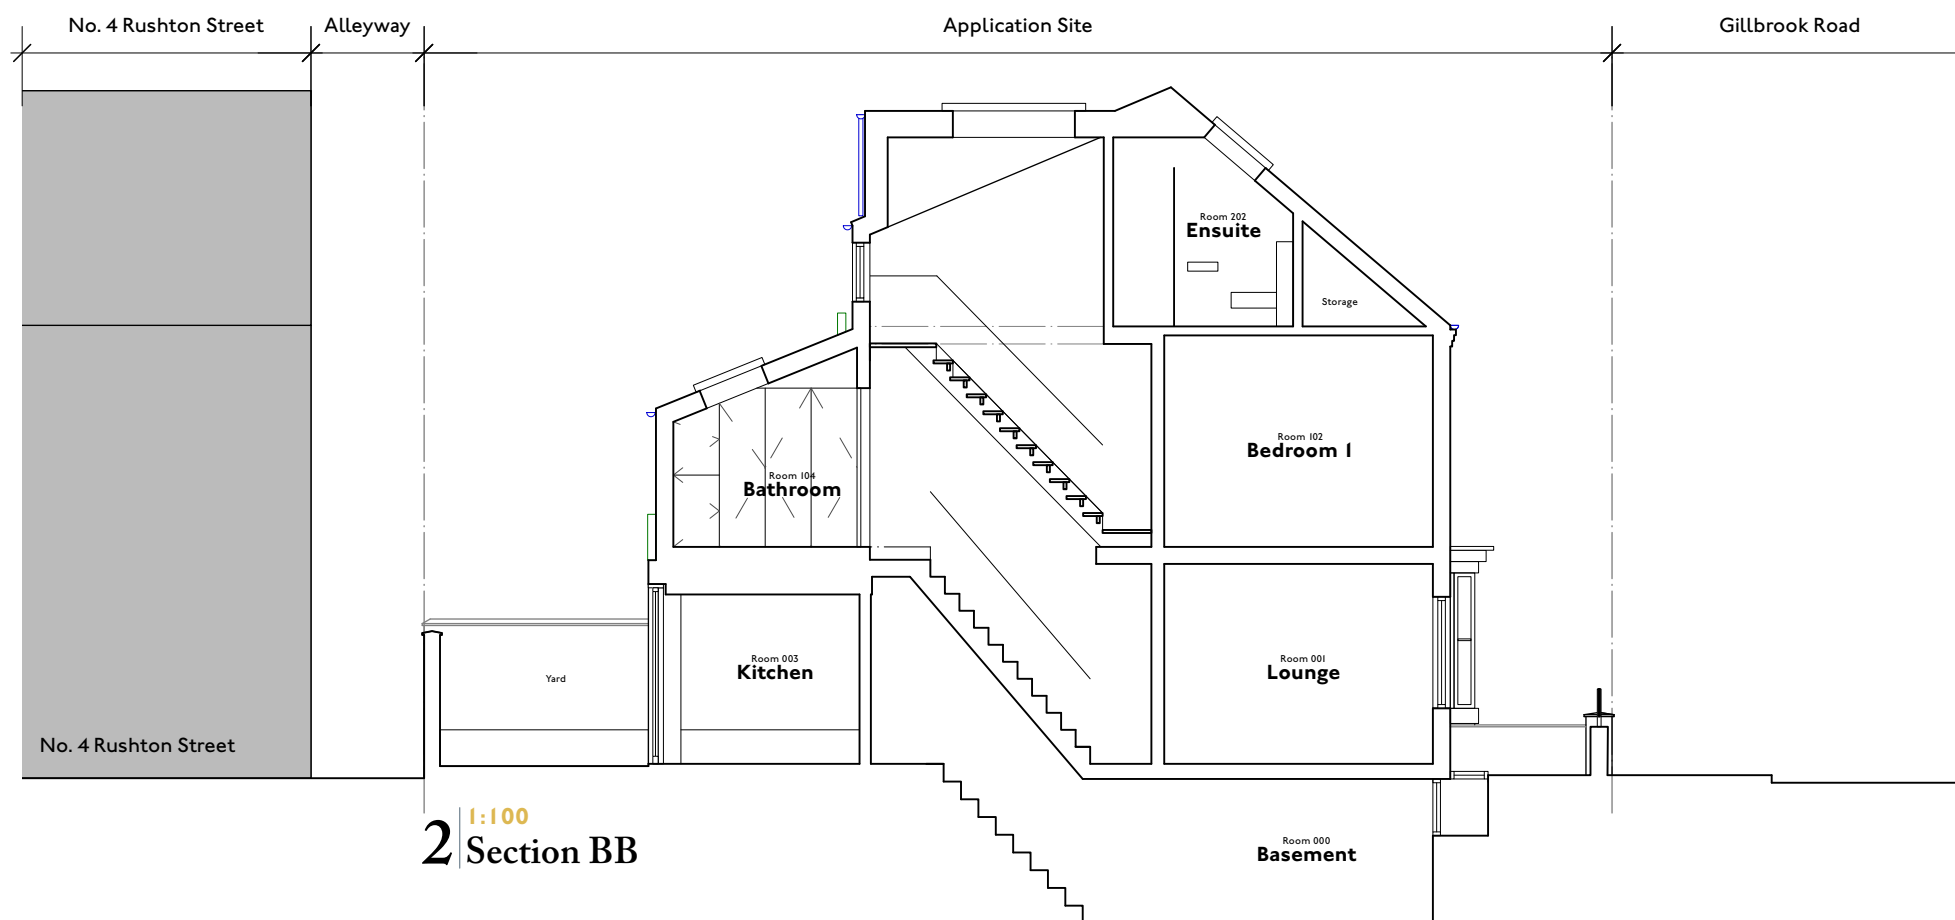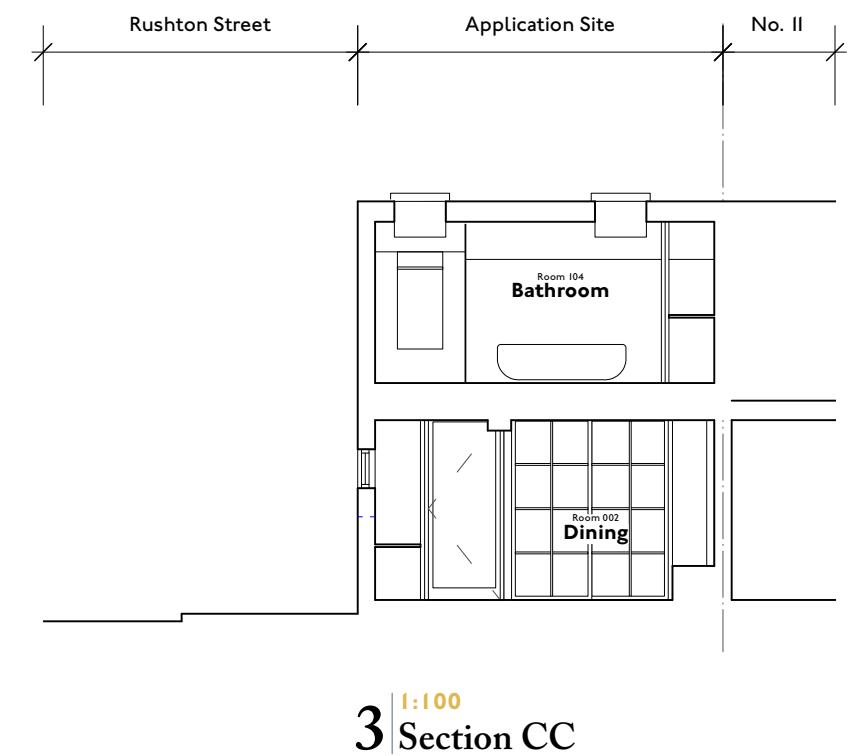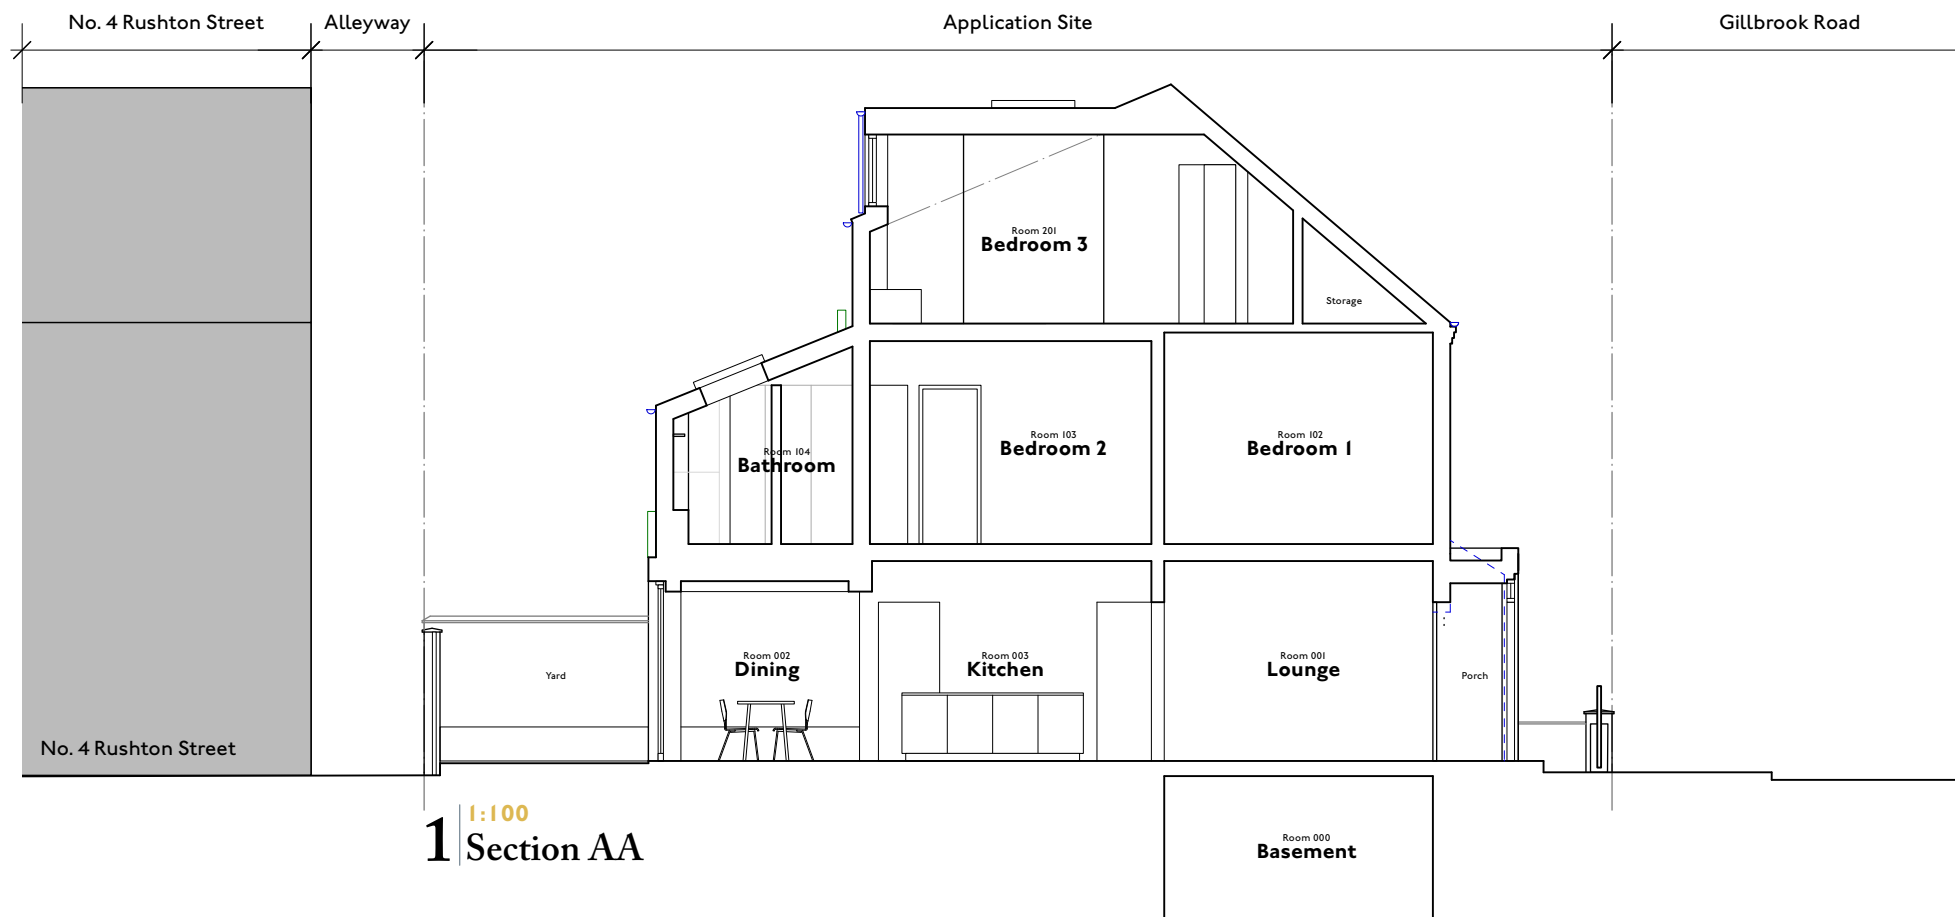

HEM
ARCHITECTS

📍 Parkhead House, Carver Street,
Sheffield, S1 4FS
☎ 0114 442 0123
💻 hemarchitects.co.uk
✉ hello@hemarchitects.co.uk

Scale @ A3: 1:100

Purpose: For Information

Status: S2 Revision: P4

Drawn: NS Checked: AR

P4 21/11/22 AR
P3 16/11/22 AR

Gillbrook Road
Proposed Sections


Client: Nicola Richardson & John Edwards

Drawing No: H2216-HEM-00-ZZ-DR-A-00110


Planning Submission
Draft Planning Application

This drawing is the copyright of HEM Architects & should not be reproduced in whole or in part without their written permission.



H2216-HEM-00-ZZ-M3-A-00101.vwx

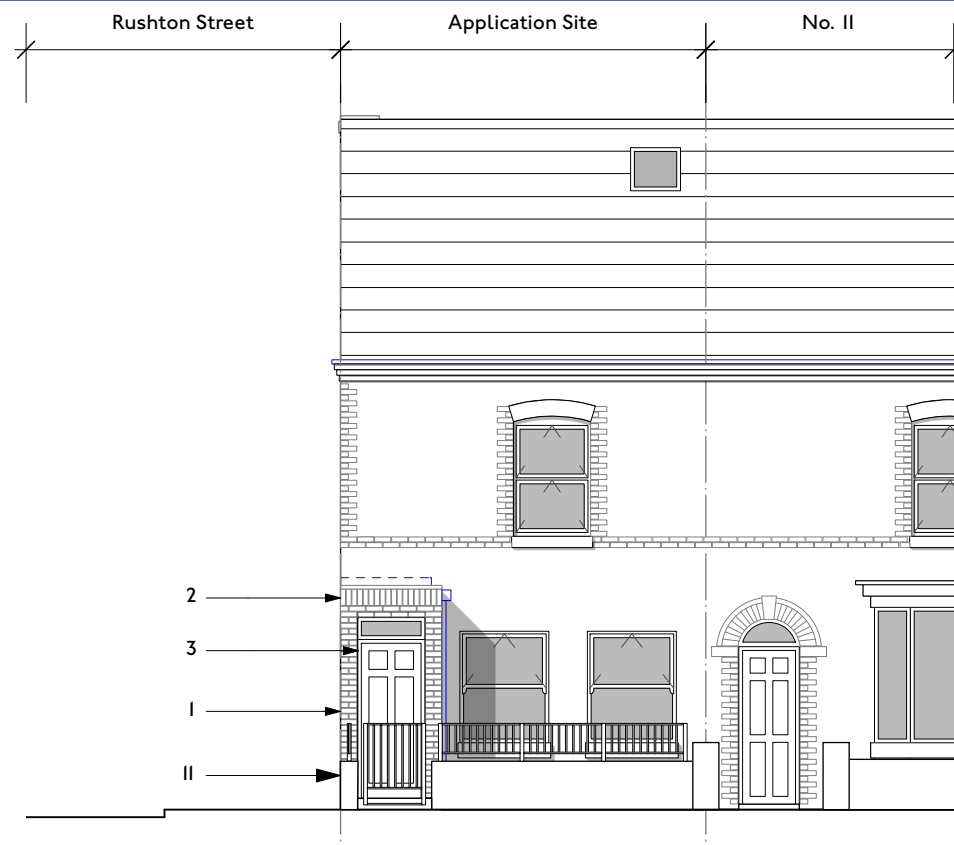


1:100
1 Front [West] Elevation - Street

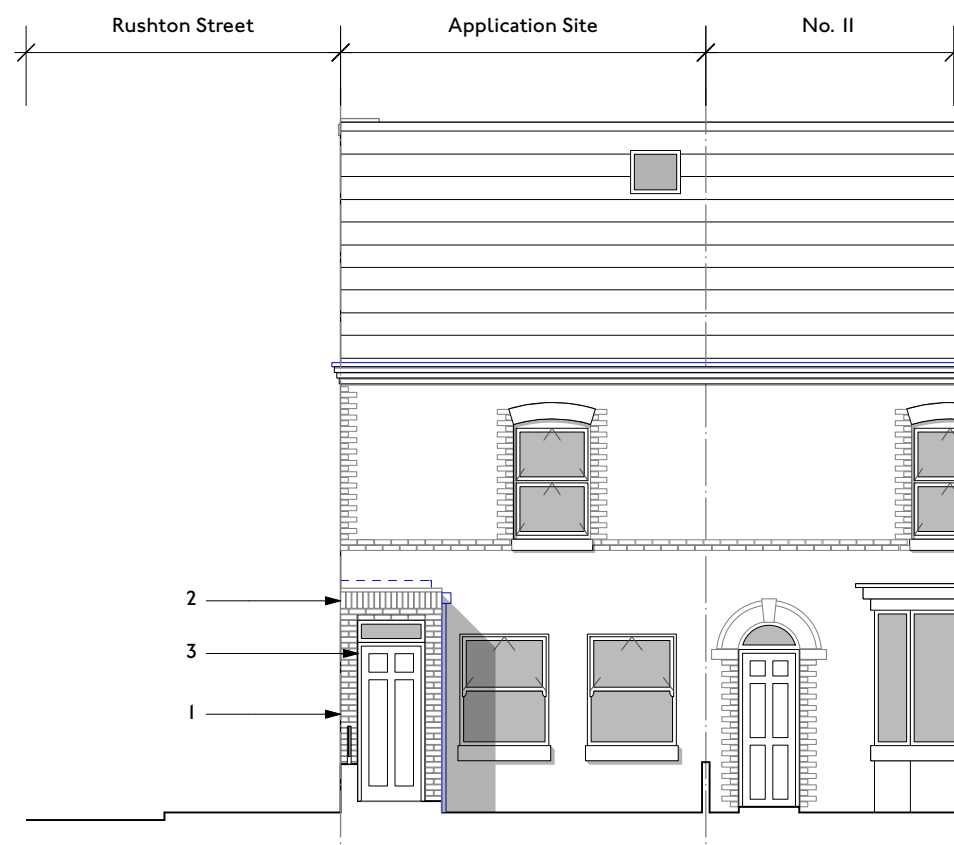

1:100
2 Front [West] Elevation

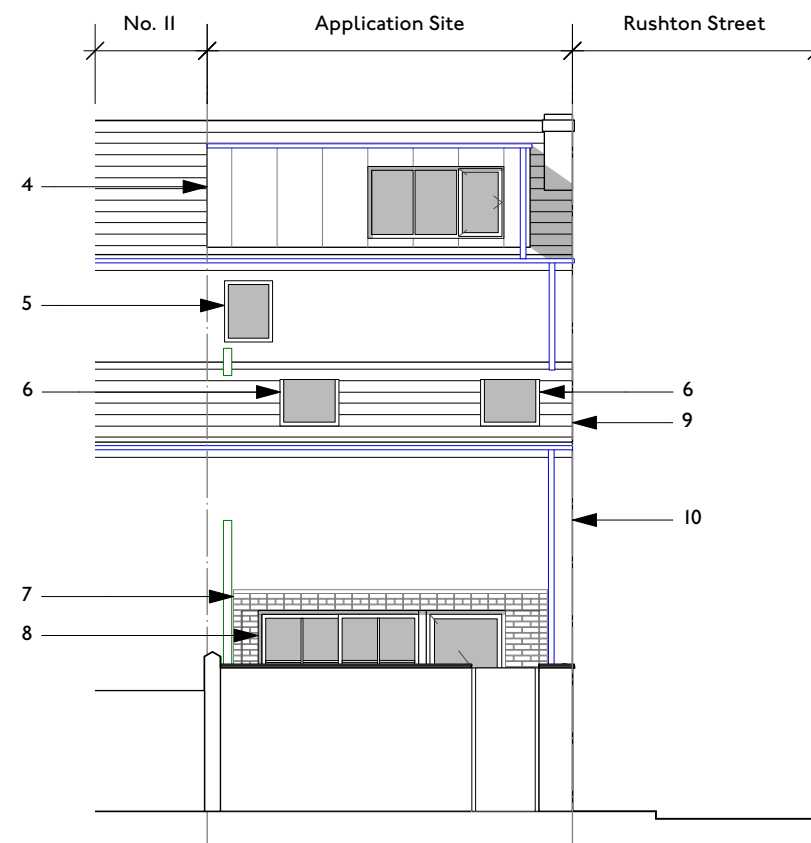 

1:100
3 Rear [East] Elevation - Access Passage

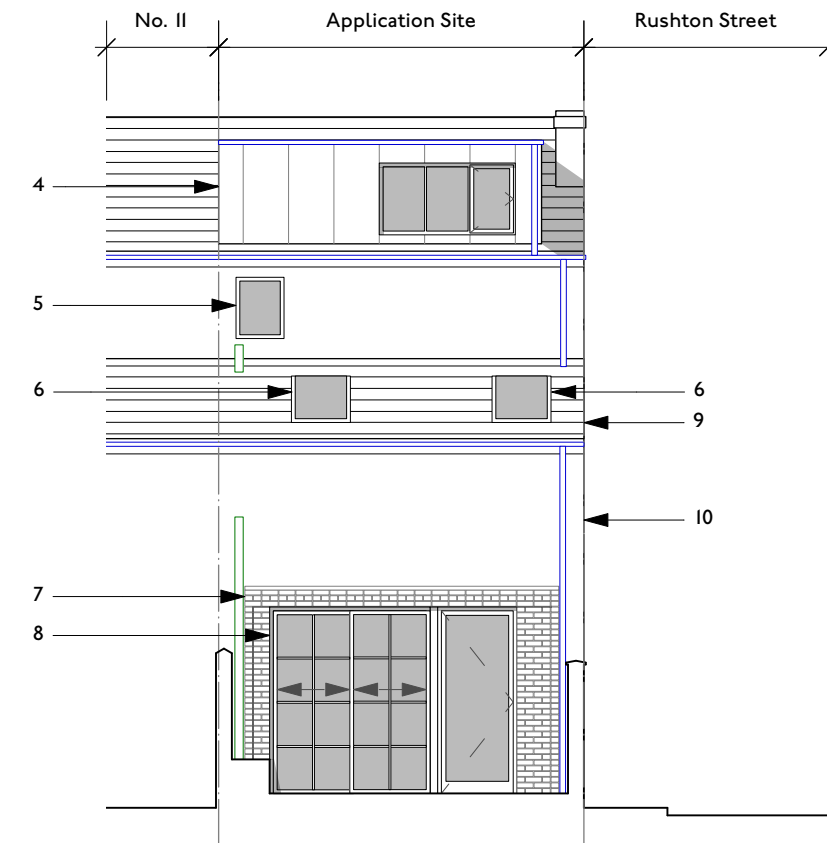

1:100
4 Rear [East] Elevation

Materials Key

1. New porch constructed in brick to match existing. Red brick with white glazed brick detail.
2. Soldier course of white glazed brick as reference to brickwork arches of neighbouring houses
3. New door with glazed overhead
4. New dark grey zinc dormer
5. New window with frames to match existing
6. New rooflight
7. New brick finish to ground floor rear elevation in white glazed brick to match existing brick detail
8. New black metal framed glazing
9. New pitched roof to first floor extension - finishes to match existing
10. New brick wall to first floor extension - brick to match existing
11. New brick wall with metal railing

P4 21/11/22 AR
P3 16/11/22 AR

Planning Submission
Draft Planning Application

Gillbrook Road

Proposed Elevations

Client: Nicola Richardson & John Edwards

Drawing No: H2216-HEM-00-ZZ-DR-A-00120

HEM
ARCHITECTS

📍 Parkhead House, Carver Street,
Sheffield, S1 4FS
☎ 0114 442 0123
💻 hemarchitects.co.uk
✉ hello@hemarchitects.co.uk

Scale @ A3: 1:100



Purpose: For Information

Status: S2 Revision: P4

Drawn: NS Checked: AR

This drawing is the copyright of HEM Architects & should not be reproduced in whole or in part without their written permission.

H2216-HEM-00-ZZ-M3-A-00101.vwx

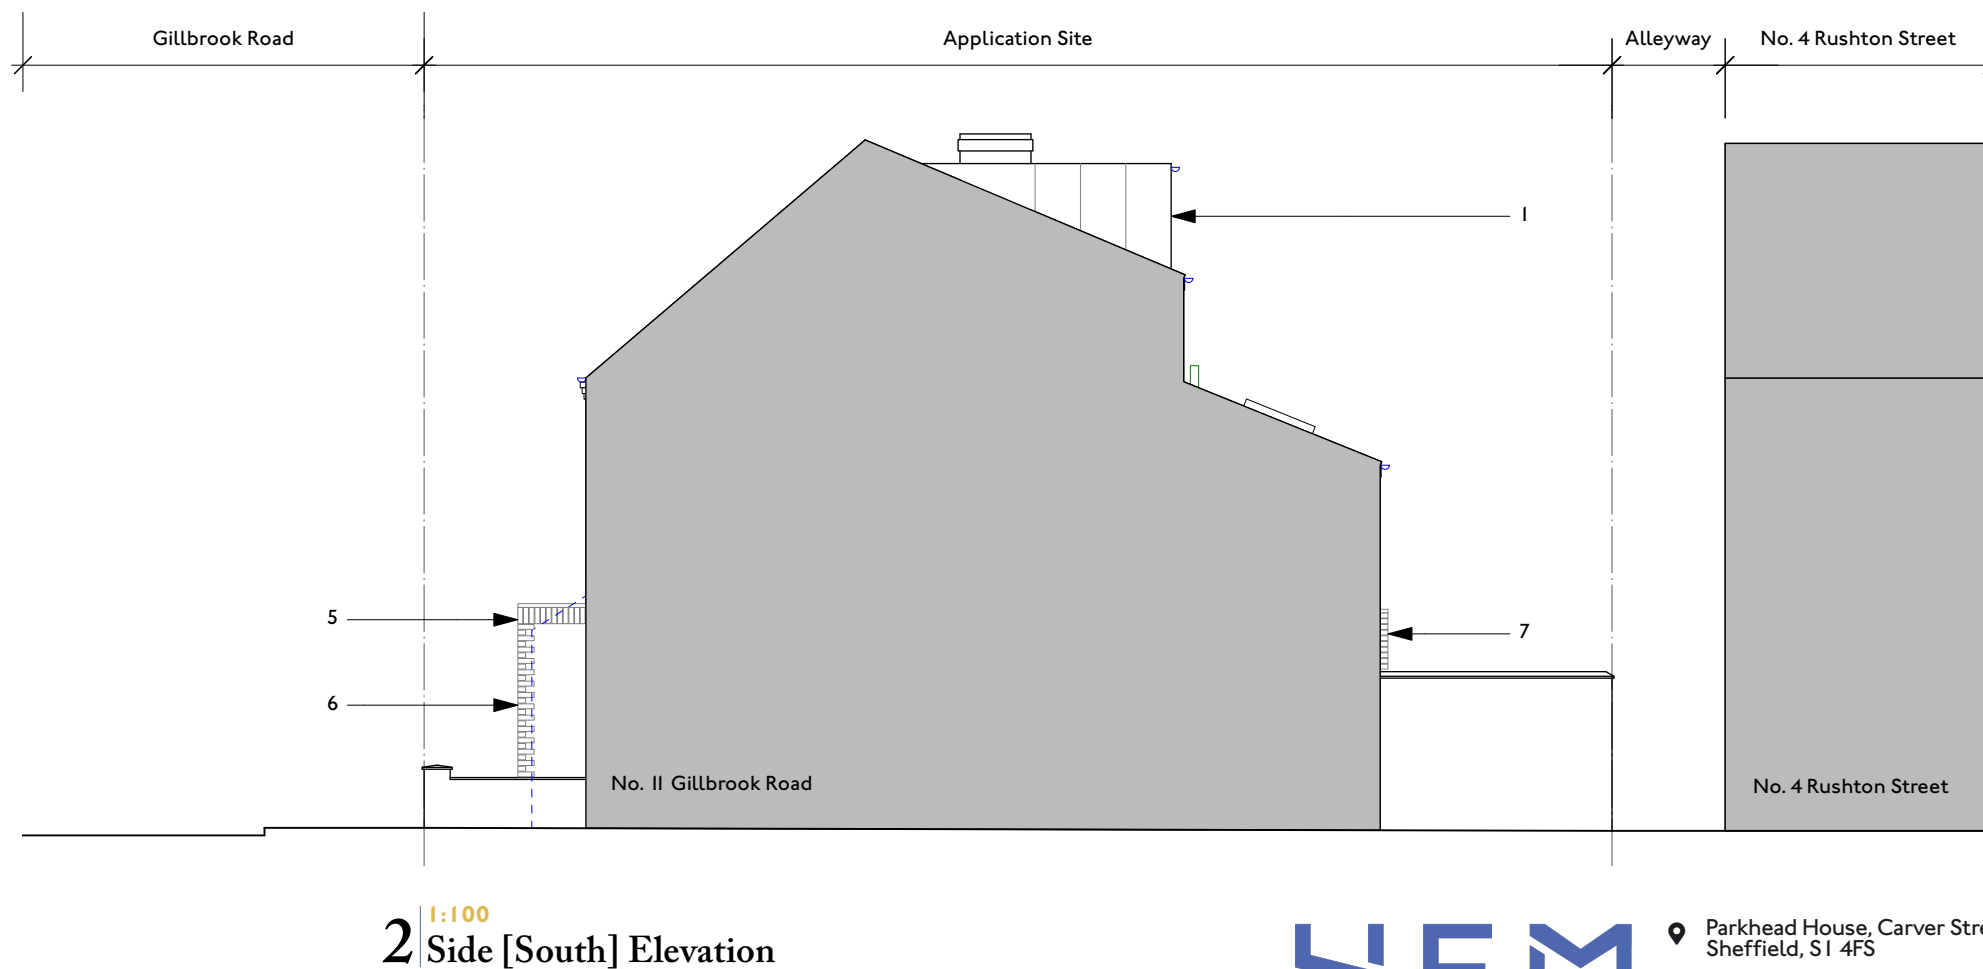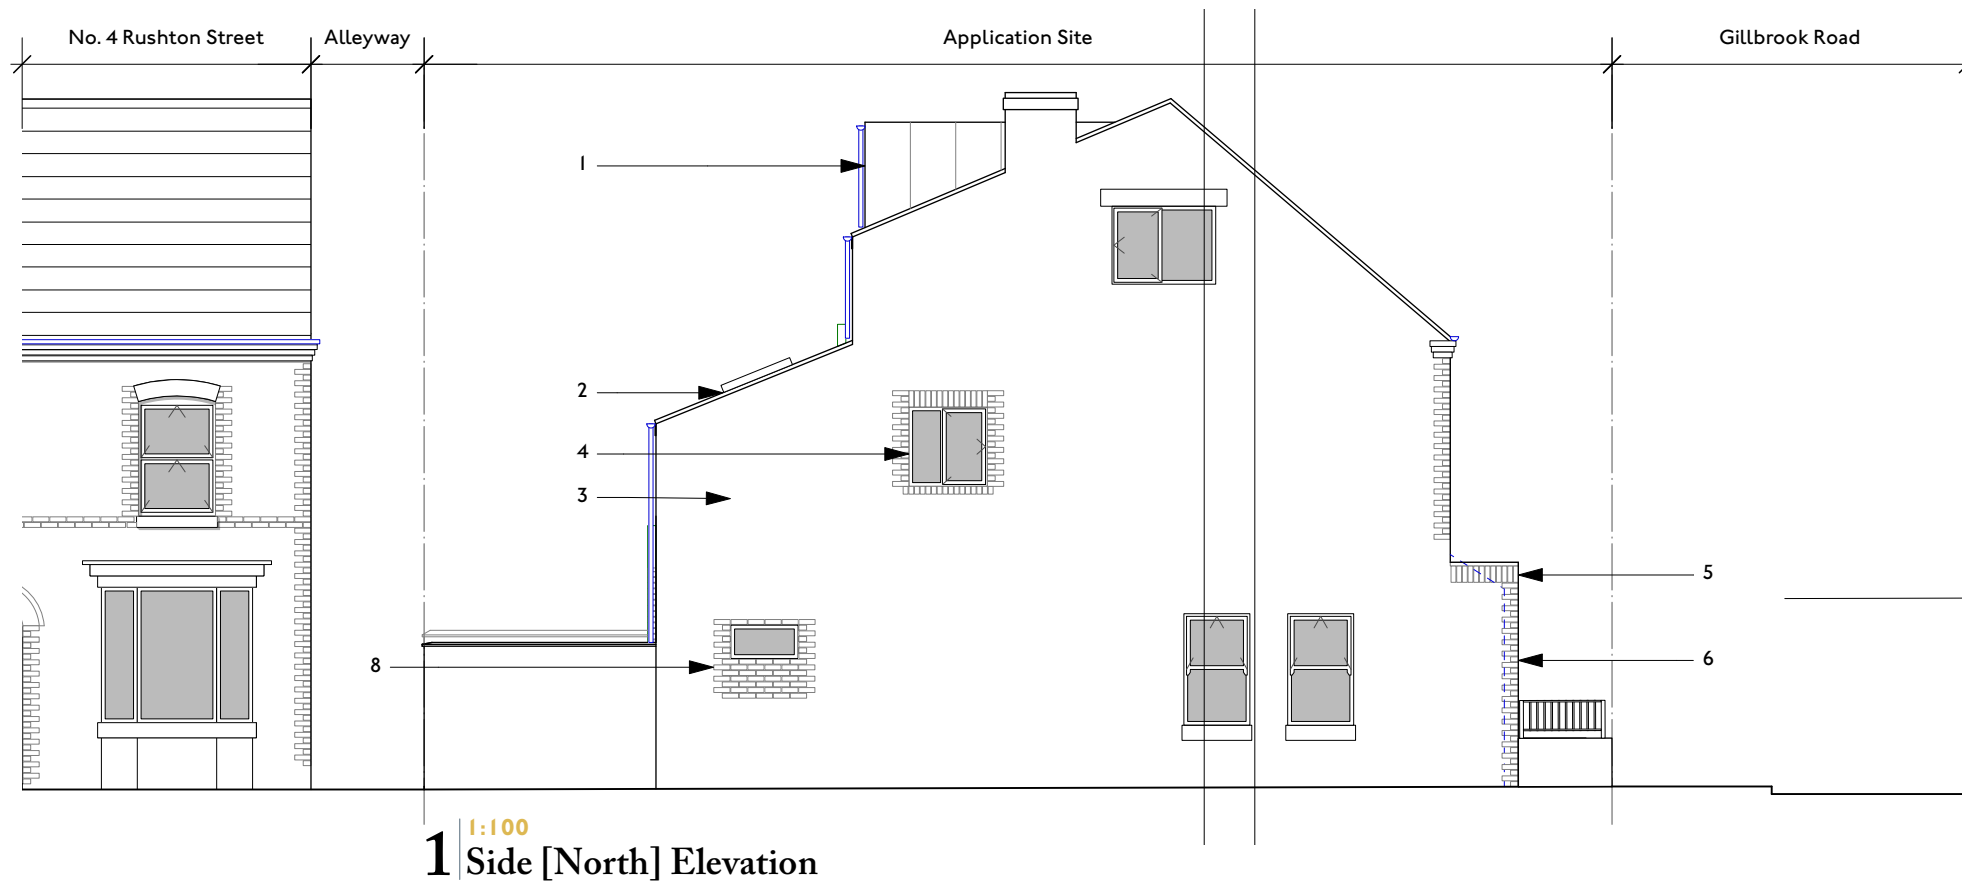

Materials Key

1. New dark grey zinc dormer
2. New pitched roof to first floor extension - finishes to match existing
3. New brick wall to first floor extension - brick to match existing
4. New window with frames to match existing. Reveals and lintel to be finished in white glazed brick in reference to brick detailing on neighbouring houses.
5. Soldier course brickwork as reference to brickwork arches of neighbouring houses
6. New porch constructed in brick to match existing. Red brick with white glazed brick detail.
7. New brick finish to ground floor rear elevation in white glazed brick to match existing brick detail
8. Existing window reduced in size and existing opening infilled to match light brick detailing

P2 21/11/22 AR
PI 16/11/22 AR

Planning Submission
Draft Planning Application

Gillbrook Road

Proposed Side Elevations

Client: Nicola Richardson & John Edwards

Drawing No: H2216-HEM-00-ZZ-DR-A-00121

Scale @ A3: 1:100

Purpose: For Information

Status: S2 Revision: P2

Drawn: NS Checked: AR

HEM
ARCHITECTS

📍 Parkhead House, Carver Street,
Sheffield, S1 4FS
☎ 0114 442 0123
💻 hemarchitects.co.uk
✉ hello@hemarchitects.co.uk

This drawing is the copyright of HEM Architects & should not be reproduced in whole or in part without their written permission.

H2216-HEM-00-ZZ-M3-A-00101.vwx

