


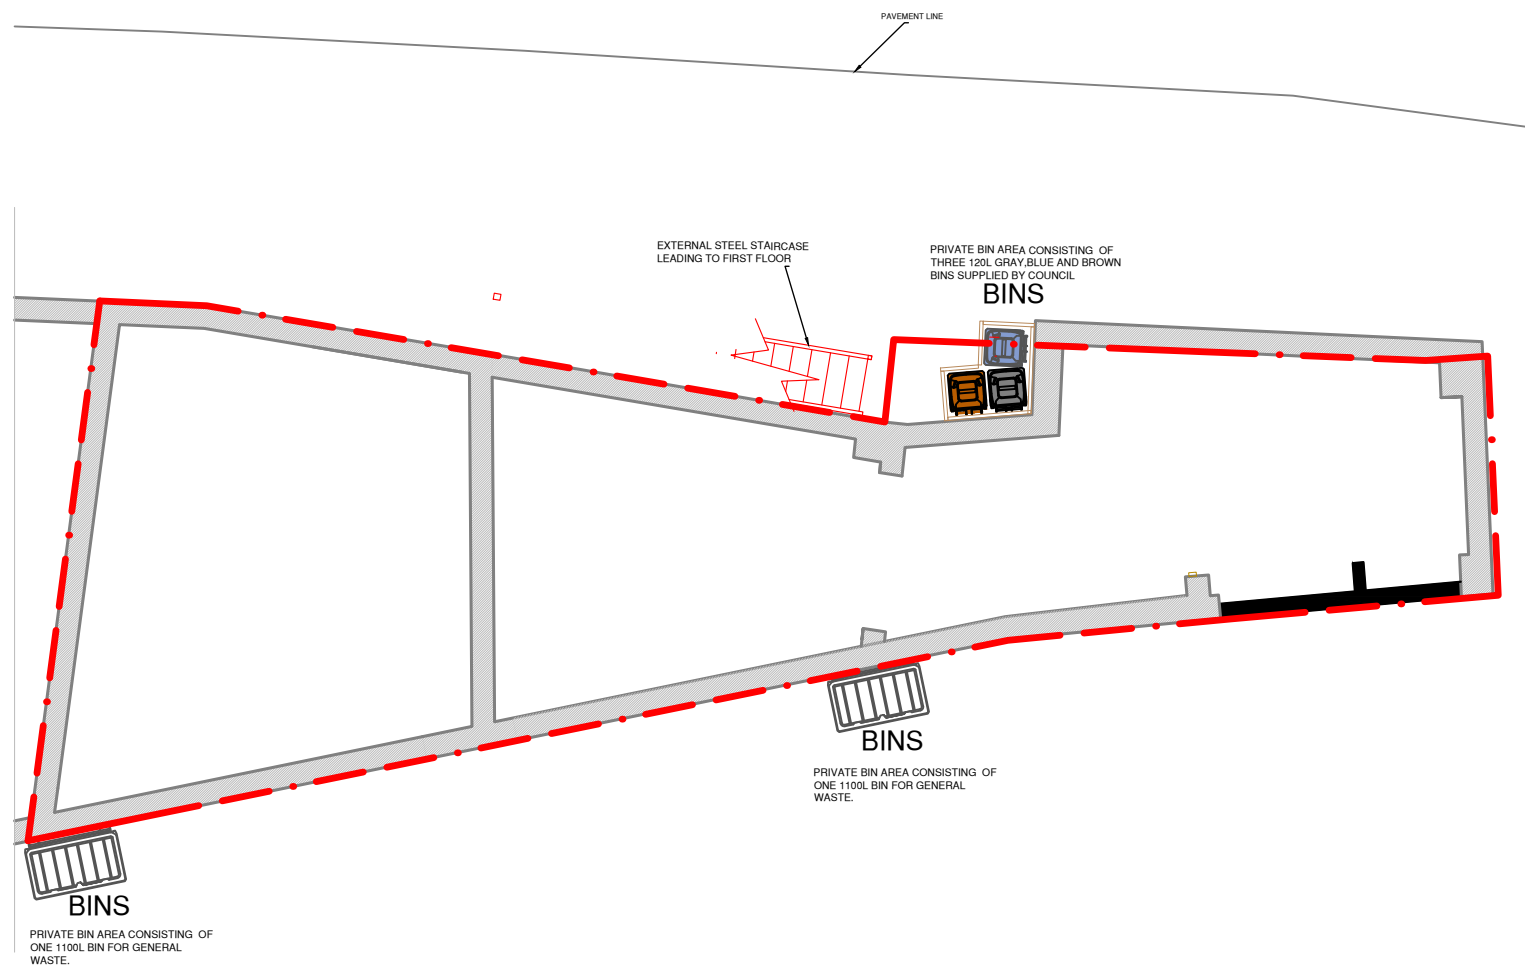

PROPOSED SITE PLAN

Notes:

NOTES

REV:	DESCRIPTION:	BY:	DATE:



Arch Designs
*Don't just dream it,
let us design it!*
www.archdesigns.co.uk

ARCH DESIGNS

CLIENT: **Mr LEE PLATT**
1145 ROCHDALE ROAD,
BLACKLEY, MANCHESTER
M92 7W

ARCHITECT: **MR REUBEN RAMELIZE**
ARCH DESIGNS, WILSONS PARK C/O MAS
MONSALL ROAD
MANCHESTER M40 8WN

DRAWN: REUBEN	CHECKED: checked	DATE: APRIL 2021	REVISION: ---
-------------------------	---------------------	----------------------------	------------------

PROJECT NAME: **SHOP CONVERSION WITH FLATS ABOVE.**

DRAWING TITLE: **SITE PLAN**

SCALE: 1:100	SHEET SIZE: A3	SHEET NO: 06
------------------------	--------------------------	------------------------

PROJECT NO: 2021/00	STATUS: PLANNING ONLY
-------------------------------	---------------------------------

DRAWING NO: **A3/06**