


The contractor must verify all dimensions on site before commencing any work. If this drawing exceeds the quantities taken in any way Northedge Architecture are to be informed before the work is initiated.

Do not scale off this drawing.
Drawings are based on Ordnance Survey - design and drawing content is subject to detailed Site Survey, Structural Survey, Site Investigations, Planning and Statutory Requirements and Approvals. This drawing is not to be reproduced without express permission of the architect. This drawing and all associated designs indicated remain the copyright of the architect.
Northedge Architecture Copyright.

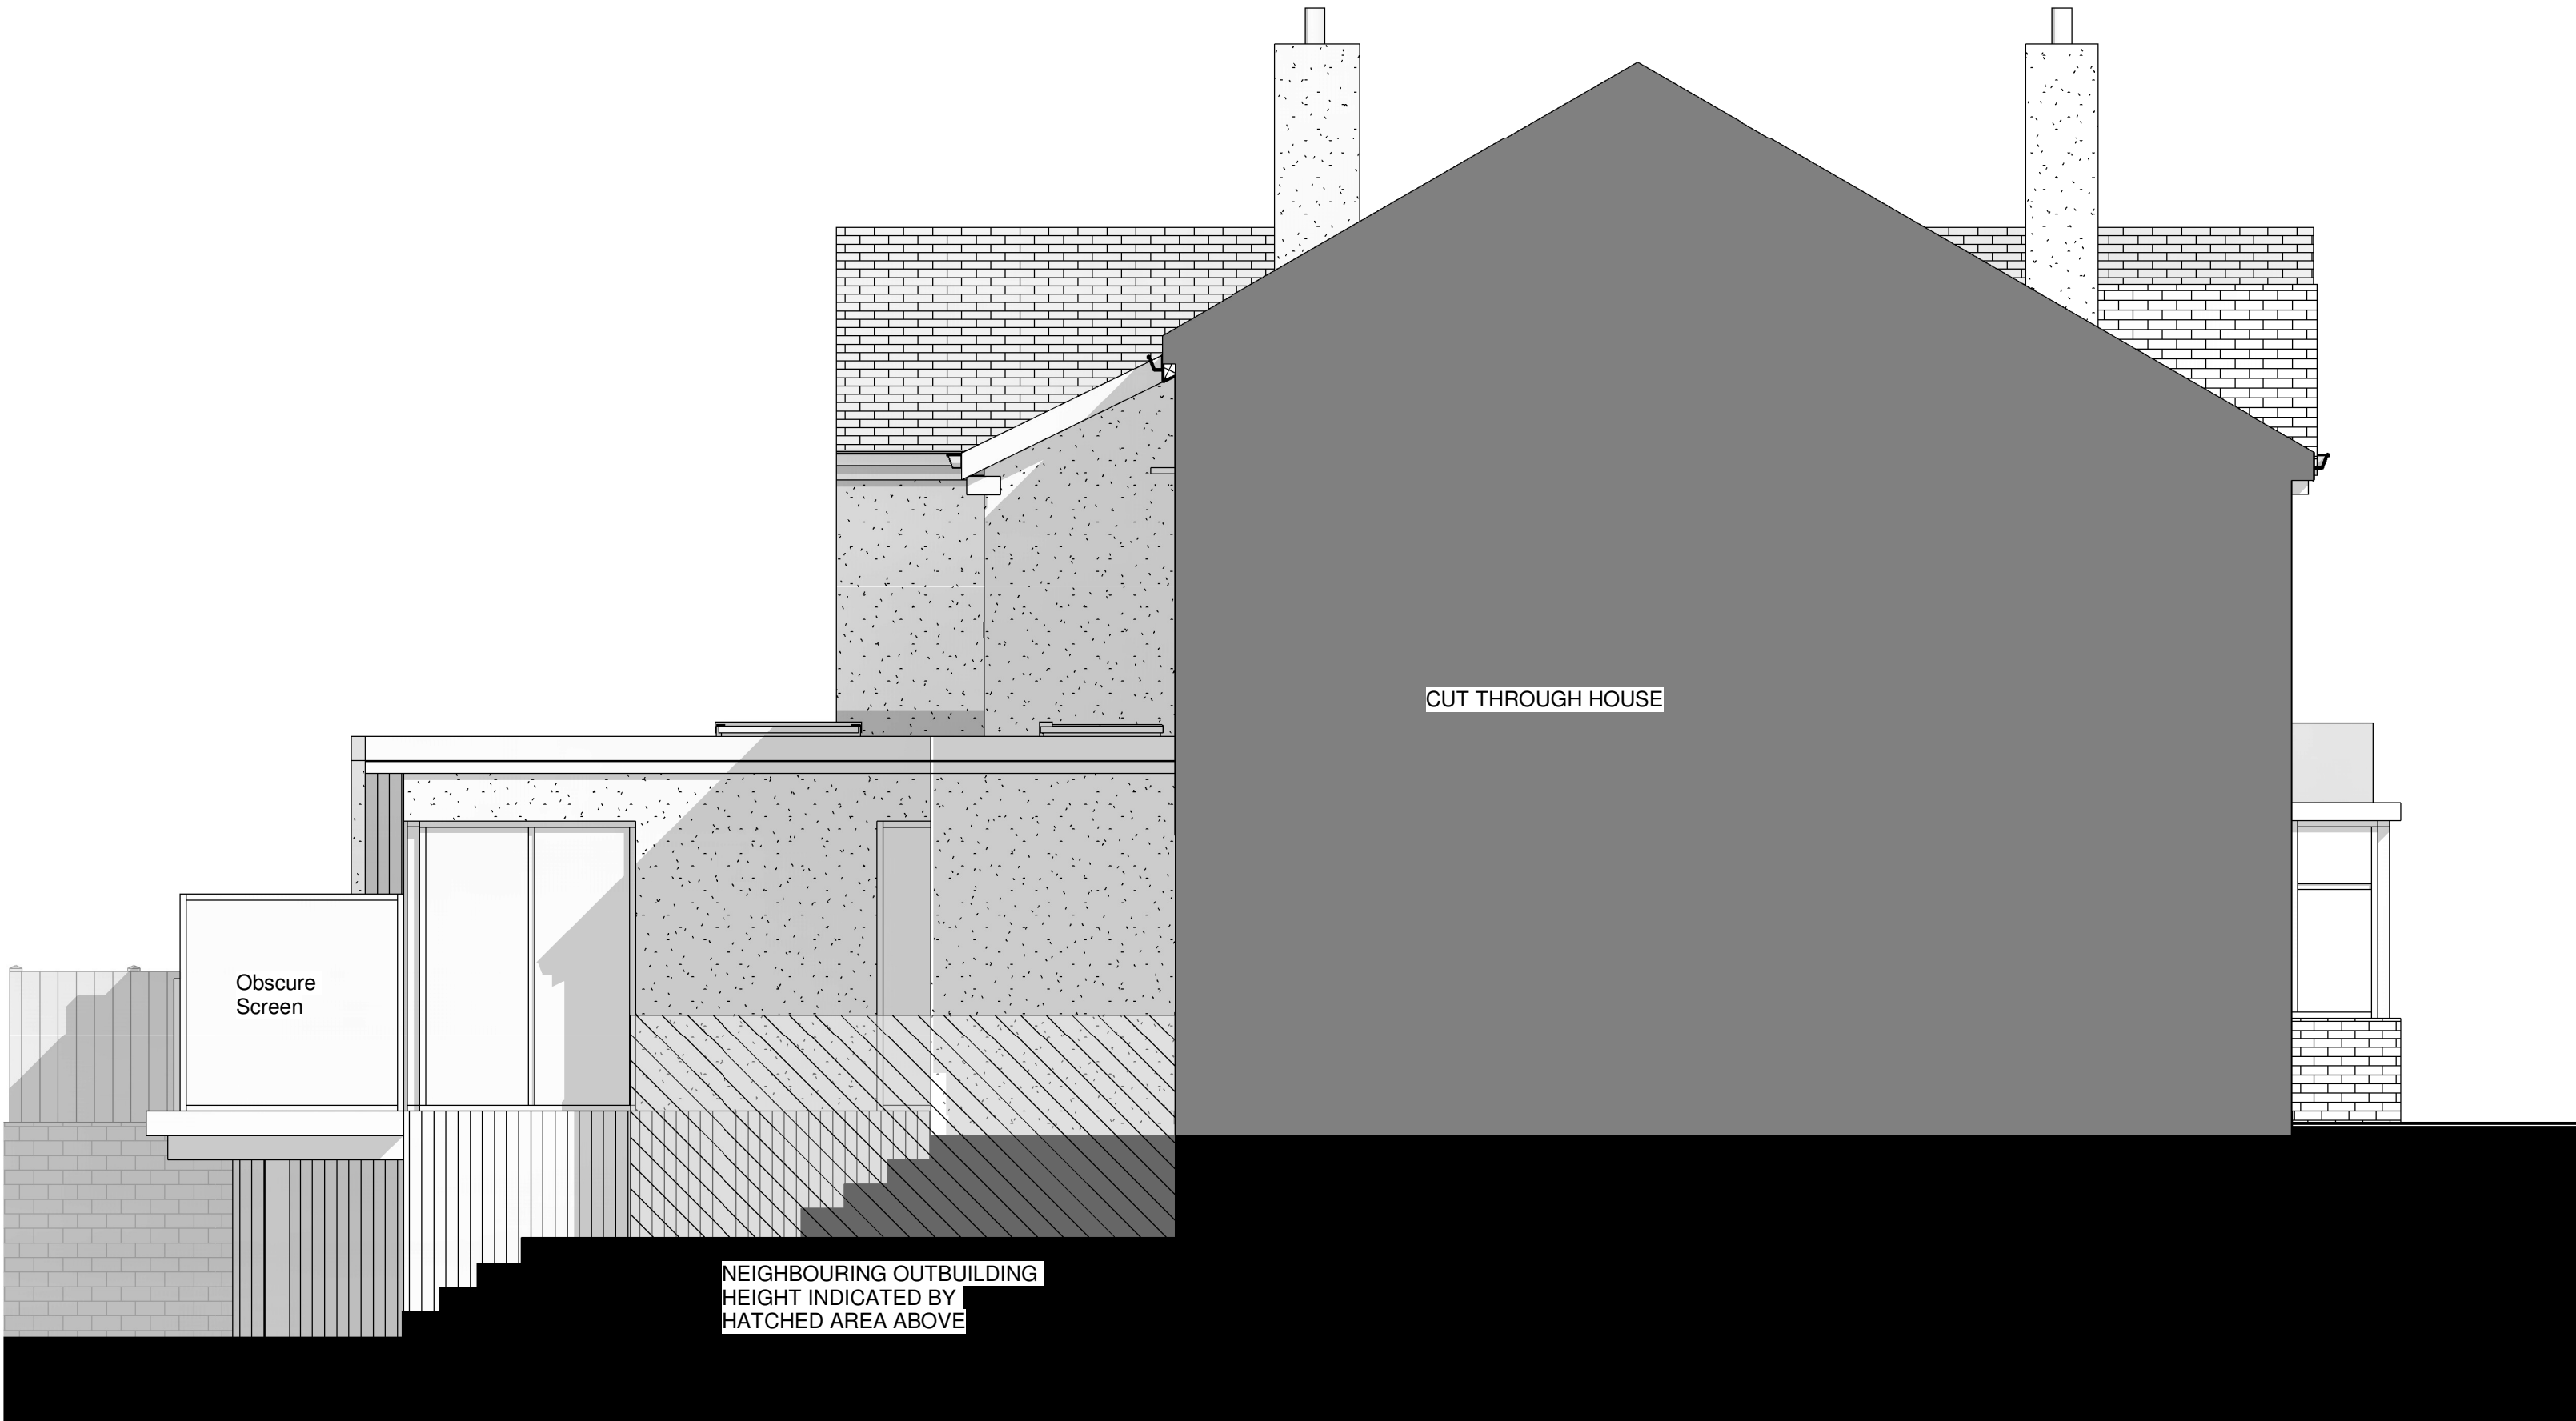

East Elevation
1 : 50




North Elevation
1 : 50



South Elevation
1 : 50



West Elevation
1 : 50

 

SCALE BAR 1:50

Rev:	Description:	Issue Date:
R14	Updated	UA 02.09.22

Project:
11 South Drive,
Chorlton

Drawing Title:
Proposed Elevations

Scale:	1 : 50@A1	Status:	Concept
--------	-----------	---------	---------

Drawing Number:	Revision:
21-96-20-002	R14

NORTHEDGE
ARCHITECTURE

T:07380266466
design@northedgearchitecture.co.uk
www.northedgearchitecture.co.uk